


OORALEA WATERS STAGE 7


AT OORALEA, BAKERS CREEK (LOT 599 ON SP323976)

PROPERTY DEVELOPMENT

CIVIL WORKS

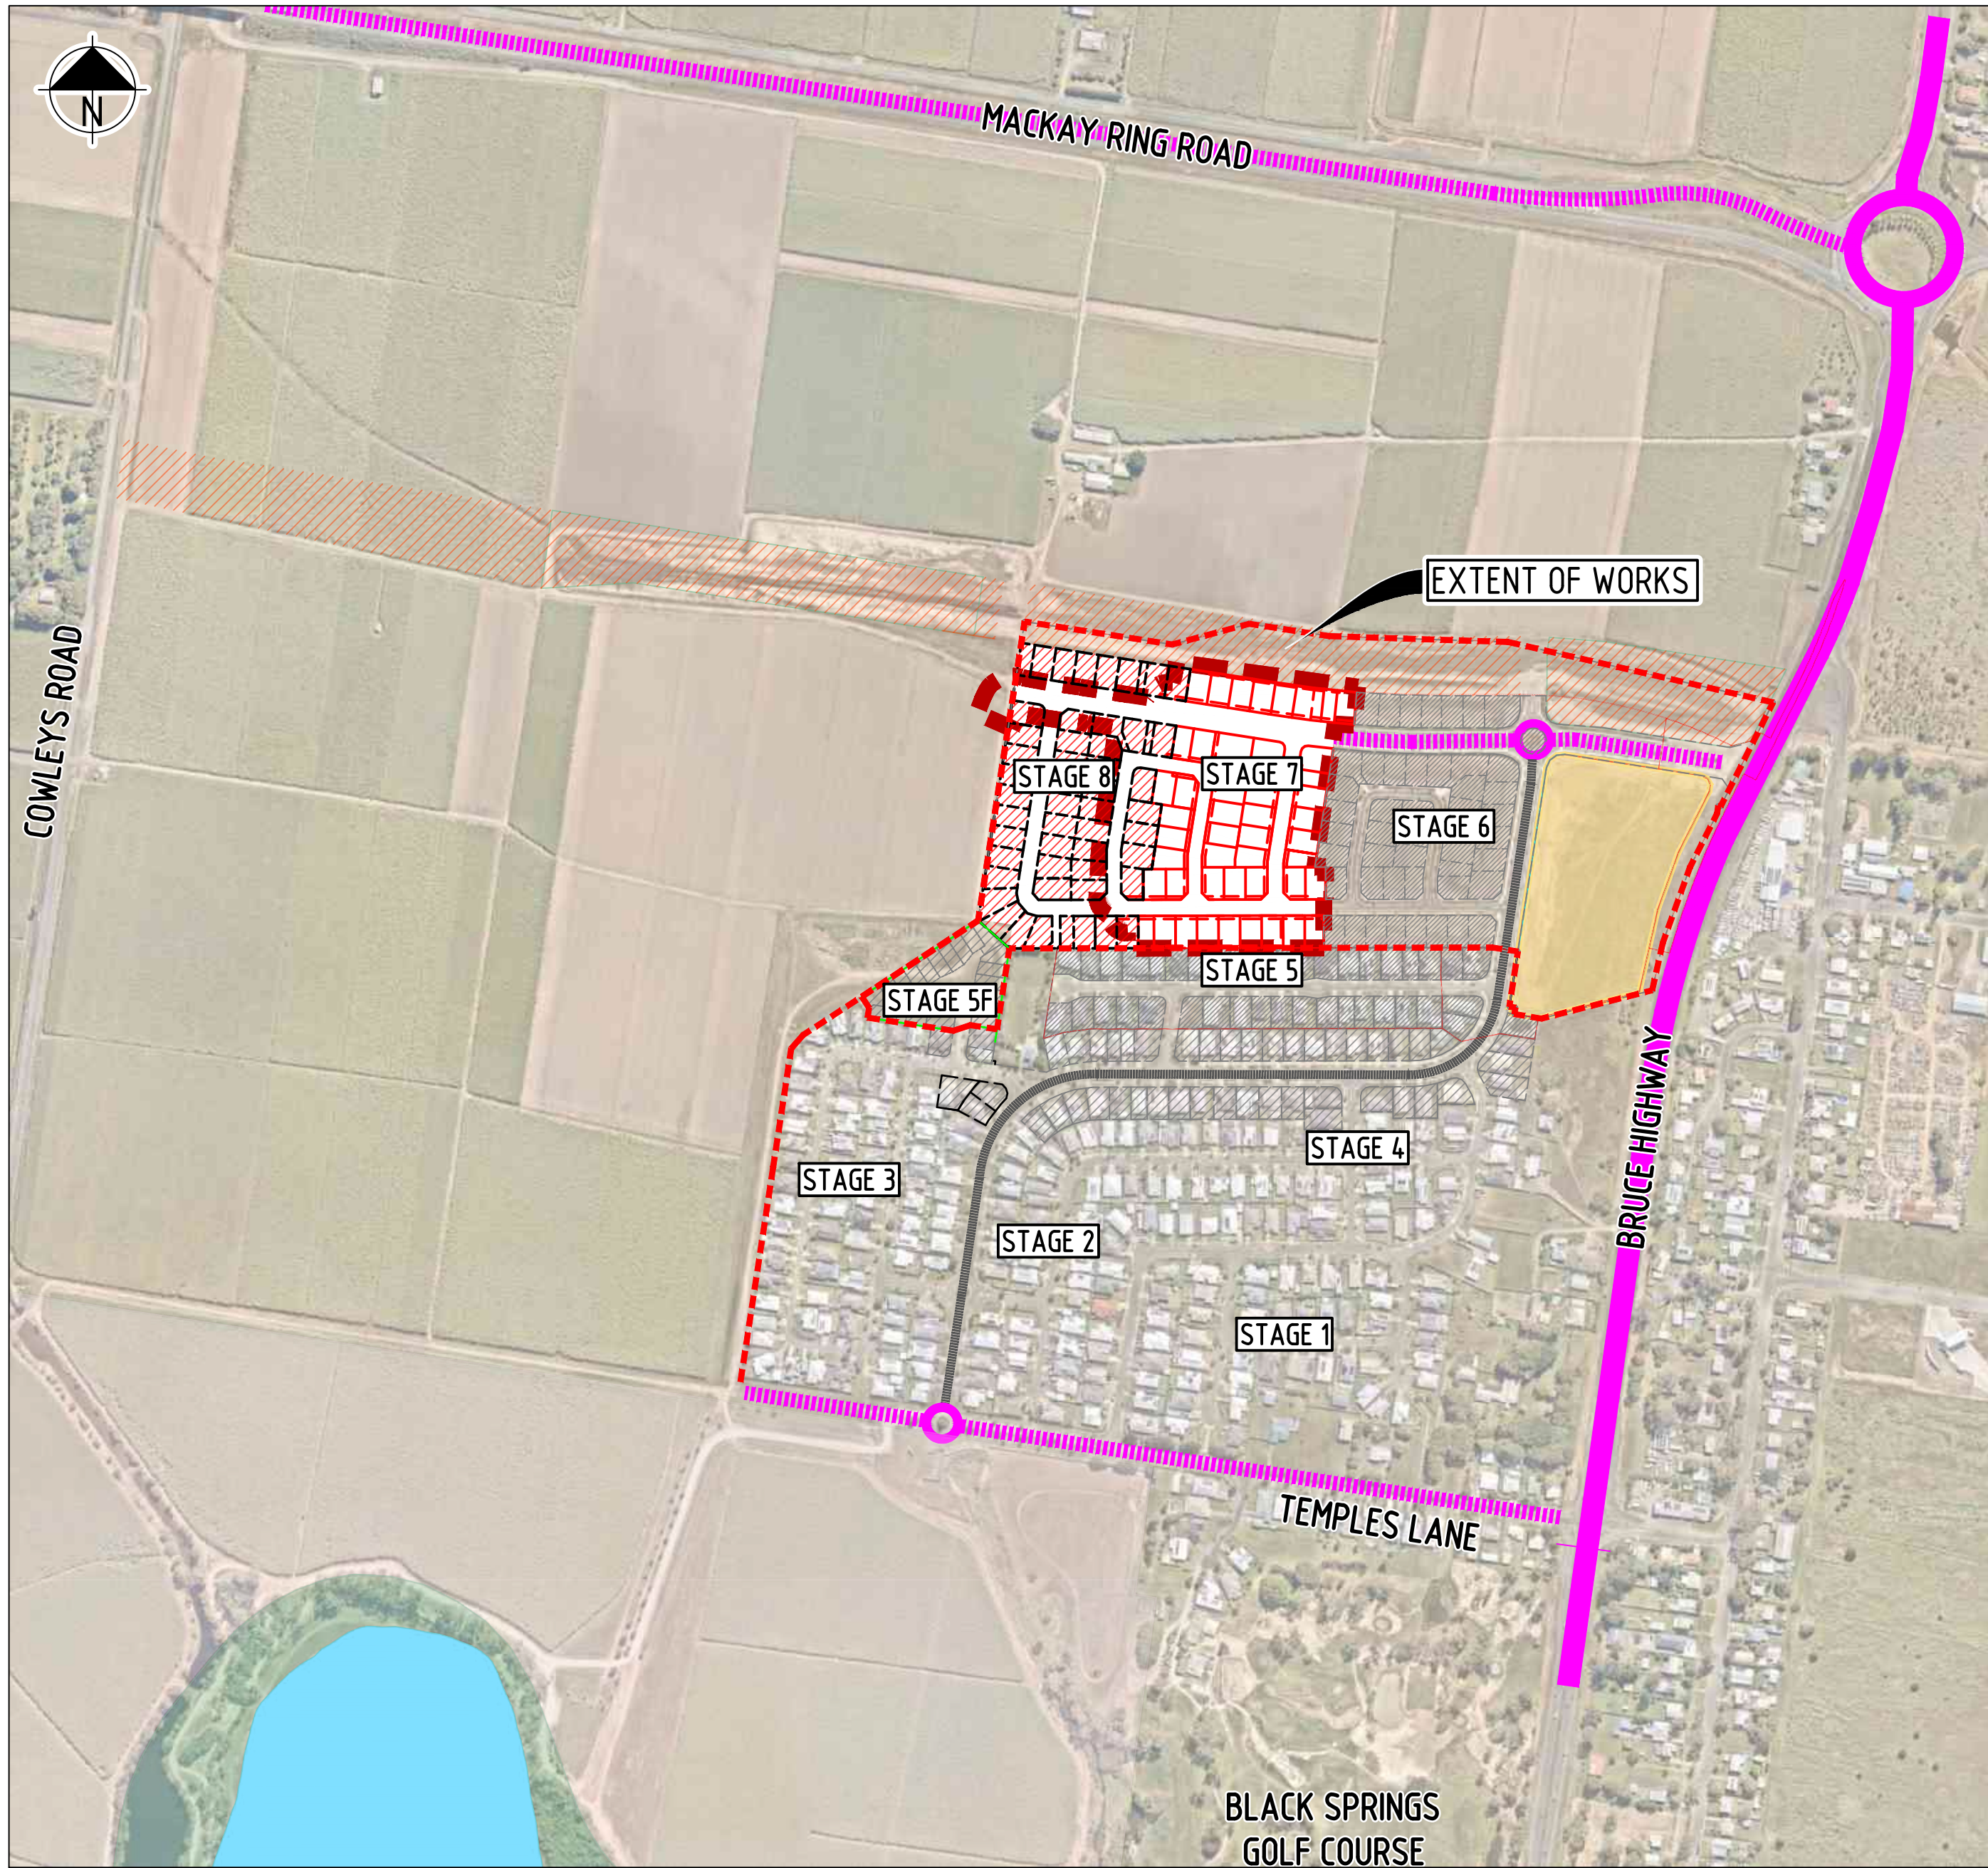

LOCALITY MAP
SCALE 1:5000

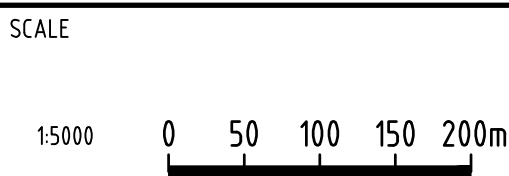

APPROVAL		
7198		
RPEQ No.		
20.01.25		
DATE		
RPEQ SIGNATURE		
DRAWN	DESIGNED	CHECKED
J.A.	A.D.	M.D.

OORALEA WATERS STAGE 7
AT OORALEA, BAKERS CREEK
PROPERTY DEVELOPMENT

COVER SHEET, LOCALITY MAP
AND DRAWING INDEX

FOR CONSTRUCTION
25 Jun 2025

ISSUE FOR CONSTRUCTION		
PROJECT No.		
2319		
DRAWING No.		
2319-STG7-C001		
REV.		
2		

DRAWING INDEX

DRAWING No.	DRAWING TITLE
2319-STG7-C001	COVER SHEET, LOCALITY MAP AND DRAWING INDEX
2319-STG7-C002	OVERALL CIVIL WORKS LAYOUT PLAN
2319-STG7-C003	EXISTING SITE FEATURES LAYOUT PLAN
2319-STG7-C011	DEVELOPMENT STAGING LAYOUT PLAN
2319-STG7-C021	GENERAL ARRANGEMENT LAYOUT PLAN (SHEET 1 OF 2)
2319-STG7-C022	GENERAL ARRANGEMENT LAYOUT PLAN (SHEET 2 OF 2)
2319-STG7-C031	EARTHWORKS LAYOUT PLAN (SHEET 1 OF 2)
2319-STG7-C032	EARTHWORKS LAYOUT PLAN (SHEET 2 OF 2)
2319-STG7-C041	COMBINED SERVICES LAYOUT PLAN (SHEET 1 OF 2)
2319-STG7-C042	COMBINED SERVICES LAYOUT PLAN (SHEET 2 OF 2)
2319-STG7-C051	ROADWORKS LAYOUT PLAN (SHEET 1 OF 2)
2319-STG7-C052	ROADWORKS LAYOUT PLAN (SHEET 2 OF 2)
2319-STG7-C061	ROADWORKS TYPICAL CROSS SECTIONS (SHEET 1 OF 2)
2319-STG7-C062	ROADWORKS TYPICAL CROSS SECTIONS (SHEET 2 OF 2)
2319-STG7-C071	PAVEMENT LAYOUT PLAN AND PAVEMENT DETAILS (SHEET 1 OF 2)
2319-STG7-C072	PAVEMENT LAYOUT PLAN AND PAVEMENT DETAILS (SHEET 2 OF 2)
2319-STG7-C081	INTERSECTION SETOUT DETAILS (SHEET 1 OF 2)
2319-STG7-C082	INTERSECTION SETOUT DETAILS (SHEET 2 OF 2)
2319-STG7-C091	DAISY CRESCENT INVERT CROSSINGS SETOUT DETAILS
2319-STG7-C101	PEPPERBERRY DRIVE & WATERS BLVD TEMPORARY TURN AROUND SETOUT DETAILS
2319-STG7-C102	DAISY CRESCENT TEMPORARY TURN AROUND SETOUT DETAILS
2319-STG7-C121	PEPPERBERRY DRIVE & WATERS BLVD LONGITUDINAL SECTIONS AND CONTROL LINE SETOUT DETAILS
2319-STG7-C122	TAYAH'S WAY LONGITUDINAL SECTIONS AND CONTROL LINE SETOUT DETAILS
2319-STG7-C123	DAISY CRESCENT LONGITUDINAL SECTIONS AND CONTROL LINE SETOUT DETAILS
2319-STG7-C131	PEPPERBERRY DRIVE - CONTROL LINE CROSS SECTIONS (SHEET 1 OF 3)
2319-STG7-C132	PEPPERBERRY DRIVE - CONTROL LINE CROSS SECTIONS (SHEET 2 OF 3)
2319-STG7-C133	PEPPERBERRY DRIVE - CONTROL LINE CROSS SECTIONS (SHEET 3 OF 3)
2319-STG7-C141	WATERS BOULEVARD - CONTROL LINE CROSS SECTIONS (SHEET 1 OF 2)
2319-STG7-C142	WATERS BOULEVARD - CONTROL LINE CROSS SECTIONS (SHEET 2 OF 2)
2319-STG7-C151	TAYAH'S WAY - CONTROL LINE CROSS SECTIONS (SHEET 1 OF 3)
2319-STG7-C152	TAYAH'S WAY - CONTROL LINE CROSS SECTIONS (SHEET 2 OF 3)
2319-STG7-C153	TAYAH'S WAY - CONTROL LINE CROSS SECTIONS (SHEET 3 OF 3)
2319-STG7-C161	DAISY CRESCENT - CONTROL LINE CROSS SECTIONS (SHEET 1 OF 3)
2319-STG7-C162	DAISY CRESCENT - CONTROL LINE CROSS SECTIONS (SHEET 2 OF 3)
2319-STG7-C163	DAISY CRESCENT - CONTROL LINE CROSS SECTIONS (SHEET 3 OF 3)

DRAWING INDEX

DRAWING No.	DRAWING TITLE
2319-STG7-C171	STORMWATER LAYOUT PLAN (SHEET 1 OF 2)
2319-STG7-C172	STORMWATER LAYOUT PLAN (SHEET 2 OF 2)
2319-STG7-C173	STORMWATER Q100 FLOODED WIDTH LAYOUT PLAN
2319-STG7-C174	STORMWATER BIO RETENTION BASIN LAYOUT PLAN AND DETAILS
2319-STG7-C181	STORMWATER STRUCTURE SETOUT DETAILS
2319-STG7-C211	STORMWATER LONGITUDINAL SECTIONS (SHEET 1 OF 3)
2319-STG7-C212	STORMWATER LONGITUDINAL SECTIONS (SHEET 2 OF 3)
2319-STG7-C213	STORMWATER LONGITUDINAL SECTIONS (SHEET 3 OF 3)
2319-STG7-C214	STORMWATER STRUCTURE DETAILS (SHEET 1 OF 3)
2319-STG7-C215	STORMWATER STRUCTURE DETAILS (SHEET 2 OF 3)
2319-STG7-C216	STORMWATER STRUCTURE DETAILS (SHEET 3 OF 3)
2319-STG7-C221	STORMWATER CATCHMENT LAYOUT PLAN (SHEET 1 OF 2)
2319-STG7-C222	STORMWATER CATCHMENT LAYOUT PLAN (SHEET 2 OF 2)
2319-STG7-C241	AEP 39% STORMWATER EVENT HYDROLOGY CALCULATIONS (SHEET 1 OF 3)
2319-STG7-C242	AEP 39% STORMWATER EVENT HYDROLOGY CALCULATIONS (SHEET 2 OF 3)
2319-STG7-C243	AEP 39% STORMWATER EVENT HYDROLOGY CALCULATIONS (SHEET 3 OF 3)
2319-STG7-C251	SEWER RETICULATION LAYOUT PLAN (SHEET 1 OF 2)
2319-STG7-C252	SEWER RETICULATION LAYOUT PLAN (SHEET 2 OF 2)
2319-STG7-C261	SEWER RETICULATION LONGITUDINAL SECTIONS (SHEET 1 OF 2)
2319-STG7-C262	SEWER RETICULATION LONGITUDINAL SECTIONS (SHEET 2 OF 2)
2319-STG7-C263	SEWER RETICULATION PIT SCHEDULES
2319-STG7-C271	WATER RETICULATION LAYOUT PLAN (SHEET 1 OF 2)
2319-STG7-C272	WATER RETICULATION LAYOUT PLAN (SHEET 2 OF 2)
2319-STG7-C273	HYDRANT COVERAGE AREA LAYOUT PLAN (SHEET 1 OF 2)
2319-STG7-C274	HYDRANT COVERAGE AREA LAYOUT PLAN (SHEET 2 OF 2)
2319-STG7-C281	STREET TREE LAYOUT PLAN (SHEET 1 OF 2)
2319-STG7-C282	STREET TREE LAYOUT PLAN (SHEET 2 OF 2)
2319-STG7-C292	EROSION AND SEDIMENT CONTROL LAYOUT PLAN (SHEET 1 OF 2)
2319-STG7-C293	EROSION AND SEDIMENT CONTROL LAYOUT PLAN (SHEET 2 OF 2)
2319-STG7-C301	SIGNAGE AND LINEMARKING LAYOUT PLAN AND SETOUT (SHEET 1 OF 2)
2319-STG7-C302	SIGNAGE AND LINEMARKING LAYOUT PLAN AND SETOUT (SHEET 2 OF 2)
2319-STG7-C311	TURNING MOVEMENTS LAYOUT PLANS
2319-STG7-C321	TEMPORARY WATER QUALITY OPEN DRAIN LAYOUT AND DETAILS

DRAWING APPROVAL


BEING DULY AUTHORISED IN THIS BEHALF, DO CERTIFY THAT THE EARTHWORKS, ROADWORKS, STORMWATER DRAINAGE, SEWER RETICULATION, WATER RETICULATION AND ASSOCIATED WORKS FOR THE ABOVE DEVELOPMENT, HAVE BEEN DESIGNED IN ACCORDANCE WITH COUNCIL'S ENGINEERING GUIDELINES AND CONDITIONS OF APPROVAL FOR THE DEVELOPMENT. BY THE SIGNING OF THIS STATEMENT I HAVE DEEMED TO CERTIFY ALL DRAWINGS IN THIS CONTRACT AS LISTED ON THE DRAWING INDEX AS BEING IN ACCORDANCE WITH THE ABOVE.

SIGNED:

RPEQ No: 7189

DATE: 20.01.25

CAD FILENAME: C:\265\Nara\Oyman\2319 - The Waters Ooralea - 238\02\DES\022 DC Des\CAD - Stage 7\Active\DRG\2319-STG7-C003.dwg Plot Date: 25 Jun, 2025

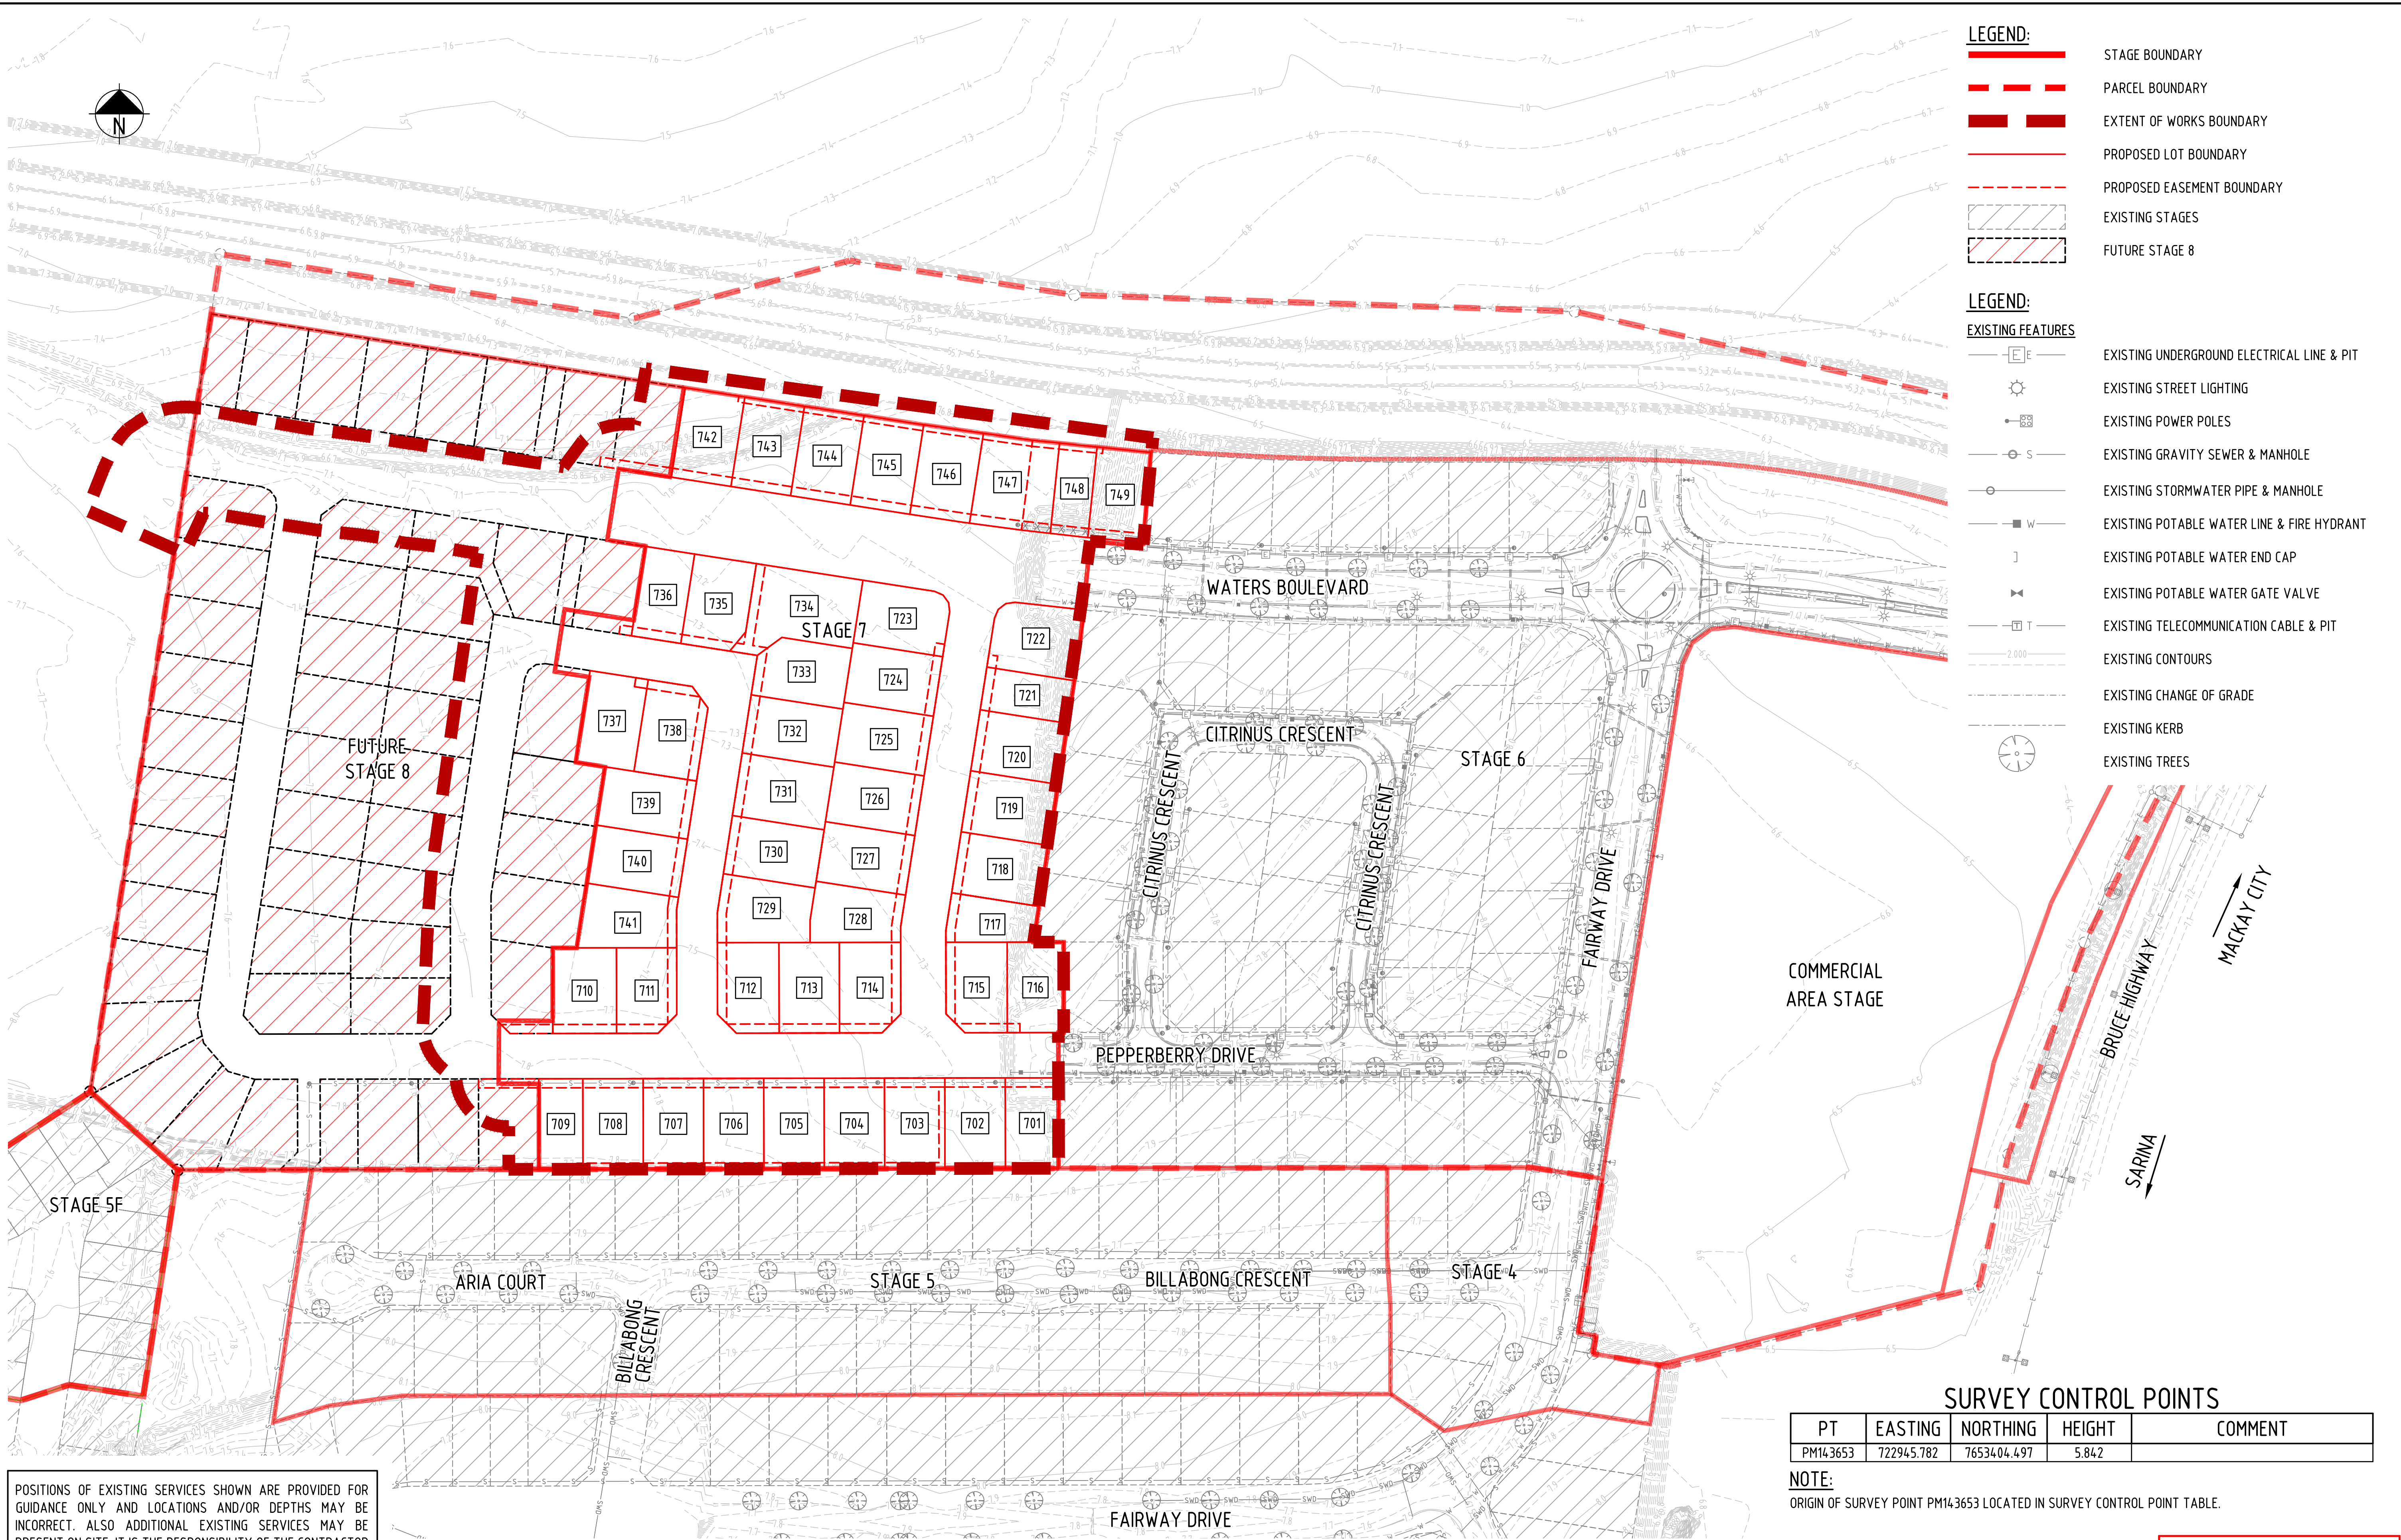

- LEGEND:**
- STAGE BOUNDARY
 - PARCEL BOUNDARY
 - EXTENT OF WORKS BOUNDARY
 - PROPOSED LOT BOUNDARY
 - PROPOSED EASEMENT BOUNDARY
 - EXISTING STAGES
 - FUTURE STAGE 8
- LEGEND:**
- EXISTING FEATURES**
- EXISTING UNDERGROUND ELECTRICAL LINE & PIT
 - EXISTING STREET LIGHTING
 - EXISTING POWER POLES
 - EXISTING GRAVITY SEWER & MANHOLE
 - EXISTING STORMWATER PIPE & MANHOLE
 - EXISTING POTABLE WATER LINE & FIRE HYDRANT
 - EXISTING POTABLE WATER END CAP
 - EXISTING POTABLE WATER GATE VALVE
 - EXISTING TELECOMMUNICATION CABLE & PIT
 - EXISTING CONTOURS
 - EXISTING CHANGE OF GRADE
 - EXISTING KERB
 - EXISTING TREES


POSITIONS OF EXISTING SERVICES SHOWN ARE PROVIDED FOR GUIDANCE ONLY AND LOCATIONS AND/OR DEPTHS MAY BE INCORRECT. ALSO ADDITIONAL EXISTING SERVICES MAY BE PRESENT ON SITE. IT IS THE RESPONSIBILITY OF THE CONTRACTOR TO VERIFY THE POSITION OF ALL EXISTING SERVICES ON SITE.

SURVEY CONTROL POINTS				
PT	EASTING	NORTHING	HEIGHT	COMMENT
PM143653	722945.782	7653404.497	5.842	

NOTE:
ORIGIN OF SURVEY POINT PM143653 LOCATED IN SURVEY CONTROL POINT TABLE.

FOR CONSTRUCTION
25 Jun 2025

REV	REVISION DETAILS	DATE	APPR
2	STORMWATER DRAINAGE UPDATED	25.06.25	M.D.
1	ISSUE FOR CONSTRUCTION	20.01.25	M.D.
0	ISSUE FOR CONSTRUCTION	25.11.24	M.D.
A	ISSUE FOR APPROVAL	29.08.24	

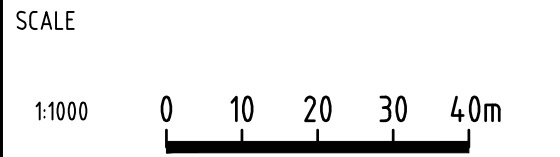


APPROVAL		7198
RPEQ SIGNATURE		RPEQ No
DRAWN		DATE
J.A.	A.D.	CHECKED
		M.D.

OORALEA WATERS STAGE 7
AT OORALEA, BAKERS CREEK
PROPERTY DEVELOPMENT


EXISTING SITE FEATURES
LAYOUT PLAN

ISSUE FOR CONSTRUCTION	
PROJECT No:	2319
DRAWING No:	2319-STG7-C003
REV:	2

XREFS -> X_DC_CIVIL.dwg; X_2319_DC_STG7_EXISTING_SITE_FEATURES_MASTER.dwg; X_2319_DC_STG7_VIEWPORT.dwg; X_2319_DC_STG7_EXISTING_SITE_FEATURES_ROAD_NAMES_ANNO_1000.dwg; X_2319_DC_STG7_LOTS_EXIST_1.dwg; X_2319_DC_STG7_STAGE_06_REF_Design_0944-19 - Xref_GDA2020.dwg; X_2319_DC_STG7_EXISTING_SITE_FEATURES_LEGEND_SHEET1.dwg; X_2319_DC_STG7_STAGES_03_04_05_REF_Design_Stormwater_Services_GDA2020.dwg; X_2319_DC_STG7_STAGES_03_04_05_REF_Design_Sewer_Services_GDA2020.dwg; X_2319_DC_STG7_DEVELOPMENT...

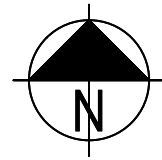

- LEGEND:**
- STAGE BOUNDARY
 - PARCEL BOUNDARY
 - EXTENT OF WORKS BOUNDARY
 - PROPOSED KERB
 - PROPOSED LOT BOUNDARY
 - PROPOSED EASEMENT BOUNDARY
 - PROPOSED RETAINING WALLS
 - PROPOSED BATTER
 - FUTURE STAGE 8
 - EXISTING STAGES
 - PROPOSED ROAD ASPHALT SURFACE
 - PROPOSED CONCRETE AREA
 - FUTURE DRIVEWAY LOCATION

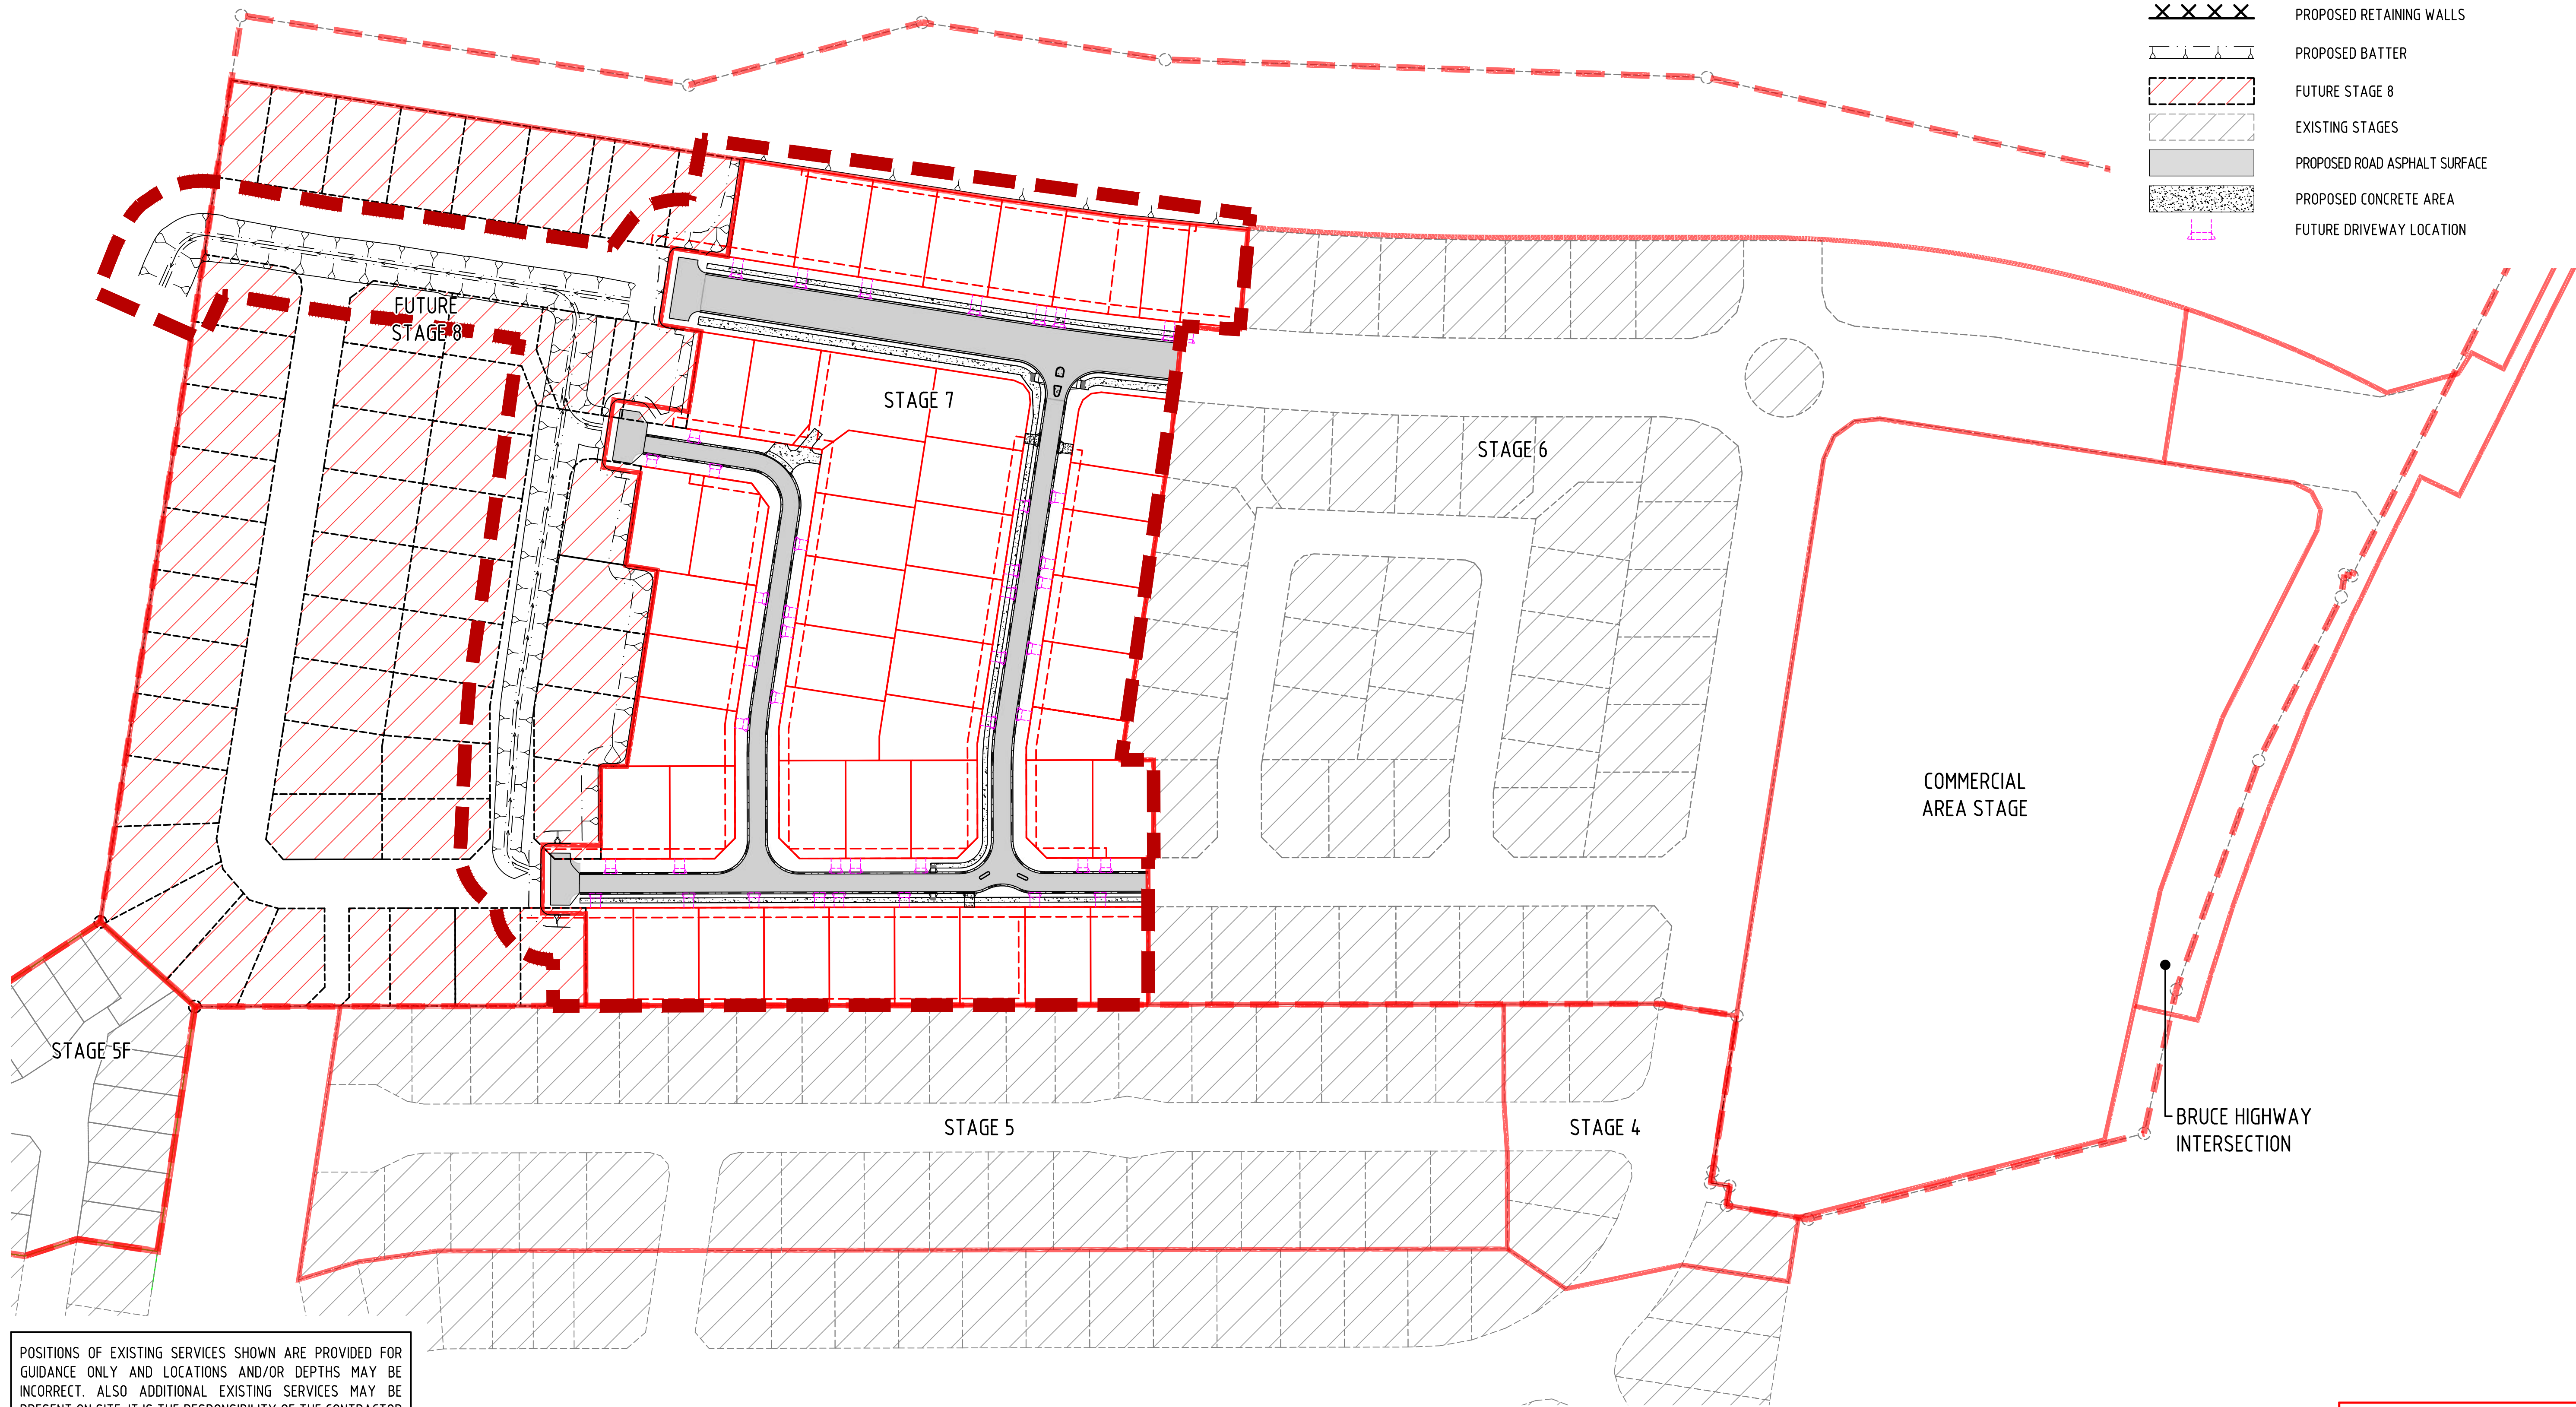

POSITIONS OF EXISTING SERVICES SHOWN ARE PROVIDED FOR GUIDANCE ONLY AND LOCATIONS AND/OR DEPTHS MAY BE INCORRECT. ALSO ADDITIONAL EXISTING SERVICES MAY BE PRESENT ON SITE. IT IS THE RESPONSIBILITY OF THE CONTRACTOR TO VERIFY THE POSITION OF ALL EXISTING SERVICES ON SITE.

LAYOUT PLAN
SCALE 1:1000

FOR CONSTRUCTION
25 Jun 2025

REV	REVISION DETAILS	DATE	APPR
2	STORMWATER DRAINAGE UPDATED	25.06.25	M.D.
1	ISSUE FOR CONSTRUCTION	20.01.25	M.D.
0	ISSUE FOR CONSTRUCTION	25.11.24	M.D.
A	ISSUE FOR APPROVAL	29.08.24	

SCALE	
1:1000	



APPROVAL		7198
		RPEQ No
		20.01.25
RPEQ SIGNATURE		DATE
DRAWN	DESIGNED	CHECKED
J.A.	A.D.	M.D.

**OORALEA WATERS STAGE 7
AT OORALEA, BAKERS CREEK
PROPERTY DEVELOPMENT**

DEVELOPMENT STAGING
LAYOUT PLAN

ISSUE	ISSUE FOR CONSTRUCTION
PROJECT No:	2319
DRAWING No:	2319-STG7-C011
REV:	2

CAD FILENAME: C:\265\Bakers\Ooralea\Waters\2319 - The Waters Ooralea_238\02 DES\022 DC Des\CAD - Stage 7 (Active)\DRG\2319-STG7-C011.dwg Plot Date: 25 Jun, 2025

XREFS: - X_DC_CIVIL.dwg; X_2319_DC_STG7_DEVELOPMENT_STAGING_LEGEND.dwg; X_2319_DC_STG7_DEVELOPMENT_STAGING_PLAN_MASTER.dwg; X_2319_DC_STG7_DESIGN_CADD.dwg; X_2319_DC_STG7_LOTS.dwg; X_2319_DC_STG7_LOTS_EXIST_6.dwg; X_2319_DC_STG7_DEVELOPMENT_STAGING_MASTER.dwg; X_2319_DC_STG7_VIEWPORT.dwg; X_2319_DC_STG7_CIVIL_WORKS_EXTENTS_1000.dwg; X_2319_DC_STG7_DESIGN_FOOTPATH_HATCH.dwg; X_2319_DC_STG7_DESIGN_PAVEMENT_HATCH_GREY.dwg; X_2319_DC_STG7_DEVELOPMENT_STAGING_ANN0_1000.dwg; X_2319_DC_STG7_DEVELOPMENT_STAGING_ANN1_1000.dwg

LEGEND:

EXISTING FEATURES

	EXISTING UNDERGROUND ELECTRICAL LINE & PIT
	EXISTING STREET LIGHTING
	EXISTING POWER POLES
	EXISTING GRAVITY SEWER & MANHOLE
	EXISTING STORMWATER PIPE & MANHOLE
	EXISTING POTABLE WATER LINE & FIRE HYDRANT
	EXISTING POTABLE WATER END CAP
	EXISTING POTABLE WATER GATE VALVE
	EXISTING TELECOMMUNICATION CABLE & PIT
	EXISTING CONTOURS
	EXISTING LOT BOUNDARY
	EXISTING CHANGE OF GRADE
	EXISTING KERB
	EXISTING TREES
	EXISTING CONCRETE AREA

LEGEND:

PROPOSED SERVICES

	PROPOSED OVERHEAD ELECTRICAL LINE
	PROPOSED UNDERGROUND ELECTRICAL LINE & PIT
	PROPOSED STREET LIGHTING
	PROPOSED POWER POLES
	PROPOSED SEWER EASEMENT
	PROPOSED TEMPORARY DRAINAGE EASEMENT
	PROPOSED TEMPORARY TURNING HEAD EASEMENT
	PROPOSED GRAVITY SEWER & MANHOLE
	PROPOSED RISING SEWER MAIN
	PROPOSED STORMWATER PIPE & MANHOLE
	PROPOSED STORMWATER GULLY PITS
	PROPOSED STORMWATER HEADWALL
	PROPOSED POTABLE WATER LINE & FIRE HYDRANT
	PROPOSED POTABLE WATER END CAP
	PROPOSED POTABLE WATER METER

LEGEND:

PROPOSED SERVICES

	PROPOSED POTABLE WATER GATE VALVE
	PROPOSED FIRE HYDRANT
	PROPOSED WATER SERVICE
	PROPOSED TELECOMMUNICATION FIBRE OPTIC CABLE
	PROPOSED TELECOMMUNICATION CABLE & PIT
GENERAL	
	STAGE BOUNDARY
	PARCEL BOUNDARY
	EXTENT OF WORKS BOUNDARY
	PROPOSED LOT BOUNDARY
	PROPOSED EASEMENT BOUNDARY

LEGEND:


GENERAL

	PROPOSED RETAINING WALLS
	PROPOSED BATTER
	PROPOSED CHANGE OF GRADE
	PROPOSED OPEN DRAIN INVERT
	PROPOSED BITUMEN EDGE
	PROPOSED ROAD CENTRE LINE
	PROPOSED BARRIER KERB & CHANNEL
	PROPOSED MOUNTABLE KERB & CHANNEL
	PROPOSED BARRIER KERB
	PROPOSED MEDIAN KERB

LEGEND:

GENERAL

	PROPOSED CONCRETE EDGE
	PROPOSED FENCE
	PROPOSED SIGNS
	PROPOSED GUIDE POSTS
	PROPOSED ASPHALT SURFACE
	PROPOSED CONCRETE AREA
	EXISTING STAGES
	FUTURE STAGE 8
	PROPOSED TREES
	PROPOSED DRIVEWAY LOCATION
	PROPOSED DRIVEWAY

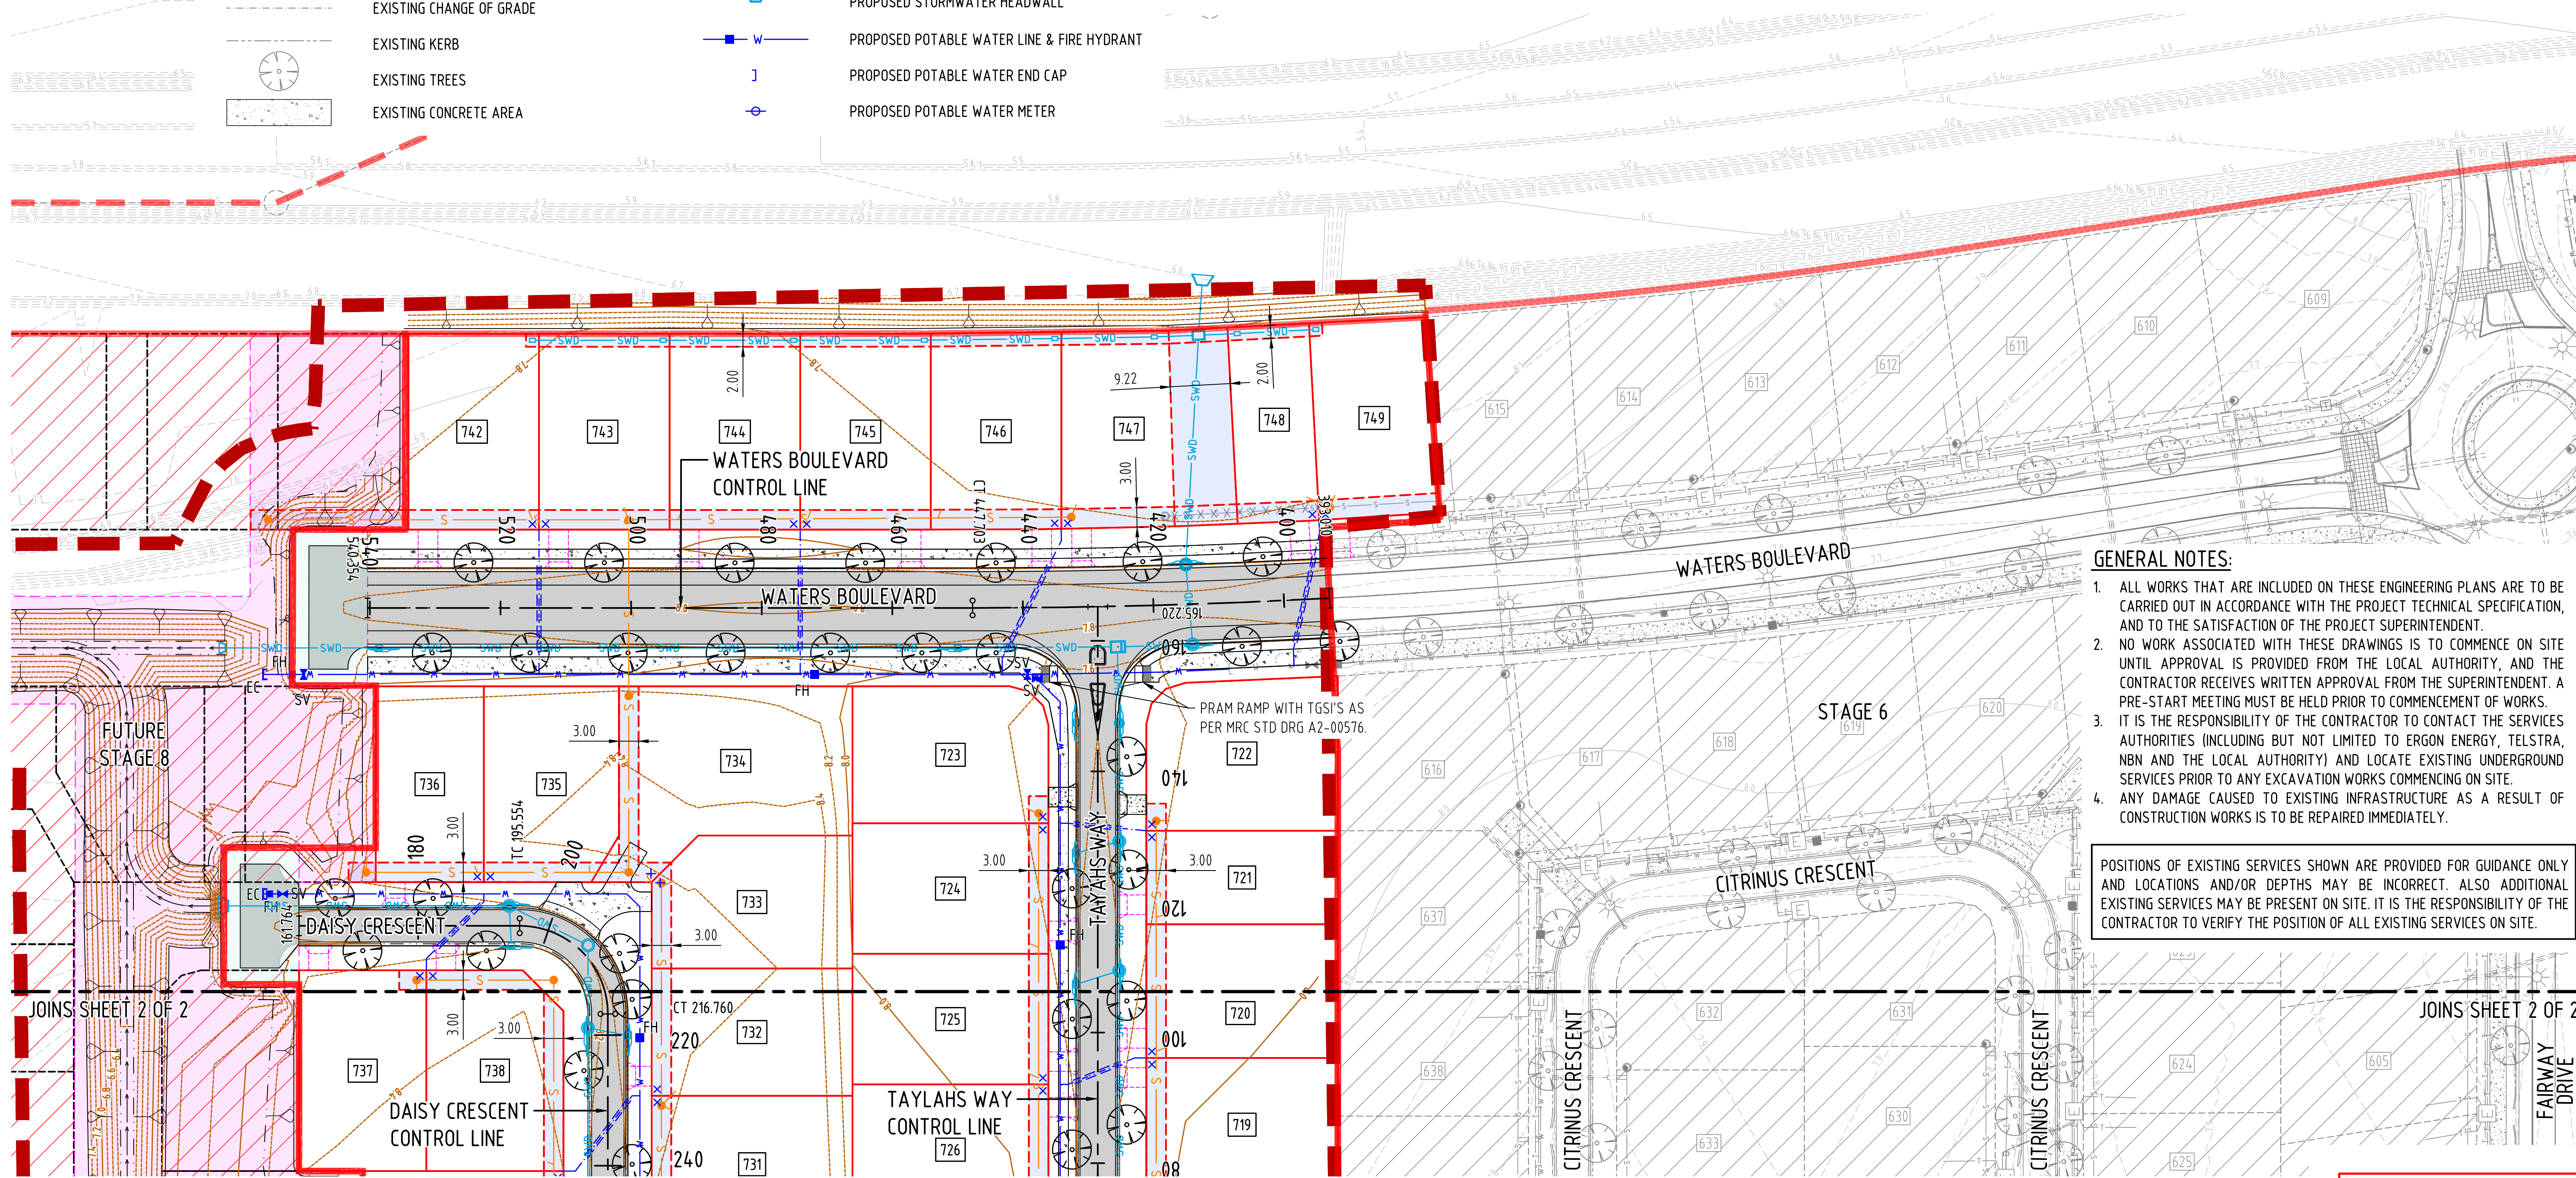

GENERAL NOTES:

- ALL WORKS THAT ARE INCLUDED ON THESE ENGINEERING PLANS ARE TO BE CARRIED OUT IN ACCORDANCE WITH THE PROJECT TECHNICAL SPECIFICATION, AND TO THE SATISFACTION OF THE PROJECT SUPERINTENDENT.
- NO WORK ASSOCIATED WITH THESE DRAWINGS IS TO COMMENCE ON SITE UNTIL APPROVAL IS PROVIDED FROM THE LOCAL AUTHORITY, AND THE CONTRACTOR RECEIVES WRITTEN APPROVAL FROM THE SUPERINTENDENT. A PRE-START MEETING MUST BE HELD PRIOR TO COMMENCEMENT OF WORKS.
- IT IS THE RESPONSIBILITY OF THE CONTRACTOR TO CONTACT THE SERVICES AUTHORITIES (INCLUDING BUT NOT LIMITED TO ERGON ENERGY, TELSTRA, NBN AND THE LOCAL AUTHORITY) AND LOCATE EXISTING UNDERGROUND SERVICES PRIOR TO ANY EXCAVATION WORKS COMMENCING ON SITE.
- ANY DAMAGE CAUSED TO EXISTING INFRASTRUCTURE AS A RESULT OF CONSTRUCTION WORKS IS TO BE REPAIRED IMMEDIATELY.

POSITIONS OF EXISTING SERVICES SHOWN ARE PROVIDED FOR GUIDANCE ONLY AND LOCATIONS AND/OR DEPTHS MAY BE INCORRECT. ALSO ADDITIONAL EXISTING SERVICES MAY BE PRESENT ON SITE. IT IS THE RESPONSIBILITY OF THE CONTRACTOR TO VERIFY THE POSITION OF ALL EXISTING SERVICES ON SITE.

LAYOUT PLAN
SCALE 1:500

FOR CONSTRUCTION

25 Jun 2025

CAD FILENAME: C:\265\Oralea\Waters\WV2319 - The Waters Oralea - Stage 7\Archived\DRG\2319-STG7-C021.dwg Plot Date: 25 Jun 2025

REV	REVISION DETAILS	DATE	APPR
2	STORMWATER DRAINAGE UPDATED	25.06.25	M.D.
1	ISSUE FOR CONSTRUCTION	20.01.25	M.D.
0	ISSUE FOR CONSTRUCTION	25.11.24	M.D.
A	ISSUE FOR APPROVAL	29.08.24	

SCALE
1:500
0 5 10 15 20m




APPROVAL	7198
RPEQ SIGNATURE	RPEQ No
DRAWN	DATE
J.A.	A.D.
CHECKED	M.D.

OORALEA WATERS STAGE 7
AT OORALEA, BAKERS CREEK
PROPERTY DEVELOPMENT

GENERAL ARRANGEMENT
LAYOUT PLAN
(SHEET 1 OF 2)


ISSUE FOR CONSTRUCTION
PROJECT No: 2319
DRAWING No: 2319-STG7-C021
REV: 2

XREFS: - X_DC_CIVIL.dwg; X_2319_DC_STG7_GENERAL_ARRANGEMENT_MASTER.dwg; X_2319_DC_STG7_DESIGN_CADD.dwg; X_2319_DC_STG7_LOTS.dwg; X_2319_DC_STG7_LOTS_EXIST.dwg; X_2319_DC_STG7_VIEWPORT.dwg; X_2319_DC_STG7_CIVIL_WORKS_EXTENTS.dwg; X_2319_DC_STG7_LOT_NUMBERS.dwg; X_2319_DC_STG7_CONTROL_LINE_ROAD.dwg; X_2319_DC_STG7_CONTROL_LINE_ROAD_1.dwg; X_2319_DC_STG7_CONTROL_LINE_ROAD_2.dwg; X_2319_DC_STG7_CONTROL_LINE_ROAD_3.dwg; X_2319_DC_STG7_CONTROL_LINE_ROAD_4.dwg; X_2319_DC_STG7_SEWER.dwg

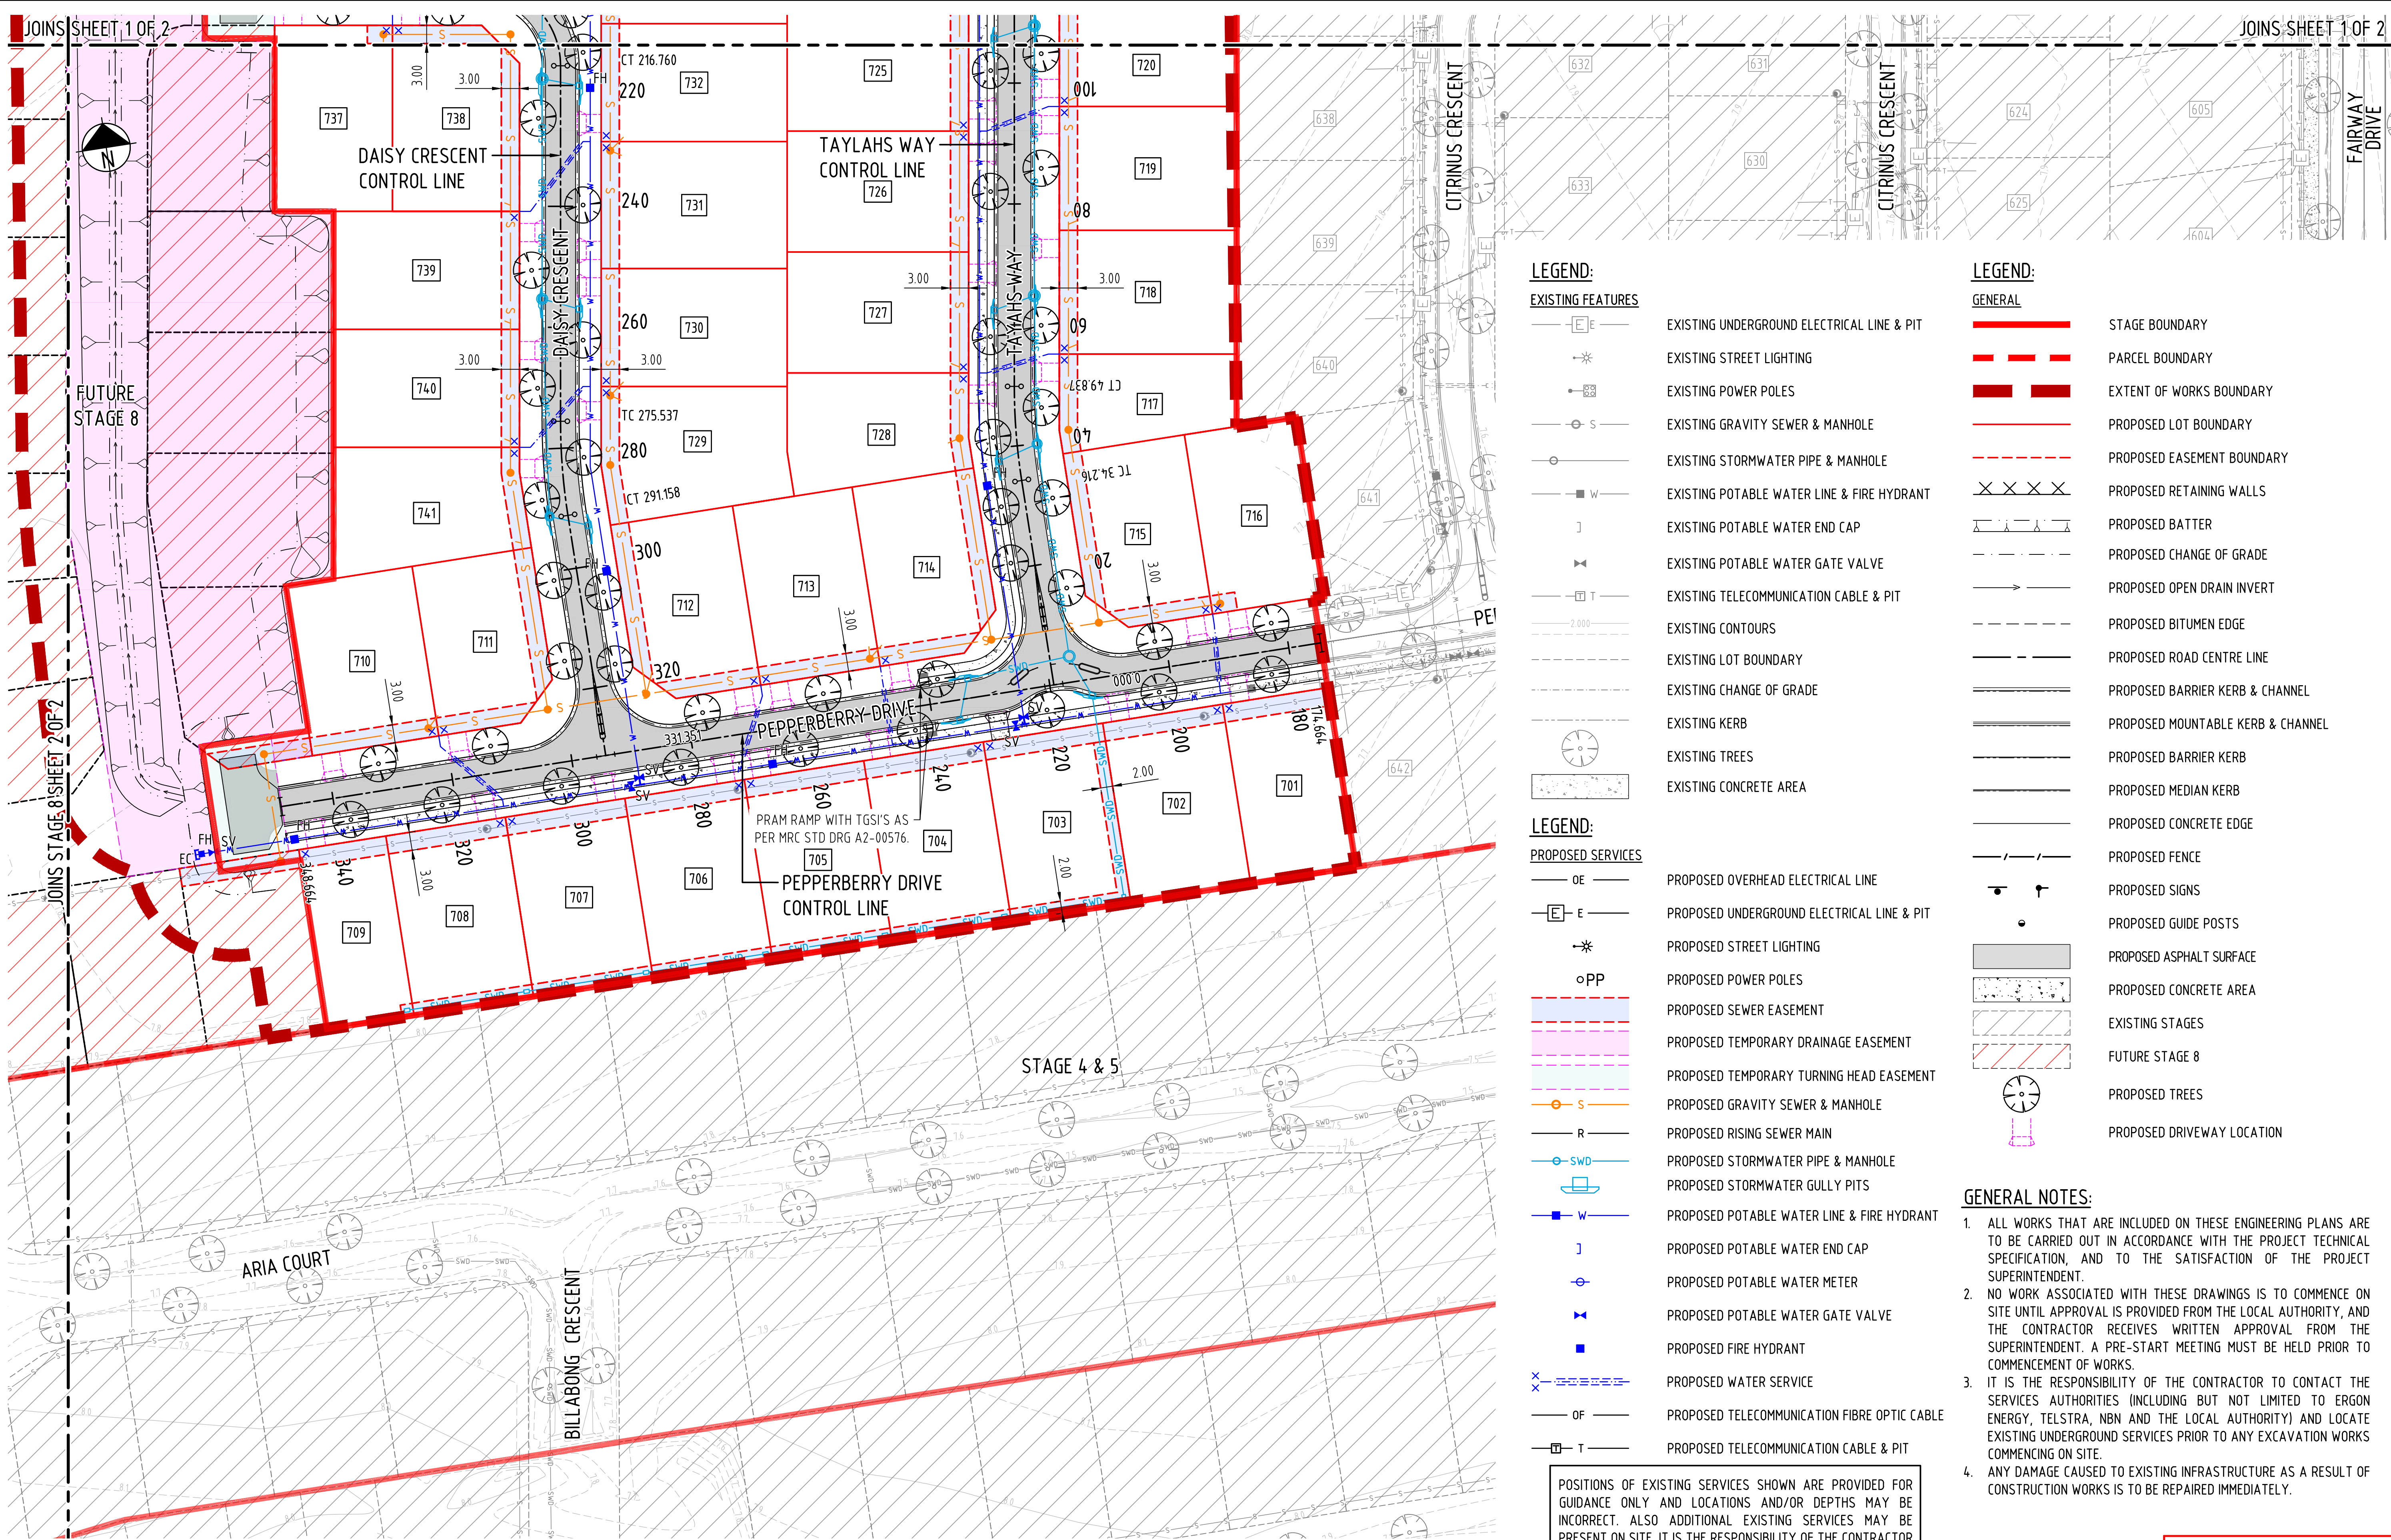

FOR CONSTRUCTION
25 Jun 2025

REV	REVISION DETAILS	DATE	APPR
2	STORMWATER DRAINAGE UPDATED	25.06.25	M.D.
1	ISSUE FOR CONSTRUCTION	20.01.25	M.D.
0	ISSUE FOR CONSTRUCTION	25.11.24	M.D.
A	ISSUE FOR APPROVAL	29.08.24	

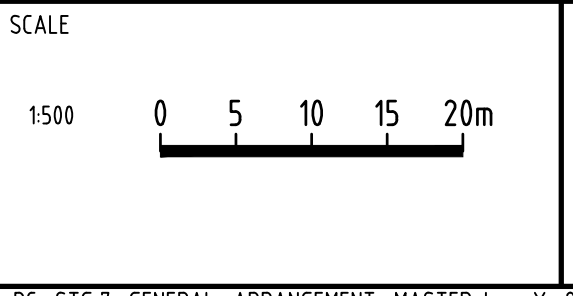

APPROVAL	7198
RPEQ SIGNATURE	RPEQ No
DRAWN	DATE
J.A.	A.D.
DESIGNED	CHECKED
A.D.	M.D.

OORALEA WATERS STAGE 7
AT OORALEA, BAKERS CREEK
PROPERTY DEVELOPMENT

GENERAL ARRANGEMENT
LAYOUT PLAN
(SHEET 2 OF 2)

ISSUE	ISSUE FOR CONSTRUCTION
PROJECT No:	2319
DRAWING No:	2319-STG7-C022
REV:	2

CAD FILENAME: C:\265\Ooralea\Waters\W2319 - The Waters Ooralea - Stage 7\Active\DRG\2319-STG7-C022.dwg Plot Date: 25 Jun, 2025

XREFS: X_CIVIL.dwg; X_2319_DC_STG7_GENERAL_ARRANGEMENT_NOTES_LEGEND_SHEET2.dwg; X_2319_DC_STG7_GENERAL_ARRANGEMENT_MASTER.dwg; X_2319_DC_STG7_DESIGN_CADD.dwg; X_2319_DC_STG7_LOTS.dwg; X_2319_DC_STG7_LOTS_EXIST.dwg; X_2319_DC_STG7_VIEWPORT.dwg; X_2319_DC_STG7_CIVIL_WORKS_EXTENTS.dwg; X_2319_DC_STG7_LOT_NUMBERS_ANNOT.dwg; X_2319_DC_STG7_CONTROL_LINE_ROAD.dwg; X_2319_DC_STG7_CONTROL_LINE_ROAD.dwg; X_2319_DC_STG7_CONTROL_LINE_ROAD.dwg; X_2319_DC_STG7_CONTROL_LINE_ROAD.dwg

EARTHWORKS VOLUME	
DESCRIPTION	VOLUME (m³)
CUT	-5323
FILL	37639
BALANCE	32316

EARTHWORKS NOTES

- DESIGN LEVELS SHOWN ARE TO TOP OF FINISHED SURFACE LEVEL.
- AREAS TO BE DISTURBED ARE TO BE STRIPPED OF TOPSOIL TO A DEPTH OF 100MM (OR AS DIRECTED BY THE SUPERINTENDENT). TOPSOIL IS TO BE STOCKPILED ON SITE AND RE-SPREAD AFTER EARTHWORKS ARE COMPLETED.
- EARTHWORKS COMPACTION AND TESTING TO BE IN ACCORDANCE WITH THE REQUIREMENTS AS DETAILED IN THE TECHNICAL SPECIFICATION.
- ALL EARTHWORKS SHALL BE CARRIED OUT UNDER LEVEL 1 AS SPECIFIED IN AS3798 "GUIDELINES ON EARTHWORKS FOR COMMERCIAL AND RESIDENTIAL DEVELOPMENTS".
- BALANCE LAND TO BE PROFILED SO IT IS FREE-DRAINING TOWARDS SCHOOL GULLY.

POSITIONS OF EXISTING SERVICES SHOWN ARE PROVIDED FOR GUIDANCE ONLY AND LOCATIONS AND/OR DEPTHS MAY BE INCORRECT. ALSO ADDITIONAL EXISTING SERVICES MAY BE PRESENT ON SITE. IT IS THE RESPONSIBILITY OF THE CONTRACTOR TO VERIFY THE POSITION OF ALL EXISTING SERVICES ON SITE.

LEGEND:

EXISTING FEATURES

- EXISTING LOT BOUNDARY
- EXISTING CONTOURS
- EXISTING CHANGE OF GRADE
- EXISTING KERB
- EXISTING CONCRETE AREA

LEGEND:

GENERAL

- STAGE BOUNDARY
- PARCEL BOUNDARY
- EXTENT OF WORKS BOUNDARY
- PROPOSED LOT BOUNDARY
- PROPOSED EASEMENT BOUNDARY
- PROPOSED CONTOURS
- PROPOSED RETAINING WALLS
- PROPOSED BATTER
- PROPOSED EARTHWORKS PAD
- PROPOSED OPEN DRAIN INVERT

LEGEND:


GENERAL

- PROPOSED BITUMEN EDGE
- PROPOSED ROAD CENTRE LINE
- PROPOSED BARRIER KERB & CHANNEL
- PROPOSED MOUNTABLE KERB & CHANNEL
- PROPOSED BARRIER KERB
- PROPOSED MEDIAN KERB
- PROPOSED CONCRETE EDGE
- PROPOSED FENCE

LEGEND:

GENERAL

- PROPOSED SIGNS
- PROPOSED GUIDE POSTS
- PROPOSED ASPHALT SURFACE
- PROPOSED CONCRETE AREA
- EXISTING STAGES
- FUTURE STAGE 8
- PROPOSED CUT
- PROPOSED FILL
- PROPOSED LOT LEVEL

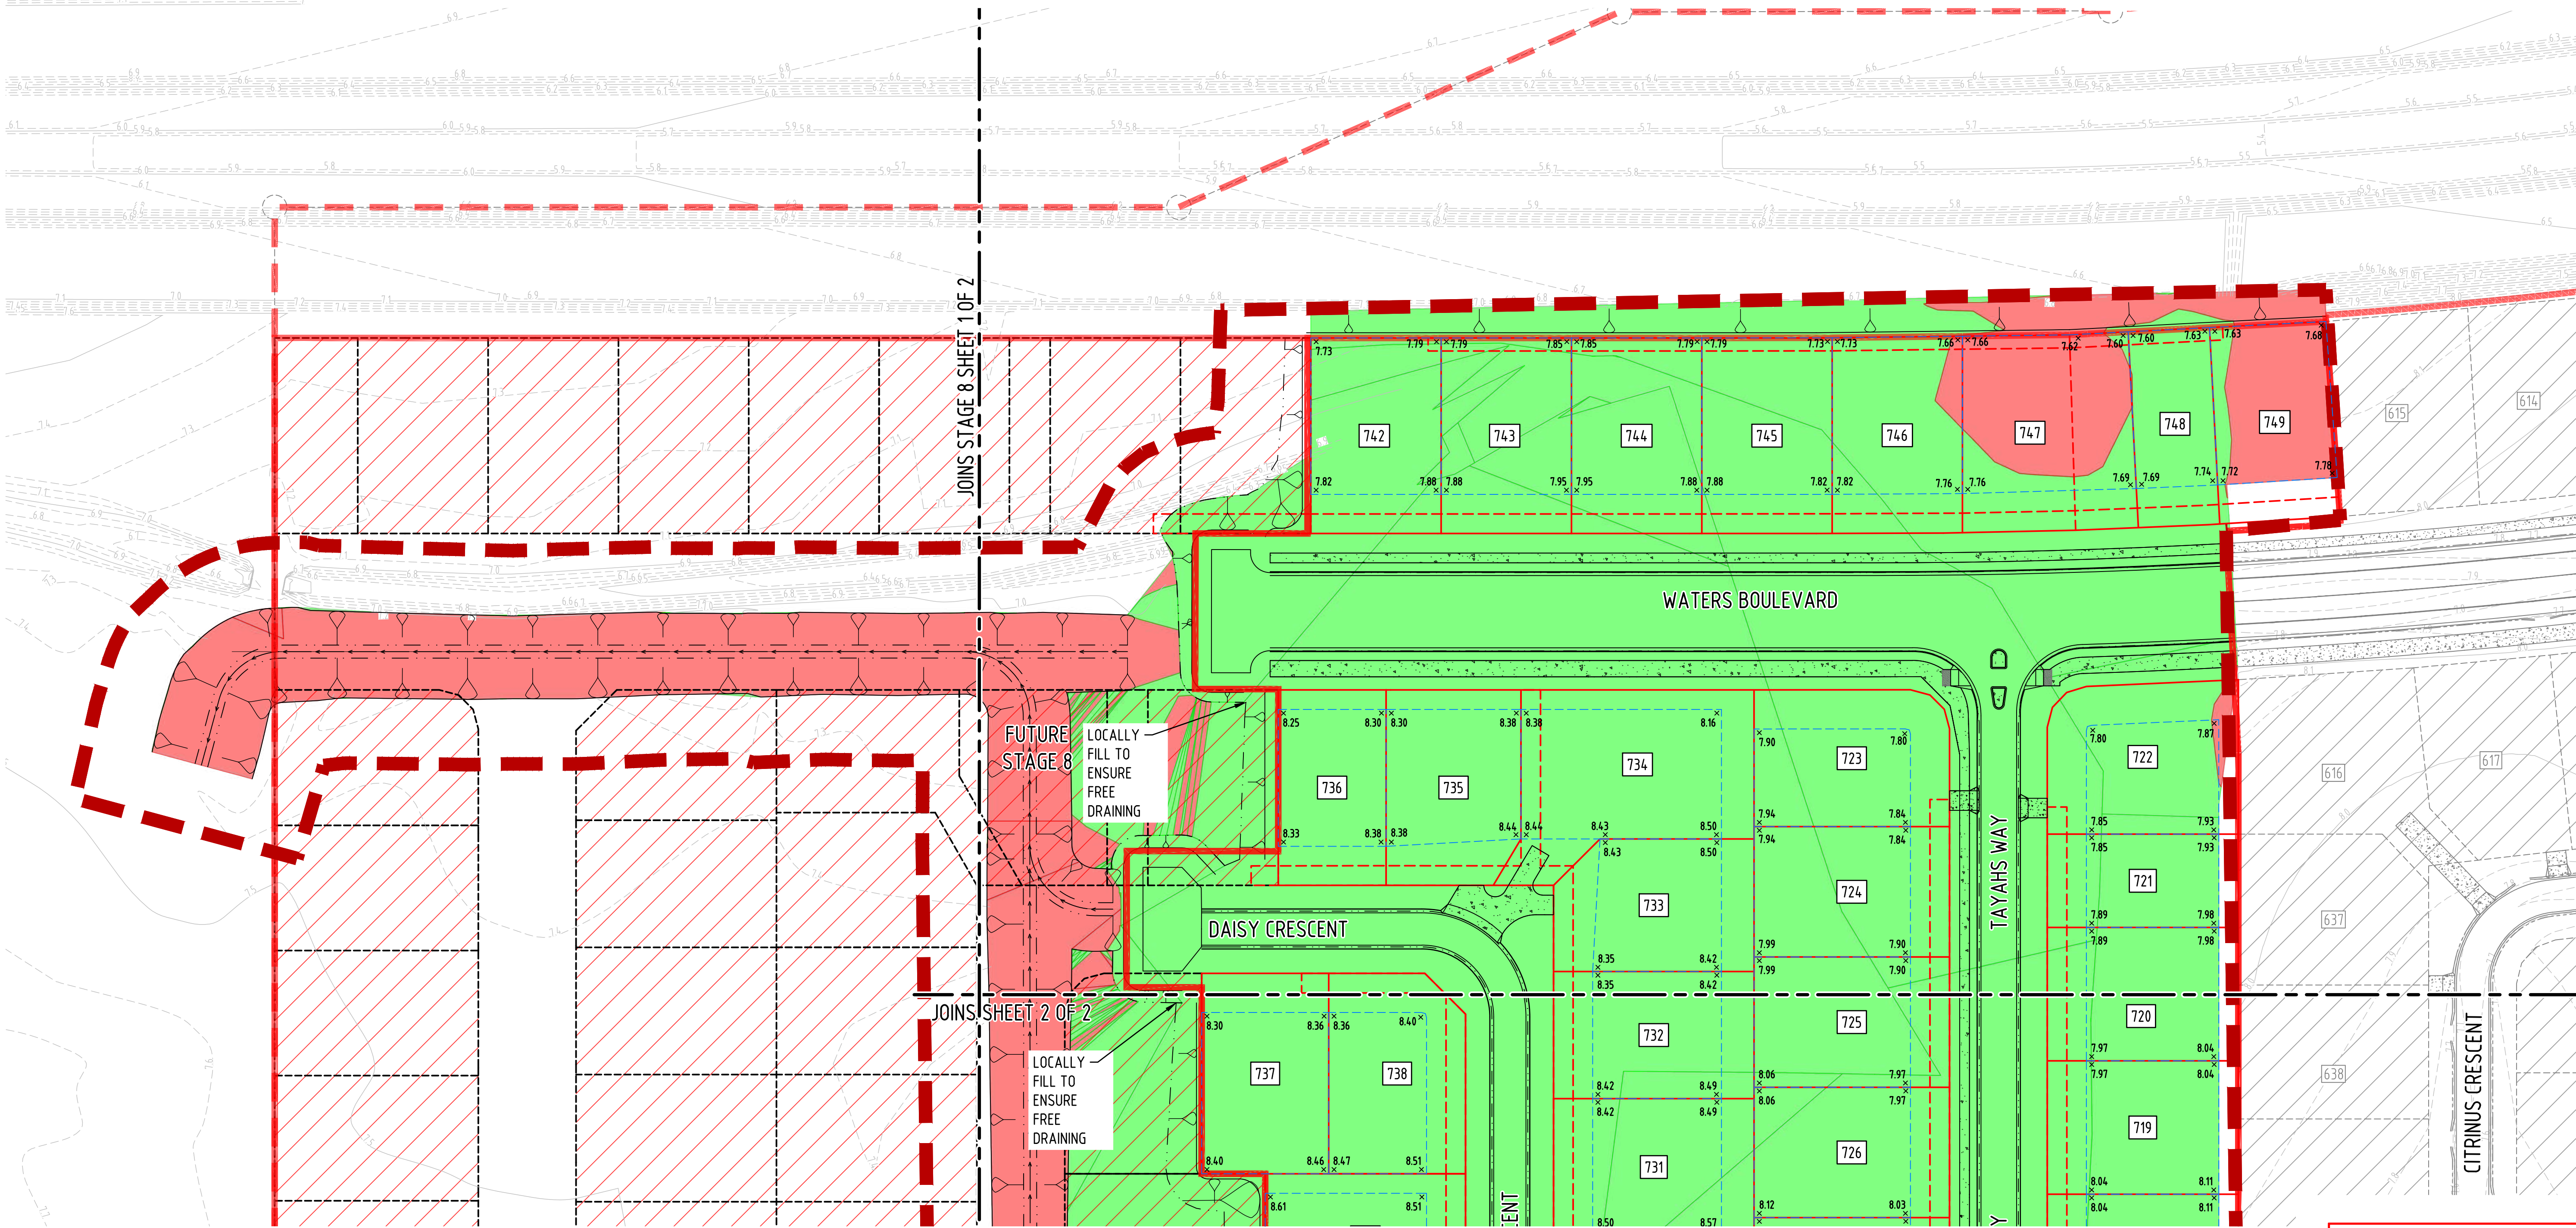

LAYOUT PLAN
SCALE 1:500

FOR CONSTRUCTION
25 Jun 2025

CAD FILENAME: C:\265\Oralea\Oralea\WV2319 - The Waters Oralea_238\02 DES\022 DC Des\CAD - Stage 7 (Active)\DWG\2319-STG7-STG-C031.dwg Plot Date: 25 Jun 2025

REV	REVISION DETAILS	DATE	APPR
2	STORMWATER DRAINAGE UPDATED	25.06.25	M.D.
1	ISSUE FOR CONSTRUCTION	20.01.25	M.D.
0	ISSUE FOR CONSTRUCTION	25.11.24	M.D.
A	ISSUE FOR APPROVAL	29.08.24	

SCALE
1:500
0 5 10 15 20m




APPROVAL		7198
		RPEQ No
		20.01.25
RPEQ SIGNATURE		DATE
DRAWN	DESIGNED	CHECKED
J.A.	A.D.	M.D.

OORALEA WATERS STAGE 7
AT OORALEA, BAKERS CREEK
PROPERTY DEVELOPMENT

EARTHWORKS
LAYOUT PLAN
(SHEET 1 OF 2)

ISSUE	ISSUE FOR CONSTRUCTION
PROJECT No:	2319
DRAWING No:	2319-STG7-C031
REV:	2

XREFS: - X_DC_CIVIL.dwg; X_2319_DC_STG7_EARTHWORKS_MASTER.dwg; X_2319_DC_STG7_EARTHWORKS_LEGEND_SHEET.dwg; X_2319_DC_STG7_PROPERTY_SETBACK.dwg; X_2319_DC_STG7_LOTS.dwg; X_2319_DC_STG7_LOTS_EXIST.dwg; X_2319_DC_STG7_LOT_NUMBERS_ANNO.dwg; X_2319_DC_STG7_STAGE_06_REF_Design_0944-19 - Xref_GDA2020.dwg; X_2319_DC_STG7_VIEWPORT.dwg; X_2319_DC_STG7_CIVIL_WORKS_EXTENTS.dwg; X_2319_DC_STG7_DESIGN_CONT.dwg; X_2319_DC_STG7_DESIGN_LOT_LEVELS.dwg; X_2319_DC_STG7_DESIGN_LOT_LEVELS.dwg

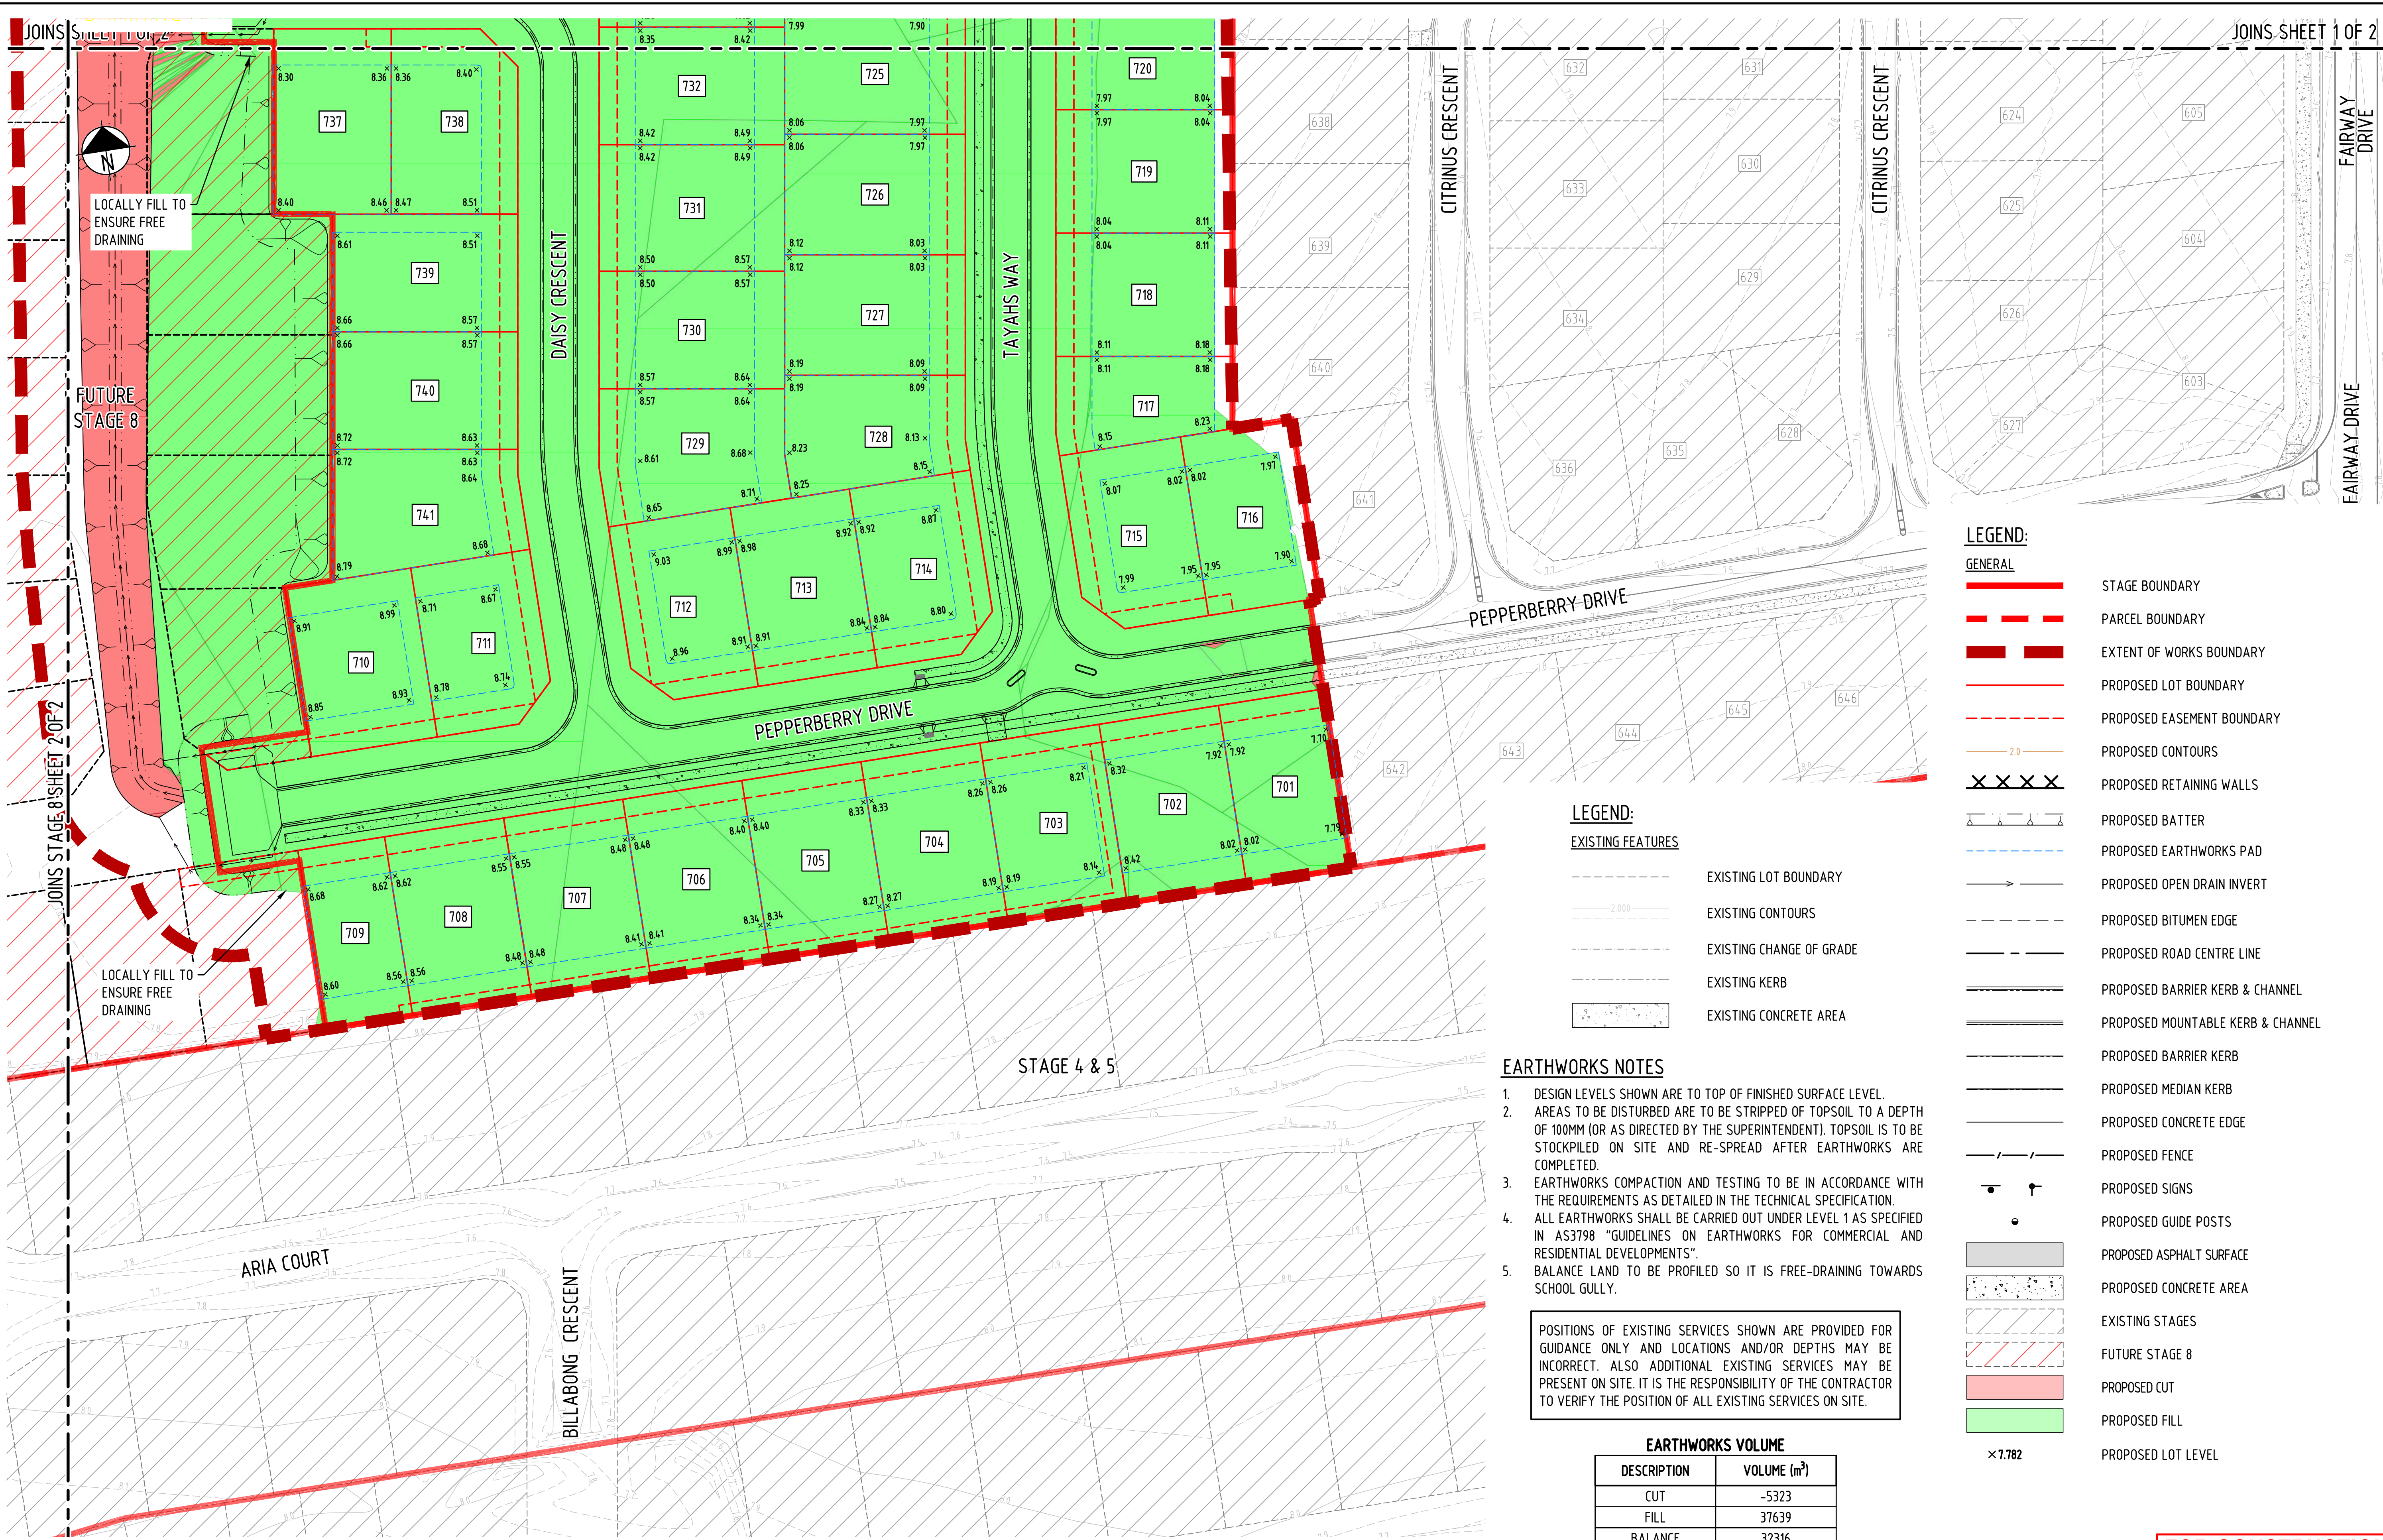

LAYOUT PLAN
SCALE 1:500

- LEGEND:**

GENERAL

 - STAGE BOUNDARY
 - PARCEL BOUNDARY
 - EXTENT OF WORKS BOUNDARY
 - PROPOSED LOT BOUNDARY
 - PROPOSED EASEMENT BOUNDARY
 - PROPOSED CONTOURS
 - PROPOSED RETAINING WALLS
 - PROPOSED BATTER
 - PROPOSED EARTHWORKS PAD
 - PROPOSED OPEN DRAIN INVERT
 - PROPOSED BITUMEN EDGE
 - PROPOSED ROAD CENTRE LINE
 - PROPOSED BARRIER KERB & CHANNEL
 - PROPOSED MOUNTABLE KERB & CHANNEL
 - PROPOSED BARRIER KERB
 - PROPOSED MEDIAN KERB
 - PROPOSED CONCRETE EDGE
 - PROPOSED FENCE
 - PROPOSED SIGNS
 - PROPOSED GUIDE POSTS
 - PROPOSED ASPHALT SURFACE
 - PROPOSED CONCRETE AREA
 - EXISTING STAGES
 - FUTURE STAGE 8
 - PROPOSED CUT
 - PROPOSED FILL
 - PROPOSED LOT LEVEL
- LEGEND:**

EXISTING FEATURES

 - EXISTING LOT BOUNDARY
 - EXISTING CONTOURS
 - EXISTING CHANGE OF GRADE
 - EXISTING KERB
 - EXISTING CONCRETE AREA

EARTHWORKS NOTES

- DESIGN LEVELS SHOWN ARE TO TOP OF FINISHED SURFACE LEVEL.
- AREAS TO BE DISTURBED ARE TO BE STRIPPED OF TOPSOIL TO A DEPTH OF 100MM (OR AS DIRECTED BY THE SUPERINTENDENT). TOPSOIL IS TO BE STOCKPILED ON SITE AND RE-SPREAD AFTER EARTHWORKS ARE COMPLETED.
- EARTHWORKS COMPACTION AND TESTING TO BE IN ACCORDANCE WITH THE REQUIREMENTS AS DETAILED IN THE TECHNICAL SPECIFICATION.
- ALL EARTHWORKS SHALL BE CARRIED OUT UNDER LEVEL 1 AS SPECIFIED IN AS3798 "GUIDELINES ON EARTHWORKS FOR COMMERCIAL AND RESIDENTIAL DEVELOPMENTS".
- BALANCE LAND TO BE PROFILED SO IT IS FREE-DRAINING TOWARDS SCHOOL GULLY.


POSITIONS OF EXISTING SERVICES SHOWN ARE PROVIDED FOR GUIDANCE ONLY AND LOCATIONS AND/OR DEPTHS MAY BE INCORRECT. ALSO ADDITIONAL EXISTING SERVICES MAY BE PRESENT ON SITE. IT IS THE RESPONSIBILITY OF THE CONTRACTOR TO VERIFY THE POSITION OF ALL EXISTING SERVICES ON SITE.

EARTHWORKS VOLUME	
DESCRIPTION	VOLUME (m³)
CUT	-5323
FILL	37639
BALANCE	32316

FOR CONSTRUCTION
25 Jun 2025

CAD FILENAME: C:\265\Oralea\Waters\W2319 - The Waters Oralea_238\02 DES\022 DC Des\CAD - Stage 7\Active\DRG\2319-STG7-C032.dwg Plot Date: 25 Jun, 2025

REV	REVISION DETAILS	DATE	APPR
2	STORMWATER DRAINAGE UPDATED	25.06.25	M.D.
1	ISSUE FOR CONSTRUCTION	20.01.25	M.D.
0	ISSUE FOR CONSTRUCTION	25.11.24	M.D.
A	ISSUE FOR APPROVAL	29.08.24	

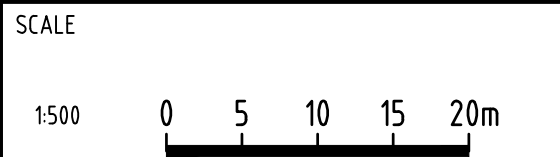

APPROVAL		7198
RPEQ SIGNATURE		RPEQ No
DATE		20.01.25
DRAWN	DESIGNED	CHECKED
J.A.	A.D.	M.D.


OORALEA WATERS STAGE 7
AT OORALEA, BAKERS CREEK
PROPERTY DEVELOPMENT

EARTHWORKS
LAYOUT PLAN
(SHEET 2 OF 2)

ISSUE FOR CONSTRUCTION	
PROJECT No:	2319
DRAWING No:	2319-STG7-C032
REV:	2

XREFS: - X_DC_CIVIL.dwg; X_2319_DC_STG7_EARTHWORKS_LEGEND_SHEET 2.dwg; X_2319_DC_STG7_EARTHWORKS_MASTER.dwg; X_2319_DC_STG7_DESIGN_CADD.dwg; X_2319_DC_STG7_PROPERTY_SETBACK.dwg; X_2319_DC_STG7_DESIGN_CONT.dwg; X_2319_DC_STG7_LOTS.dwg; X_2319_DC_STG7_LOTS_EXIST.dwg; X_2319_DC_STG7_VIEWPORT.dwg; X_2319_DC_STG7_CIVIL_WORKS_EXTENTS_500.dwg; X_2319_DC_STG7_LOT_NUMBERS_ANNO_TEXT_500.dwg; X_2319_DC_STG7_STAGE_06_REF_Design_0944-19 - Xref_GDA2020.dwg; X_2319_DC_STG7_DESIGN_PAVEMENT_HATCH

CAD FILENAME: C:\Users\Nara\Documents\2319 - The Waters Oralea - Stage 7\Active\DRG\2319-STG7-C041.dwg Plot Date: 25 Jun 2025

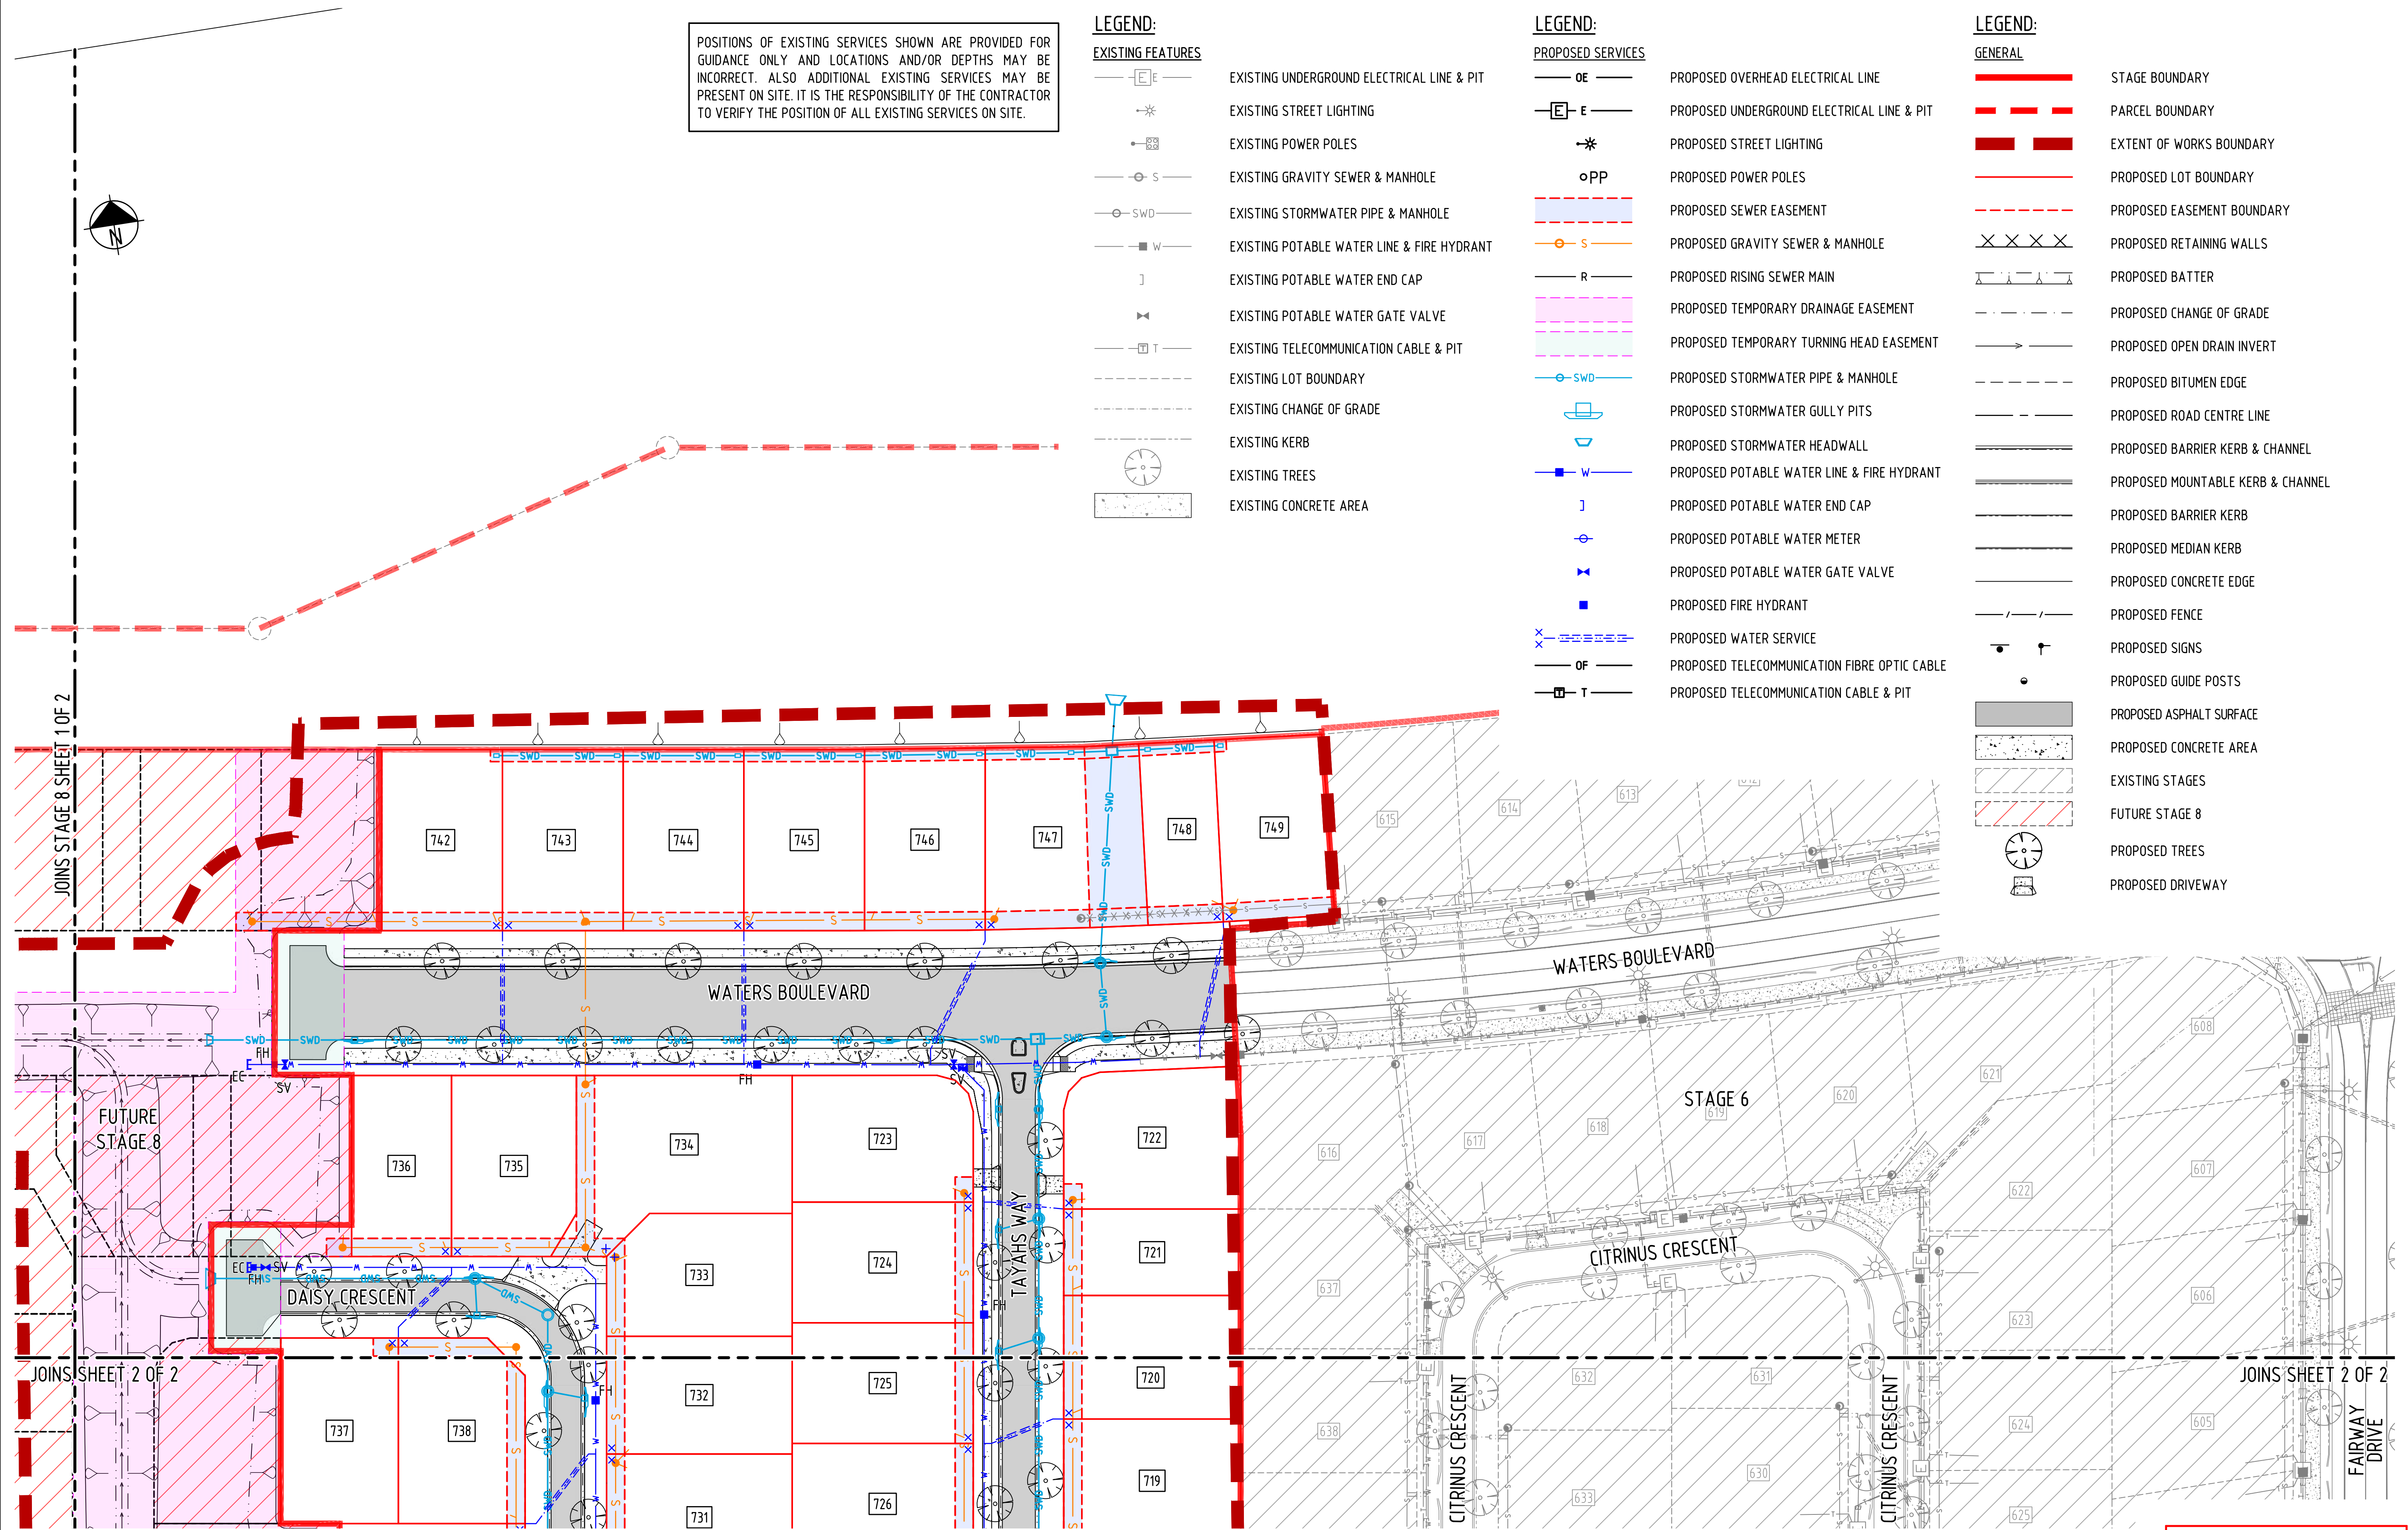

LAYOUT PLAN
SCALE 1:500

FOR CONSTRUCTION
25 Jun 2025

3	STORMWATER DRAINAGE UPDATED	25.06.25	M.D.
2	ISSUE FOR CONSTRUCTION	30.01.25	M.D.
1	ISSUE FOR CONSTRUCTION	20.01.25	M.D.
0	ISSUE FOR CONSTRUCTION	25.11.24	M.D.
A	ISSUE FOR APPROVAL	29.08.24	M.D.
REV	REVISION DETAILS	DATE	APPR

SCALE
1:500
0 5 10 15 20m




 Certified System	APPROVAL		7198
			RPEQ No
			20.01.25
	RPEQ SIGNATURE		DATE
Quality ISO 9001 SAI GLOBAL	DRAWN	DESIGNED	CHECKED
	J.A.	A.D.	M.D.

OORALEA WATERS STAGE 7
AT OORALEA, BAKERS CREEK
PROPERTY DEVELOPMENT

COMBINED SERVICES
LAYOUT PLAN
(SHEET 1 OF 2)

ISSUE	ISSUE FOR CONSTRUCTION
PROJECT No:	2319
DRAWING No:	2319-STG7-C041
REV:	3

XREFS -> X_DC_CIVIL.dwg; X_2319_DC_STG7_COMBINED_SERVICES_LAYOUT_NOTES_LEGEND_SHEET1.dwg; X_2319_DC_STG7_COMBINED_SERVICES_LAYOUT_PLAN_MASTER.dwg; X_2319_DC_STG7_DESIGN_CADD.dwg; X_2319_DC_STG7_PROPERTY_SETUP.dwg; X_2319_DC_STG7_LOTS.dwg; X_2319_DC_STG7_LOTS_EXIST.dwg; X_2319_DC_STG7_LOT_NUMBERS_ANNOT.dwg; X_2319_DC_STG7_STAGE06_REF_Design_0944-19 - Xref_GDA2020.dwg; X_2319_DC_STG7_VIEWPORT.dwg; X_2319_DC_STG7_CIVIL_WORKS_EXTENTS.dwg; X_2319_DC_STG7_WATER_RETICULATION.dwg

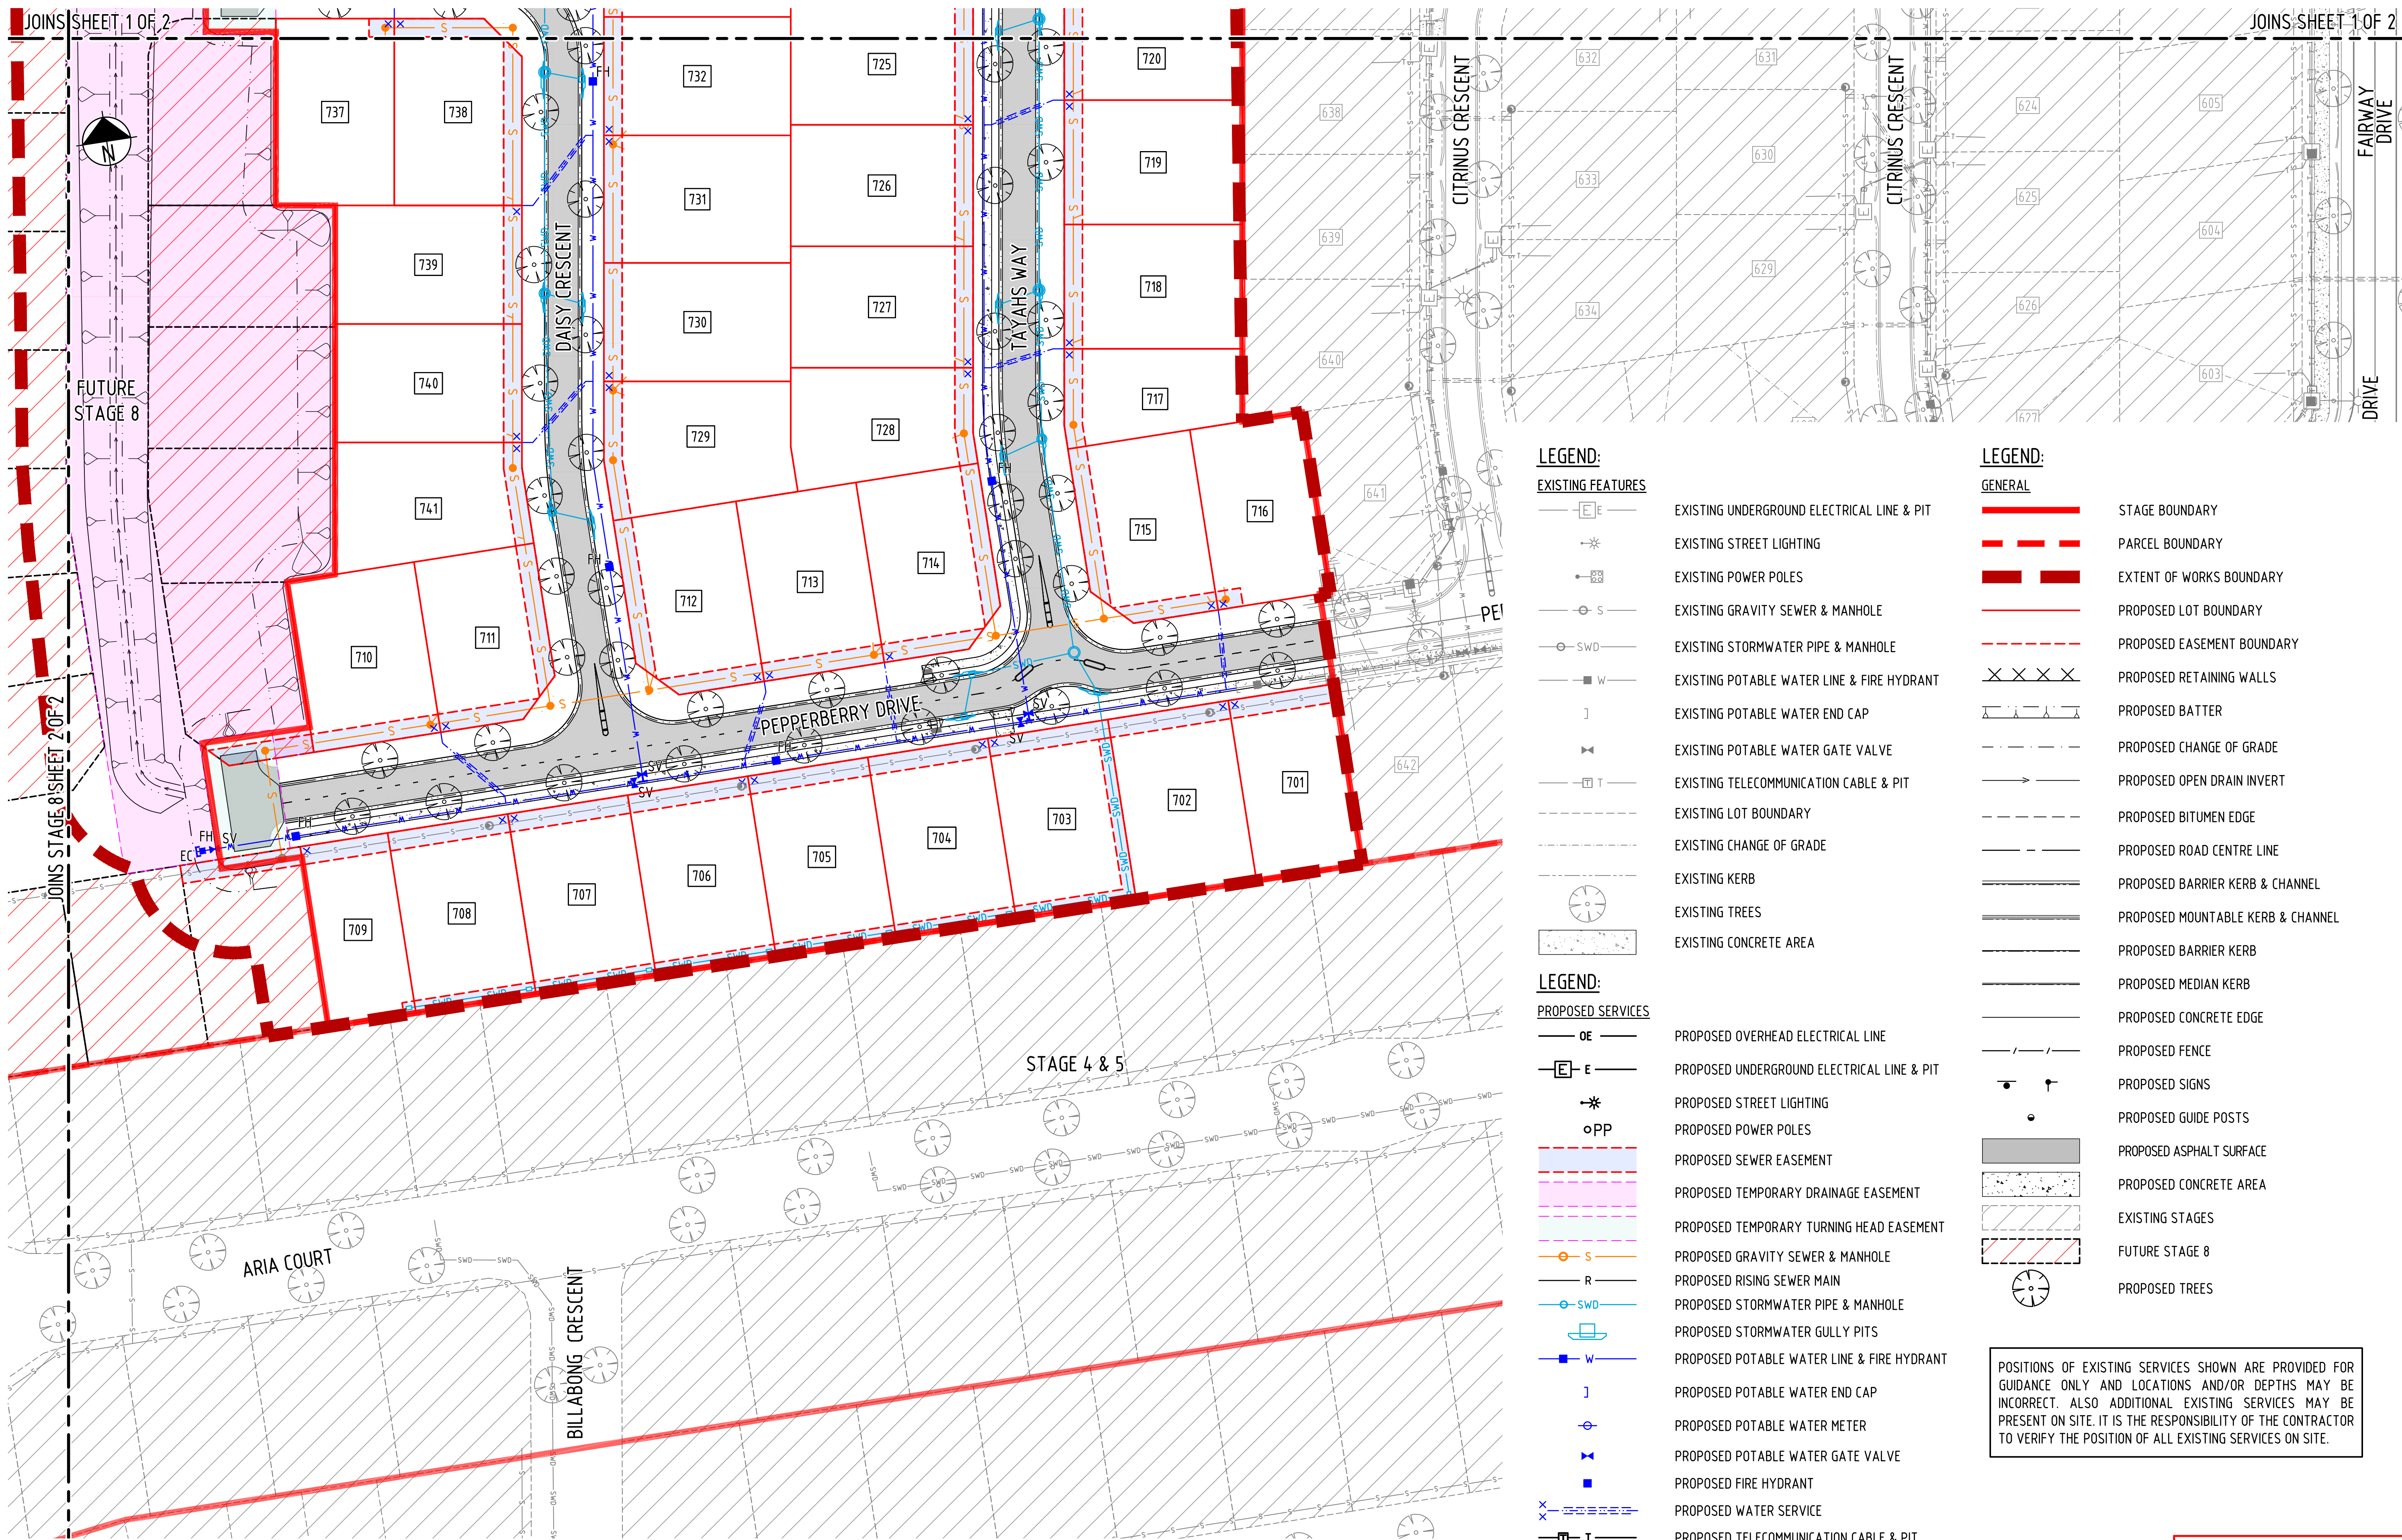

LAYOUT PLAN
SCALE 1:500

LEGEND:

EXISTING FEATURES

- EXISTING UNDERGROUND ELECTRICAL LINE & PIT
- EXISTING STREET LIGHTING
- EXISTING POWER POLES
- EXISTING GRAVITY SEWER & MANHOLE
- EXISTING STORMWATER PIPE & MANHOLE
- EXISTING POTABLE WATER LINE & FIRE HYDRANT
- EXISTING POTABLE WATER END CAP
- EXISTING POTABLE WATER GATE VALVE
- EXISTING TELECOMMUNICATION CABLE & PIT
- EXISTING LOT BOUNDARY
- EXISTING CHANGE OF GRADE
- EXISTING KERB
- EXISTING TREES
- EXISTING CONCRETE AREA

LEGEND:

PROPOSED SERVICES

- PROPOSED OVERHEAD ELECTRICAL LINE
- PROPOSED UNDERGROUND ELECTRICAL LINE & PIT
- PROPOSED STREET LIGHTING
- PROPOSED POWER POLES
- PROPOSED SEWER EASEMENT
- PROPOSED TEMPORARY DRAINAGE EASEMENT
- PROPOSED TEMPORARY TURNING HEAD EASEMENT
- PROPOSED GRAVITY SEWER & MANHOLE
- PROPOSED RISING SEWER MAIN
- PROPOSED STORMWATER PIPE & MANHOLE
- PROPOSED STORMWATER GULLY PITS
- PROPOSED POTABLE WATER LINE & FIRE HYDRANT
- PROPOSED POTABLE WATER END CAP
- PROPOSED POTABLE WATER METER
- PROPOSED POTABLE WATER GATE VALVE
- PROPOSED FIRE HYDRANT
- PROPOSED WATER SERVICE
- PROPOSED TELECOMMUNICATION CABLE & PIT

LEGEND:

GENERAL

- STAGE BOUNDARY
- PARCEL BOUNDARY
- EXTENT OF WORKS BOUNDARY
- PROPOSED LOT BOUNDARY
- PROPOSED EASEMENT BOUNDARY
- PROPOSED RETAINING WALLS
- PROPOSED BATTER
- PROPOSED CHANGE OF GRADE
- PROPOSED OPEN DRAIN INVERT
- PROPOSED BITUMEN EDGE
- PROPOSED ROAD CENTRE LINE
- PROPOSED BARRIER KERB & CHANNEL
- PROPOSED MOUNTABLE KERB & CHANNEL
- PROPOSED BARRIER KERB
- PROPOSED MEDIAN KERB
- PROPOSED CONCRETE EDGE
- PROPOSED FENCE
- PROPOSED SIGNS
- PROPOSED GUIDE POSTS
- PROPOSED ASPHALT SURFACE
- PROPOSED CONCRETE AREA
- EXISTING STAGES
- FUTURE STAGE 8
- PROPOSED TREES


POSITIONS OF EXISTING SERVICES SHOWN ARE PROVIDED FOR GUIDANCE ONLY AND LOCATIONS AND/OR DEPTHS MAY BE INCORRECT. ALSO ADDITIONAL EXISTING SERVICES MAY BE PRESENT ON SITE. IT IS THE RESPONSIBILITY OF THE CONTRACTOR TO VERIFY THE POSITION OF ALL EXISTING SERVICES ON SITE.

FOR CONSTRUCTION

25 Jun 2025

CAD FILENAME: C:\265\Nara\Ooralea\Waters\W2319 - The Waters Ooralea - Stage 7 (Active)\DRG\2319-STG7-C042.dwg Plot Date: 25 Jun, 2025

3	STORMWATER DRAINAGE UPDATED	25.06.25	M.D.	SCALE
2	ISSUE FOR CONSTRUCTION	30.01.25	M.D.	1:500
1	ISSUE FOR CONSTRUCTION	20.01.25	M.D.	
0	ISSUE FOR CONSTRUCTION	25.11.24	M.D.	
A	ISSUE FOR APPROVAL	29.08.24		
REV	REVISION DETAILS	DATE	APPR	

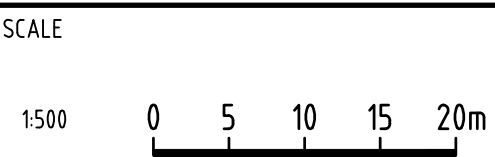

APPROVAL	7198
RPEQ SIGNATURE	RPEQ No
DRAWN	DATE
DESIGNED	CHECKED
J.A.	A.D.
	M.D.


OORALEA WATERS STAGE 7
AT OORALEA, BAKERS CREEK
PROPERTY DEVELOPMENT

COMBINED SERVICES
LAYOUT PLAN
(SHEET 2 OF 2)

ISSUE	ISSUE FOR CONSTRUCTION
PROJECT No:	2319
DRAWING No:	2319-STG7-C042
REV:	3

XREFS: X_DC_CIVIL.dwg; X_2319_DC_STG7_COMBINED_SERVICES_LAYOUT_PLAN_MASTER.dwg; X_2319_DC_STG7_DESIGN_CADD.dwg; X_2319_DC_STG7_PROPERTY_SETBACK.dwg; X_2319_DC_STG7_LOTS.dwg; X_2319_DC_STG7_LOTS_EXIST.dwg; X_2319_DC_STG7_LOT_NUMBERS_ANNO_TEXT.dwg; X_2319_DC_STG7_STAGE_06_REF_Design.dwg; Xref_G0A2020.dwg; X_2319_DC_STG7_VIEWPORT.dwg; X_2319_DC_STG7_CIVIL_WORKS_EXTENTS.dwg; X_2319_DC_STG7_WATER_RETICULATION.dwg; X_2319_DC_STG7_SEWER_RETICULATION.dwg; X_2319_DC_STG7_DESIGN

CAD FILENAME: C:\265\Oralea\Oralea\DWG\2319-STG7-C051.dwg Plot Date: 25 Jun 2025

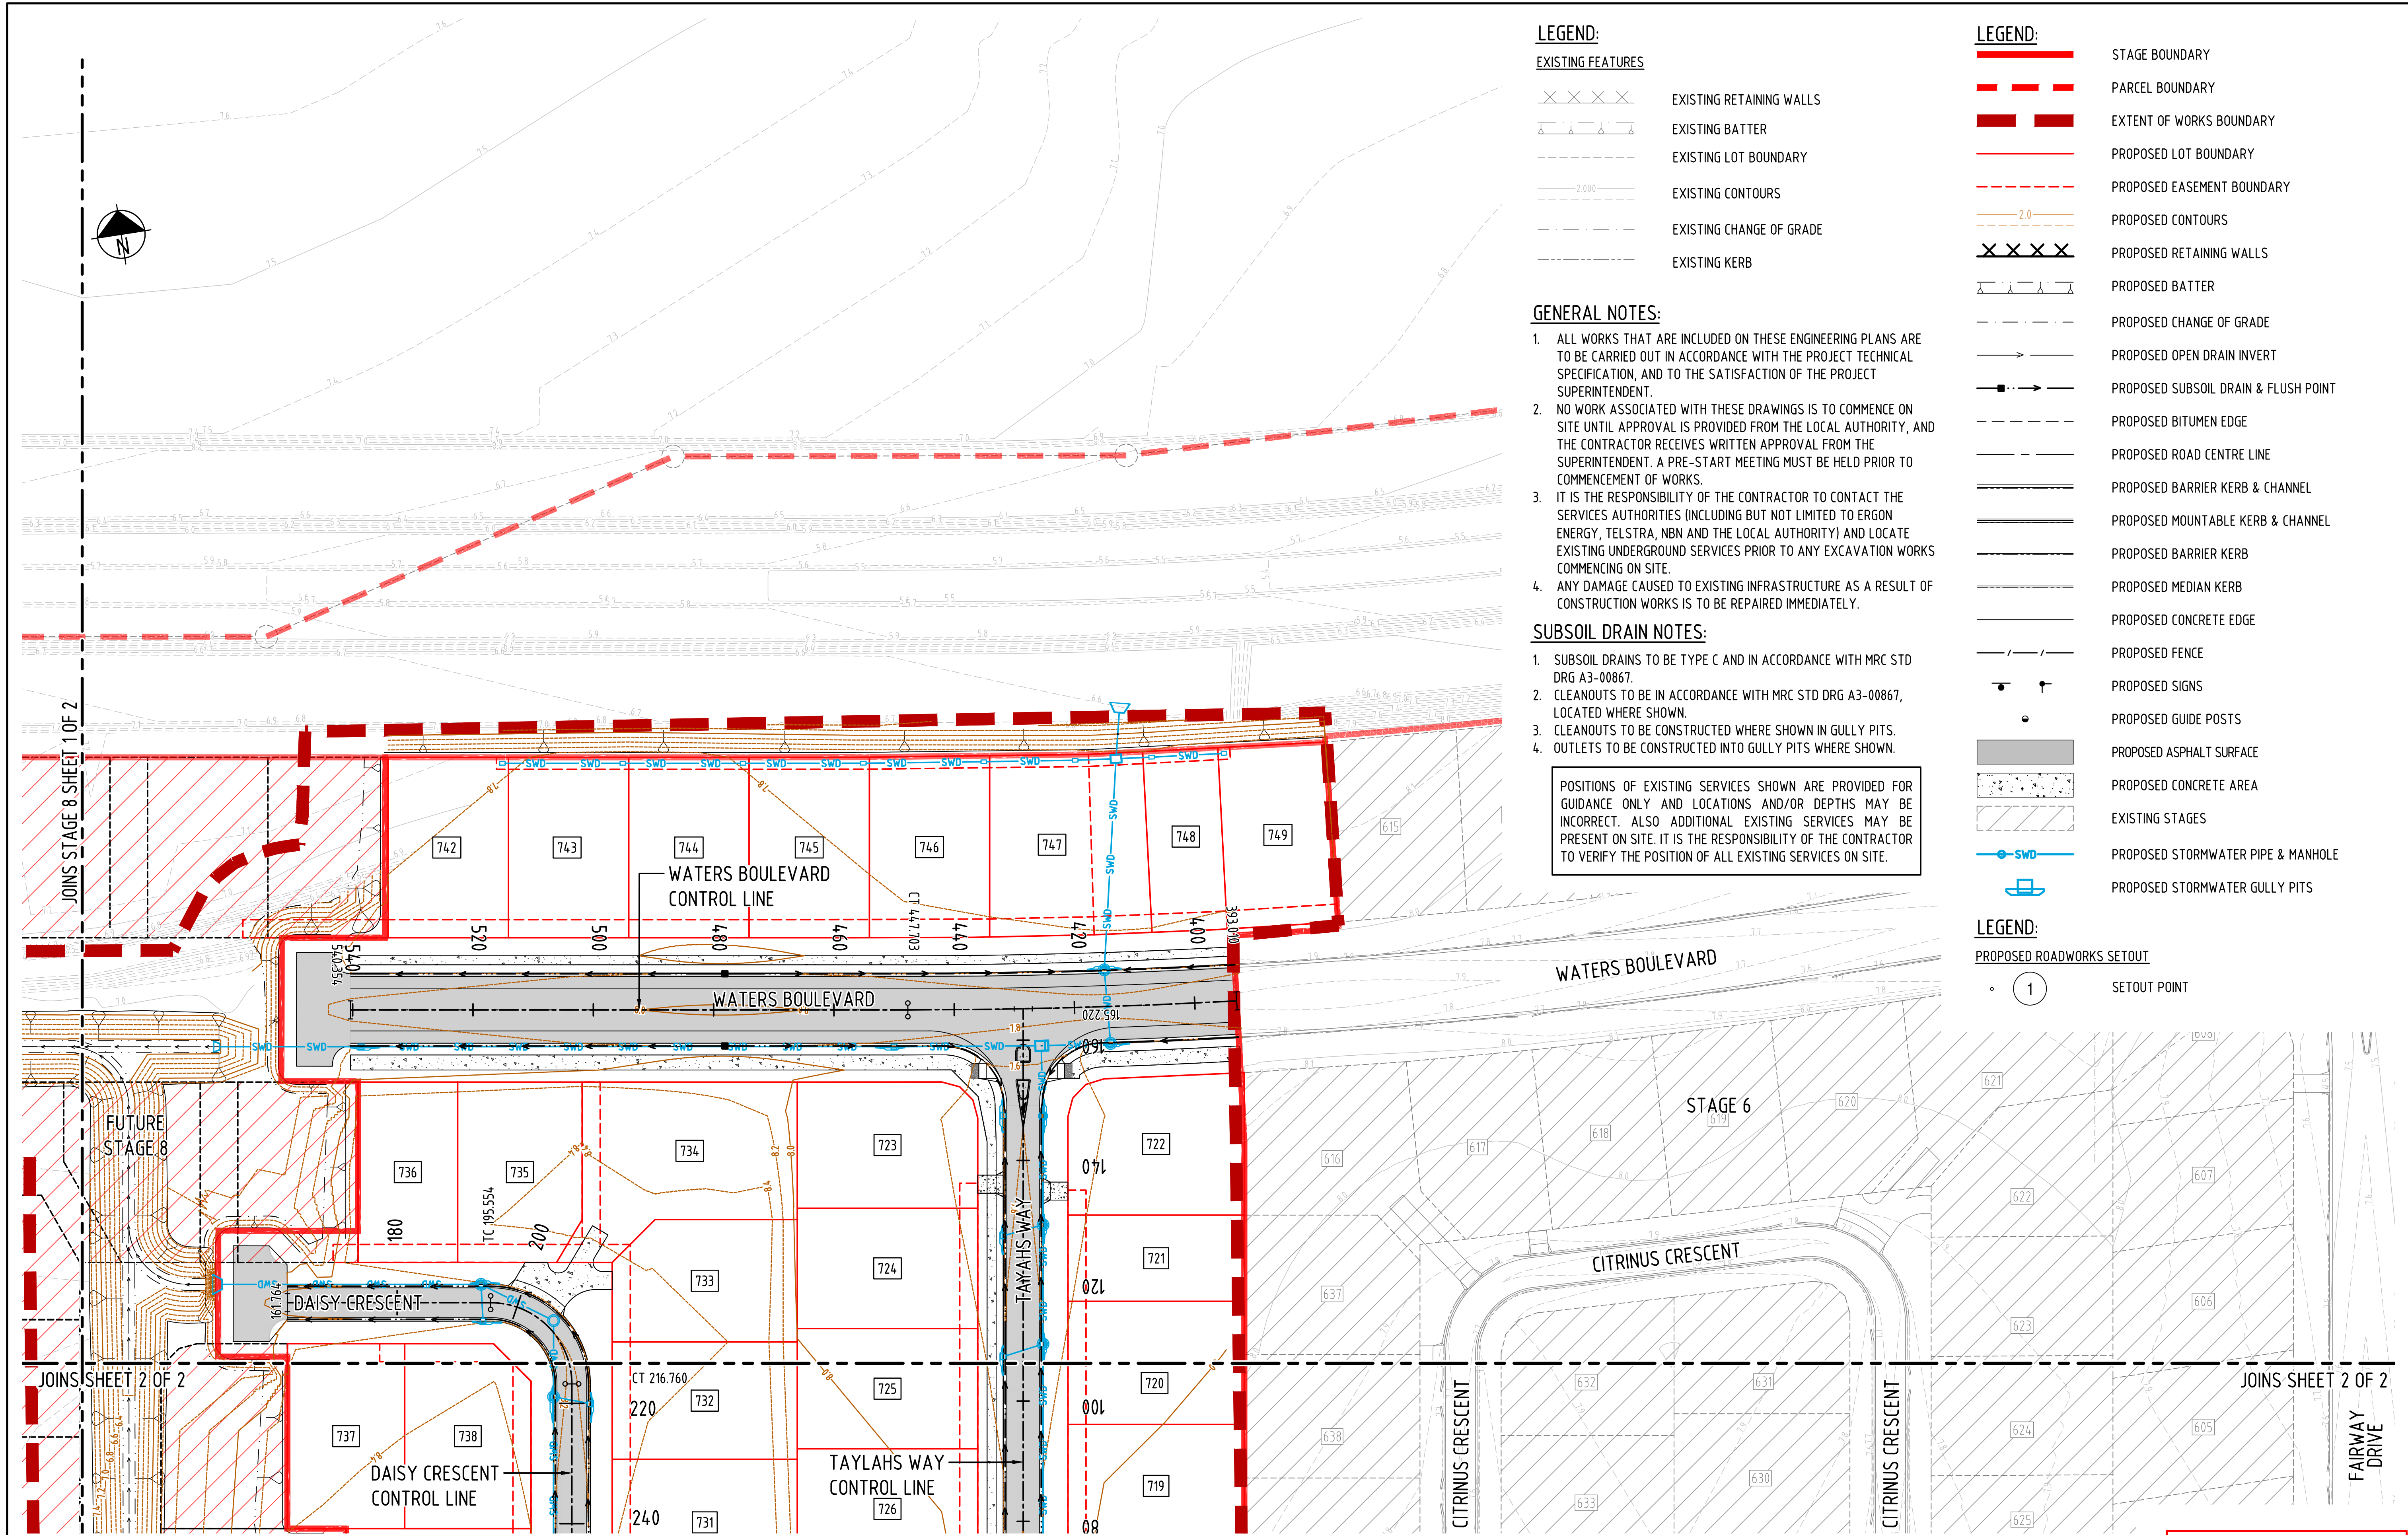

LEGEND:

EXISTING FEATURES

- EXISTING RETAINING WALLS
- EXISTING BATTER
- EXISTING LOT BOUNDARY
- EXISTING CONTOURS
- EXISTING CHANGE OF GRADE
- EXISTING KERB

GENERAL NOTES:

- ALL WORKS THAT ARE INCLUDED ON THESE ENGINEERING PLANS ARE TO BE CARRIED OUT IN ACCORDANCE WITH THE PROJECT TECHNICAL SPECIFICATION, AND TO THE SATISFACTION OF THE PROJECT SUPERINTENDENT.
- NO WORK ASSOCIATED WITH THESE DRAWINGS IS TO COMMENCE ON SITE UNTIL APPROVAL IS PROVIDED FROM THE LOCAL AUTHORITY, AND THE CONTRACTOR RECEIVES WRITTEN APPROVAL FROM THE SUPERINTENDENT. A PRE-START MEETING MUST BE HELD PRIOR TO COMMENCEMENT OF WORKS.
- IT IS THE RESPONSIBILITY OF THE CONTRACTOR TO CONTACT THE SERVICES AUTHORITIES (INCLUDING BUT NOT LIMITED TO ERGON ENERGY, TELSTRA, NBN AND THE LOCAL AUTHORITY) AND LOCATE EXISTING UNDERGROUND SERVICES PRIOR TO ANY EXCAVATION WORKS COMMENCING ON SITE.
- ANY DAMAGE CAUSED TO EXISTING INFRASTRUCTURE AS A RESULT OF CONSTRUCTION WORKS IS TO BE REPAIRED IMMEDIATELY.

SUBSOIL DRAIN NOTES:

- SUBSOIL DRAINS TO BE TYPE C AND IN ACCORDANCE WITH MRC STD DRG A3-00867.
- CLEANOUTS TO BE IN ACCORDANCE WITH MRC STD DRG A3-00867, LOCATED WHERE SHOWN.
- CLEANOUTS TO BE CONSTRUCTED WHERE SHOWN IN GULLY PITS.
- OUTLETS TO BE CONSTRUCTED INTO GULLY PITS WHERE SHOWN.

POSITIONS OF EXISTING SERVICES SHOWN ARE PROVIDED FOR GUIDANCE ONLY AND LOCATIONS AND/OR DEPTHS MAY BE INCORRECT. ALSO ADDITIONAL EXISTING SERVICES MAY BE PRESENT ON SITE. IT IS THE RESPONSIBILITY OF THE CONTRACTOR TO VERIFY THE POSITION OF ALL EXISTING SERVICES ON SITE.

LEGEND:

- STAGE BOUNDARY
- PARCEL BOUNDARY
- EXTENT OF WORKS BOUNDARY
- PROPOSED LOT BOUNDARY
- PROPOSED EASEMENT BOUNDARY
- PROPOSED CONTOURS
- PROPOSED RETAINING WALLS
- PROPOSED BATTER
- PROPOSED CHANGE OF GRADE
- PROPOSED OPEN DRAIN INVERT
- PROPOSED SUBSOIL DRAIN & FLUSH POINT
- PROPOSED BITUMEN EDGE
- PROPOSED ROAD CENTRE LINE
- PROPOSED BARRIER KERB & CHANNEL
- PROPOSED MOUNTABLE KERB & CHANNEL
- PROPOSED BARRIER KERB
- PROPOSED MEDIAN KERB
- PROPOSED CONCRETE EDGE
- PROPOSED FENCE
- PROPOSED SIGNS
- PROPOSED GUIDE POSTS
- PROPOSED ASPHALT SURFACE
- PROPOSED CONCRETE AREA
- EXISTING STAGES
- PROPOSED STORMWATER PIPE & MANHOLE
- PROPOSED STORMWATER GULLY PITS

LEGEND:

PROPOSED ROADWORKS SETOUT

- SETOUT POINT

LAYOUT PLAN
SCALE 1:500

FOR CONSTRUCTION
25 Jun 2025

REV	REVISION DETAILS	DATE	APPR
2	STORMWATER DRAINAGE UPDATED	25.06.25	M.D.
1	ISSUE FOR CONSTRUCTION	20.01.25	M.D.
0	ISSUE FOR CONSTRUCTION	25.11.24	M.D.
A	ISSUE FOR APPROVAL	29.08.24	

SCALE
1:500
0 5 10 15 20m




APPROVAL	7198
RPEQ SIGNATURE	RPEQ No
DRAWN	DATE
J.A.	A.D.
CHECKED	M.D.

OORALEA WATERS STAGE 7
AT OORALEA, BAKERS CREEK
PROPERTY DEVELOPMENT

ROADWORKS
LAYOUT PLAN
(SHEET 1 OF 2)

ISSUE	ISSUE FOR CONSTRUCTION
PROJECT No:	2319
DRAWING No:	2319-STG7-C051
REV:	2

XREFS: X_DC_CIVIL.dwg; X_2319_DC_STG7_ROADWORKS_LAYOUT_MASTER.dwg; X_2319_DC_STG7_DESIGN_CADD.dwg; X_2319_DC_STG7_PROPERTY_SETBACK.dwg; X_2319_DC_STG7_LOTS.dwg; X_2319_DC_STG7_LOTS_EXIST.dwg; X_2319_DC_STG7_LOT_NUMBERS_ANNO_TEXT.dwg; X_2319_DC_STG7_STAGE_06_REF_Design.dwg; X_2319_DC_STG7_VIEWPORT.dwg; X_2319_DC_STG7_CIVIL_WORKS_EXTENTS.dwg; X_2319_DC_STG7_CONTROL_LINE_ROAD.dwg; X_2319_DC_STG7_CONTROL_LINE_ROAD.dwg; X_2319_DC_STG7_CONTROL_LINE.dwg; X_2319_DC_STG7_CONTROL_LINE.dwg

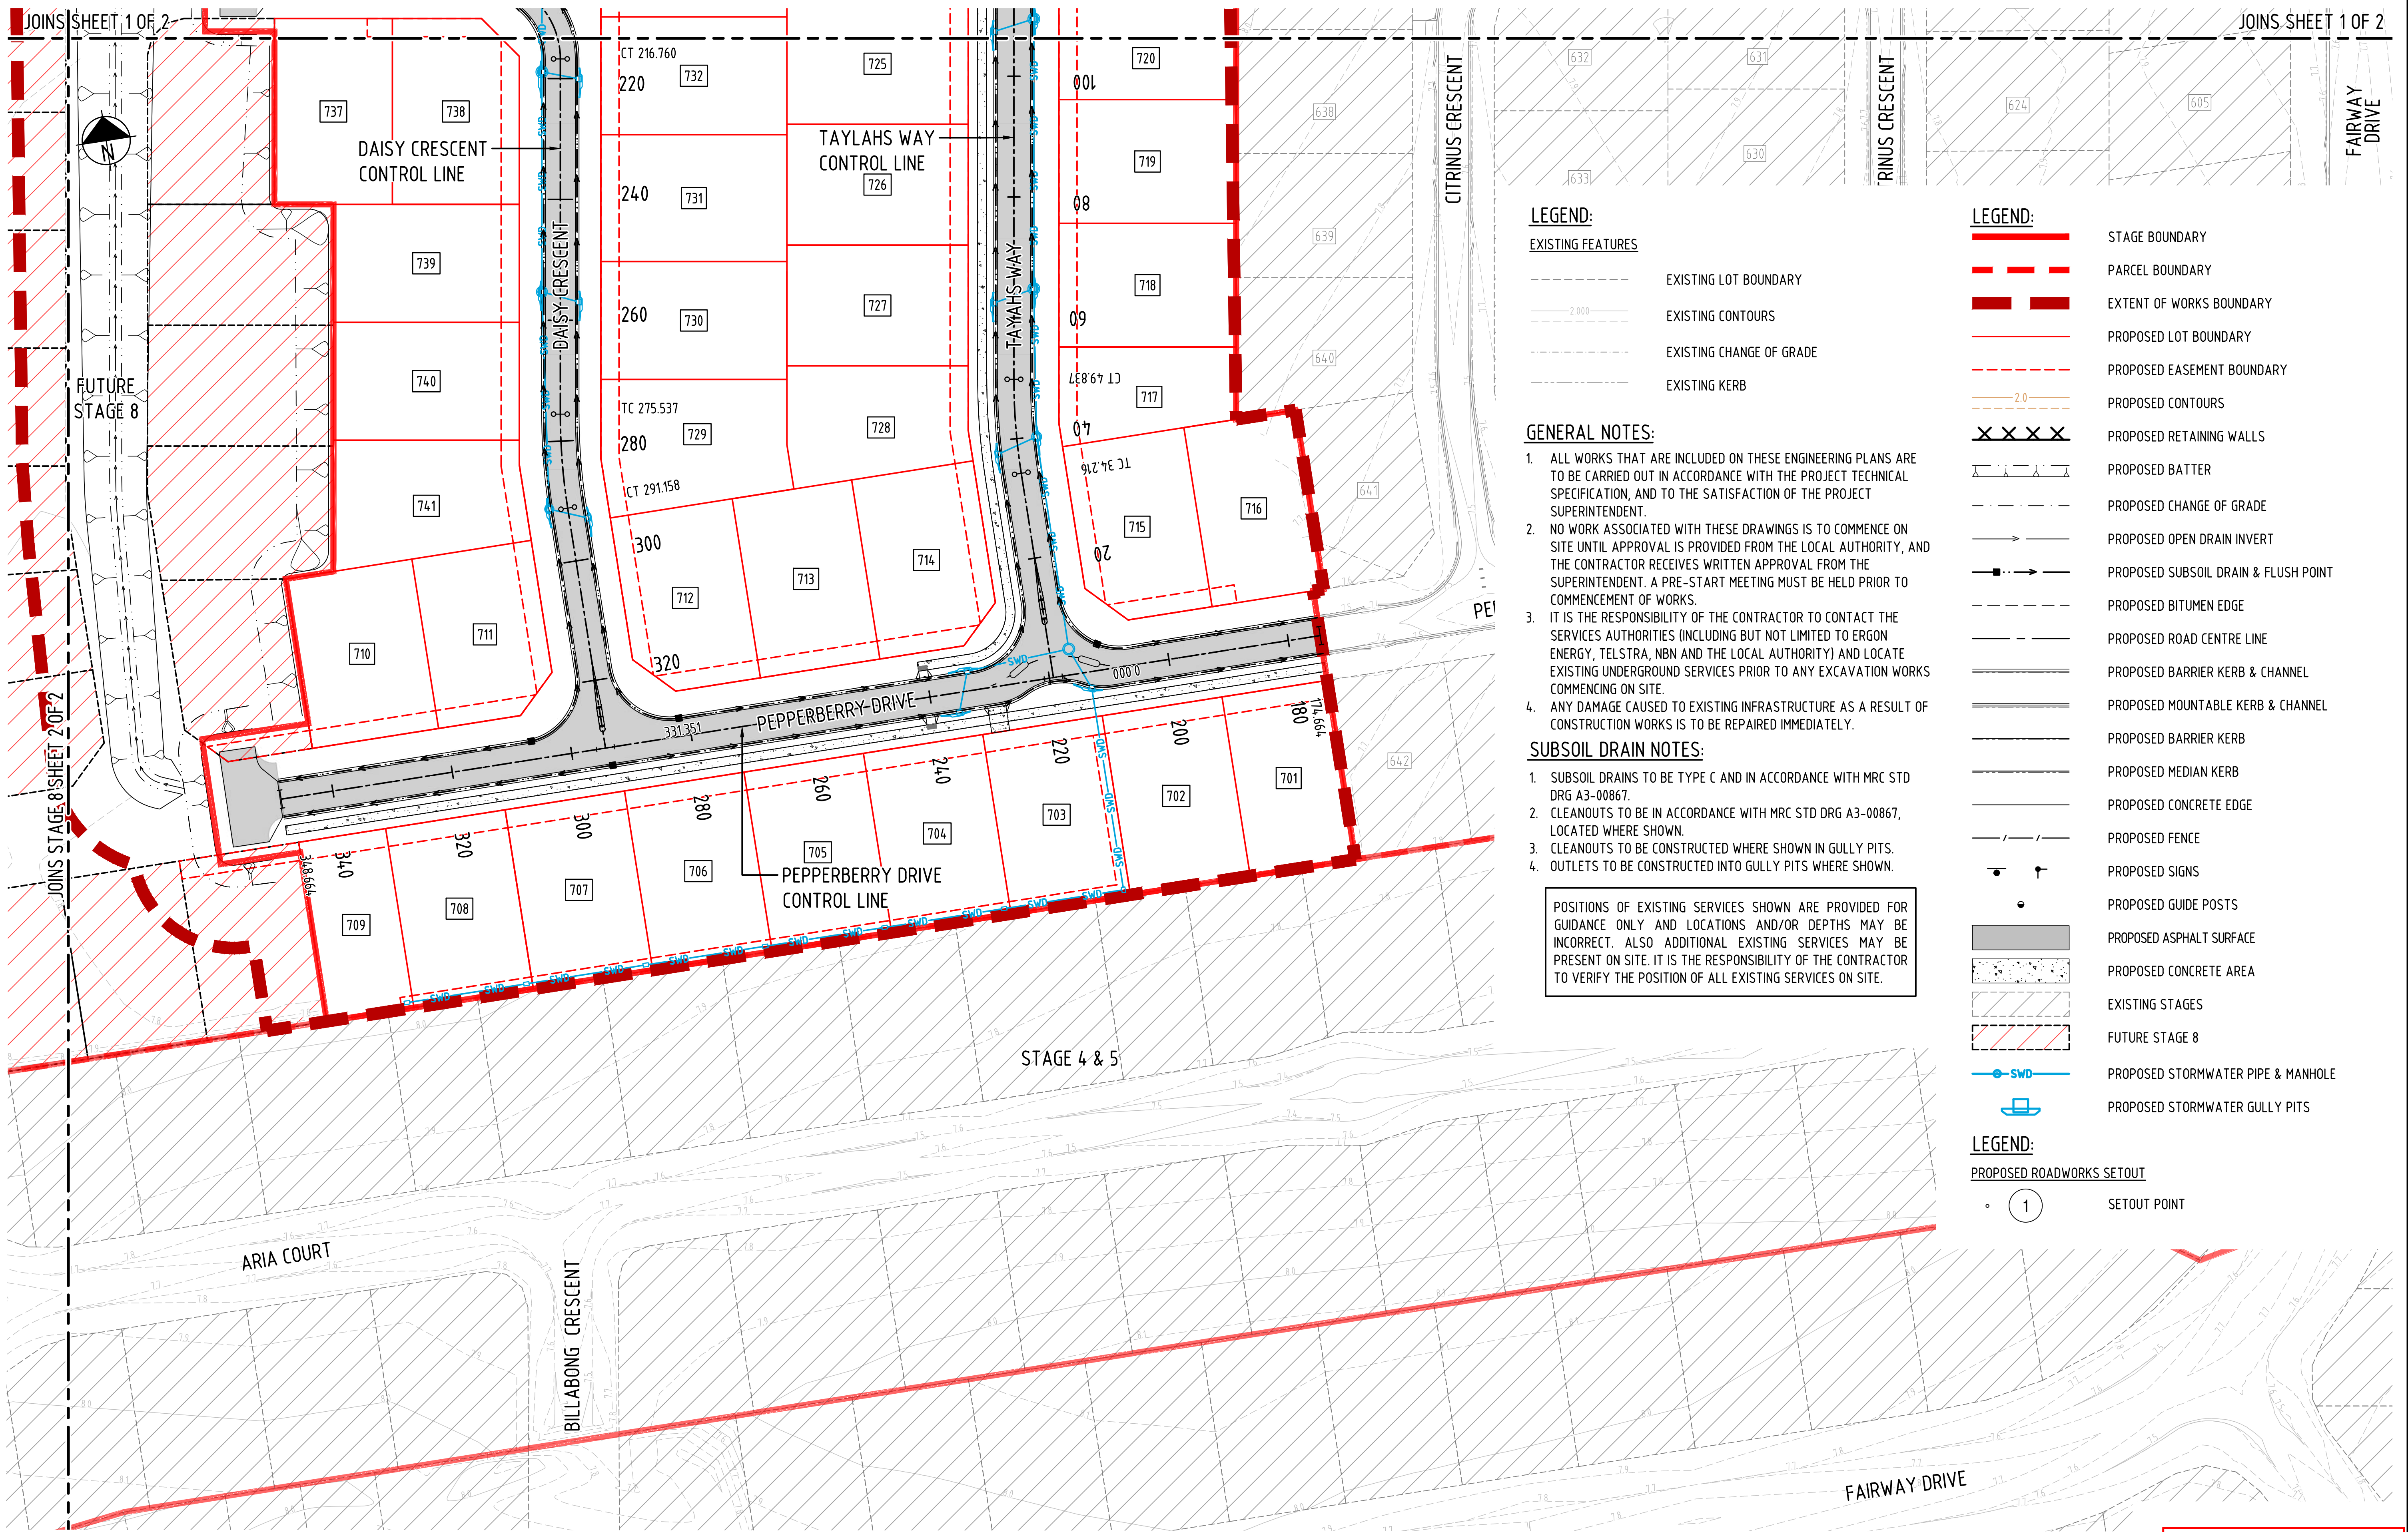

LAYOUT PLAN
SCALE 1:500

2	STORMWATER DRAINAGE UPDATED	25.06.25	M.D.
1	ISSUE FOR CONSTRUCTION	20.01.25	M.D.
0	ISSUE FOR CONSTRUCTION	25.11.24	M.D.
A	ISSUE FOR APPROVAL	29.08.24	M.D.
REV	REVISION DETAILS	DATE	APPR

SCALE
1:500



APPROVAL		7198
		RPEQ No
		20.01.25
RPEQ SIGNATURE		DATE
DRAWN	DESIGNED	CHECKED
J.A.	A.D.	M.D.



OORALEA WATERS STAGE 7
 AT OORALEA, BAKERS CREEK
 PROPERTY DEVELOPMENT

ROADWORKS
LAYOUT PLAN
(SHEET 2 OF 2)

FOR CONSTRUCTION
25 Jun 2025


ISSUE:	
ISSUE FOR CONSTRUCTION	
PROJECT No: 2319	
DRAWING No: 2319-STG7-C052	REV: 2

CAD FILENAME: C:\265\Water\Ooralea\Waters\2319 - The Waters Ooralea_238\02 DES\022 DC Des\CAD - Stage 7 (Active)\DRG\2319-STG7-C061.dwg Plot Date: 25 Jun 2025

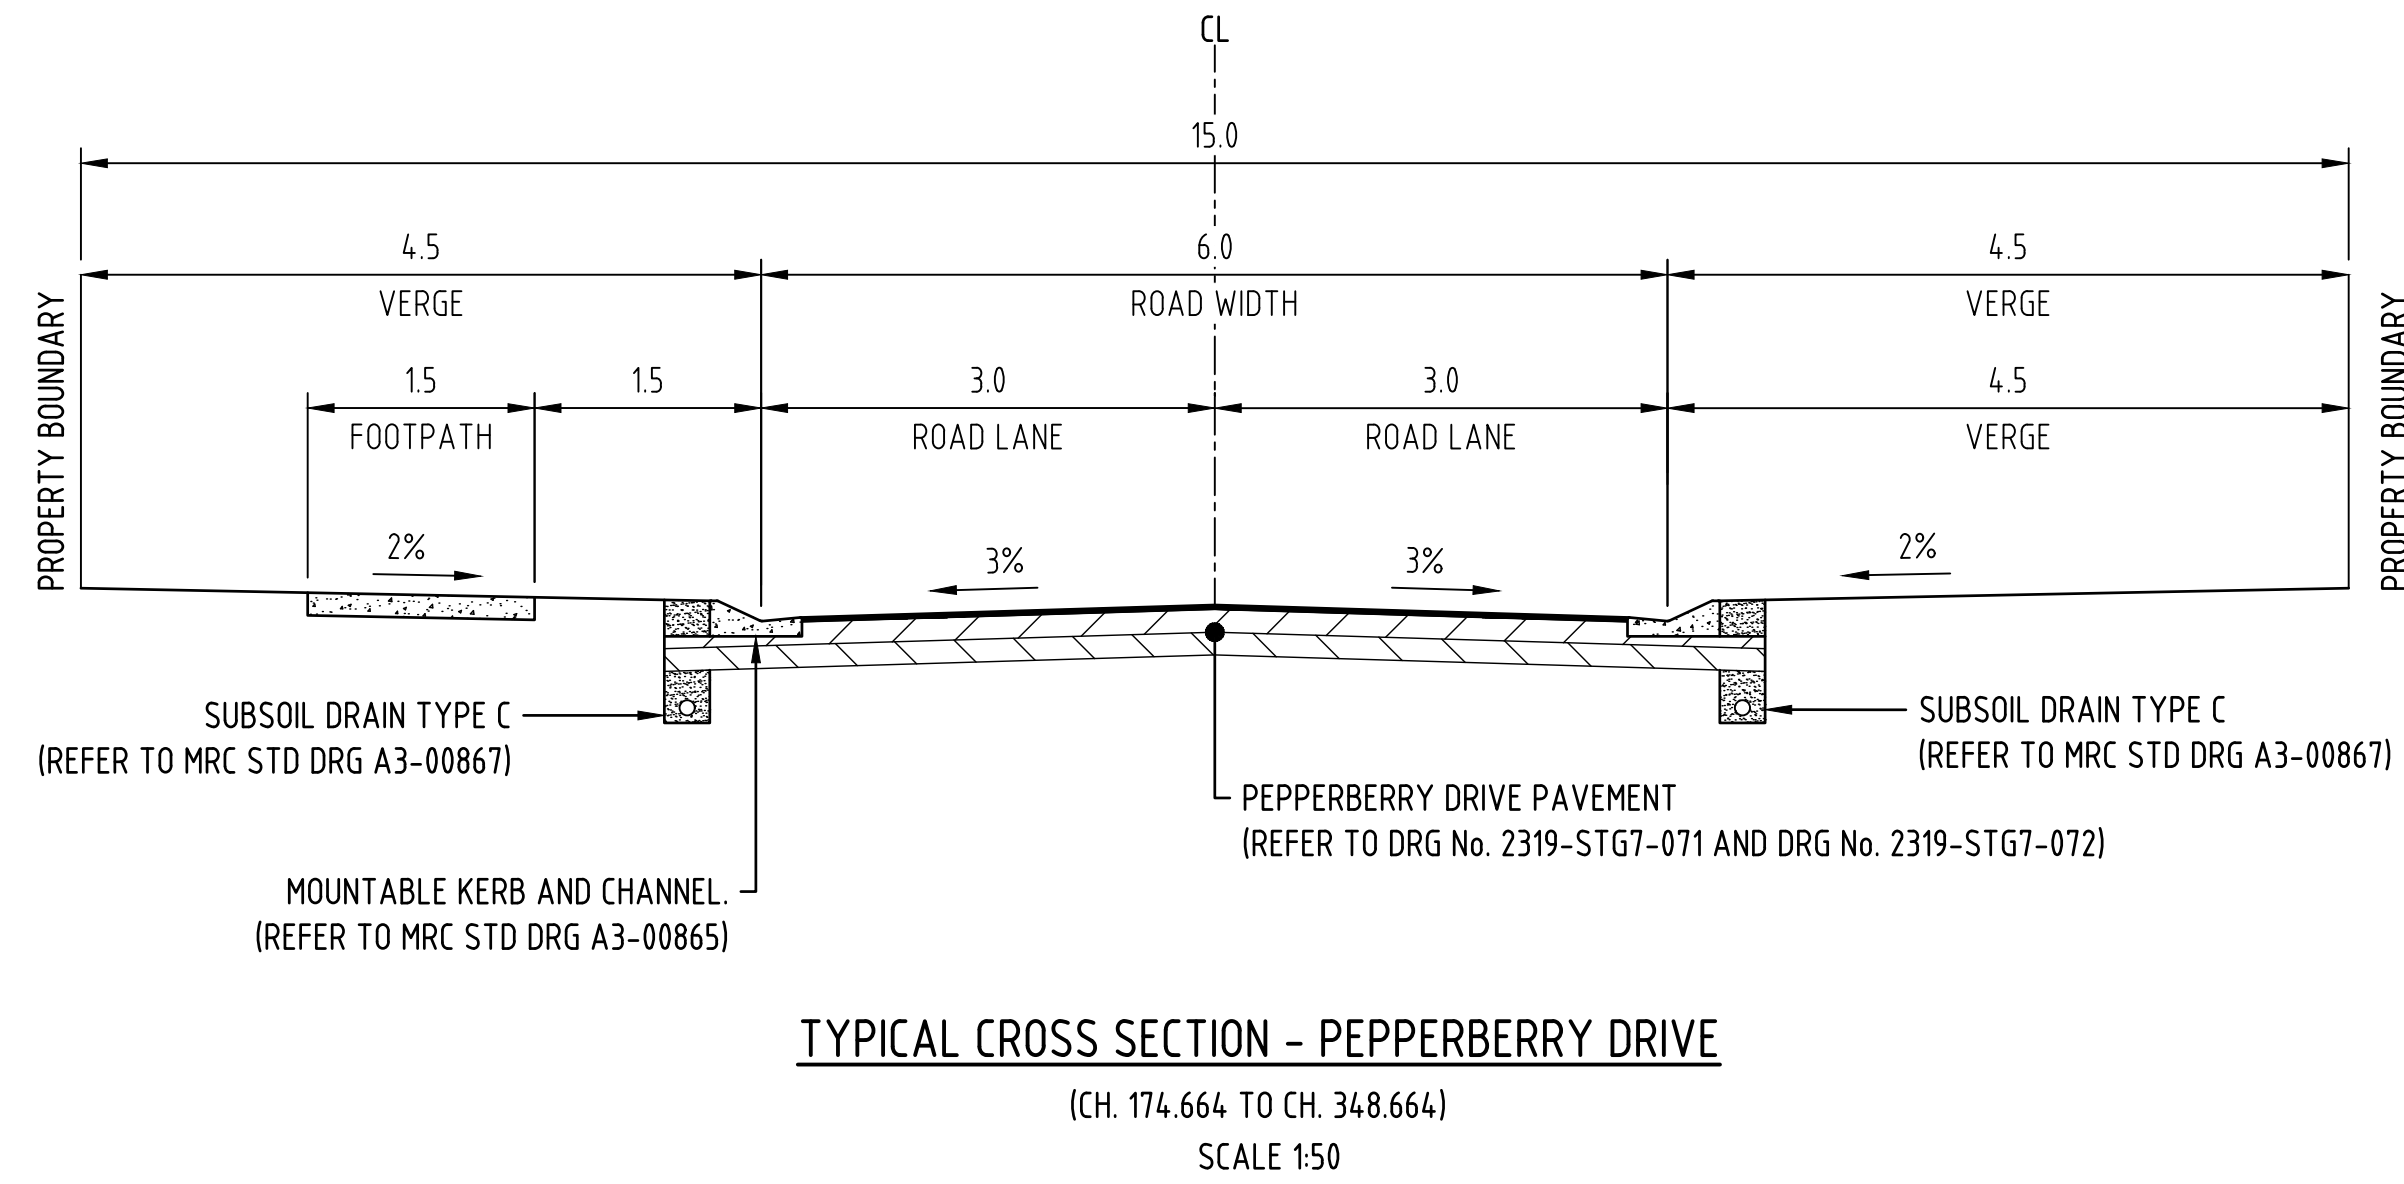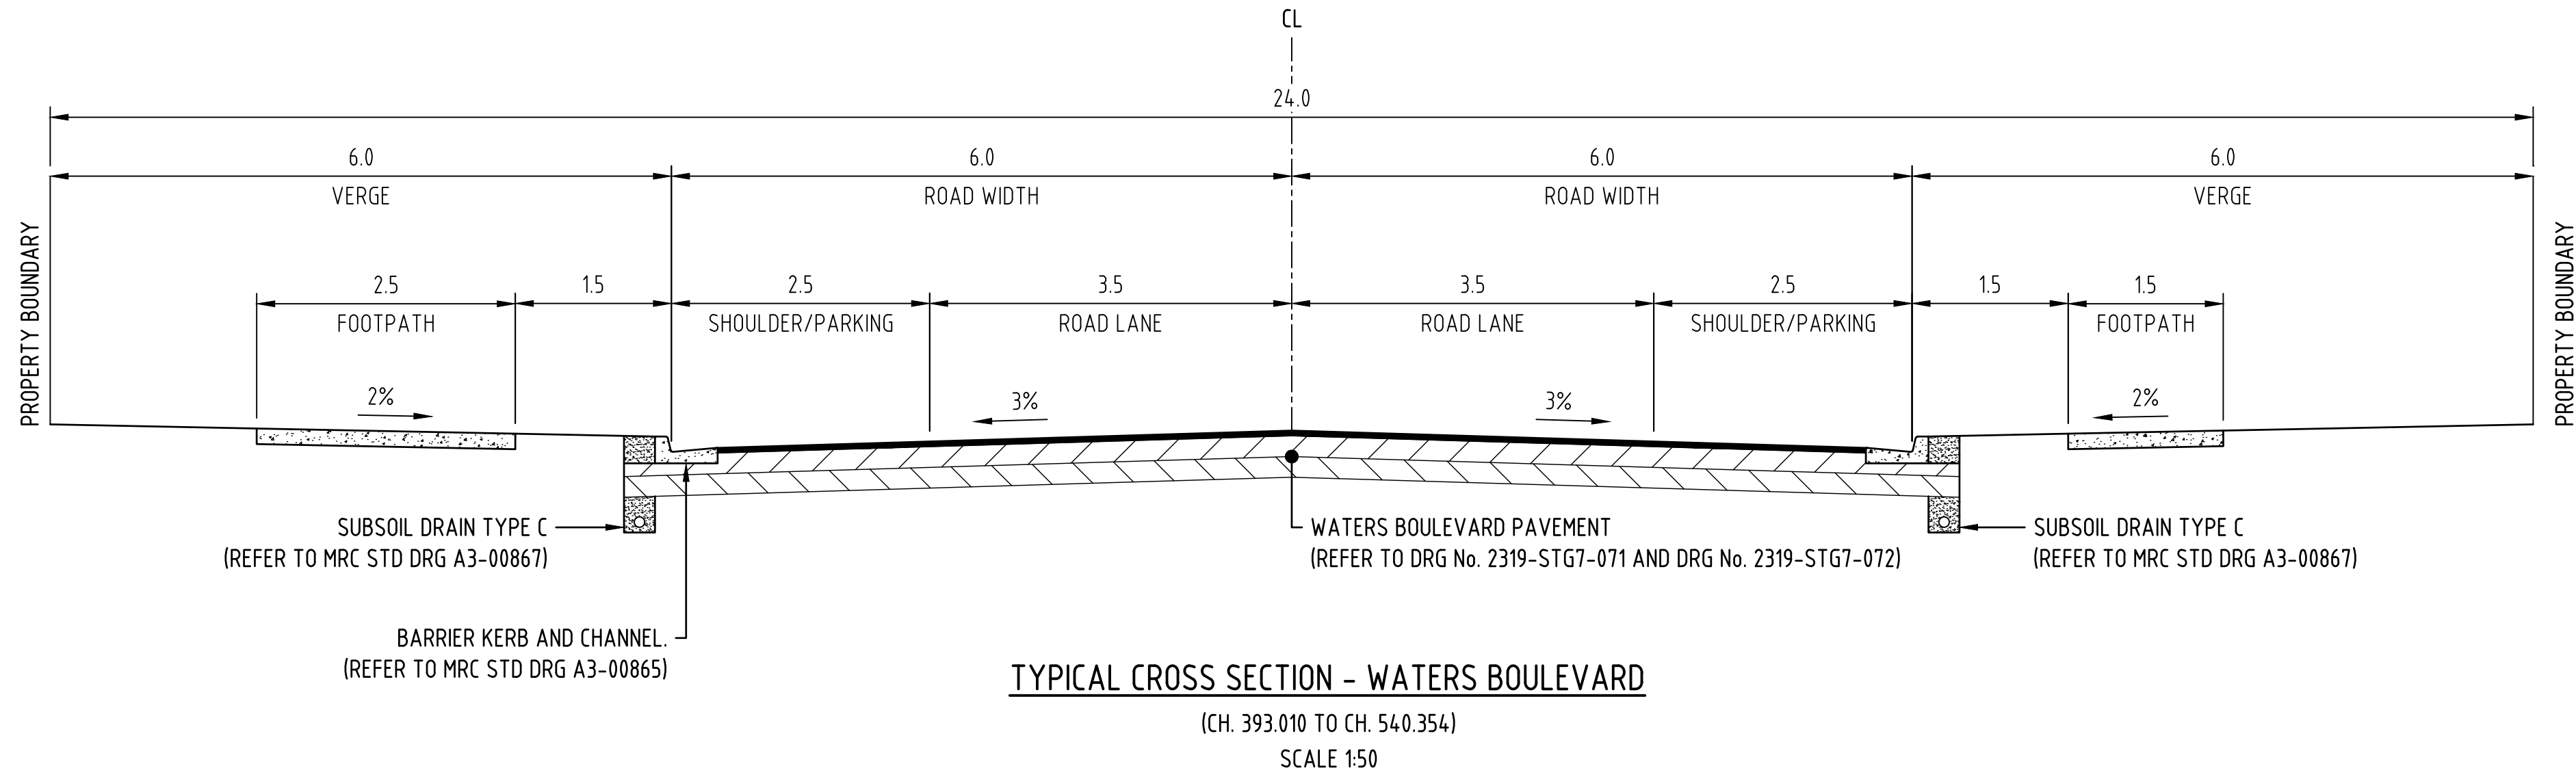

FOR CONSTRUCTION
25 Jun 2025

REV	REVISION DETAILS	DATE	APPR
1	ISSUE FOR CONSTRUCTION	20.01.25	M.D.
0	ISSUE FOR CONSTRUCTION	25.11.24	M.D.
A	ISSUE FOR APPROVAL	29.08.24	

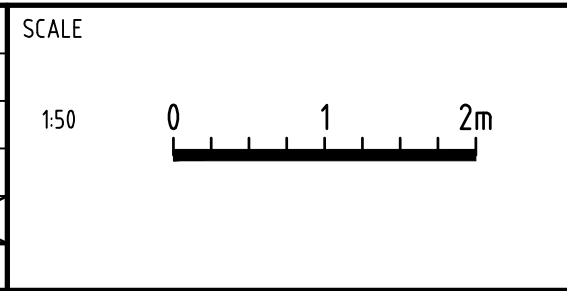


APPROVAL	7198
RPEQ SIGNATURE	RPEQ No
DRAWN	DATE
J.A.	M.D.

OORALEA WATERS STAGE 7
AT OORALEA, BAKERS CREEK
PROPERTY DEVELOPMENT

ROADWORKS
TYPICAL CROSS SECTIONS
(SHEET 1 OF 2)

ISSUE:	ISSUE FOR CONSTRUCTION
PROJECT No:	2319
DRAWING No:	2319-STG7-C061
REV:	1


CAD FILENAME: C:\Users\Nara\Documents\2319 - The Waters Ooralea_238\02 DES\022 DC Des\CAD - Stage 7 (Active)\DRG\2319-STG7-C062.dwg Plot Date: 25 Jun, 2025

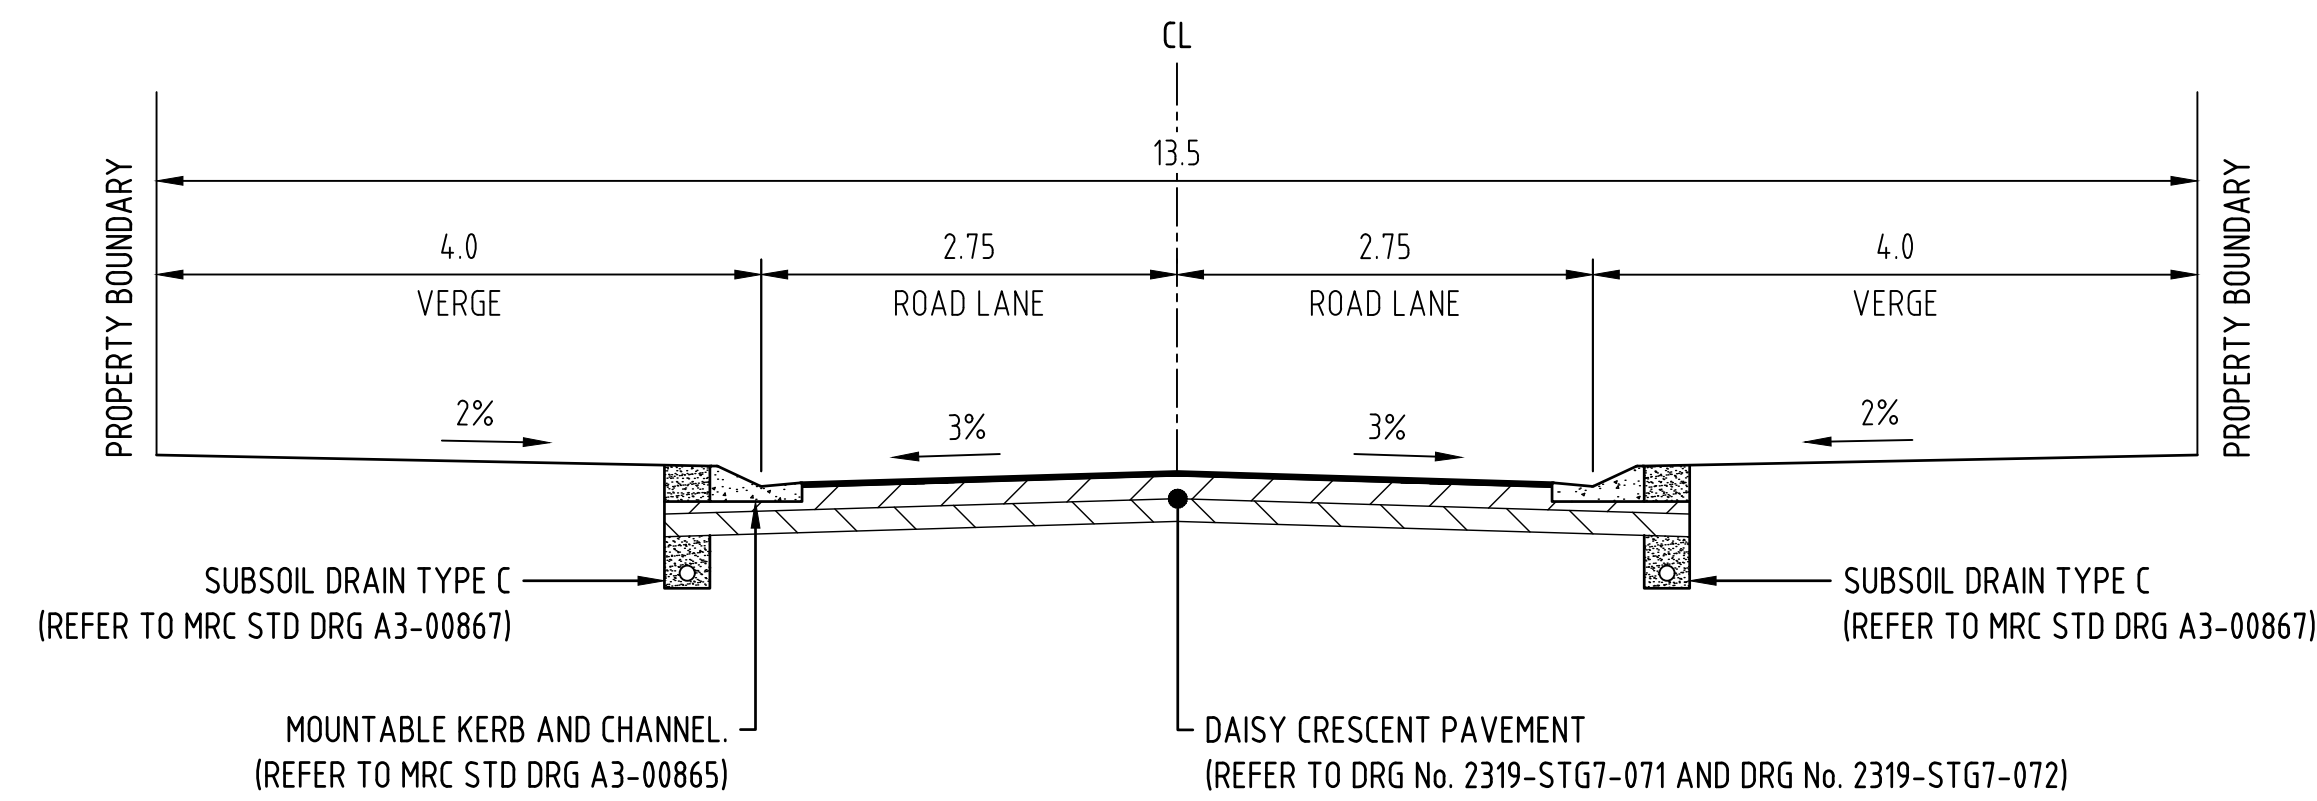

TYPICAL CROSS SECTION - DAISY CRESCENT

(CH. 331.351 TO CH. 161.764)

SCALE 1:50

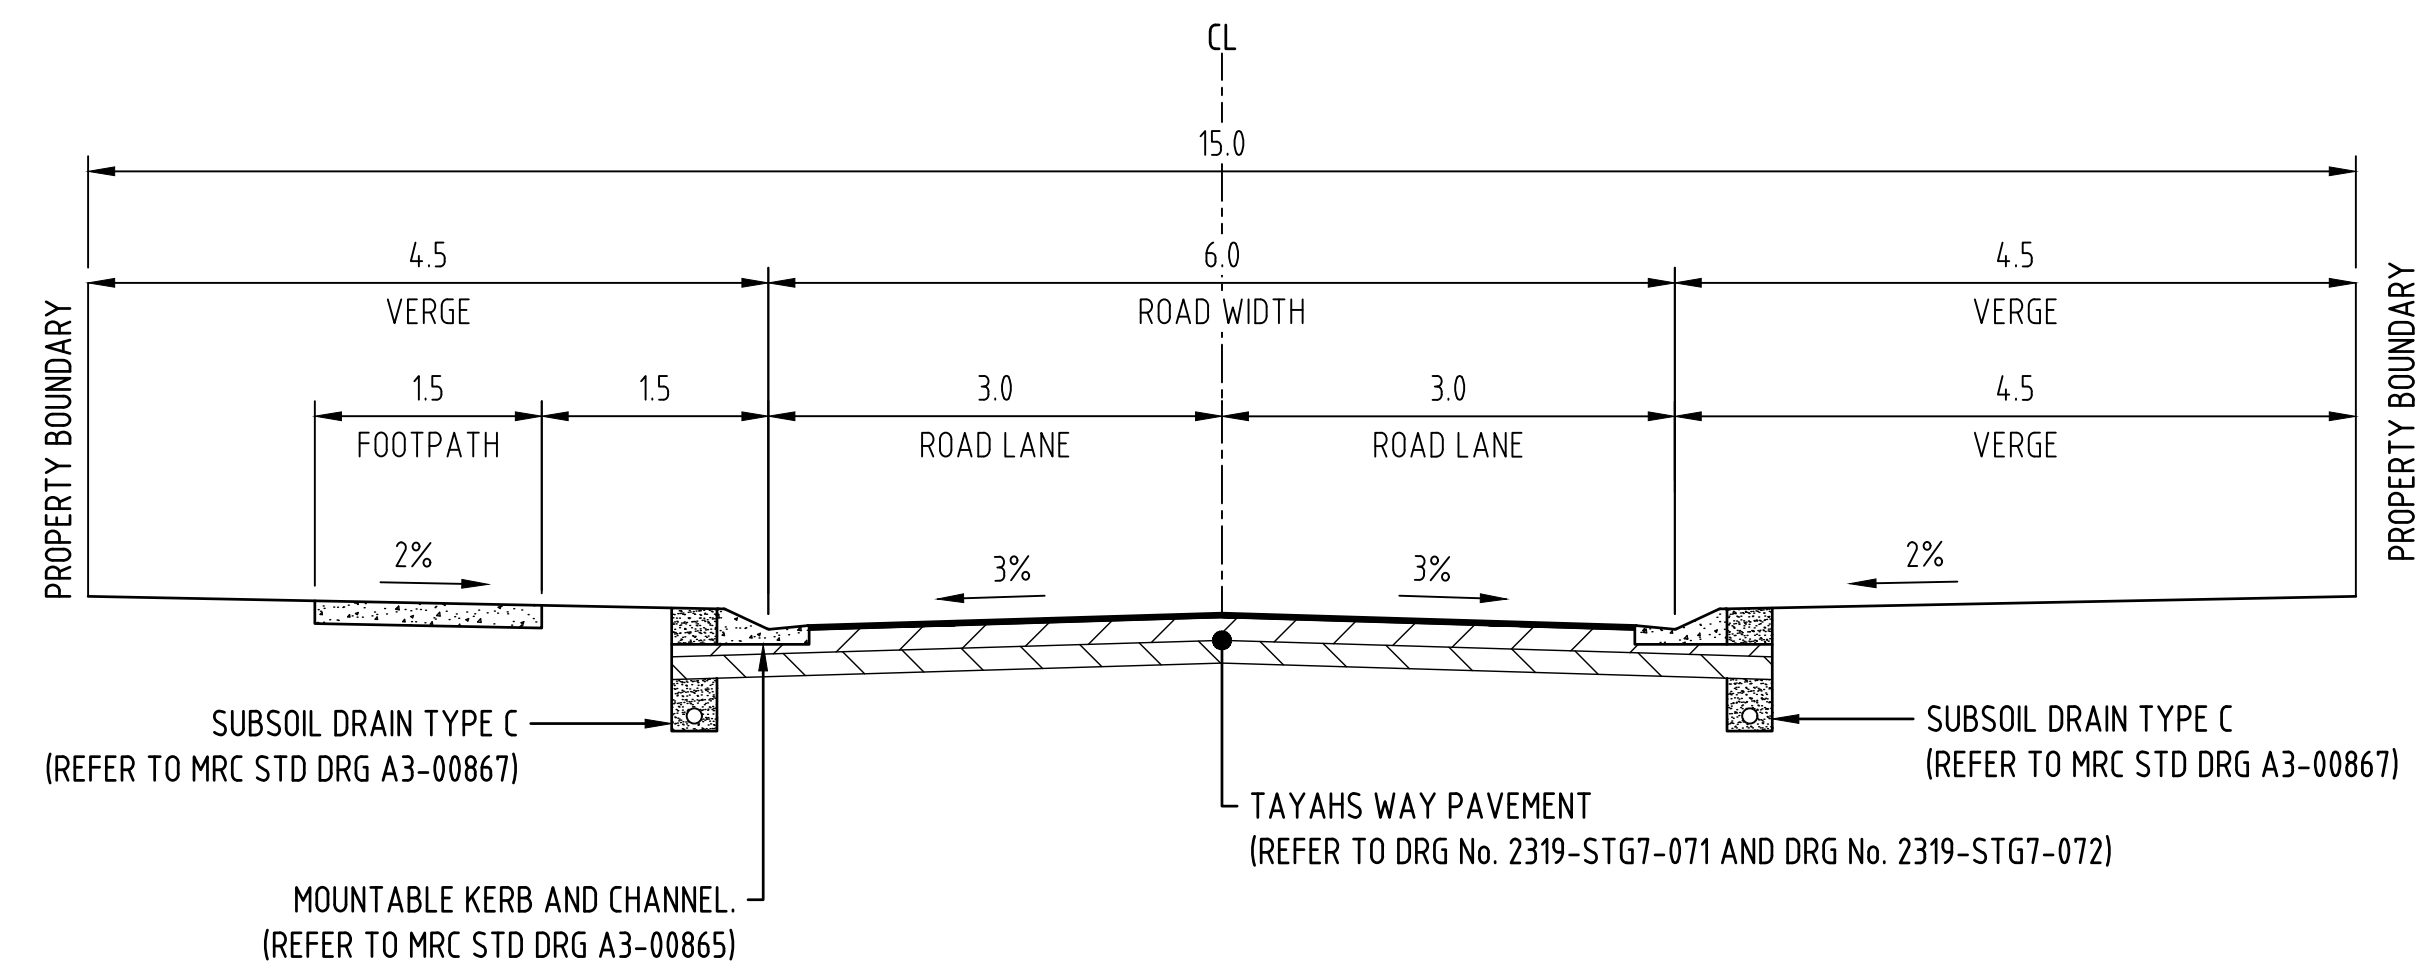


TYPICAL CROSS SECTION - TAYAHS WAY

(CH. 0.000 TO CH. 165.220)

SCALE 1:50

FOR CONSTRUCTION
25 Jun 2025

REV	REVISION DETAILS	DATE	APPR
1	ISSUE FOR CONSTRUCTION	20.01.25	M.D.
0	ISSUE FOR CONSTRUCTION	25.11.24	M.D.
A	ISSUE FOR APPROVAL	29.08.24	

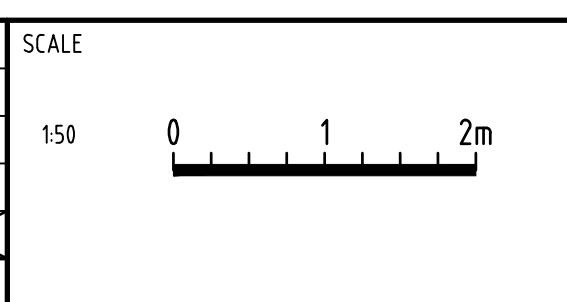

APPROVAL			7198
RPEQ SIGNATURE			RPEQ No
DATE			20.01.25
DRAWN	DESIGNED	CHECKED	
J.A.	A.D.	M.D.	


OORALEA WATERS STAGE 7
AT OORALEA, BAKERS CREEK
PROPERTY DEVELOPMENT


ROADWORKS
TYPICAL CROSS SECTIONS
(SHEET 2 OF 2)

ISSUE FOR CONSTRUCTION	
PROJECT No:	2319
DRAWING No:	2319-STG7-C062
REV:	1

XREFS :- X_DC_CIVIL.dwg ; X_2319_DC_STG7_TYPICAL_CROSS_SECTIONS.dwg

CAD FILENAME: C:\265\Oralea\Oralea\2319 - The Waters Oralea - Stage 7 (Active)\DWG\2319-STG7-C071.dwg Plot Date: 25 Jun 2025

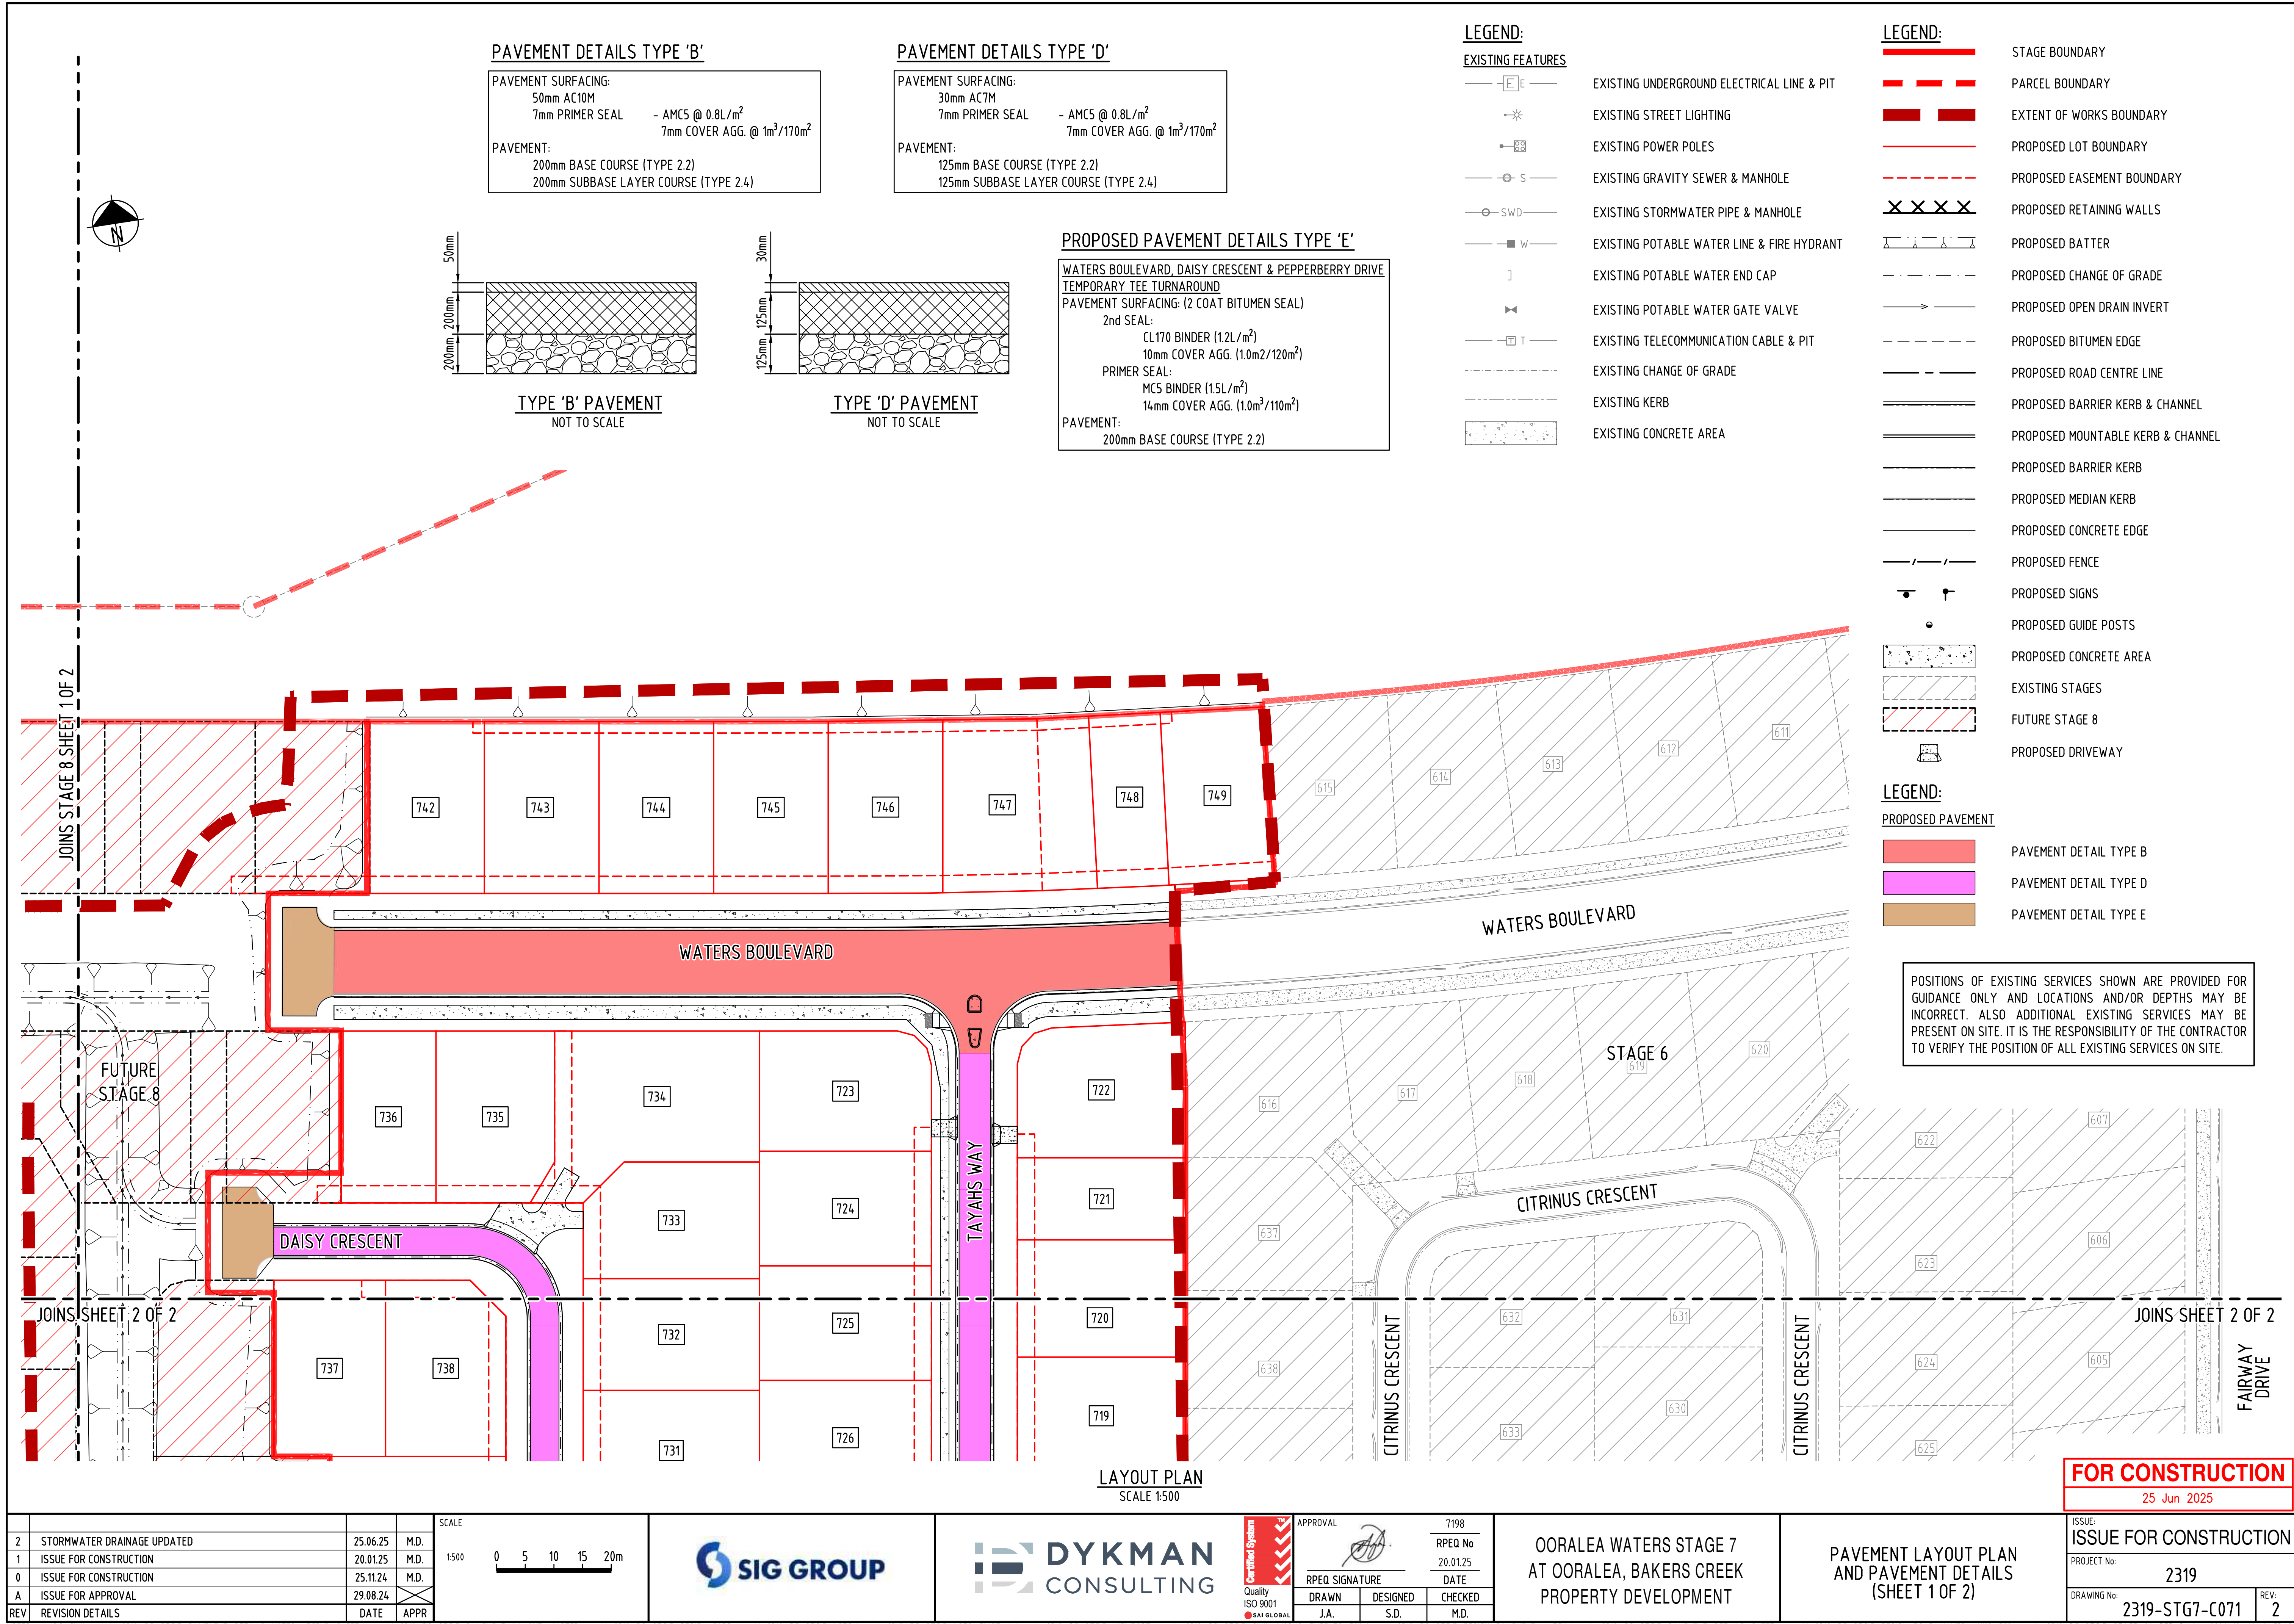

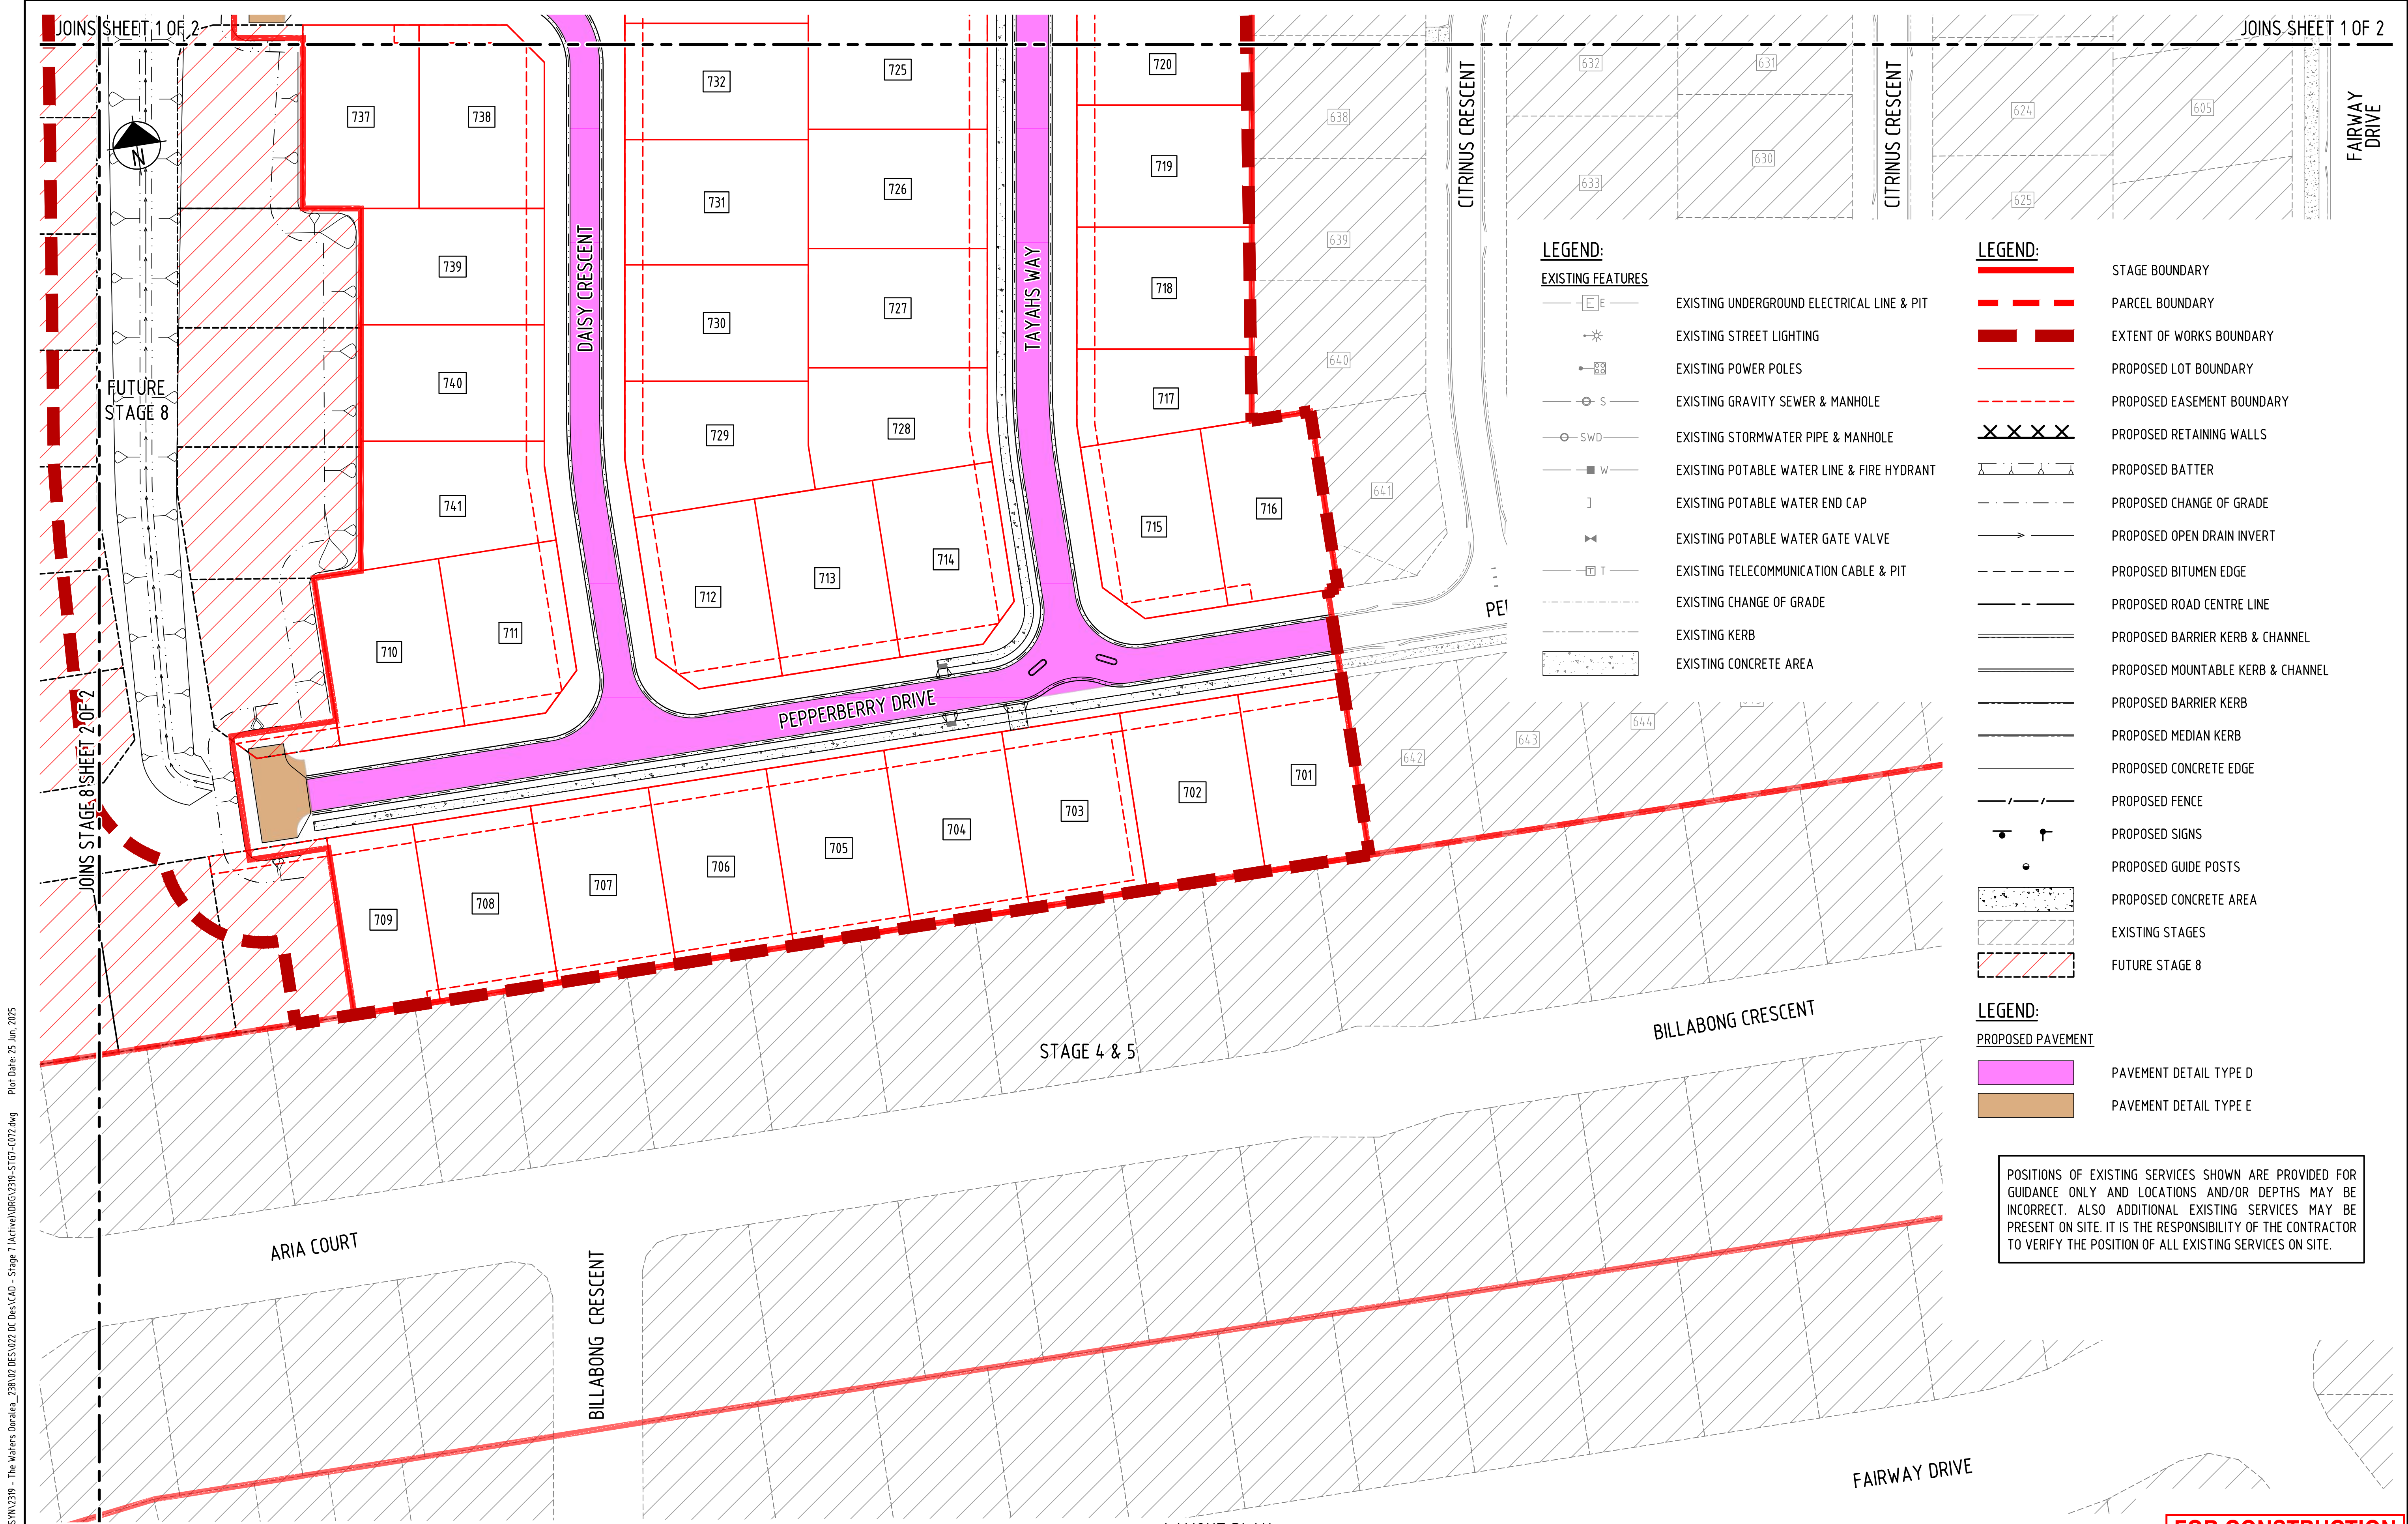

- LEGEND:**

EXISTING FEATURES

 - EXISTING UNDERGROUND ELECTRICAL LINE & PIT
 - EXISTING STREET LIGHTING
 - EXISTING POWER POLES
 - EXISTING GRAVITY SEWER & MANHOLE
 - EXISTING STORMWATER PIPE & MANHOLE
 - EXISTING POTABLE WATER LINE & FIRE HYDRANT
 - EXISTING POTABLE WATER END CAP
 - EXISTING POTABLE WATER GATE VALVE
 - EXISTING TELECOMMUNICATION CABLE & PIT
 - EXISTING CHANGE OF GRADE
 - EXISTING KERB
 - EXISTING CONCRETE AREA
- LEGEND:**

 - STAGE BOUNDARY
 - PARCEL BOUNDARY
 - EXTENT OF WORKS BOUNDARY
 - PROPOSED LOT BOUNDARY
 - PROPOSED EASEMENT BOUNDARY
 - PROPOSED RETAINING WALLS
 - PROPOSED BATTER
 - PROPOSED CHANGE OF GRADE
 - PROPOSED OPEN DRAIN INVERT
 - PROPOSED BITUMEN EDGE
 - PROPOSED ROAD CENTRE LINE
 - PROPOSED BARRIER KERB & CHANNEL
 - PROPOSED MOUNTABLE KERB & CHANNEL
 - PROPOSED BARRIER KERB
 - PROPOSED MEDIAN KERB
 - PROPOSED CONCRETE EDGE
 - PROPOSED FENCE
 - PROPOSED SIGNS
 - PROPOSED GUIDE POSTS
 - PROPOSED CONCRETE AREA
 - EXISTING STAGES
 - FUTURE STAGE 8
- LEGEND:**

PROPOSED PAVEMENT

 - PAVEMENT DETAIL TYPE D
 - PAVEMENT DETAIL TYPE E

POSITIONS OF EXISTING SERVICES SHOWN ARE PROVIDED FOR GUIDANCE ONLY AND LOCATIONS AND/OR DEPTHS MAY BE INCORRECT. ALSO ADDITIONAL EXISTING SERVICES MAY BE PRESENT ON SITE. IT IS THE RESPONSIBILITY OF THE CONTRACTOR TO VERIFY THE POSITION OF ALL EXISTING SERVICES ON SITE.

LAYOUT PLAN
SCALE 1:500

FOR CONSTRUCTION
25 Jun 2025

2	STORMWATER DRAINAGE UPDATED	25.06.25	M.D.
1	ISSUE FOR CONSTRUCTION	20.01.25	M.D.
0	ISSUE FOR CONSTRUCTION	25.11.24	M.D.
A	ISSUE FOR APPROVAL	29.08.24	
REV	REVISION DETAILS	DATE	APPR

SCALE
1:500
0 5 10 15 20m

APPROVAL

7198

RPEQ SIGNATURE

DATE

DRAWN

DESIGNED

CHECKED

J.A.

S.D.

M.D.

OORALEA WATERS STAGE 7
AT OORALEA, BAKERS CREEK
PROPERTY DEVELOPMENT

PAVEMENT LAYOUT PLAN
AND PAVEMENT DETAILS
(SHEET 2 OF 2)

ISSUE
FOR CONSTRUCTION

PROJECT No:
2319


DRAWING No:
2319-STG7-C072

REV:
2

CAD FILENAME: C:\265\Nara\Oykan\S\W\2319 - The Waters Ooralea_238\02\DES\022 DC Des\CAD - Stage 7\Active\DRG\2319-STG7-C072.dwg Plot Date: 25 Jun, 2025

XREFS: X_DC_CIVIL.dwg; X_2319_DC_STG7_PAVEMENT_DETAILS_SHEET 2.dwg; X_2319_DC_STG7_PAVEMENT_DETAILS_NOTES_LEGEND_SHEET 2.dwg; X_2319_DC_STG7_PAVEMENT_LAYOUT_MASTER.dwg; X_2319_DC_STG7_DESIGN_CADD.dwg; X_2319_DC_STG7_LOTS.dwg; X_2319_DC_STG7_LOTS_EXIST_6.dwg; X_2319_DC_STG7_CIVIL_WORKS_EXTENTS_500.dwg; X_2319_DC_STG7_DESIGN_PAVEMENT_HATCH.dwg; X_2319_DC_STG7_VIEWPORT.dwg; X_2319_DC_STG7_DESIGN_ROAD_NAMES_ANNO_500.dwg; X_2319_DC_STG7_STAGE_06_REF_Design_0944-19 - Xref_GDA2020.dwg; X_2319_DC_STG7_STAGE_06_REF_Design_0944-19 - Xref_GDA2020.dwg

CAD FILENAME: C:\265\Water\Ooralea\WV\2319 - The Waters Ooralea_238\02 DES\022 DC Des\CAD - Stage 7\Active\DRG\2319-STG7-C081.dwg Plot Date: 25 Jun 2025

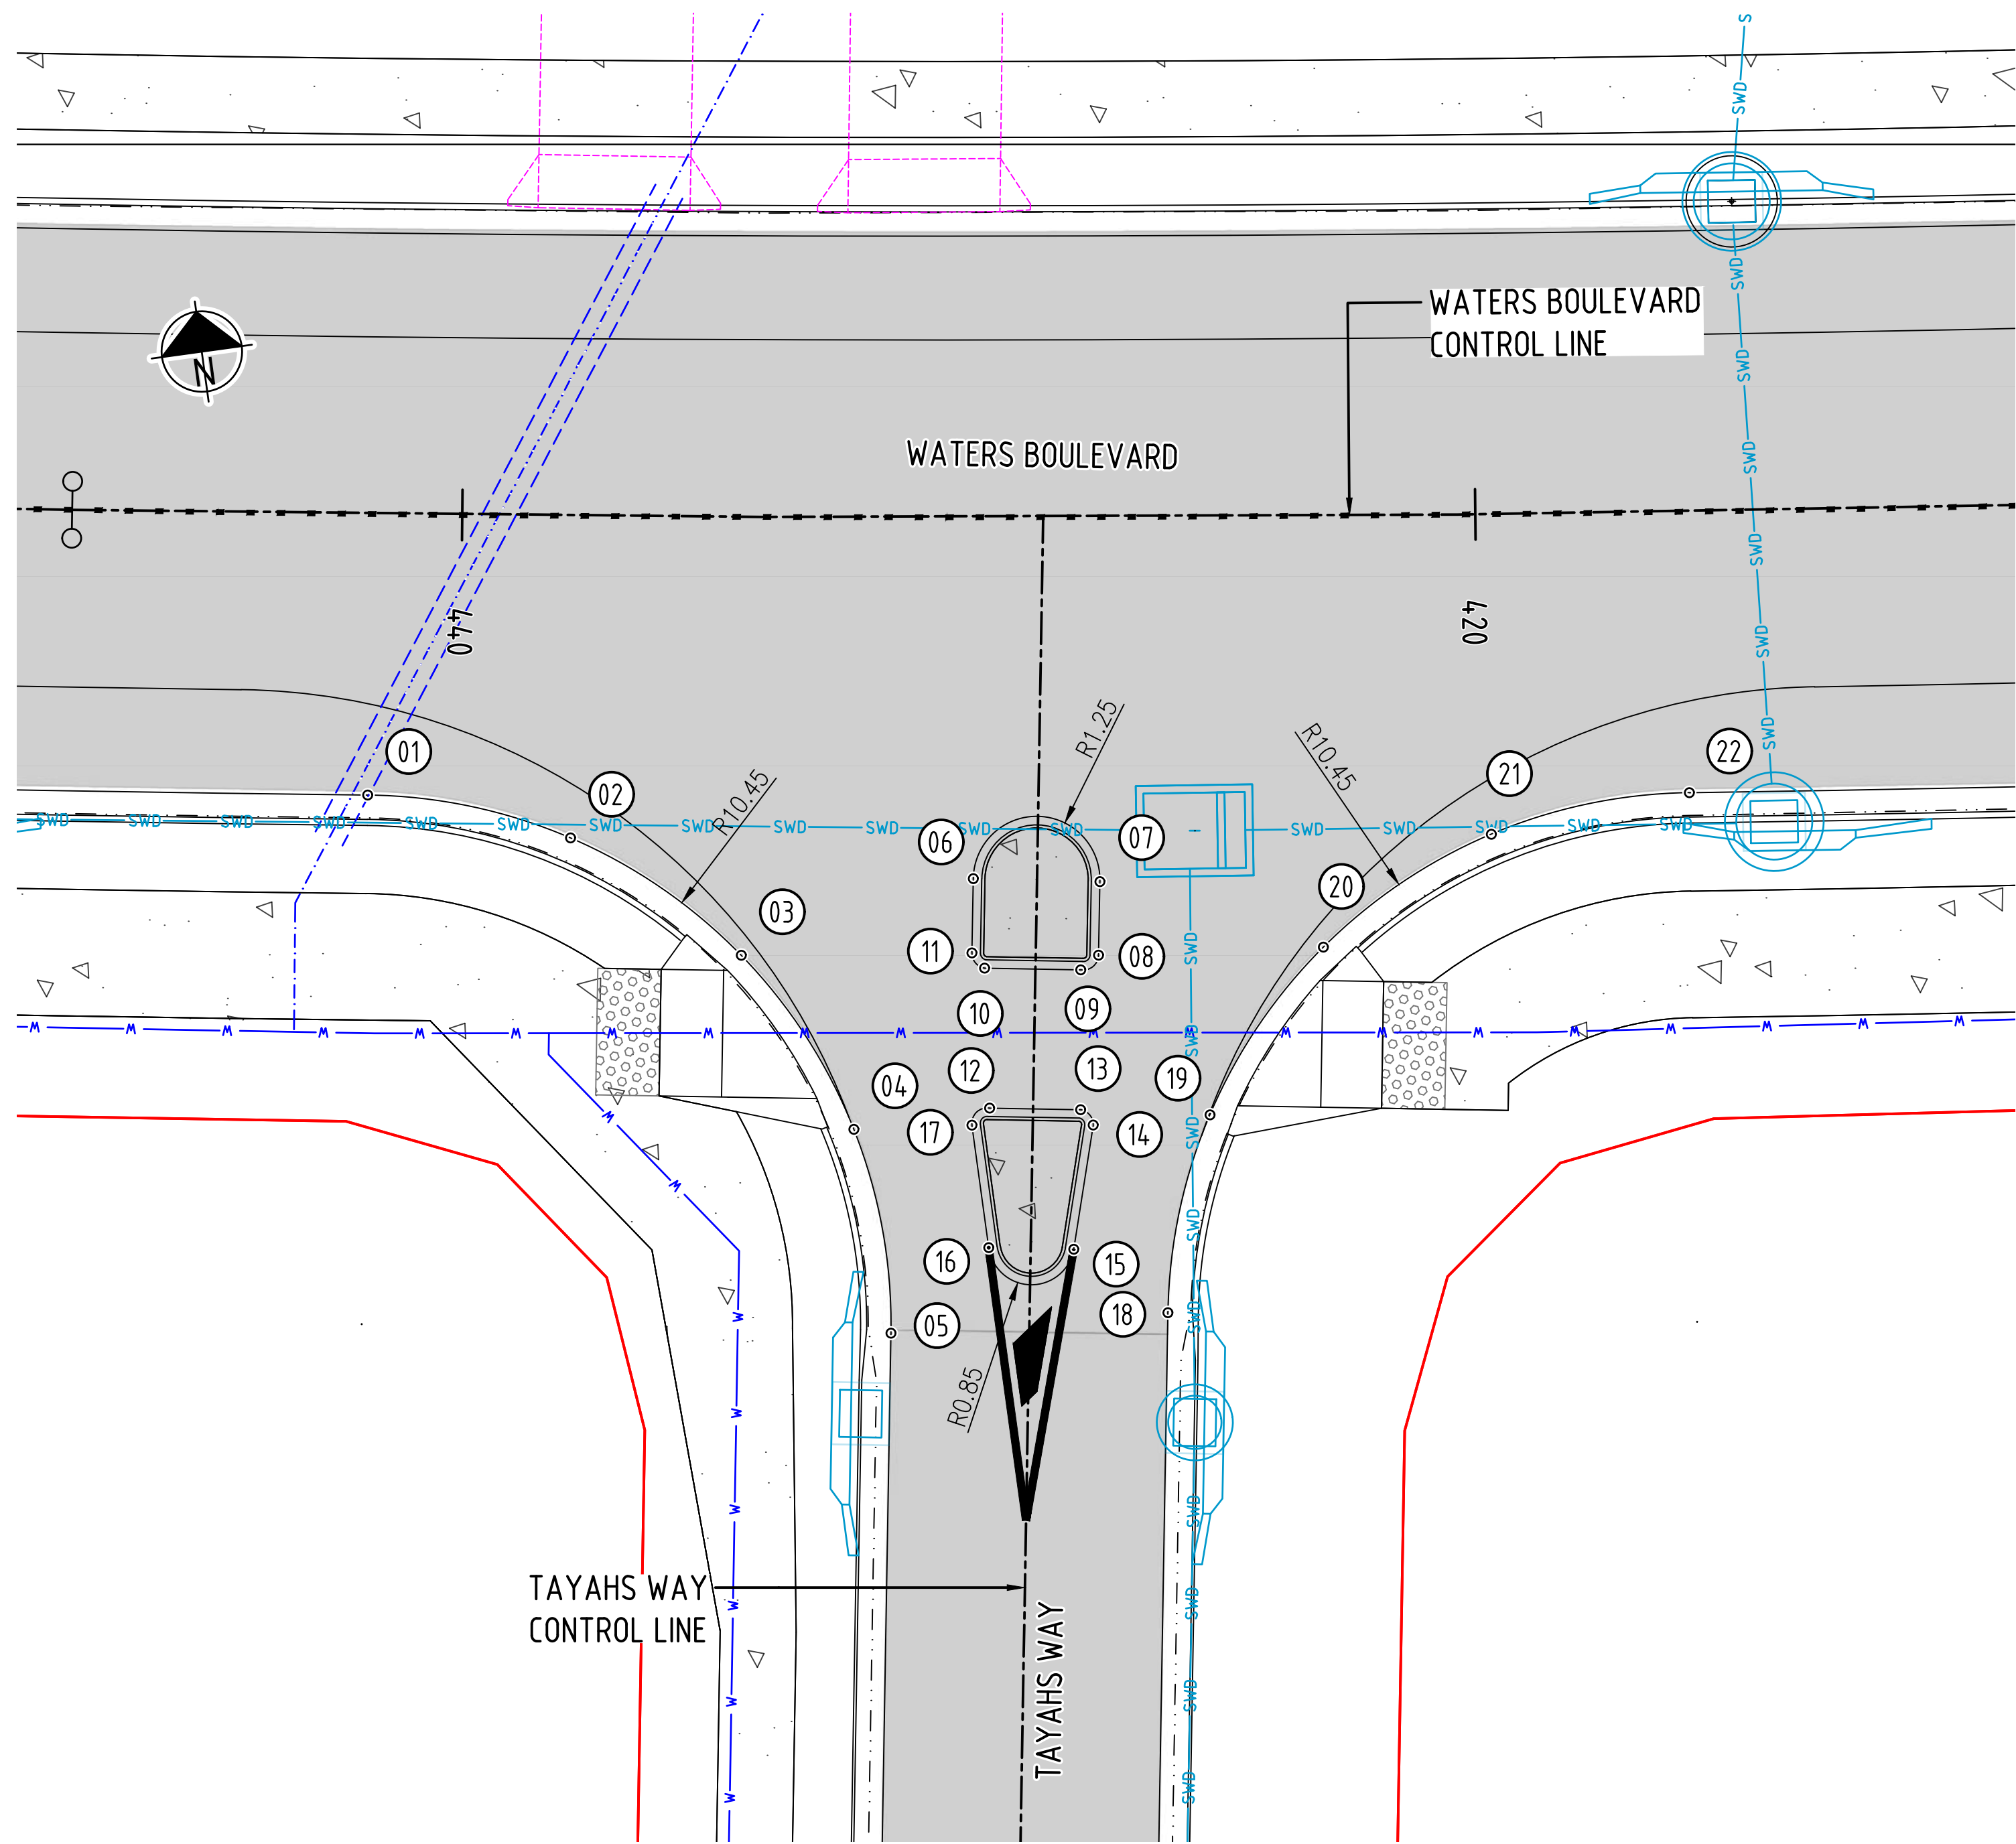

INTERSECTION SETOUT
SCALE 1:100

GENERAL NOTES:

- ALL WORKS THAT ARE INCLUDED ON THESE ENGINEERING PLANS ARE TO BE CARRIED OUT IN ACCORDANCE WITH THE PROJECT TECHNICAL SPECIFICATION, AND TO THE SATISFACTION OF THE PROJECT SUPERINTENDENT.
- NO WORK ASSOCIATED WITH THESE DRAWINGS IS TO COMMENCE ON SITE UNTIL APPROVAL IS PROVIDED FROM THE LOCAL AUTHORITY, AND THE CONTRACTOR RECEIVES WRITTEN APPROVAL FROM THE SUPERINTENDENT. A PRE-START MEETING MUST BE HELD PRIOR TO COMMENCEMENT OF WORKS.
- IT IS THE RESPONSIBILITY OF THE CONTRACTOR TO CONTACT THE SERVICES AUTHORITIES (INCLUDING BUT NOT LIMITED TO ERGON ENERGY, TELSTRA, NBN AND THE LOCAL AUTHORITY) AND LOCATE EXISTING UNDERGROUND SERVICES PRIOR TO ANY EXCAVATION WORKS COMMENCING ON SITE.
- ANY DAMAGE CAUSED TO EXISTING INFRASTRUCTURE AS A RESULT OF CONSTRUCTION WORKS IS TO BE REPAIRED IMMEDIATELY.

POSITIONS OF EXISTING SERVICES SHOWN ARE PROVIDED FOR GUIDANCE ONLY AND LOCATIONS AND/OR DEPTHS MAY BE INCORRECT. ALSO ADDITIONAL EXISTING SERVICES MAY BE PRESENT ON SITE. IT IS THE RESPONSIBILITY OF THE CONTRACTOR TO VERIFY THE POSITION OF ALL EXISTING SERVICES ON SITE.

ROAD INTERSECTION SETOUT

SETOUT POINT	EASTING	NORTHING	LEVEL
1	722537.521	7654136.615	7.764
2	722541.543	7654135.115	7.724
3	722544.394	7654132.471	7.631
4	722546.126	7654128.763	7.533
5	722546.301	7654124.674	7.508
6	722549.139	7654133.344	7.687
7	722551.606	7654132.944	7.678
8	722551.381	7654131.509	7.632
9	722550.994	7654131.270	7.627
10	722549.117	7654131.562	7.632
11	722548.912	7654131.894	7.641
12	722548.838	7654128.810	7.589
13	722550.614	7654128.534	7.583
14	722550.818	7654128.199	7.571
15	722550.103	7654125.823	7.563
16	722548.444	7654126.083	7.566
17	722548.447	7654128.525	7.575
18	722551.773	7654124.326	7.506
19	722553.130	7654128.084	7.524
20	722555.799	7654131.058	7.601
21	722559.389	7654132.813	7.674
22	722563.375	7654133.092	7.694

LEGEND:

GENERAL

- STAGE BOUNDARY
- PARCEL BOUNDARY
- EXTENT OF WORKS BOUNDARY
- PROPOSED LOT BOUNDARY
- PROPOSED EASEMENT BOUNDARY
- PROPOSED RETAINING WALLS
- PROPOSED BATTER
- PROPOSED CHANGE OF GRADE
- PROPOSED OPEN DRAIN INVERT
- PROPOSED BITUMEN EDGE
- PROPOSED ROAD CENTRE LINE
- PROPOSED BARRIER KERB & CHANNEL
- PROPOSED MOUNTABLE KERB & CHANNEL
- PROPOSED MEDIAN KERB
- PROPOSED CONCRETE EDGE
- PROPOSED FENCE
- PROPOSED SIGNS
- PROPOSED GUIDE POSTS
- PROPOSED ASPHALT SURFACE
- PROPOSED CONCRETE AREA
- EXISTING STAGES

LEGEND:

PROPOSED SERVICES

- PROPOSED UNDERGROUND ELECTRICAL PIT
- PROPOSED STREET LIGHTING
- PROPOSED POWER POLES
- PROPOSED SEWER EASEMENT
- PROPOSED GRAVITY SEWER MANHOLE
- PROPOSED TEMPORARY DRAINAGE EASEMENT
- PROPOSED STORMWATER MANHOLE
- PROPOSED STORMWATER GULLY PITS
- PROPOSED STORMWATER HEADWALL
- PROPOSED POTABLE WATER LINE & FIRE HYDRANT
- PROPOSED STORMWATER PIPE & MANHOLE
- PROPOSED GRAVITY SEWER & MANHOLE
- FUTURE DRIVEWAY LOCATION

LEGEND:

PROPOSED ROADWORKS SETOUT

- SETOUT POINT

FOR CONSTRUCTION

25 Jun 2025

REV	REVISION DETAILS	DATE	APPR
1	ISSUE FOR CONSTRUCTION	20.01.25	M.D.
0	ISSUE FOR CONSTRUCTION	25.11.24	M.D.
A	ISSUE FOR APPROVAL	29.08.24	

SCALE	1:100
0	1
2	3
4	m



Certified System  Quality ISO 9001  SAI GLOBAL	APPROVAL		7198
			RPEQ No
			20.01.25
	RPEQ SIGNATURE		DATE
	DRAWN	DESIGNED	CHECKED
J.A.	A.D.	M.D.	


OORALEA WATERS STAGE 7
AT OORALEA, BAKERS CREEK
PROPERTY DEVELOPMENT

INTERSECTION
SETOUT DETAILS
(SHEET 1 OF 2)


ISSUE	ISSUE FOR CONSTRUCTION
PROJECT No:	2319
DRAWING No:	2319-STG7-C081
REV:	1

XREFS -> X_DC_CIVIL.dwg; X_2319_DC_STG7_ROAD_INTERSECTION_NOTES_LEGEND_SHEET1.dwg; X_2319_DC_STG7_INTERSECTION_SETOUT_MASTER.dwg; X_2319_DC_STG7_DESIGN_CADD.dwg; X_2319_DC_STG7_LOTS.dwg; X_2319_DC_STG7_LOTS_EXIST_6.dwg; X_2319_DC_STG7_LOT_NUMBERS_ANNO_TEXT_250.dwg; X_2319_DC_STG7_VIEWPORT.dwg; X_2319_DC_STG7_CIVIL_WORKS_EXTENTS_250.dwg; X_2319_DC_STG7_CONTROL_LINE_ROAD_1B_250.dwg; X_2319_DC_STG7_CONTROL_LINE_ROAD_1_250.dwg; X_2319_DC_STG7_CONTROL_LINE_ROAD_3_250.dwg; X_2319_DC_STG7_

CAD FILENAME: C:\V265\Ooralea\Ooralea\Stage 7\Active\DWG\2319-STG7-C082.dwg Plot Date: 25 Jun, 2025

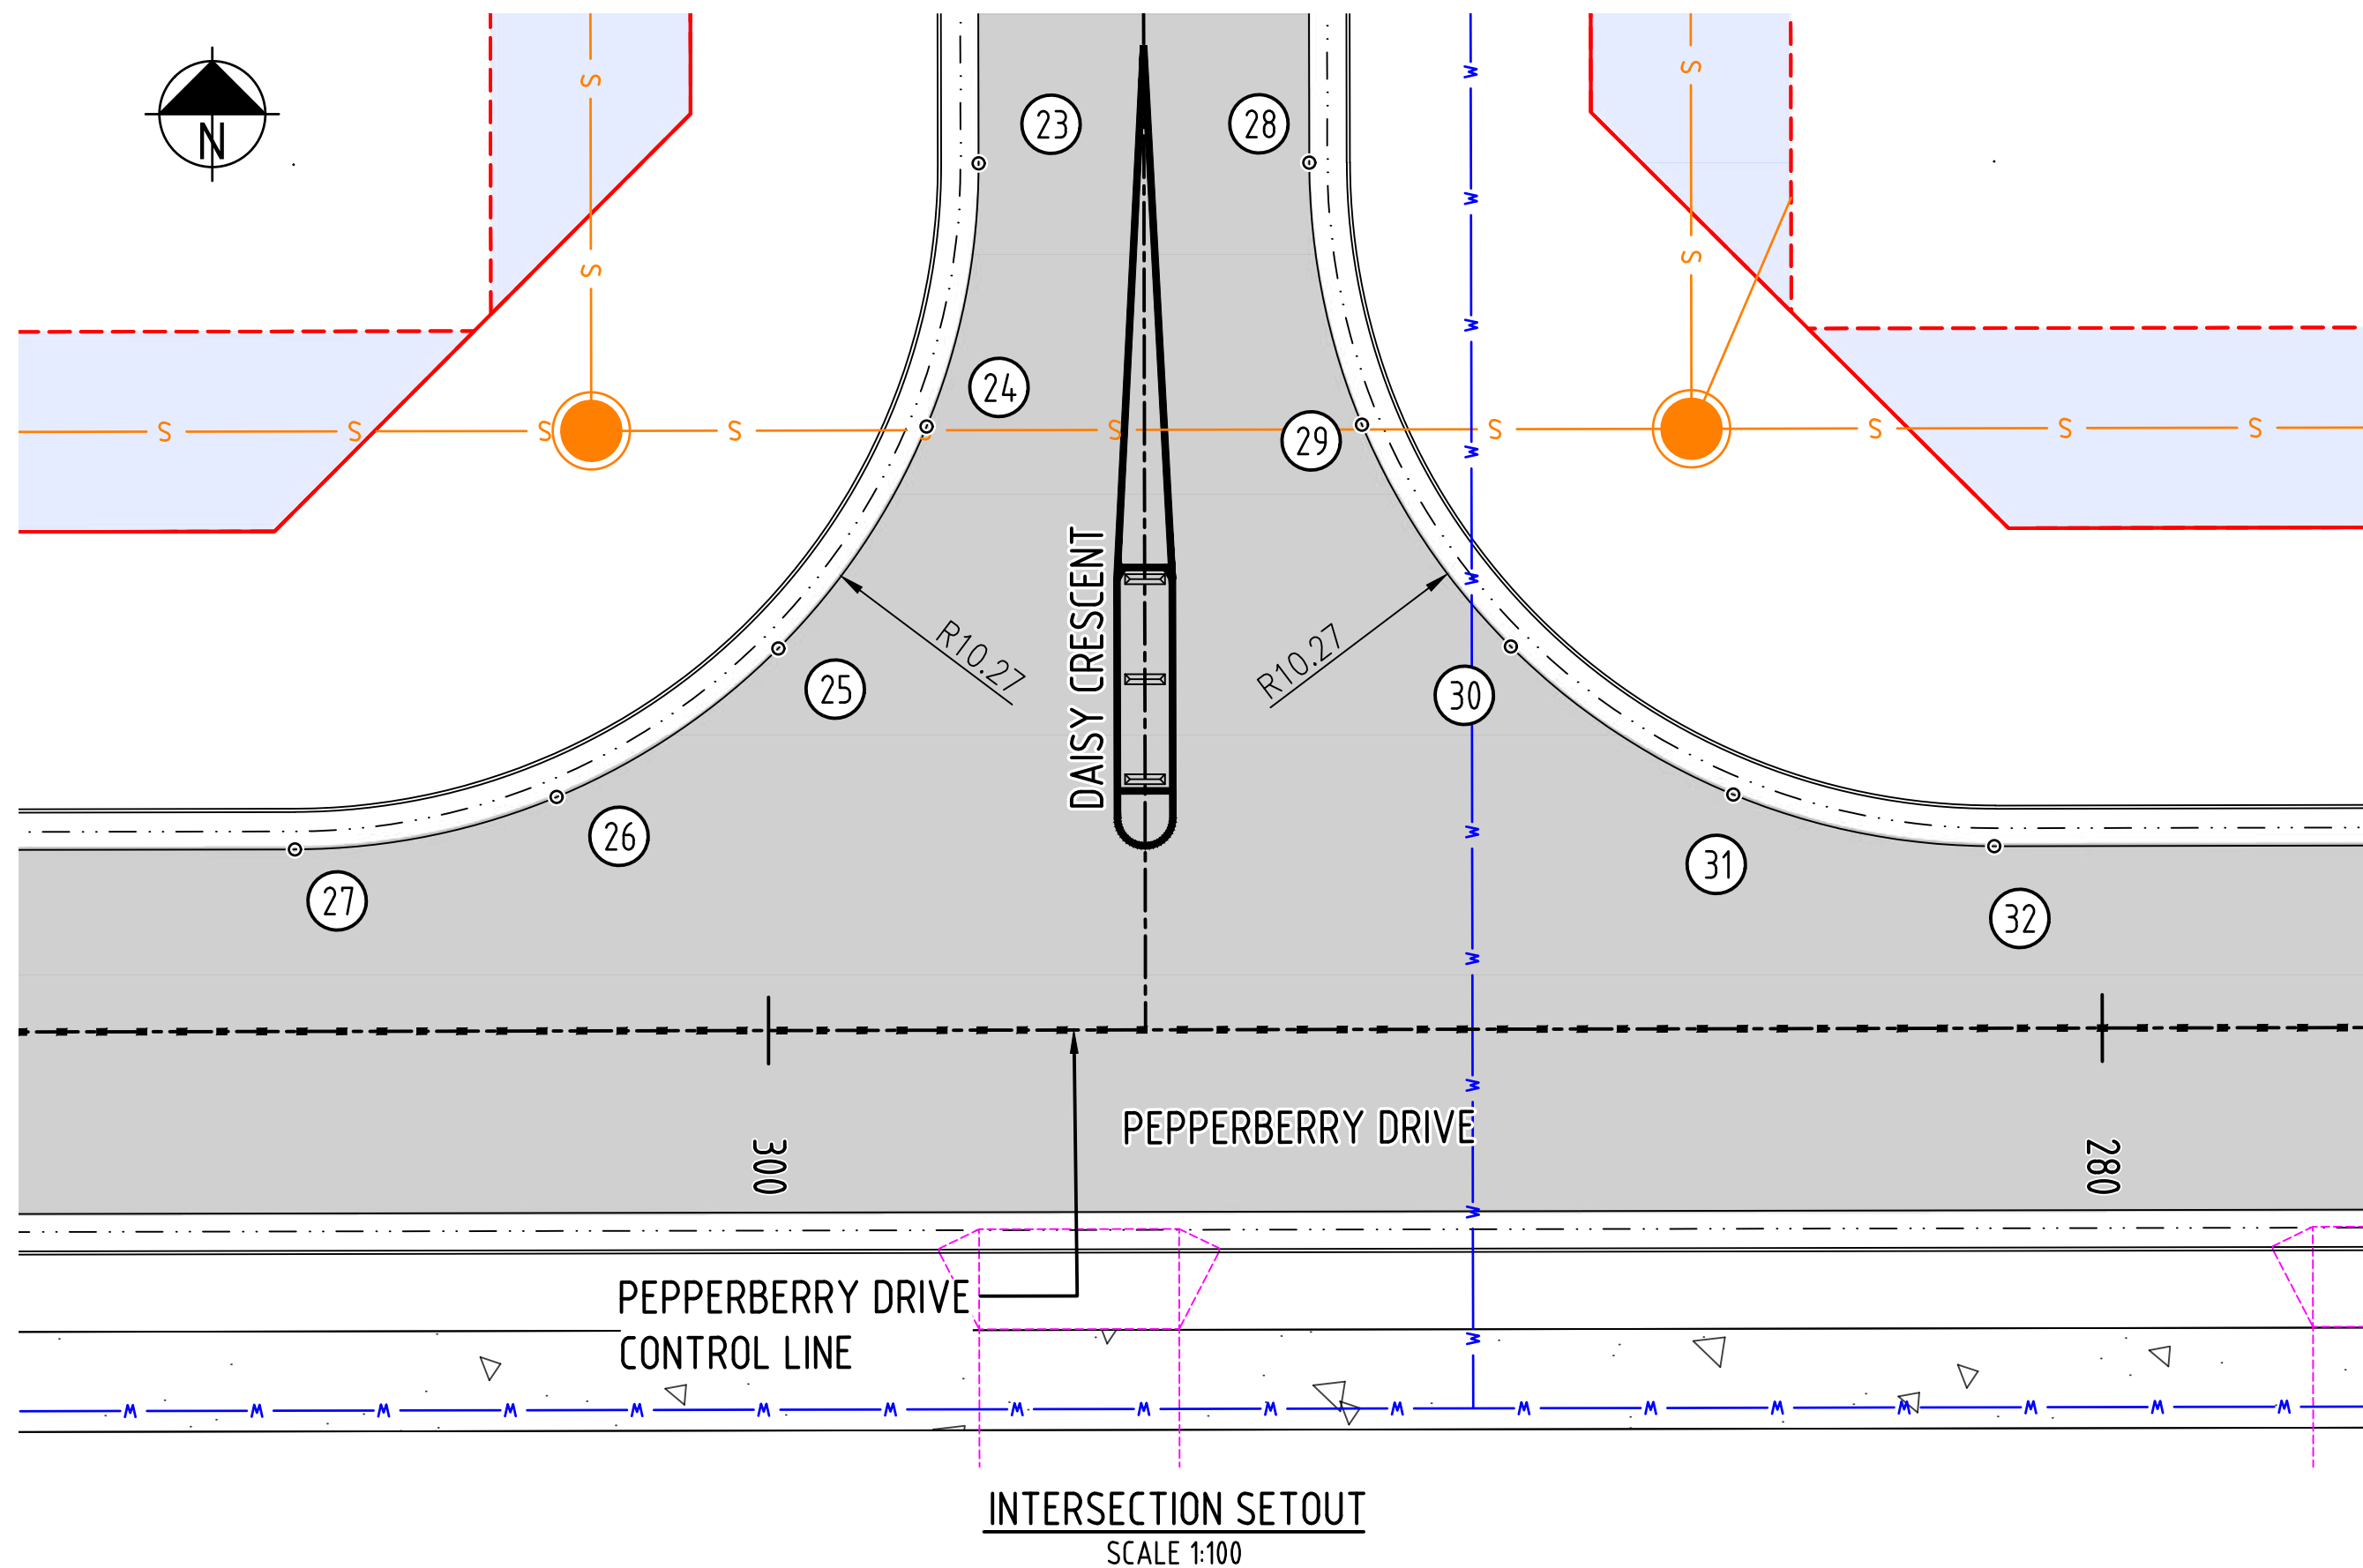

INTERSECTION SETOUT
SCALE 1:100

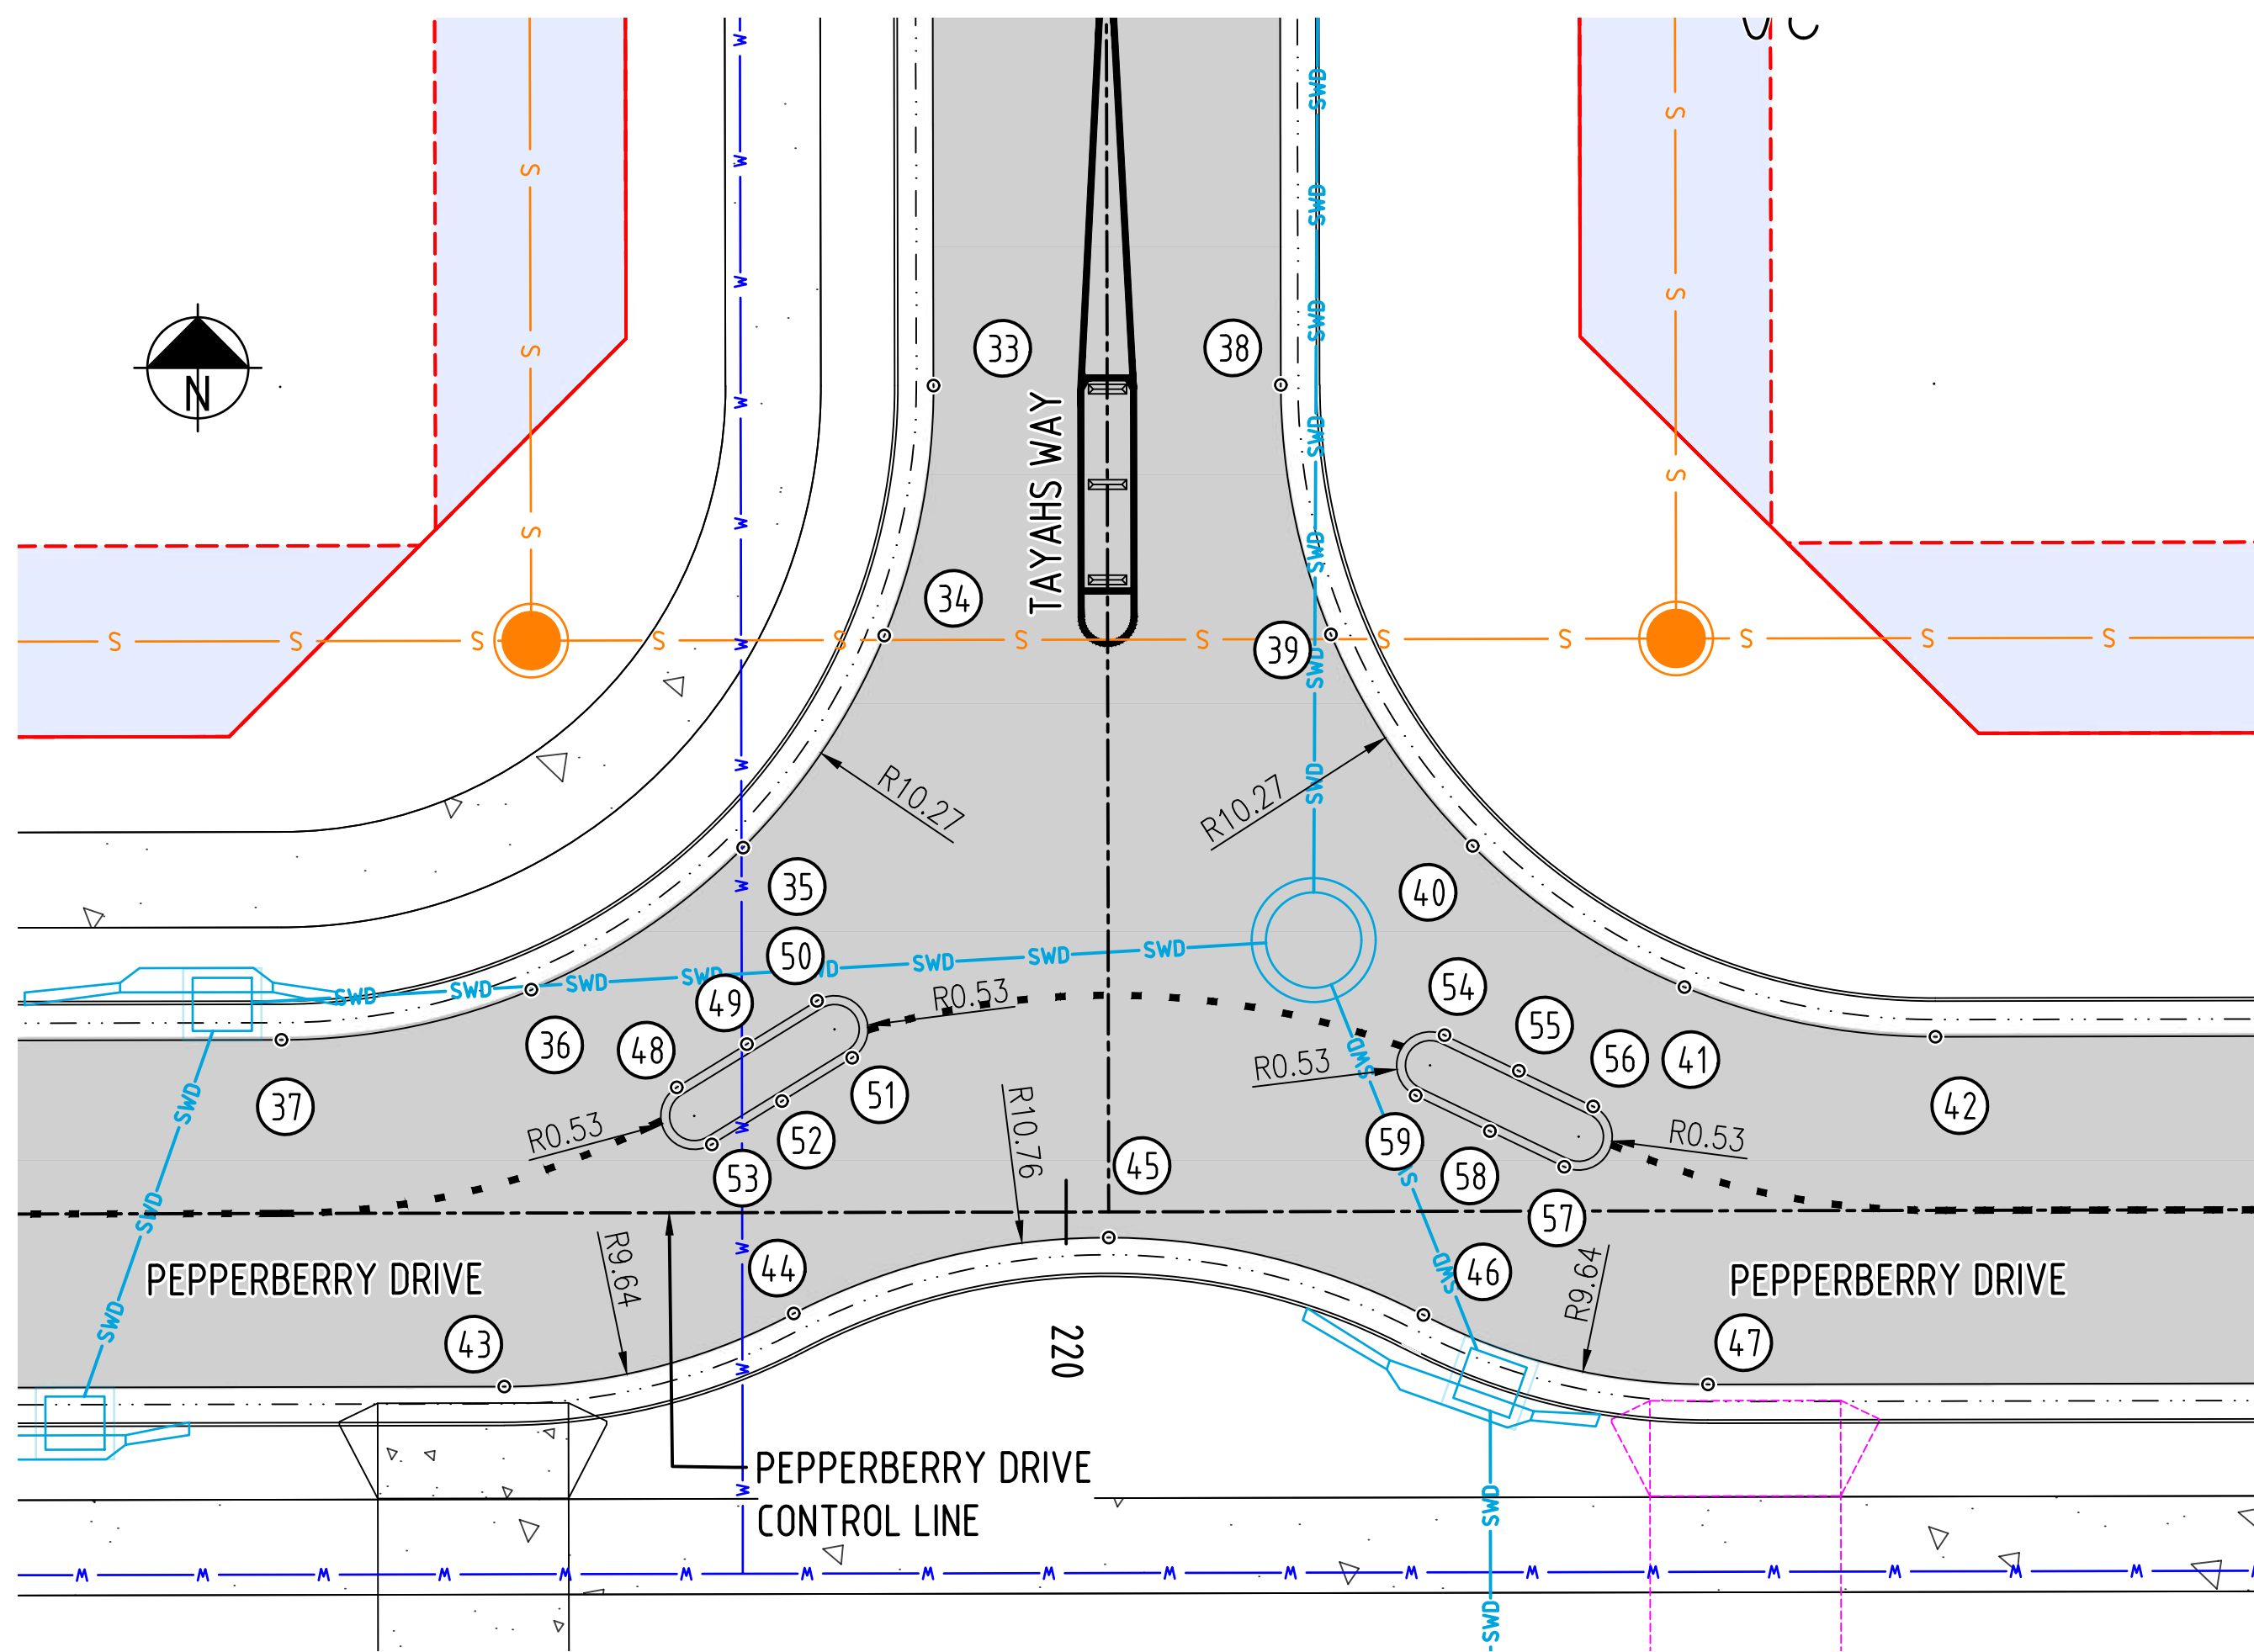

INTERSECTION SETOUT
SCALE 1:100

GENERAL NOTES:

1. ALL WORKS THAT ARE INCLUDED ON THESE ENGINEERING PLANS ARE TO BE CARRIED OUT IN ACCORDANCE WITH THE PROJECT TECHNICAL SPECIFICATION, AND TO THE SATISFACTION OF THE PROJECT SUPERINTENDENT.
2. NO WORK ASSOCIATED WITH THESE DRAWINGS IS TO COMMENCE ON SITE UNTIL APPROVAL IS PROVIDED FROM THE LOCAL AUTHORITY, AND THE CONTRACTOR RECEIVES WRITTEN APPROVAL FROM THE SUPERINTENDENT. A PRE-START MEETING MUST BE HELD PRIOR TO COMMENCEMENT OF WORKS.
3. IT IS THE RESPONSIBILITY OF THE CONTRACTOR TO CONTACT THE SERVICES AUTHORITIES (INCLUDING BUT NOT LIMITED TO ERGON ENERGY, TELSTRA, NBN AND THE LOCAL AUTHORITY) AND LOCATE EXISTING UNDERGROUND SERVICES PRIOR TO ANY EXCAVATION WORKS COMMENCING ON SITE.
4. ANY DAMAGE CAUSED TO EXISTING INFRASTRUCTURE AS A RESULT OF CONSTRUCTION WORKS IS TO BE REPAIRED IMMEDIATELY.

POSITIONS OF EXISTING SERVICES SHOWN ARE PROVIDED FOR GUIDANCE ONLY AND LOCATIONS AND/OR DEPTHS MAY BE INCORRECT. ALSO ADDITIONAL EXISTING SERVICES MAY BE PRESENT ON SITE. IT IS THE RESPONSIBILITY OF THE CONTRACTOR TO VERIFY THE POSITION OF ALL EXISTING SERVICES ON SITE.

LEGEND:

GENERAL

- STAGE BOUNDARY
- PARCEL BOUNDARY
- EXTENT OF WORKS BOUNDARY
- PROPOSED LOT BOUNDARY
- PROPOSED EASEMENT BOUNDARY
- PROPOSED RETAINING WALLS
- PROPOSED BATTER
- PROPOSED CHANGE OF GRADE
- PROPOSED OPEN DRAIN INVERT
- PROPOSED BITUMEN EDGE
- PROPOSED ROAD CENTRE LINE
- PROPOSED BARRIER KERB & CHANNEL
- PROPOSED MOUNTABLE KERB & CHANNEL
- PROPOSED MEDIAN KERB
- PROPOSED CONCRETE EDGE
- PROPOSED FENCE
- PROPOSED SIGNS
- PROPOSED GUIDE POSTS
- PROPOSED ASPHALT SURFACE
- PROPOSED CONCRETE AREA
- EXISTING STAGES
- PROPOSED TREES

LEGEND:

PROPOSED SERVICES

- PROPOSED UNDERGROUND ELECTRICAL PIT
- PROPOSED STREET LIGHTING
- PROPOSED POWER POLES
- PROPOSED SEWER EASEMENT
- PROPOSED GRAVITY SEWER MANHOLE
- PROPOSED TEMPORARY DRAINAGE EASEMENT
- PROPOSED STORMWATER MANHOLE
- PROPOSED STORMWATER GULLY PITS
- PROPOSED STORMWATER HEADWALL
- PROPOSED POTABLE WATER LINE & FIRE HYDRANT
- PROPOSED STORMWATER PIPE & MANHOLE
- PROPOSED GRAVITY SEWER & MANHOLE
- FUTURE DRIVEWAY LOCATION

LEGEND:

PROPOSED ROADWORKS SETOUT

- SETOUT POINT

ROAD INTERSECTION SETOUT

SETOUT POINT	EASTING	NORTHING	LEVEL
23	722455.105	7653989.271	8.461
24	722454.325	7653985.347	8.514
25	722452.103	7653982.018	8.618
26	722448.778	7653979.791	8.706
27	722444.855	7653979.004	8.722
28	722460.065	7653989.303	8.461
29	722460.854	7653985.374	8.514
30	722463.087	7653982.047	8.620
31	722466.423	7653979.827	8.710
32	722470.335	7653979.053	8.727
33	722529.871	7653989.435	7.937
34	722529.096	7653985.504	8.033
35	722526.876	7653982.168	8.220
36	722523.549	7653979.935	8.399
37	722519.620	7653979.146	8.487
38	722535.331	7653989.446	7.937
39	722536.118	7653985.522	7.988
40	722538.345	7653982.196	8.042
41	722541.675	7653979.975	8.052
42	722545.620	7653979.195	7.978
43	722523.122	7653973.693	8.439
44	722527.674	7653974.843	8.401
45	722532.626	7653976.037	8.346
46	722537.572	7653974.819	8.206
47	722542.045	7653973.728	8.069
48	722525.833	7653978.398	8.420
49	722526.936	7653979.079	8.382
50	722528.038	7653979.760	8.328
51	722528.592	7653978.864	8.360
52	722527.489	7653978.183	8.399
53	722526.387	7653977.502	8.438
54	722537.905	7653979.220	8.164
55	722539.073	7653978.659	8.155
56	722540.241	7653978.098	8.145
57	722539.785	7653977.149	8.184
58	722538.617	7653977.710	8.194
59	722537.449	7653978.271	8.203

FOR CONSTRUCTION
25 Jun 2025

REV	REVISION DETAILS	DATE	APPR
1	ISSUE FOR CONSTRUCTION	20.01.25	M.D.
0	ISSUE FOR CONSTRUCTION	25.11.24	M.D.
A	ISSUE FOR APPROVAL	29.08.24	

SCALE	1:100
0 1 2 3 4m	



APPROVAL		7198
		RPEQ No
		20.01.25
RPEQ SIGNATURE		DATE
DRAWN	DESIGNED	CHECKED
J.A.	A.D.	M.D.


OORALEA WATERS STAGE 7
AT OORALEA, BAKERS CREEK
PROPERTY DEVELOPMENT

INTERSECTION
SETOUT DETAILS
(SHEET 2 OF 2)


ISSUE	ISSUE FOR CONSTRUCTION
PROJECT No:	2319
DRAWING No:	2319-STG7-C082
REV:	1

XREFS -> X_DC_CIVIL.dwg; X_2319_DC_STG 7_ROAD_INTERSECTION_NOTES_LEGEND_SHEET 2.dwg; X_2319_DC_STG 7_INTERSECTION_SETOUT_MASTER.dwg; X_2319_DC_STG 7_DESIGN_CADD.dwg; X_2319_DC_STG 7_LOTS.dwg; X_2319_DC_STG 7_LOTS_EXIST_6.dwg; X_2319_DC_STG 7_LOT_NUMBERS_ANNO_TEXT_250.dwg; X_2319_DC_STG 7_VIEWPORT.dwg; X_2319_DC_STG 7_CIVIL_WORKS_EXTENTS_250.dwg; X_2319_DC_STG 7_CONTROL_LINE_ROAD_1B_250.dwg; X_2319_DC_STG 7_CONTROL_LINE_ROAD_1_250.dwg; X_2319_DC_STG 7_CONTROL_LINE_ROAD_3_250.dwg; X_2319_DC_STG 7_

CAD FILENAME: C:\Users\Nara\Documents\2319 - The Waters Ooralea_238\02 DES\027 DC Des\CAD - Stage 7 (Active)\DRG\2319-STG7-C091.dwg Plot Date: 25 Jun 2025

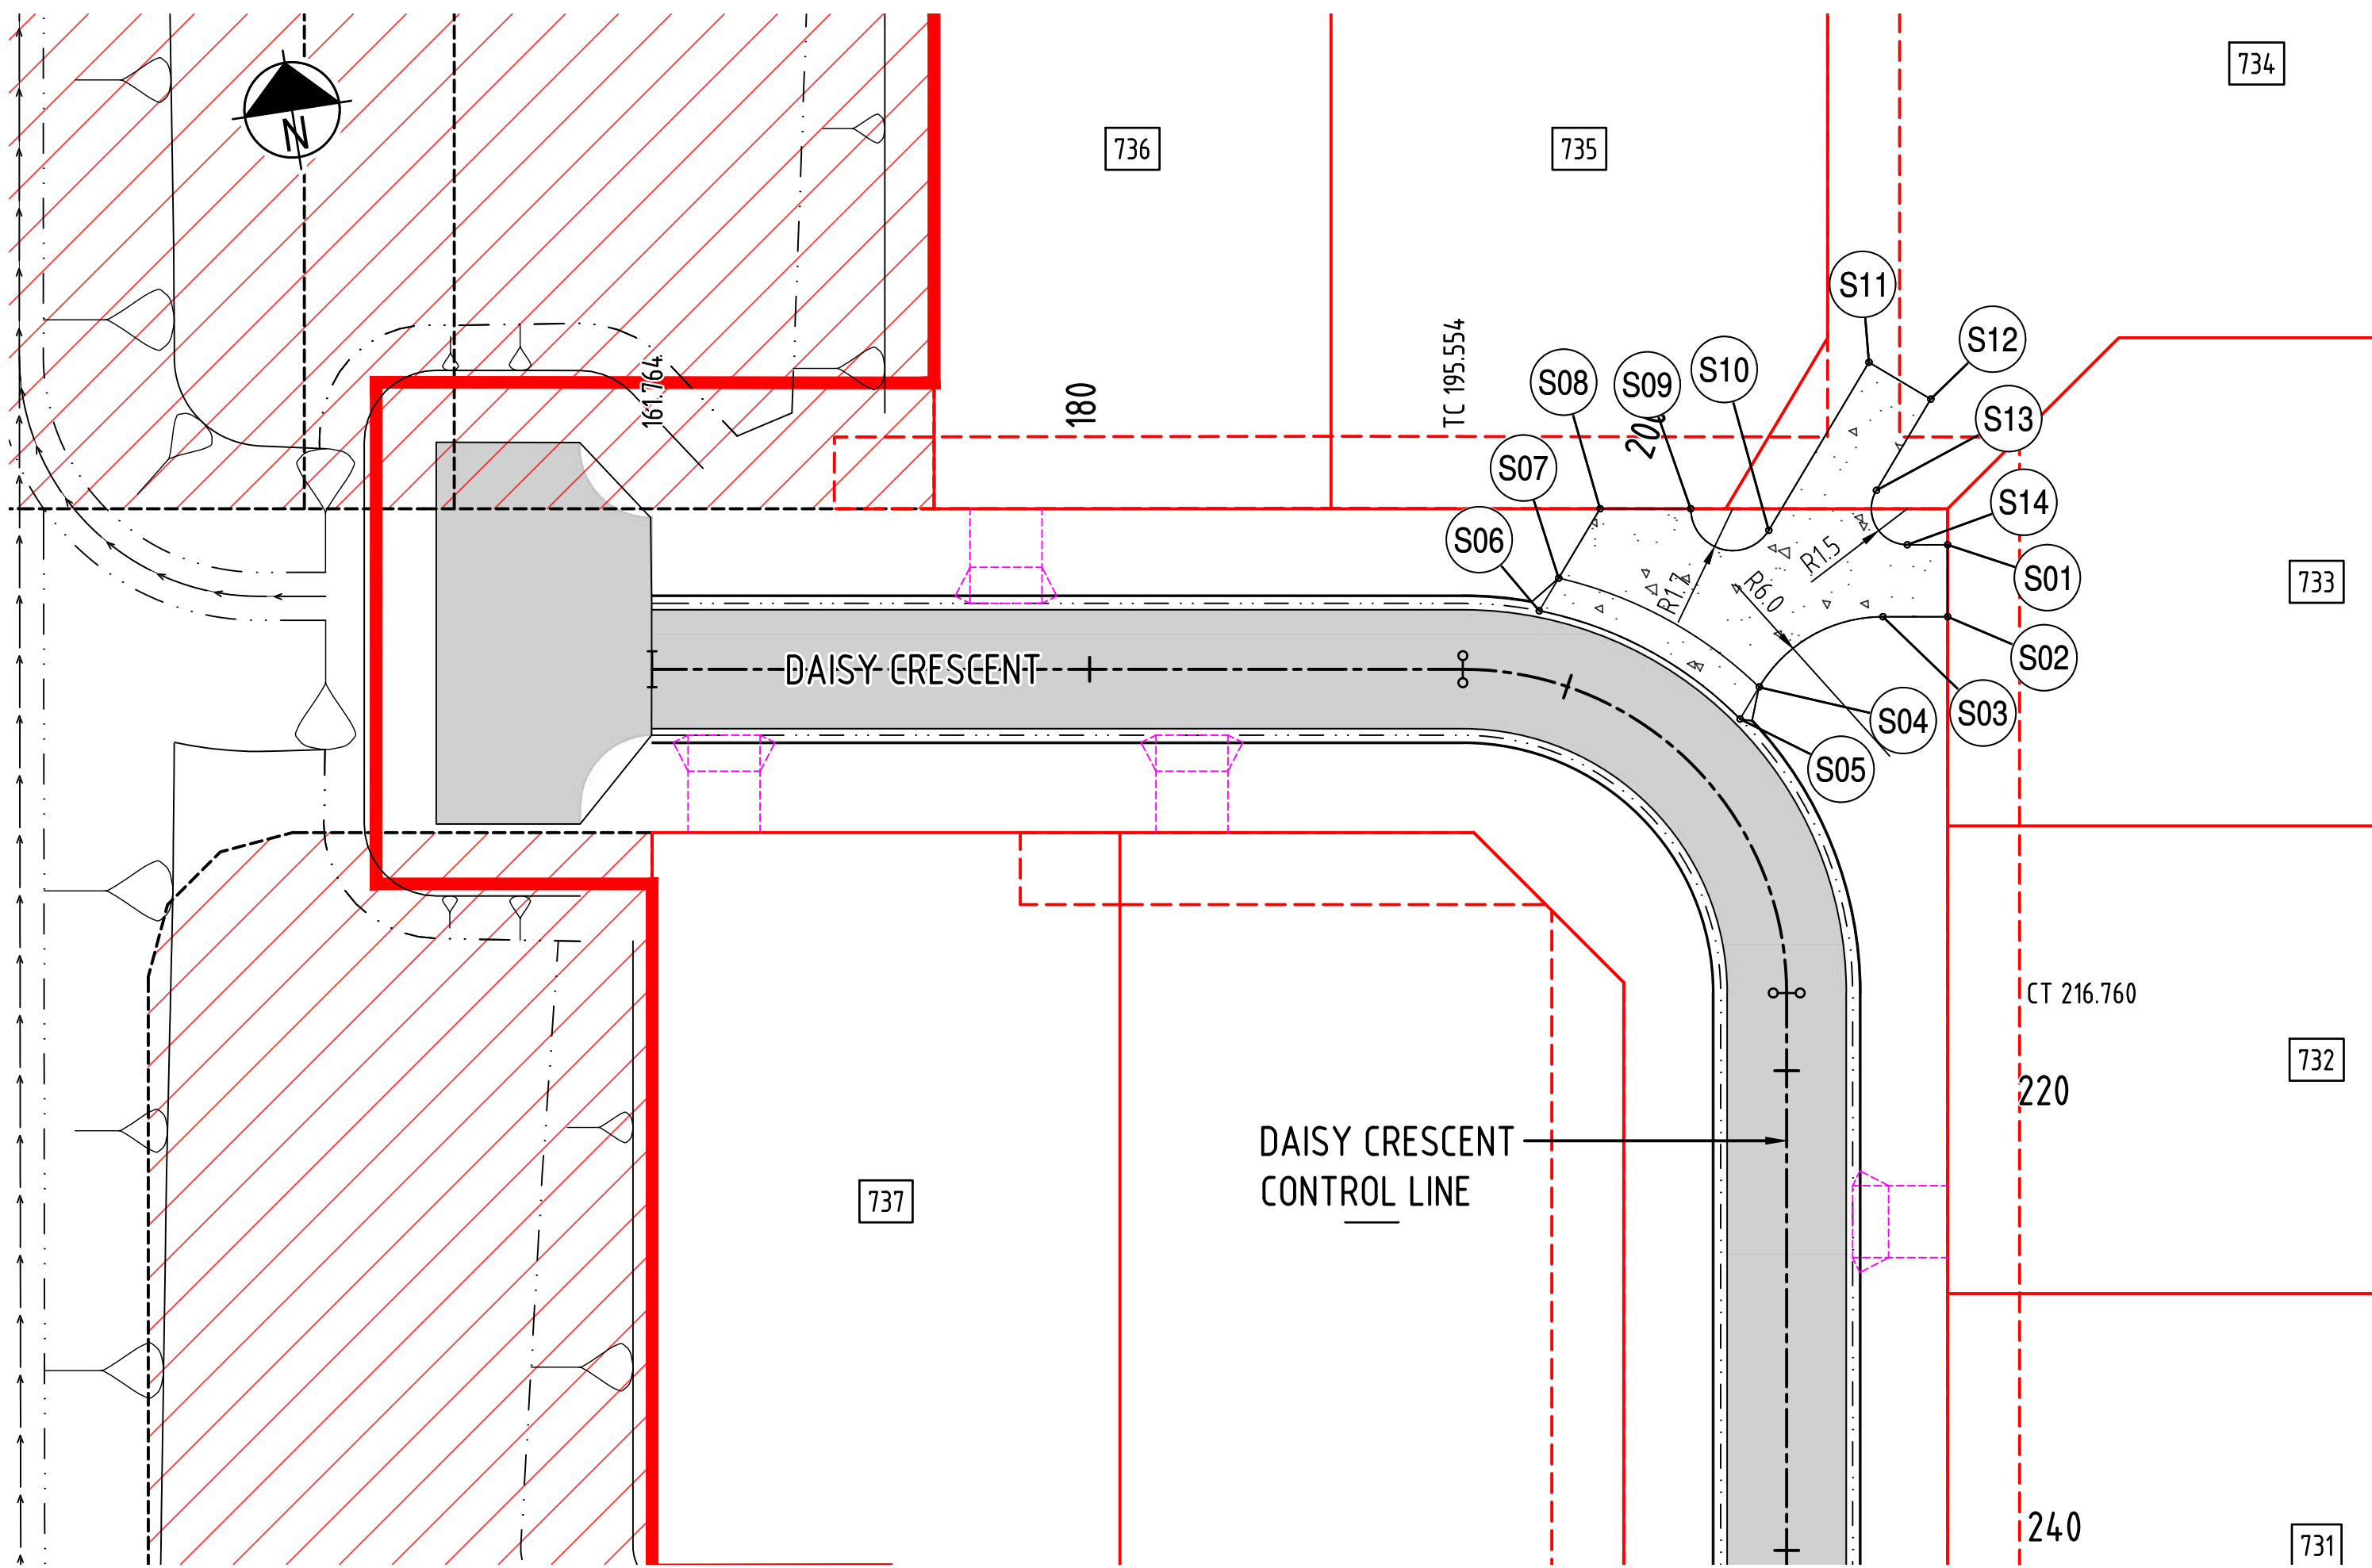

DAISY CRESCENT - ROAD INVERT CROSSING
SCALE 1:250

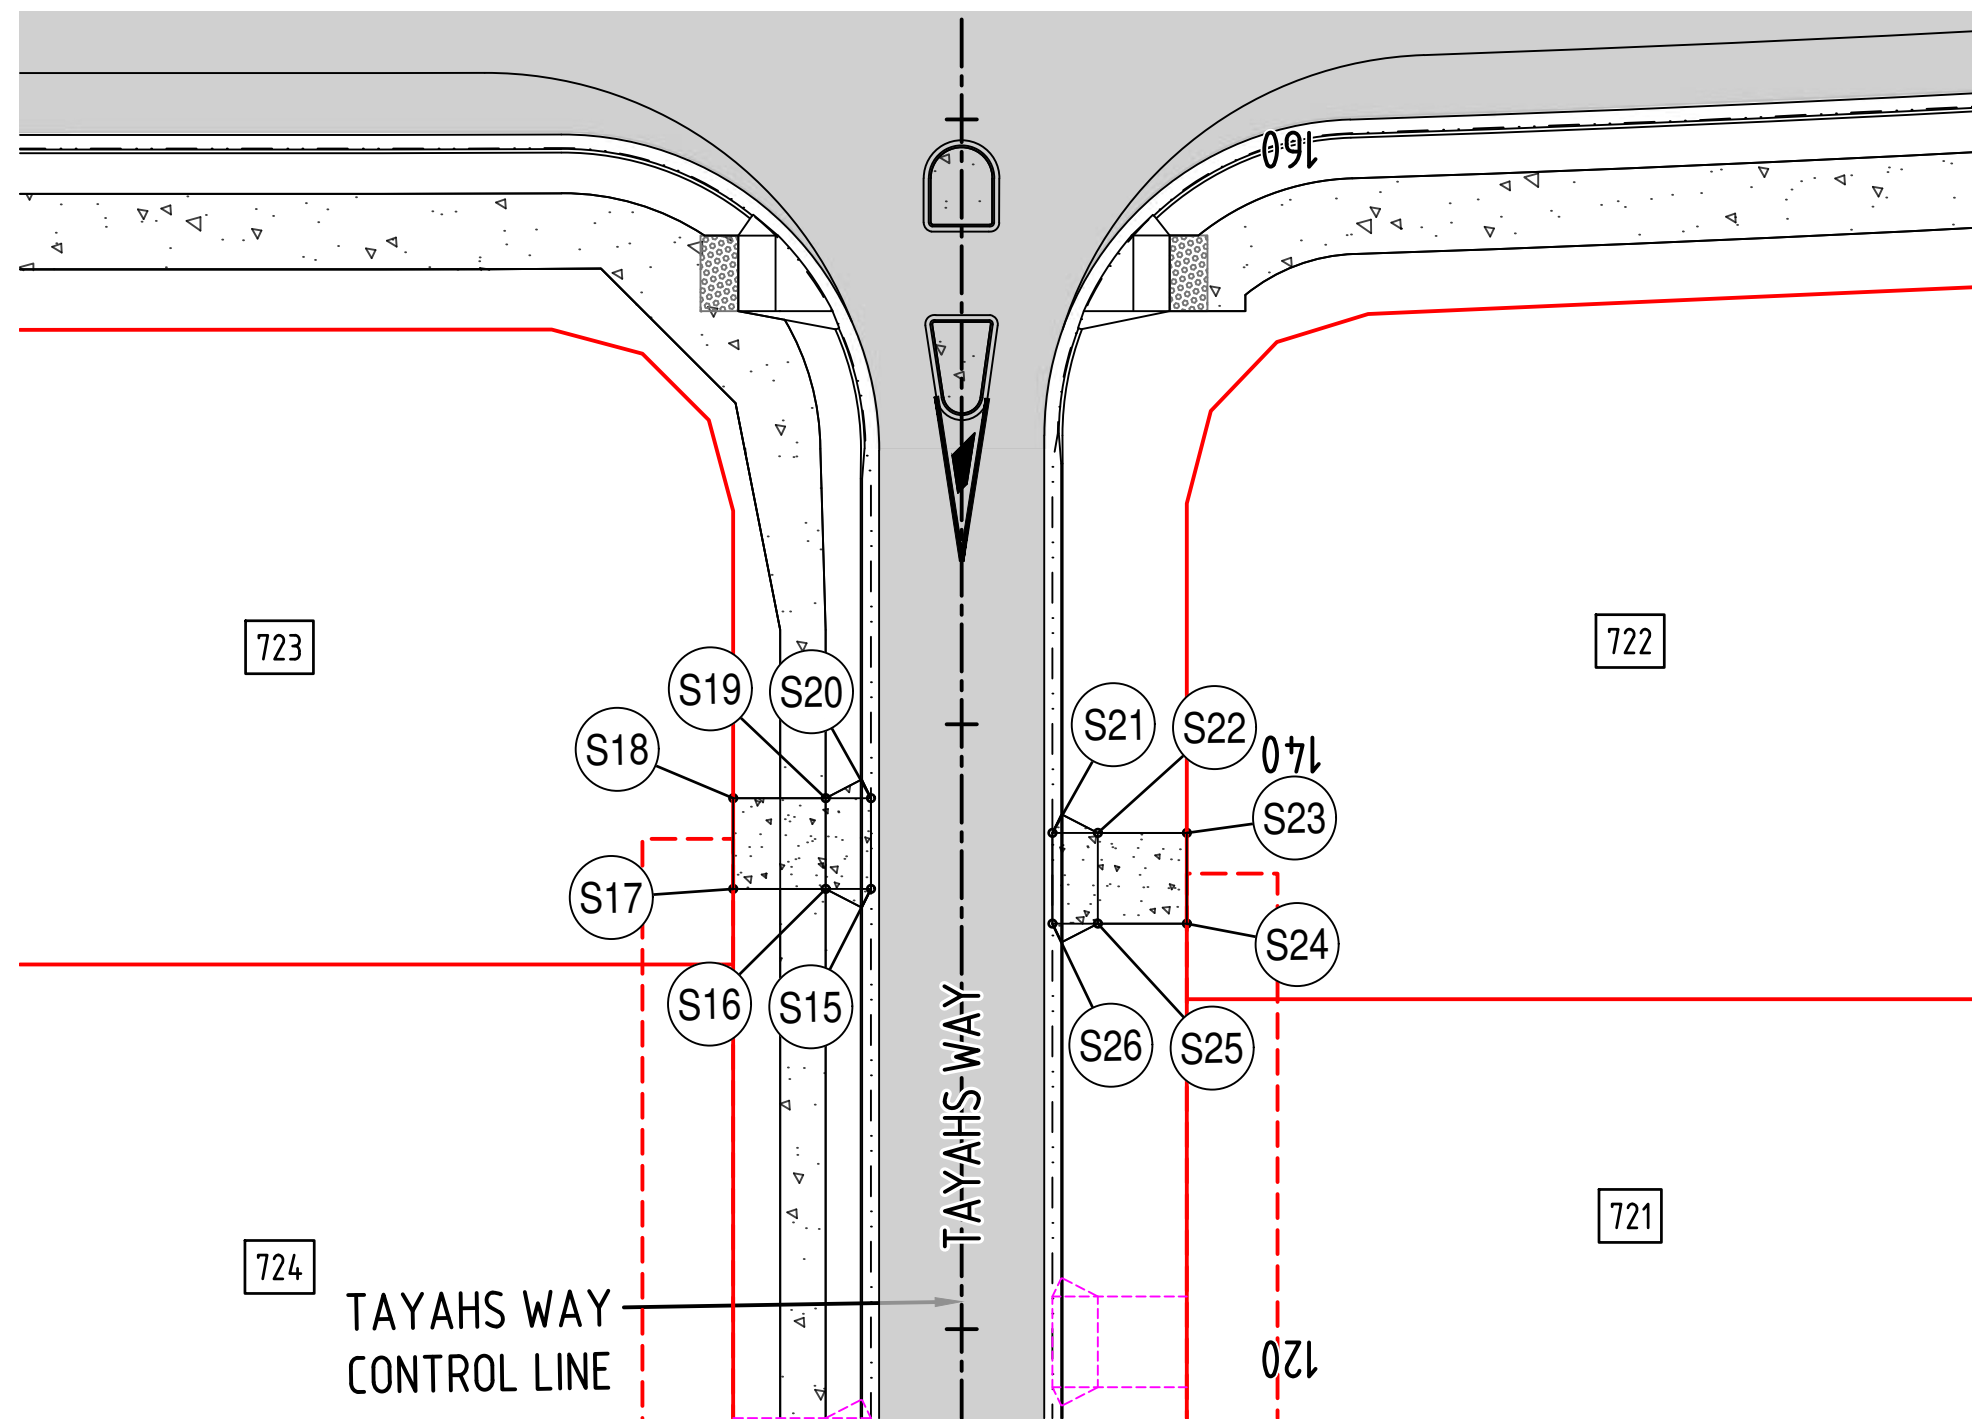

TAYLAHS WAY - ROAD INVERT CROSSING
SCALE 1:250

LEGEND:

EXISTING FEATURES

	EXISTING LOT BOUNDARY
	EXISTING CONTOURS
	EXISTING CHANGE OF GRADE
	EXISTING KERB

GENERAL NOTES:

- ALL WORKS THAT ARE INCLUDED ON THESE ENGINEERING PLANS ARE TO BE CARRIED OUT IN ACCORDANCE WITH THE PROJECT TECHNICAL SPECIFICATION, AND TO THE SATISFACTION OF THE PROJECT SUPERINTENDENT.
- NO WORK ASSOCIATED WITH THESE DRAWINGS IS TO COMMENCE ON SITE UNTIL APPROVAL IS PROVIDED FROM THE LOCAL AUTHORITY, AND THE CONTRACTOR RECEIVES WRITTEN APPROVAL FROM THE SUPERINTENDENT. A PRE-START MEETING MUST BE HELD PRIOR TO COMMENCEMENT OF WORKS.
- IT IS THE RESPONSIBILITY OF THE CONTRACTOR TO CONTACT THE SERVICES AUTHORITIES (INCLUDING BUT NOT LIMITED TO ERGON ENERGY, TELSTRA, NBN AND THE LOCAL AUTHORITY) AND LOCATE EXISTING UNDERGROUND SERVICES PRIOR TO ANY EXCAVATION WORKS COMMENCING ON SITE.
- ANY DAMAGE CAUSED TO EXISTING INFRASTRUCTURE AS A RESULT OF CONSTRUCTION WORKS IS TO BE REPAIRED IMMEDIATELY.

POSITIONS OF EXISTING SERVICES SHOWN ARE PROVIDED FOR GUIDANCE ONLY AND LOCATIONS AND/OR DEPTHS MAY BE INCORRECT. ALSO ADDITIONAL EXISTING SERVICES MAY BE PRESENT ON SITE. IT IS THE RESPONSIBILITY OF THE CONTRACTOR TO VERIFY THE POSITION OF ALL EXISTING SERVICES ON SITE.

ROAD INVERT CROSSING SETOUT

SETOUT POINT	EASTING	NORTHING	LEVEL
S01	722477.259	7654107.565	8.367
S02	722476.798	7654104.601	8.346
S03	722474.128	7654105.016	8.329
S04	722468.585	7654102.915	8.254
S05	722467.592	7654101.716	8.100
S06	722460.014	7654107.460	8.076
S07	722461.024	7654108.679	8.232
S08	722463.173	7654111.274	8.298
S09	722466.908	7654110.693	8.324
S10	722469.985	7654109.308	8.337
S11	722475.185	7654115.587	8.430
S12	722477.496	7654113.674	8.418
S13	722474.671	7654110.263	8.374
S14	722475.595	7654107.824	8.360
S15	722543.806	7654110.392	7.526
S16	722542.324	7654110.623	7.685
S17	722539.305	7654111.092	7.745
S18	722539.766	7654114.057	7.736
S19	722542.785	7654113.587	7.676
S20	722544.267	7654113.356	7.517
S21	722550.019	7654111.299	7.521
S22	722551.502	7654111.068	7.679
S23	722554.411	7654110.615	7.738
S24	722553.950	7654107.651	7.747
S25	722551.040	7654108.104	7.688
S26	722549.558	7654108.334	7.530

LEGEND:

	STAGE BOUNDARY
	EXTENT OF WORKS BOUNDARY
	PROPOSED LOT BOUNDARY
	PROPOSED EASEMENT BOUNDARY
	PROPOSED CONTOURS
	PROPOSED BATTER
	PROPOSED CHANGE OF GRADE
	PROPOSED OPEN DRAIN INVERT
	PROPOSED BITUMEN EDGE
	PROPOSED ROAD CENTRE LINE
	PROPOSED BARRIER KERB & CHANNEL
	PROPOSED MOUNTABLE KERB & CHANNEL
	PROPOSED BARRIER KERB
	PROPOSED MEDIAN KERB
	PROPOSED CONCRETE EDGE
	PROPOSED FENCE
	PROPOSED SIGNS
	PROPOSED GUIDE POSTS
	PROPOSED ASPHALT SURFACE
	PROPOSED CONCRETE AREA
	EXISTING STAGES
	FUTURE STAGE 8
	FUTURE DRIVEWAY LOCATION
	PROPOSED DRIVEWAY

LEGEND:

PROPOSED ROADWORKS SETOUT

	SETOUT POINT
--	--------------

FOR CONSTRUCTION

25 Jun 2025

REV	REVISION DETAILS	DATE	APPR
2	STORMWATER DRAINAGE UPDATED	25.06.25	M.D.
1	ISSUE FOR CONSTRUCTION	20.01.25	M.D.
0	ISSUE FOR CONSTRUCTION	25.11.24	M.D.
A	ISSUE FOR APPROVAL	29.08.24	

SCALE
1:250
0 2 4 6 8 10m



APPROVAL	7198
RPEQ SIGNATURE	RPEQ No
DRAWN	DATE
I.F.	A.D.
CHECKED	M.D.


OORALEA WATERS STAGE 7
AT OORALEA, BAKERS CREEK
PROPERTY DEVELOPMENT

DAISY CRESCENT INVERT
CROSSINGS SETOUT DETAILS

ISSUE	ISSUE FOR CONSTRUCTION
PROJECT No:	2319
DRAWING No:	2319-STG7-C091
REV:	2

XREFS :- X_DC_CIVIL.dwg; X_2319_DC_STG7_ROAD_INVERT_CROSSINGS_MASTER.dwg; X_2319_DC_STG7_DESIGN_CADD.dwg; X_2319_DC_STG7_PROPERTY_SETBACK.dwg; X_2319_DC_STG7_LOTS.dwg; X_2319_DC_STG7_LOTS_EXIST.dwg; X_2319_DC_STG7_STAGE_06_REF_Design_0944-19 - Xref_GDA2020.dwg; X_2319_DC_STG7_VIEWPORT.dwg; X_2319_DC_STG7_DESIGN_PAVEMENT_HATCH_GREY.dwg; X_2319_DC_STG7_ROAD_INVERT_CROSSING_LEGEND_SHEET.dwg; X_2319_DC_STG7_DESIGN_FOOTPATH_HATCH.dwg; X_2319_DC_STG7_DESIGN_CONT.dwg; X_2319_DC_STG7_CHAN

CAD FILENAME: C:\Users\Nara\Documents\2319 - The Waters Oralea_238\02 DES\027 DC Des\CAD - Stage 7 (Active)\DRG\2319-STG7-C101.dwg Plot Date: 25 Jun, 2025

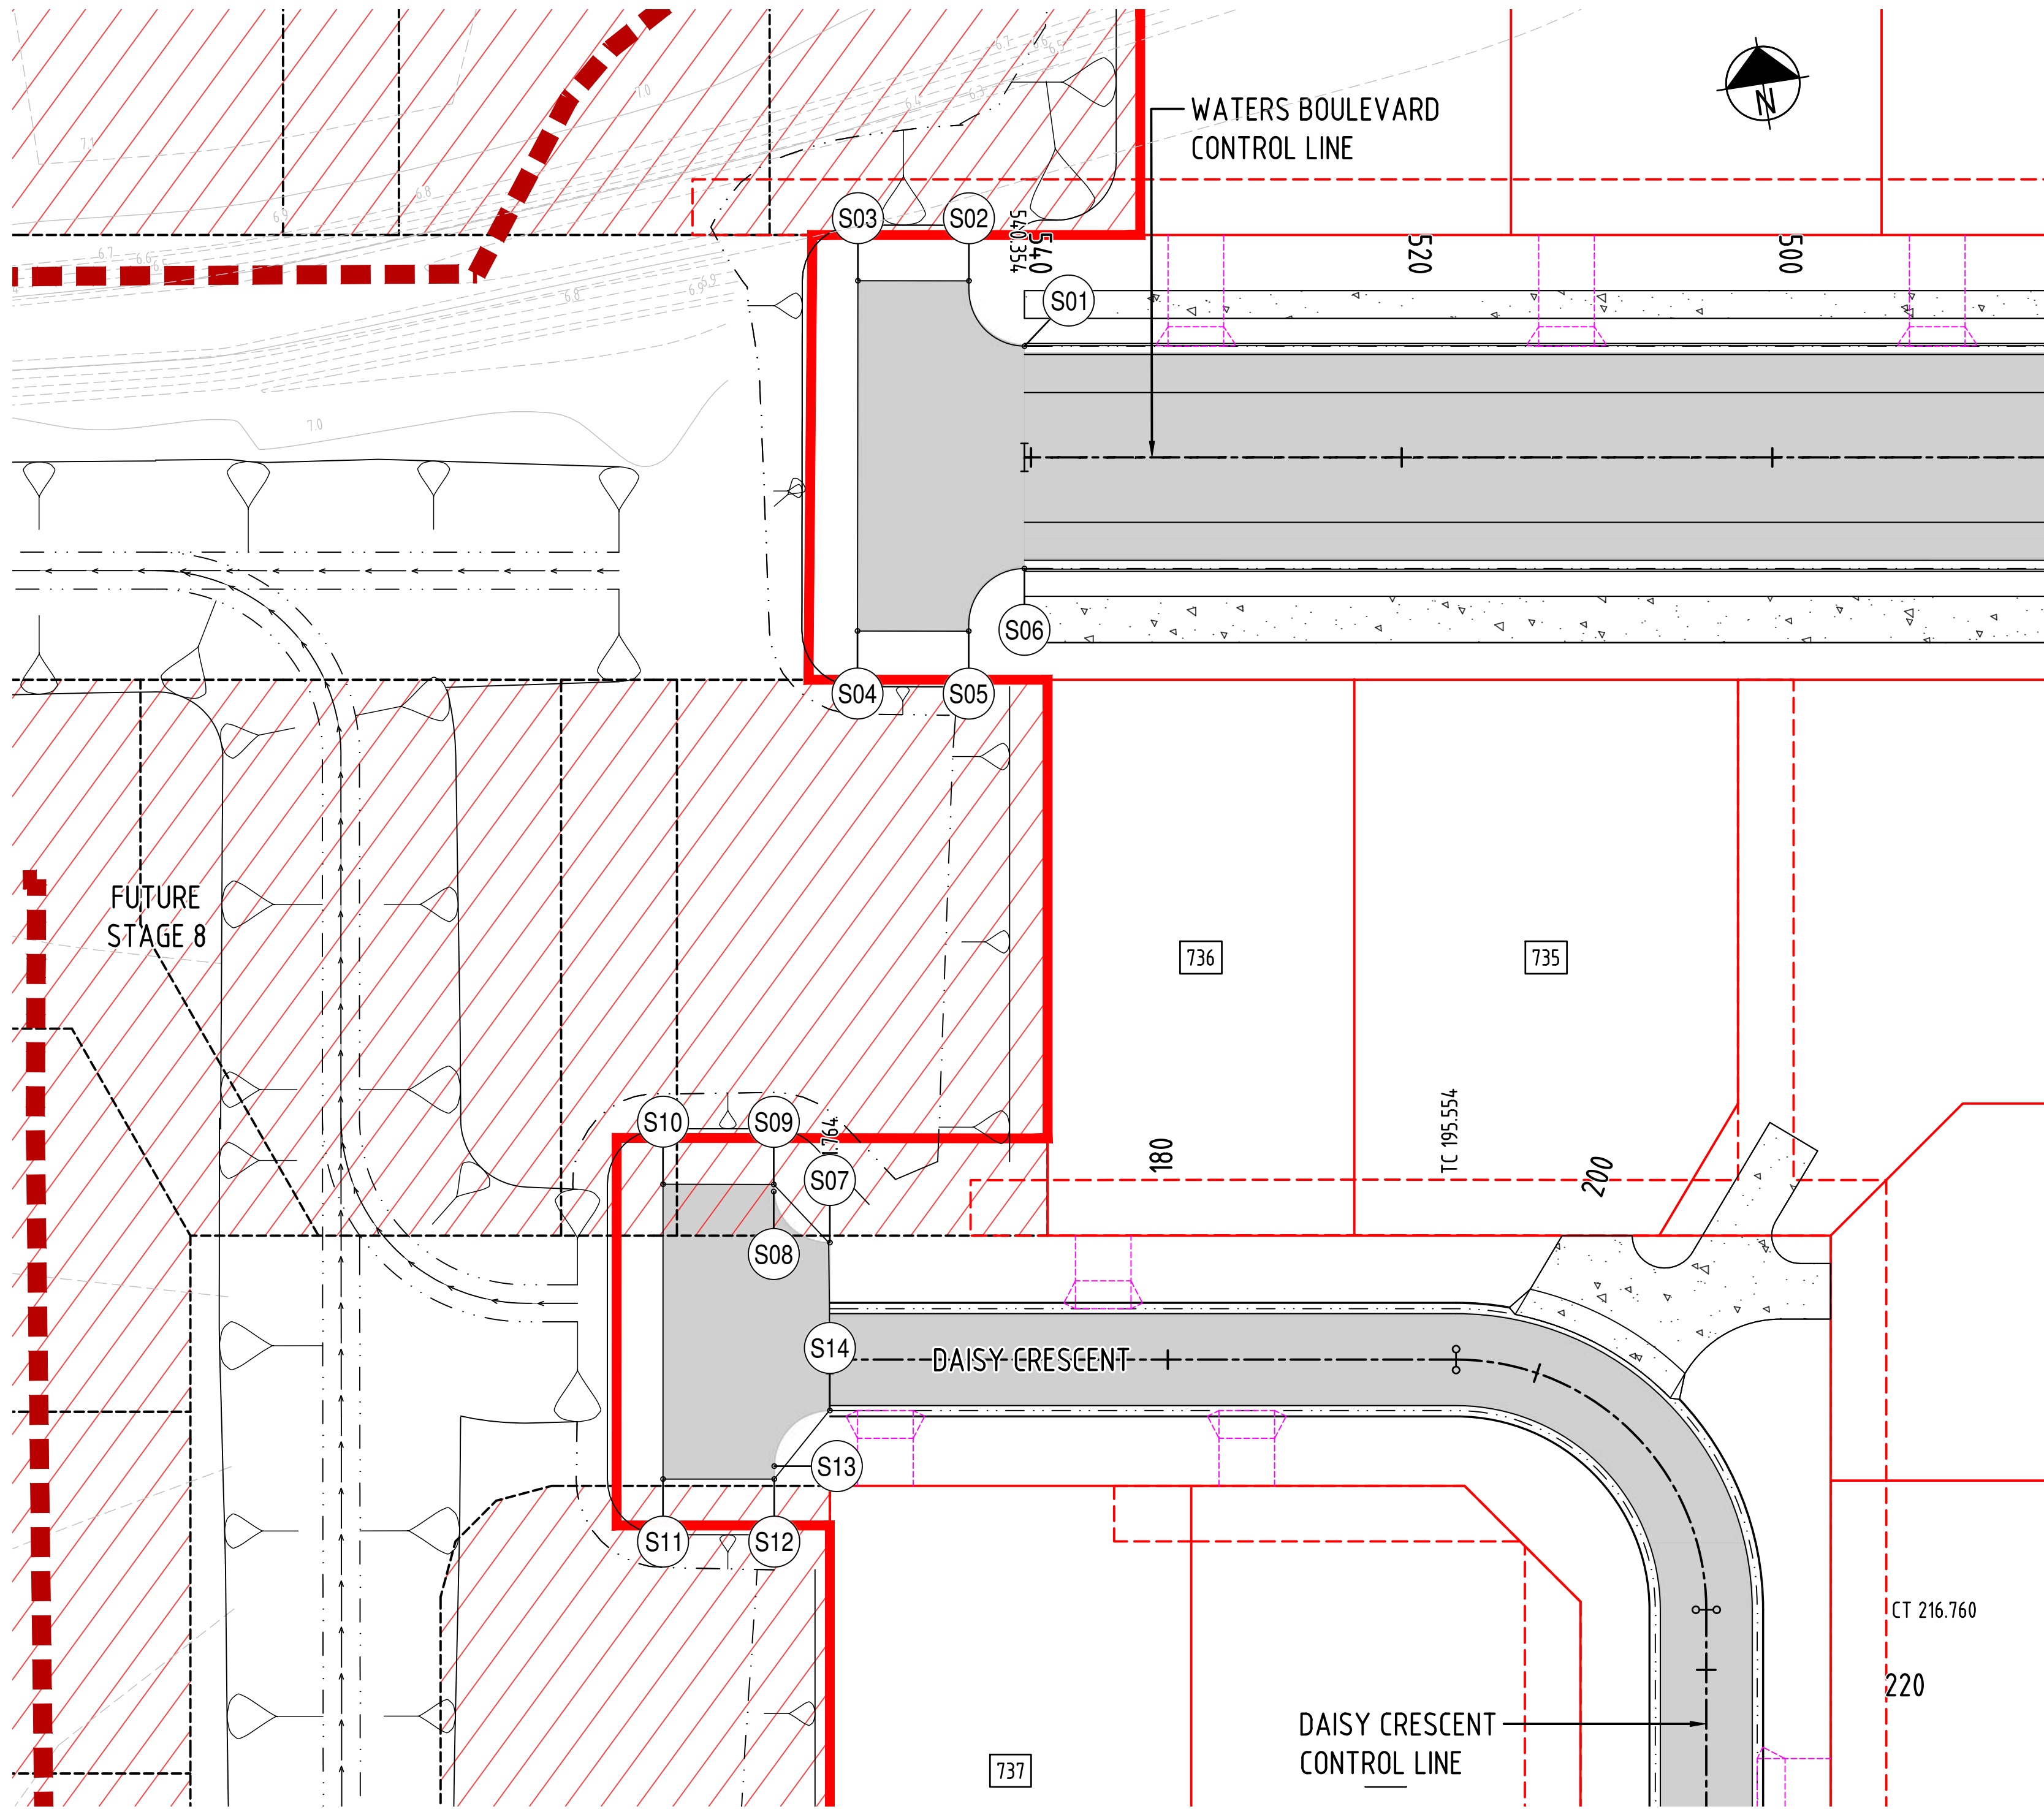

WATERS BOULEVARD & DAISY CRESCENT TEMPORARY TURN AROUND
SCALE 1:250

LEGEND:

EXISTING FEATURES

- EXISTING LOT BOUNDARY
- EXISTING CONTOURS
- EXISTING CHANGE OF GRADE
- EXISTING KERB

GENERAL NOTES:

- ALL WORKS THAT ARE INCLUDED ON THESE ENGINEERING PLANS ARE TO BE CARRIED OUT IN ACCORDANCE WITH THE PROJECT TECHNICAL SPECIFICATION, AND TO THE SATISFACTION OF THE PROJECT SUPERINTENDENT.
- NO WORK ASSOCIATED WITH THESE DRAWINGS IS TO COMMENCE ON SITE UNTIL APPROVAL IS PROVIDED FROM THE LOCAL AUTHORITY, AND THE CONTRACTOR RECEIVES WRITTEN APPROVAL FROM THE SUPERINTENDENT. A PRE-START MEETING MUST BE HELD PRIOR TO COMMENCEMENT OF WORKS.
- IT IS THE RESPONSIBILITY OF THE CONTRACTOR TO CONTACT THE SERVICES AUTHORITIES (INCLUDING BUT NOT LIMITED TO ERGON ENERGY, TELSTRA, NBN AND THE LOCAL AUTHORITY) AND LOCATE EXISTING UNDERGROUND SERVICES PRIOR TO ANY EXCAVATION WORKS COMMENCING ON SITE.
- ANY DAMAGE CAUSED TO EXISTING INFRASTRUCTURE AS A RESULT OF CONSTRUCTION WORKS IS TO BE REPAIRED IMMEDIATELY.

POSITIONS OF EXISTING SERVICES SHOWN ARE PROVIDED FOR GUIDANCE ONLY AND LOCATIONS AND/OR DEPTHS MAY BE INCORRECT. ALSO ADDITIONAL EXISTING SERVICES MAY BE PRESENT ON SITE. IT IS THE RESPONSIBILITY OF THE CONTRACTOR TO VERIFY THE POSITION OF ALL EXISTING SERVICES ON SITE.

TEMPORARY TURN AROUND AREA SETOUT

SETOUT POINT	EASTING	NORTHING
S01	722441.887	7654163.163
S02	722439.465	7654167.108
S03	722433.549	7654168.035
S04	722430.623	7654149.360
S05	722436.552	7654148.431
S06	722440.035	7654151.306
S07	722424.073	7654116.979
S08	722421.510	7654120.167
S09	722421.569	7654120.545
S10	722415.666	7654121.470
S11	722413.217	7654105.748
S12	722419.147	7654104.826
S13	722419.254	7654105.518
S14	722422.680	7654108.021

LEGEND:

- STAGE BOUNDARY
- EXTENT OF WORKS BOUNDARY
- PROPOSED LOT BOUNDARY
- PROPOSED EASEMENT BOUNDARY
- PROPOSED CONTOURS
- PROPOSED BATTER
- PROPOSED CHANGE OF GRADE
- PROPOSED OPEN DRAIN INVERT
- PROPOSED BITUMEN EDGE
- PROPOSED ROAD CENTRE LINE
- PROPOSED BARRIER KERB & CHANNEL
- PROPOSED MOUNTABLE KERB & CHANNEL
- PROPOSED BARRIER KERB
- PROPOSED MEDIAN KERB
- PROPOSED CONCRETE EDGE
- PROPOSED FENCE
- PROPOSED SIGNS
- PROPOSED GUIDE POSTS
- PROPOSED ASPHALT SURFACE
- PROPOSED CONCRETE AREA
- EXISTING STAGES
- FUTURE STAGE 8
- FUTURE DRIVEWAY LOCATION
- PROPOSED DRIVEWAY

LEGEND:

PROPOSED ROADWORKS SETOUT

- SETOUT POINT

REV	REVISION DETAILS	DATE	APPR
2	STORMWATER DRAINAGE UPDATED	25.06.25	M.D.
1	ISSUE FOR CONSTRUCTION	20.01.25	M.D.
0	ISSUE FOR CONSTRUCTION	25.11.24	M.D.
A	ISSUE FOR APPROVAL	29.08.24	

SCALE
1:250
0 2 4 6 8 10m



APPROVAL	7198
RPEQ SIGNATURE	RPEQ No
DRAWN	20.01.25
DESIGNED	DATE
CHECKED	
I.F.	A.D.
	M.D.

OORALEA WATERS STAGE 7
AT OORALEA, BAKERS CREEK
PROPERTY DEVELOPMENT


PEPPERBERRY DRIVE & WATERS BLVD
TEMPORARY TURN AROUND
SETOUT DETAILS

FOR CONSTRUCTION
25 Jun 2025

ISSUE	ISSUE FOR CONSTRUCTION
PROJECT No:	2319
DRAWING No:	2319-STG7-C101
REV:	2

XREFS: X_DC_CIVIL.dwg; X_2319_DC_STG7_TEMPORARY_TURN_AROUND_AREA_MASTER.dwg; X_2319_DC_STG7_DESIGN_CADD.dwg; X_2319_DC_STG7_PROPERTY_SETBACK.dwg; X_2319_DC_STG7_LOTS.dwg; X_2319_DC_STG7_LOTS_EXIST_6.dwg; X_2319_DC_STG7_STAGE_06_REF_Design_0944-19 - Xref_GDA2020.dwg; X_2319_DC_STG7_VIEWPORT.dwg; X_2319_DC_STG7_DESIGN_PAVEMENT_HATCH_GREY.dwg; X_2319_DC_STG7_TEMPORARY_TURN_AROUND_AREA_LEGEND_SHEET.dwg; X_2319_DC_STG7_DESIGN_FOOTPATH_HATCH.dwg; X_2319_DC_STG7_DESIGN_CONT.dwg; X_2319_DC_STG7_DESIGN_PAVEMENT_HATCH_GREY.dwg; X_2319_DC_STG7_TEMPORARY_TURN_AROUND_AREA_LEGEND_SHEET.dwg; X_2319_DC_STG7_DESIGN_FOOTPATH_HATCH.dwg; X_2319_DC_STG7_DESIGN_CONT.dwg

CAD FILENAME: C:\2025\Oralea\OraleaSYN\2319 - The Waters Oralea_2319\02 DES\022 DC Des\CAD - Stage 7 (Active)\DRG\2319-STG7-C102.dwg Plot Date: 25 Jun, 2025

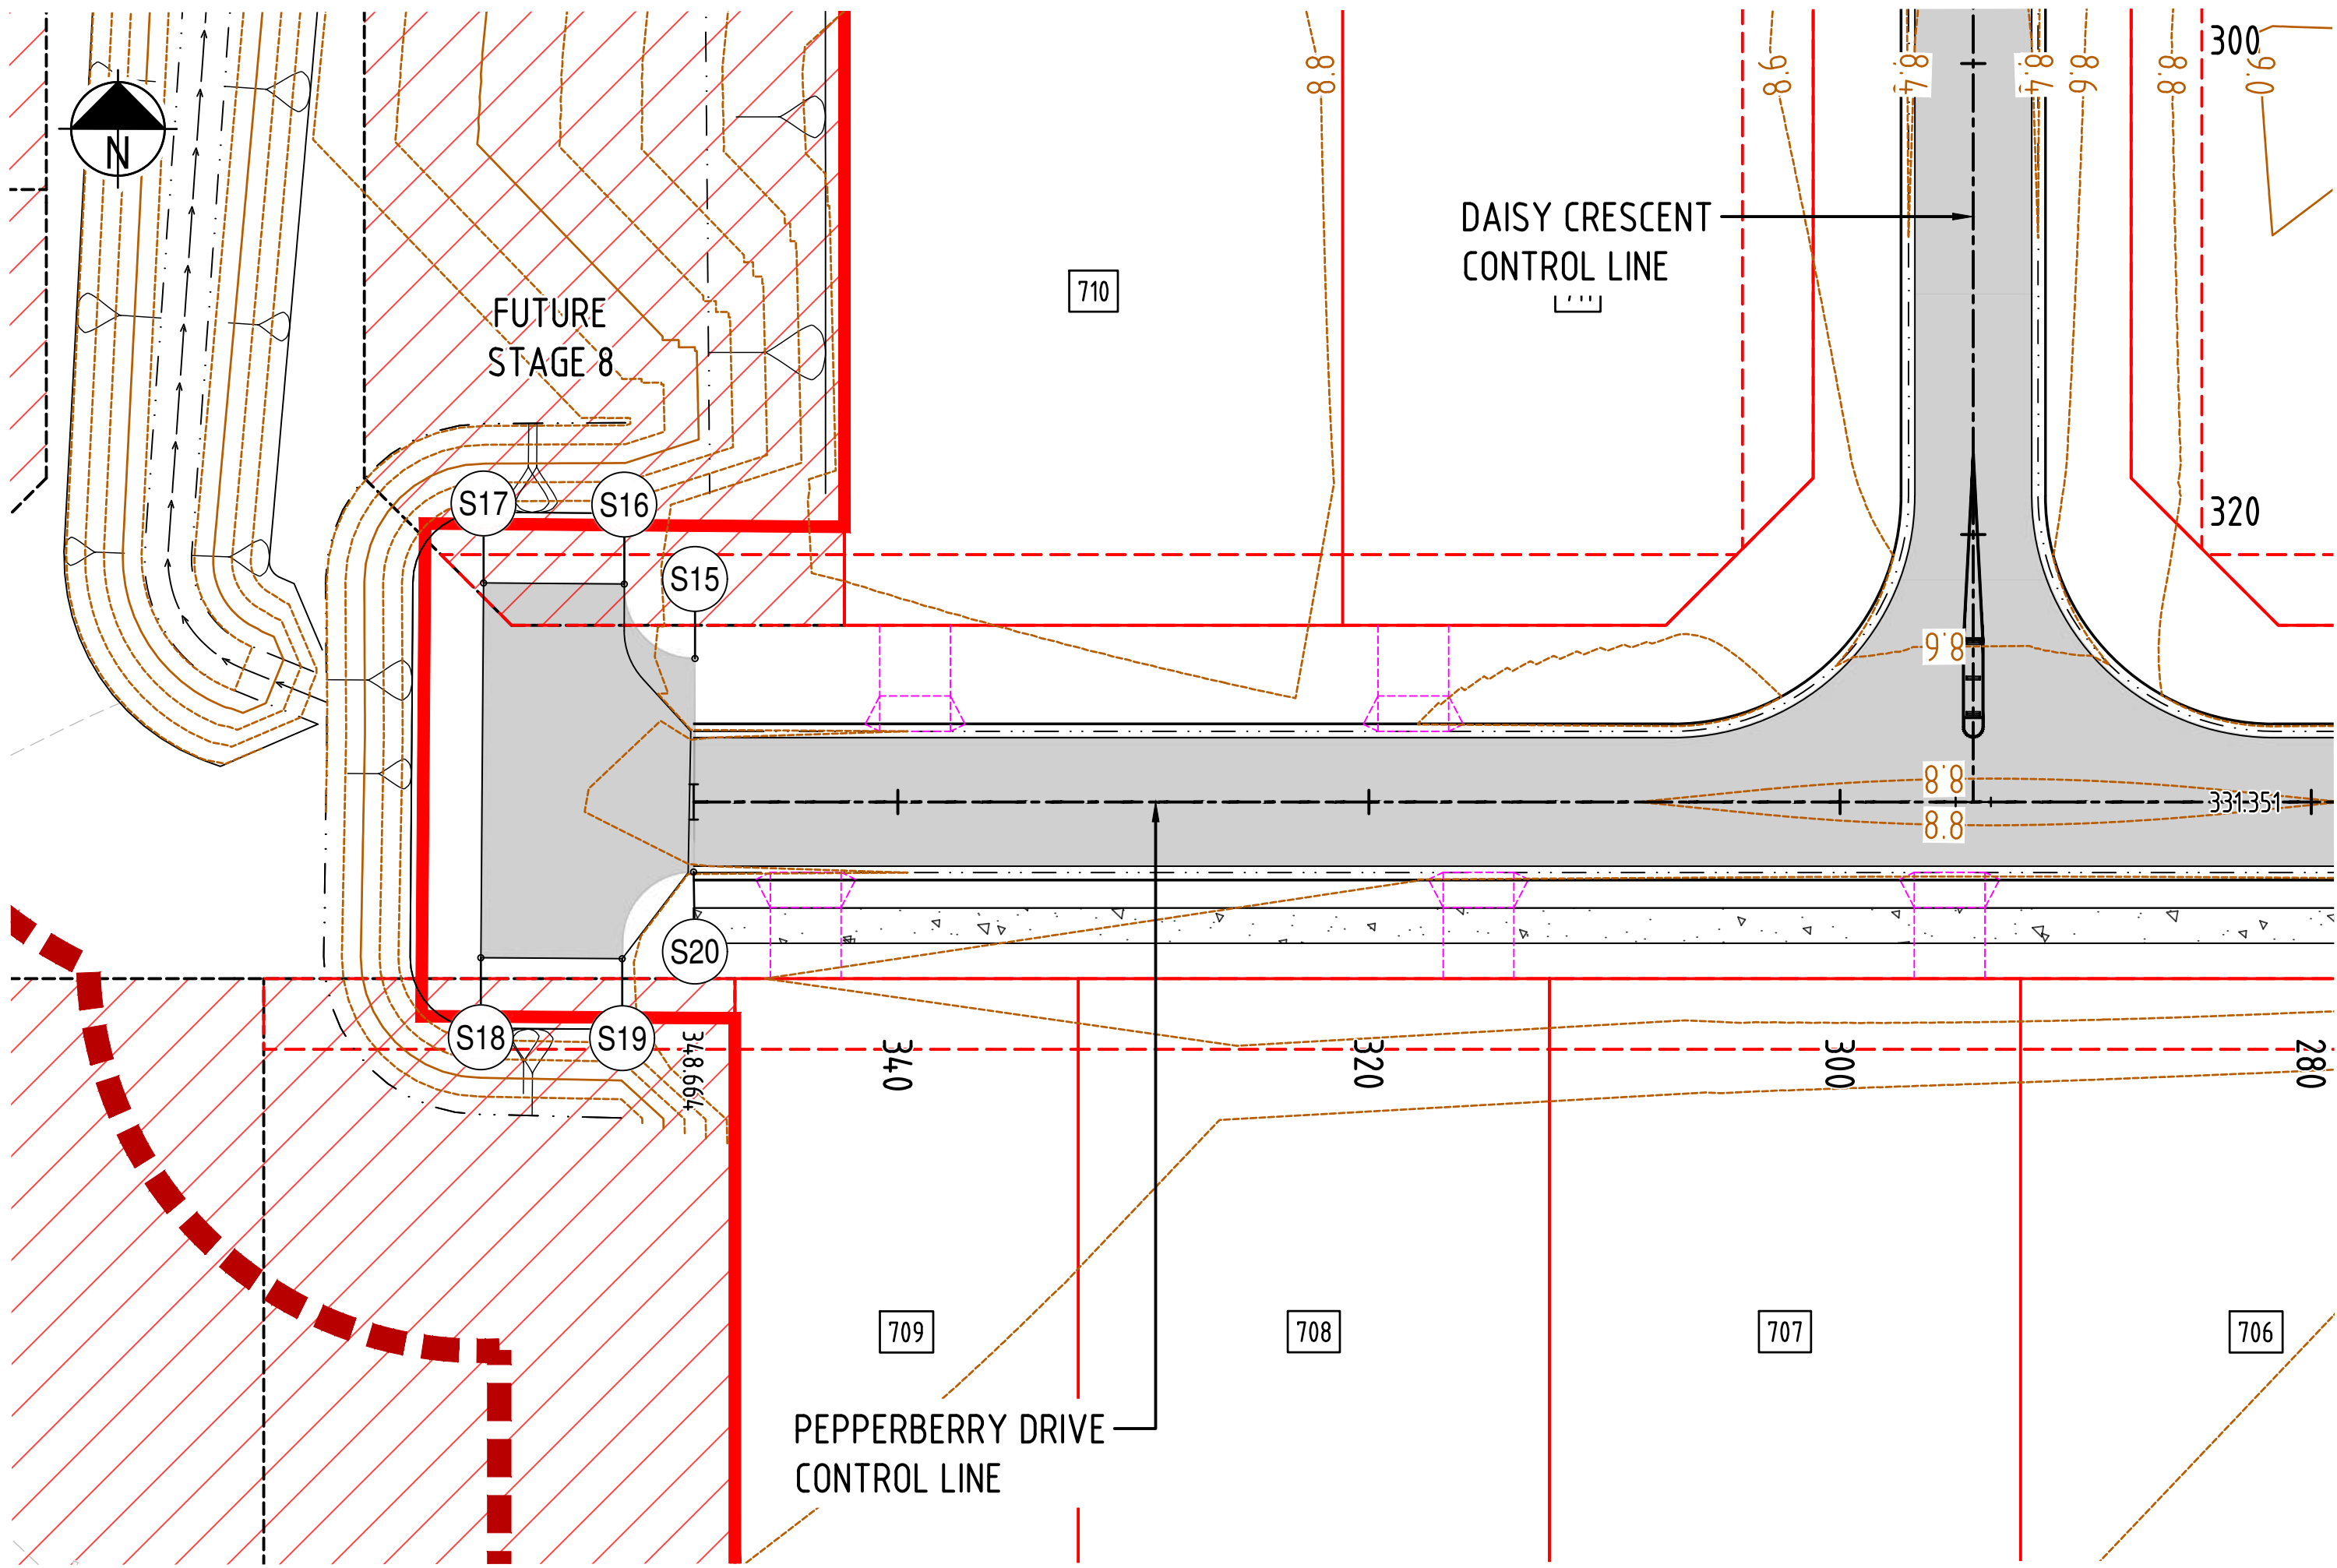

PEPPERBERRY DRIVE TEMPORARY TURN AROUND AREA
SCALE 1:250

LEGEND:

EXISTING FEATURES

- EXISTING LOT BOUNDARY
- EXISTING CONTOURS
- EXISTING CHANGE OF GRADE
- EXISTING KERB

GENERAL NOTES:

- ALL WORKS THAT ARE INCLUDED ON THESE ENGINEERING PLANS ARE TO BE CARRIED OUT IN ACCORDANCE WITH THE PROJECT TECHNICAL SPECIFICATION, AND TO THE SATISFACTION OF THE PROJECT SUPERINTENDENT.
- NO WORK ASSOCIATED WITH THESE DRAWINGS IS TO COMMENCE ON SITE UNTIL APPROVAL IS PROVIDED FROM THE LOCAL AUTHORITY, AND THE CONTRACTOR RECEIVES WRITTEN APPROVAL FROM THE SUPERINTENDENT. A PRE-START MEETING MUST BE HELD PRIOR TO COMMENCEMENT OF WORKS.
- IT IS THE RESPONSIBILITY OF THE CONTRACTOR TO CONTACT THE SERVICES AUTHORITIES (INCLUDING BUT NOT LIMITED TO ERGON ENERGY, TELSTRA, NBN AND THE LOCAL AUTHORITY) AND LOCATE EXISTING UNDERGROUND SERVICES PRIOR TO ANY EXCAVATION WORKS COMMENCING ON SITE.
- ANY DAMAGE CAUSED TO EXISTING INFRASTRUCTURE AS A RESULT OF CONSTRUCTION WORKS IS TO BE REPAIRED IMMEDIATELY.

POSITIONS OF EXISTING SERVICES SHOWN ARE PROVIDED FOR GUIDANCE ONLY AND LOCATIONS AND/OR DEPTHS MAY BE INCORRECT. ALSO ADDITIONAL EXISTING SERVICES MAY BE PRESENT ON SITE. IT IS THE RESPONSIBILITY OF THE CONTRACTOR TO VERIFY THE POSITION OF ALL EXISTING SERVICES ON SITE.

TEMPORARY TURN AROUND AREA SETOUT

SETOUT POINT	EASTING	NORTHING
S15	722403.339	7653982.289
S16	722400.332	7653985.443
S17	722394.356	7653985.480
S18	722394.270	7653969.569
S19	722400.275	7653969.538
S20	722403.298	7653973.223

LEGEND:

- STAGE BOUNDARY
- EXTENT OF WORKS BOUNDARY
- PROPOSED LOT BOUNDARY
- PROPOSED EASEMENT BOUNDARY
- PROPOSED CONTOURS
- PROPOSED BATTER
- PROPOSED CHANGE OF GRADE
- PROPOSED OPEN DRAIN INVERT
- PROPOSED BITUMEN EDGE
- PROPOSED ROAD CENTRE LINE
- PROPOSED BARRIER KERB & CHANNEL
- PROPOSED MOUNTABLE KERB & CHANNEL
- PROPOSED BARRIER KERB
- PROPOSED MEDIAN KERB
- PROPOSED CONCRETE EDGE
- PROPOSED FENCE
- PROPOSED SIGNS
- PROPOSED GUIDE POSTS
- PROPOSED ASPHALT SURFACE
- PROPOSED CONCRETE AREA
- EXISTING STAGES
- FUTURE STAGE 8
- FUTURE DRIVEWAY LOCATION
- PROPOSED DRIVEWAY

LEGEND:


PROPOSED ROADWORKS SETOUT

- SETOUT POINT

FOR CONSTRUCTION

25 Jun 2025

REV	REVISION DETAILS	DATE	APPR
2	STORMWATER DRAINAGE UPDATED	25.06.25	M.D.
1	ISSUE FOR CONSTRUCTION	20.01.25	M.D.
0	ISSUE FOR CONSTRUCTION	25.11.24	M.D.
A	ISSUE FOR APPROVAL	29.08.24	

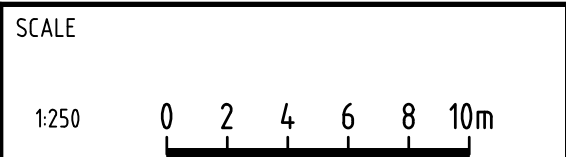


APPROVAL		7198
		RPEQ No
		20.01.25
RPEQ SIGNATURE		DATE
DRAWN	DESIGNED	CHECKED
I.F.	A.D.	M.D.

OORALEA WATERS STAGE 7
AT OORALEA, BAKERS CREEK
PROPERTY DEVELOPMENT

DAISY CRESCENT
TEMPORARY TURN AROUND
SETOUT DETAILS

ISSUE	ISSUE FOR CONSTRUCTION
PROJECT No:	2319
DRAWING No:	2319-STG7-C102
REV:	2

XREFS :- X_DC_CIVIL.dwg ; X_2319_DC_STG7_TEMPORARY_TURN_AROUND_AREA_MASTER.dwg ; X_2319_DC_STG7_DESIGN_CADD.dwg ; X_2319_DC_STG7_PROPERTY_SETBACK.dwg ; X_2319_DC_STG7_LOTS.dwg ; X_2319_DC_STG7_LOTS_EXIST_6.dwg ; X_2319_DC_STG7_STAGE_06_REF_Design_0944-19 - Xref_GDA2020.dwg ; X_2319_DC_STG7_VIEWPORT.dwg ; X_2319_DC_STG7_DESIGN_PAVEMENT_HATCH_GREY.dwg ; X_2319_DC_STG7_TEMPORARY_TURN_AROUND_AREA_LEGEND_SHEET.dwg ; X_2319_DC_STG7_DESIGN_FOOTPATH_HATCH.dwg ; X_2319_DC_STG7_DESIGN_CONT.dwg ;

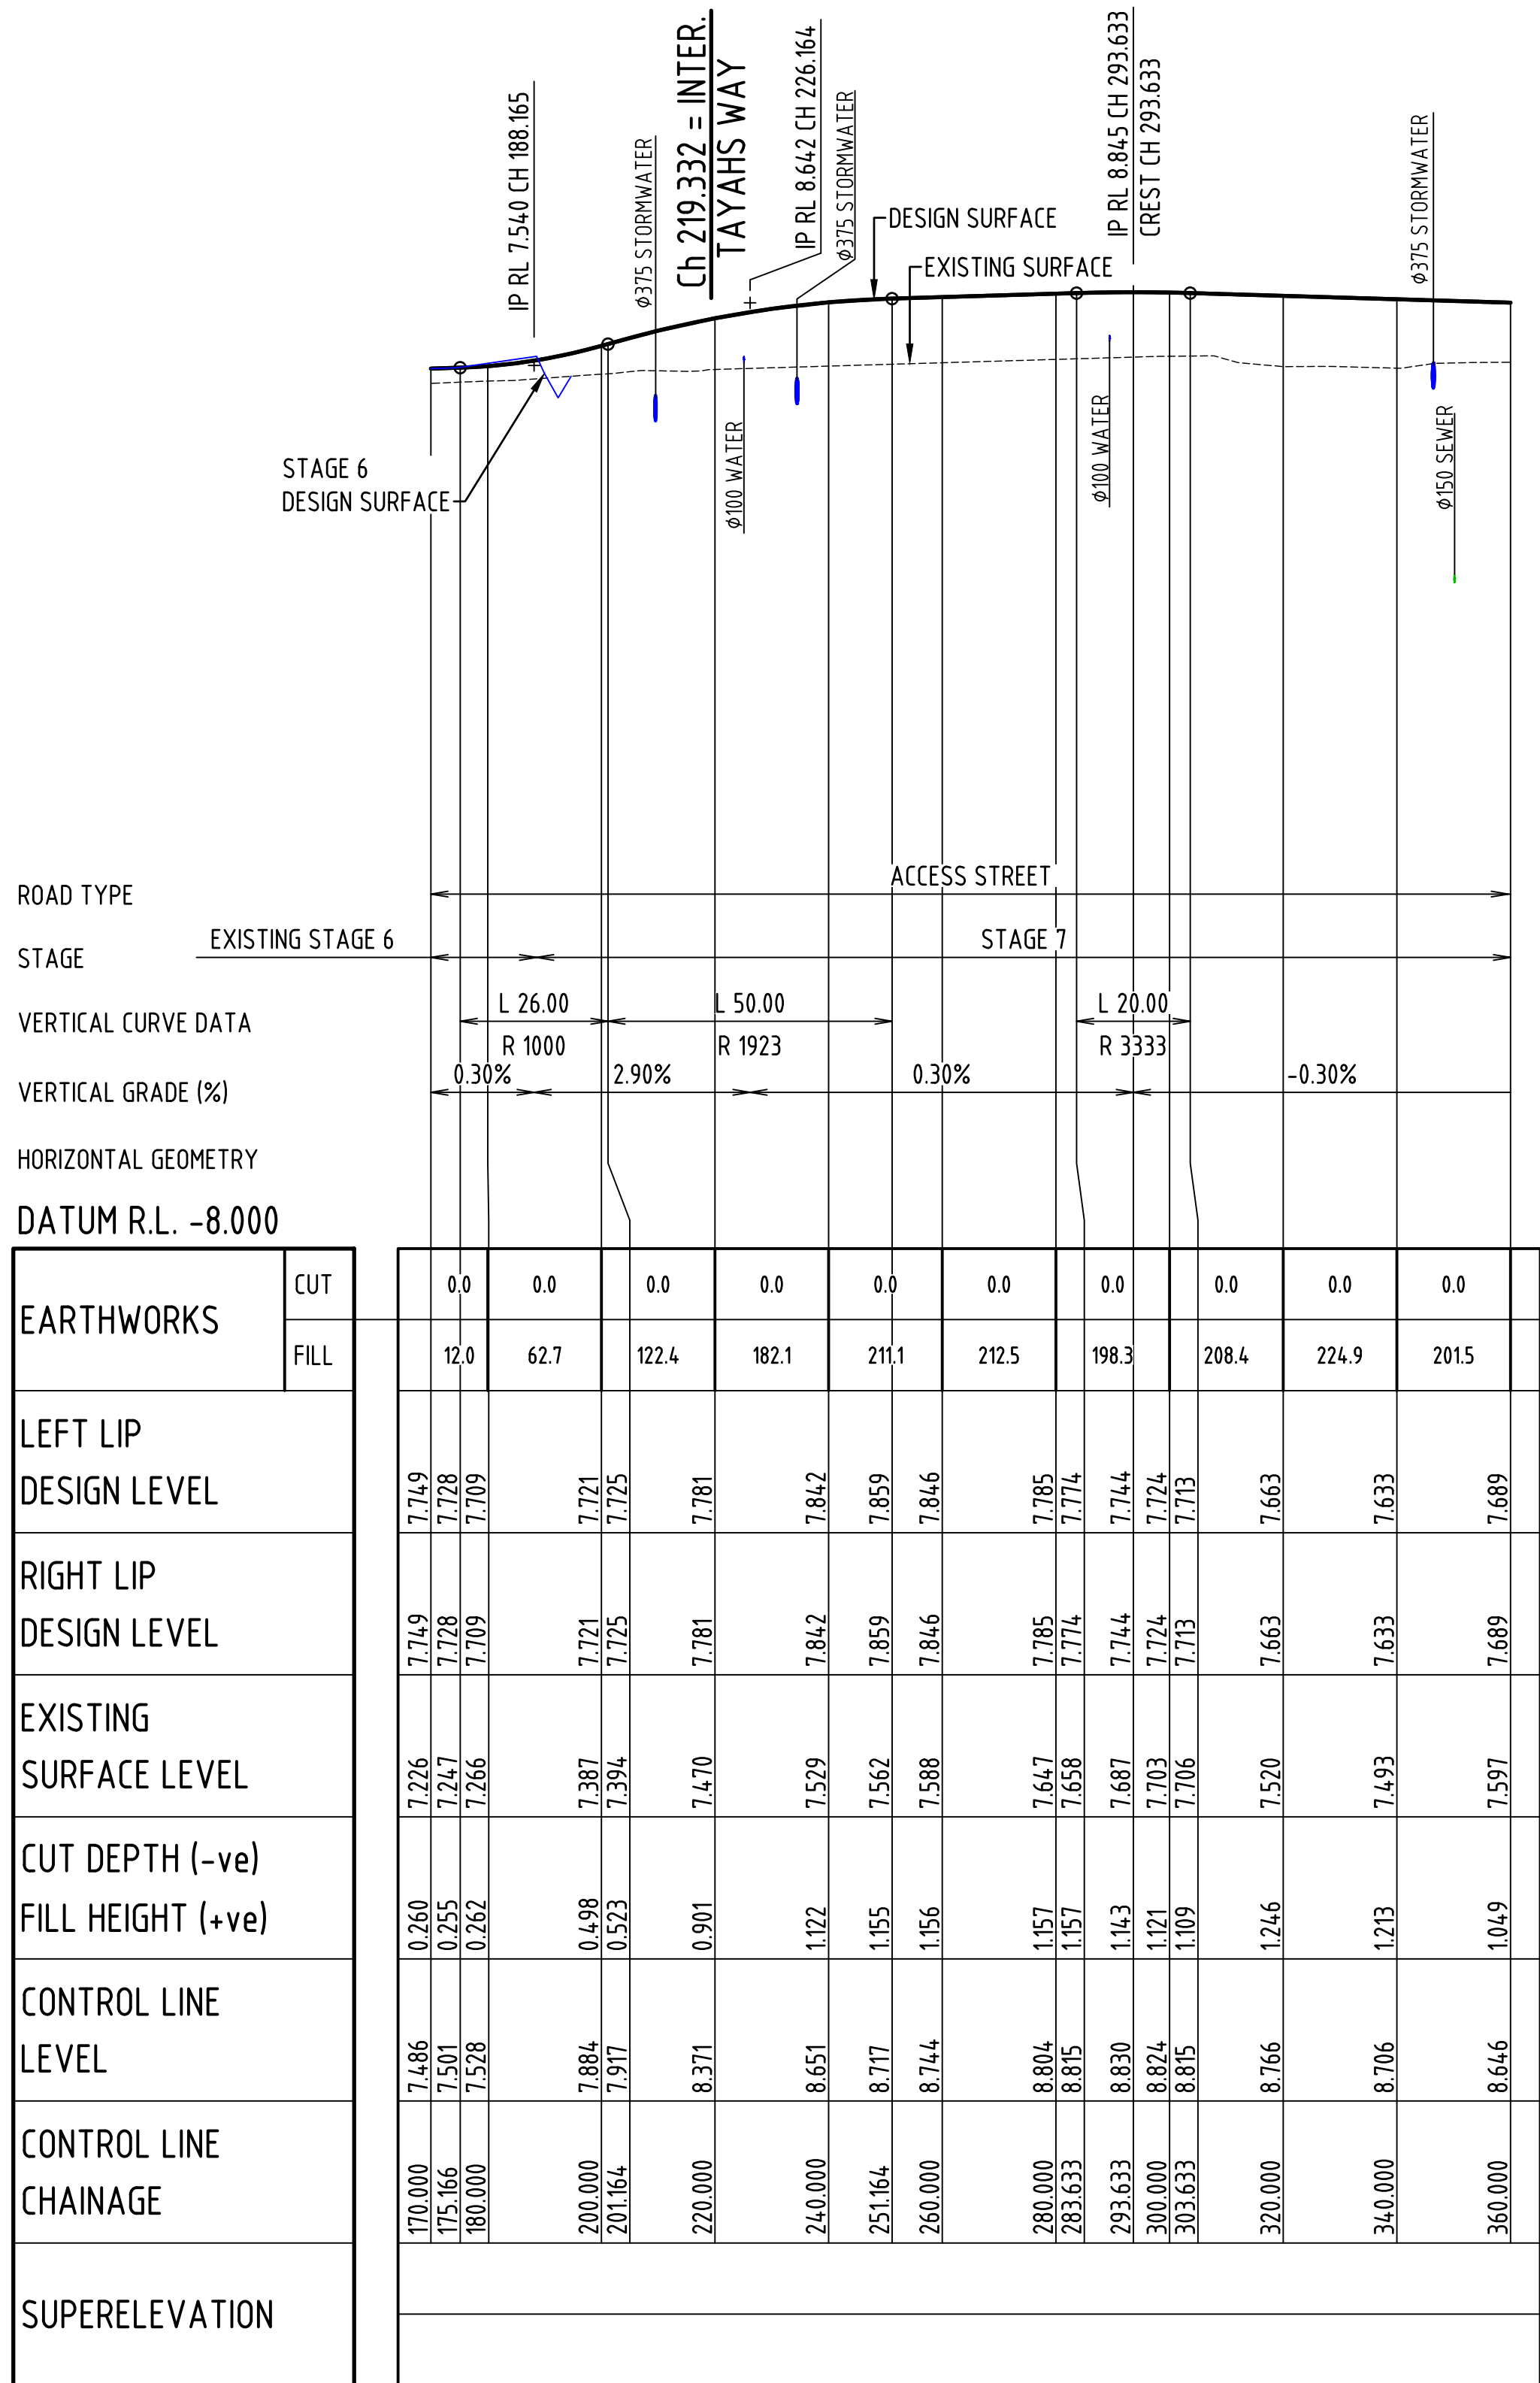


LONGITUDINAL SECTION - PEPPERBERRY DRIVE

HORIZ SCALE 1:1000
VERT SCALE 1:100

PEPPERBERRY DRIVE - CONTROL LINE SETOUT

PT	CHAINAGE	EASTING	NORTHING	HEIGHT	BEARING	DEP.SEG	DEP.RAD	DEP.LEN
IP 1	0.000	722751.956	7653976.856	7.930	269°53'29.33"			
TC	437.002	722314.955	7653976.028	7.616	269°53'29.33"			
IP 2	449.954	722297.408	7653975.995	7.577		R = 15.000	25.905	98°57'00.67"
CT	462.907	722300.105	7653993.334	7.538	8°50'30.00"			
IP 3	646.510	722328.326	7654174.755	7.849	8°50'30.00"			

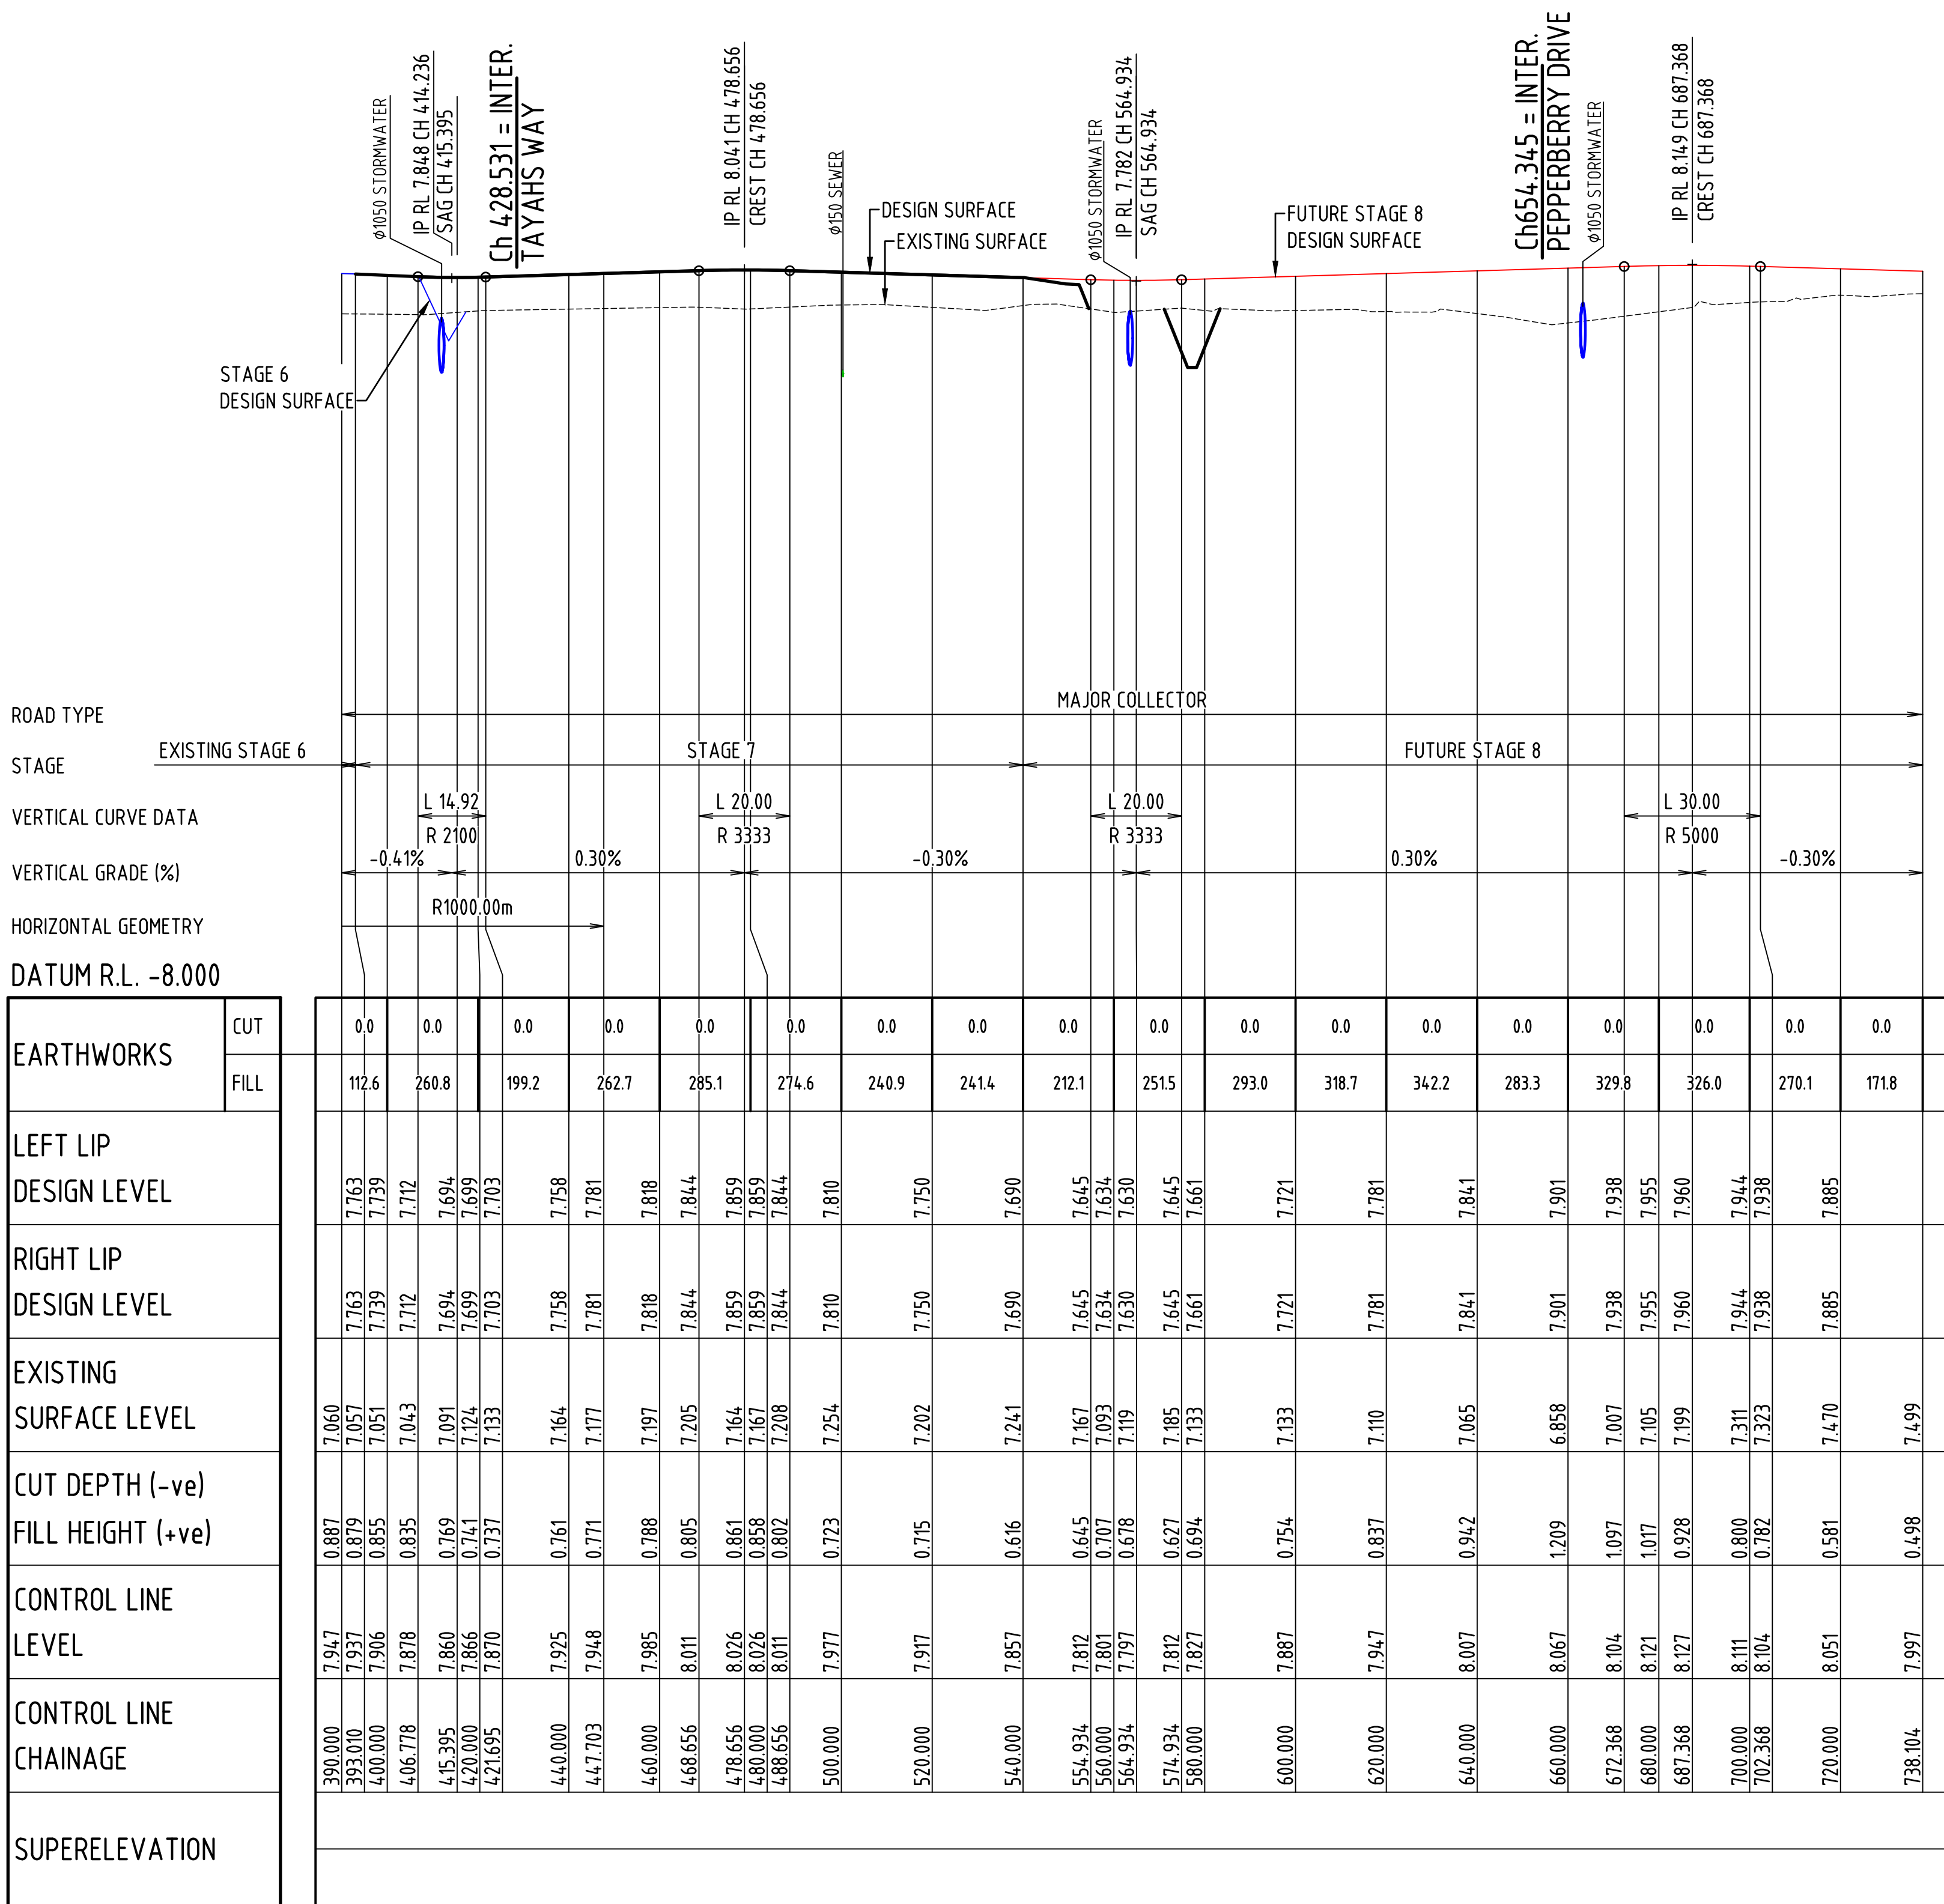

LONGITUDINAL SECTION - WATERS BOULEVARD

HORIZ SCALE 1:1000
VERT SCALE 1:100

WATERS BOULEVARD - CONTROL LINE SETOUT


PT	CHAINAGE	EASTING	NORTHING	HEIGHT	BEARING	DEP.SEG	DEP.RAD	DEP.LEN
IP 1	0.000	722977.840	7654106.516	7.318	278°45'08.31"			
TC	131.092	722848.274	7654126.464	7.551	278°45'08.31"			
IP 2	161.666	722817.998	7654131.125	7.621		R = -400.000	61.147	8°45'31.37"
CT	192.239	722787.364	7654131.121	7.661	269°59'36.95"			
TC	293.275	722686.329	7654131.110	7.740	269°59'36.95"			
IP 3	370.489	722608.961	7654131.102	7.966		R = 1000.000	154.428	8°50'53.07"
CT	447.703	722532.513	7654142.993	7.809	278°50'30.02"			
IP 4	738.104	722245.562	7654187.629	7.900	278°50'30.02"			

FOR CONSTRUCTION
25 Jun 2025

CAD FILENAME: C:\2025\Water\Ooralea\Waters\2319 - The Waters Ooralea_2319-02 DES\022 DC Des\CAD - Stage 7 (Active)\DRG\2319-STG7-C122.dwg Plot Date: 25 Jun, 2025

ROAD TYPE
STAGE
VERTICAL CURVE DATA
VERTICAL GRADE (%)
HORIZONTAL GEOMETRY
DATUM R.L. -8.000

EARTHWORKS	CUT	0.0	0.0	0.0	0.0	0.0	0.0	0.0	0.0
	FILL	35.3	99.0	98.8	90.1	82.9	74.0	69.2	30.8
LEFT LIP DESIGN LEVEL									
RIGHT LIP DESIGN LEVEL									
EXISTING SURFACE LEVEL			7.453	7.431	7.424		7.387	7.368	7.338
CUT DEPTH (-ve)									
FILL HEIGHT (+ve)			0.698	0.555	0.553		0.547	0.549	0.524
CONTROL LINE LEVEL		8.359	8.151	7.986	7.977		7.934	7.917	7.887
CONTROL LINE CHAINAGE		-0.000	6.911	16.911	20.000		34.216	40.000	49.837
SUPERELEVATION									

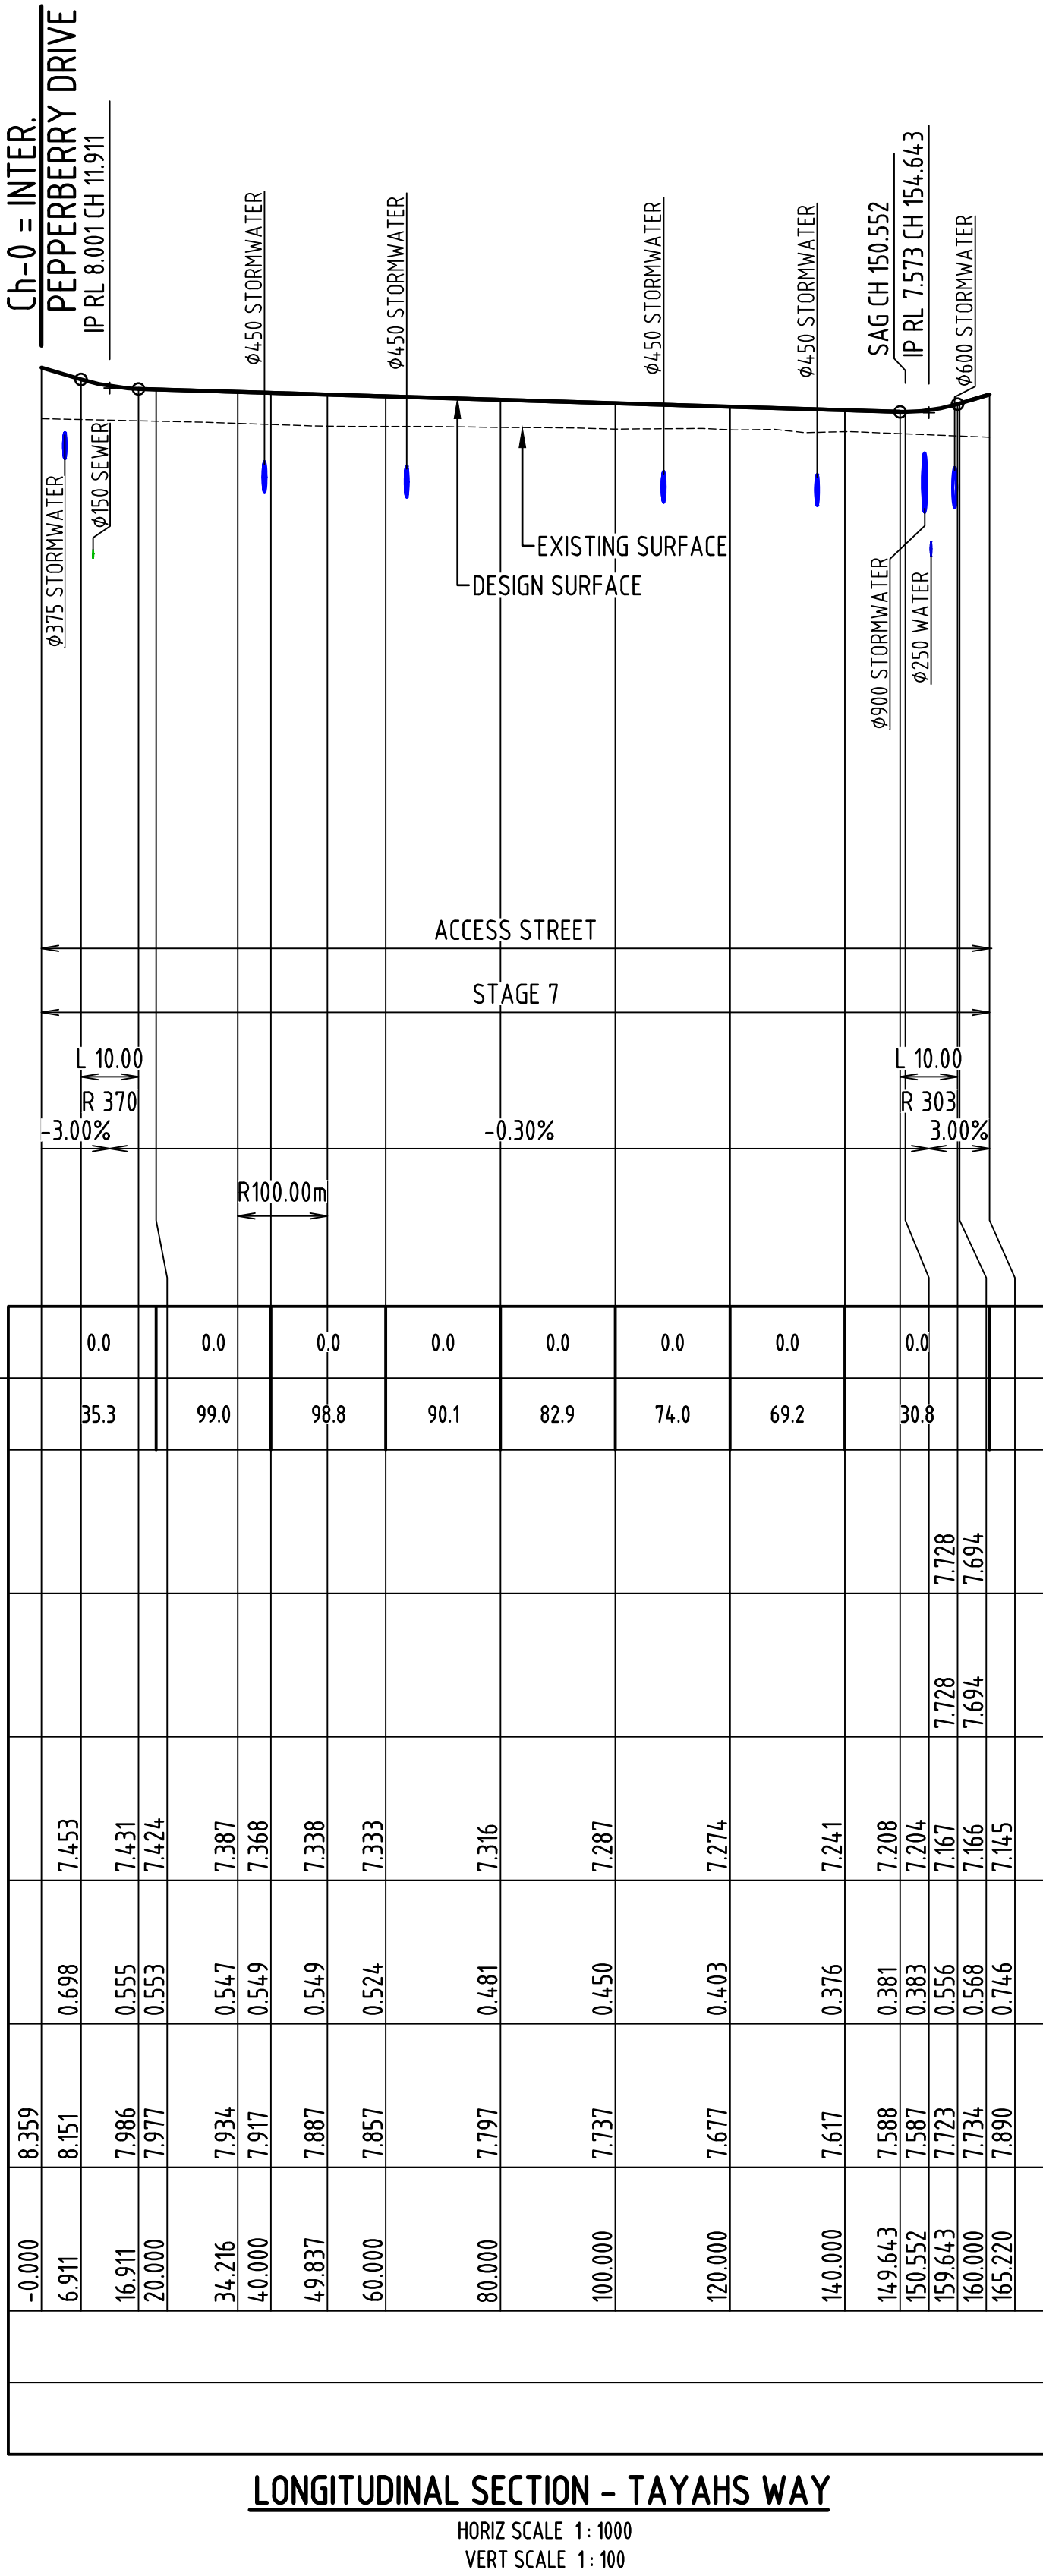


TAYA'S WAY - CONTROL LINE SETOUT

PT	CHAINAGE	EASTING	NORTHING	HEIGHT	BEARING	DEP.SEG	DEP.RAD	DEP.LEN
IP 1	0.000	722532.625	7653976.441	7.657	359°53'29.34"			
TC	34.216	722532.560	7654010.657	7.556	359°53'29.34"			
IP 2	42.027	722532.546	7654018.483	7.579		R = 100.000	15.621	8°57'00.66"
CT	49.837	722533.748	7654026.216	7.603	8°50'30.00"			
IP 3	165.220	722551.483	7654140.228	7.799	8°50'30.00"			

FOR CONSTRUCTION
25 Jun 2025

REV	REVISION DETAILS	DATE	APPR
1	ISSUE FOR CONSTRUCTION	20.01.25	M.D.
0	ISSUE FOR CONSTRUCTION	25.11.24	M.D.
A	ISSUE FOR APPROVAL	29.08.24	

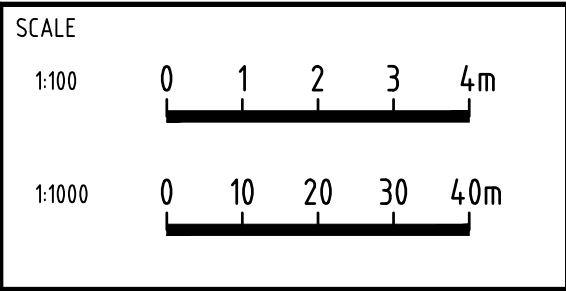


APPROVAL		7198
RPEQ SIGNATURE		RPEQ No
DATE		20.01.25
DRAWN	DESIGNED	CHECKED
J.A.	A.D.	M.D.

OORALEA WATERS STAGE 7
AT OORALEA, BAKERS CREEK
PROPERTY DEVELOPMENT

TAYA'S WAY
LONGITUDINAL SECTIONS AND
CONTROL LINE SETOUT DETAILS

ISSUE FOR CONSTRUCTION	
PROJECT No: 2319	
DRAWING No: 2319-STG7-C122	REV: 1

CAD FILENAME: C:\2025\Nara Oyman\SYN\2319 - The Waters Ooralea_238\02 DES\022 DC Des\CAD - Stage 7 (Active)\DRG\2319-STG7-C123.dwg Plot Date: 25 Jun, 2025

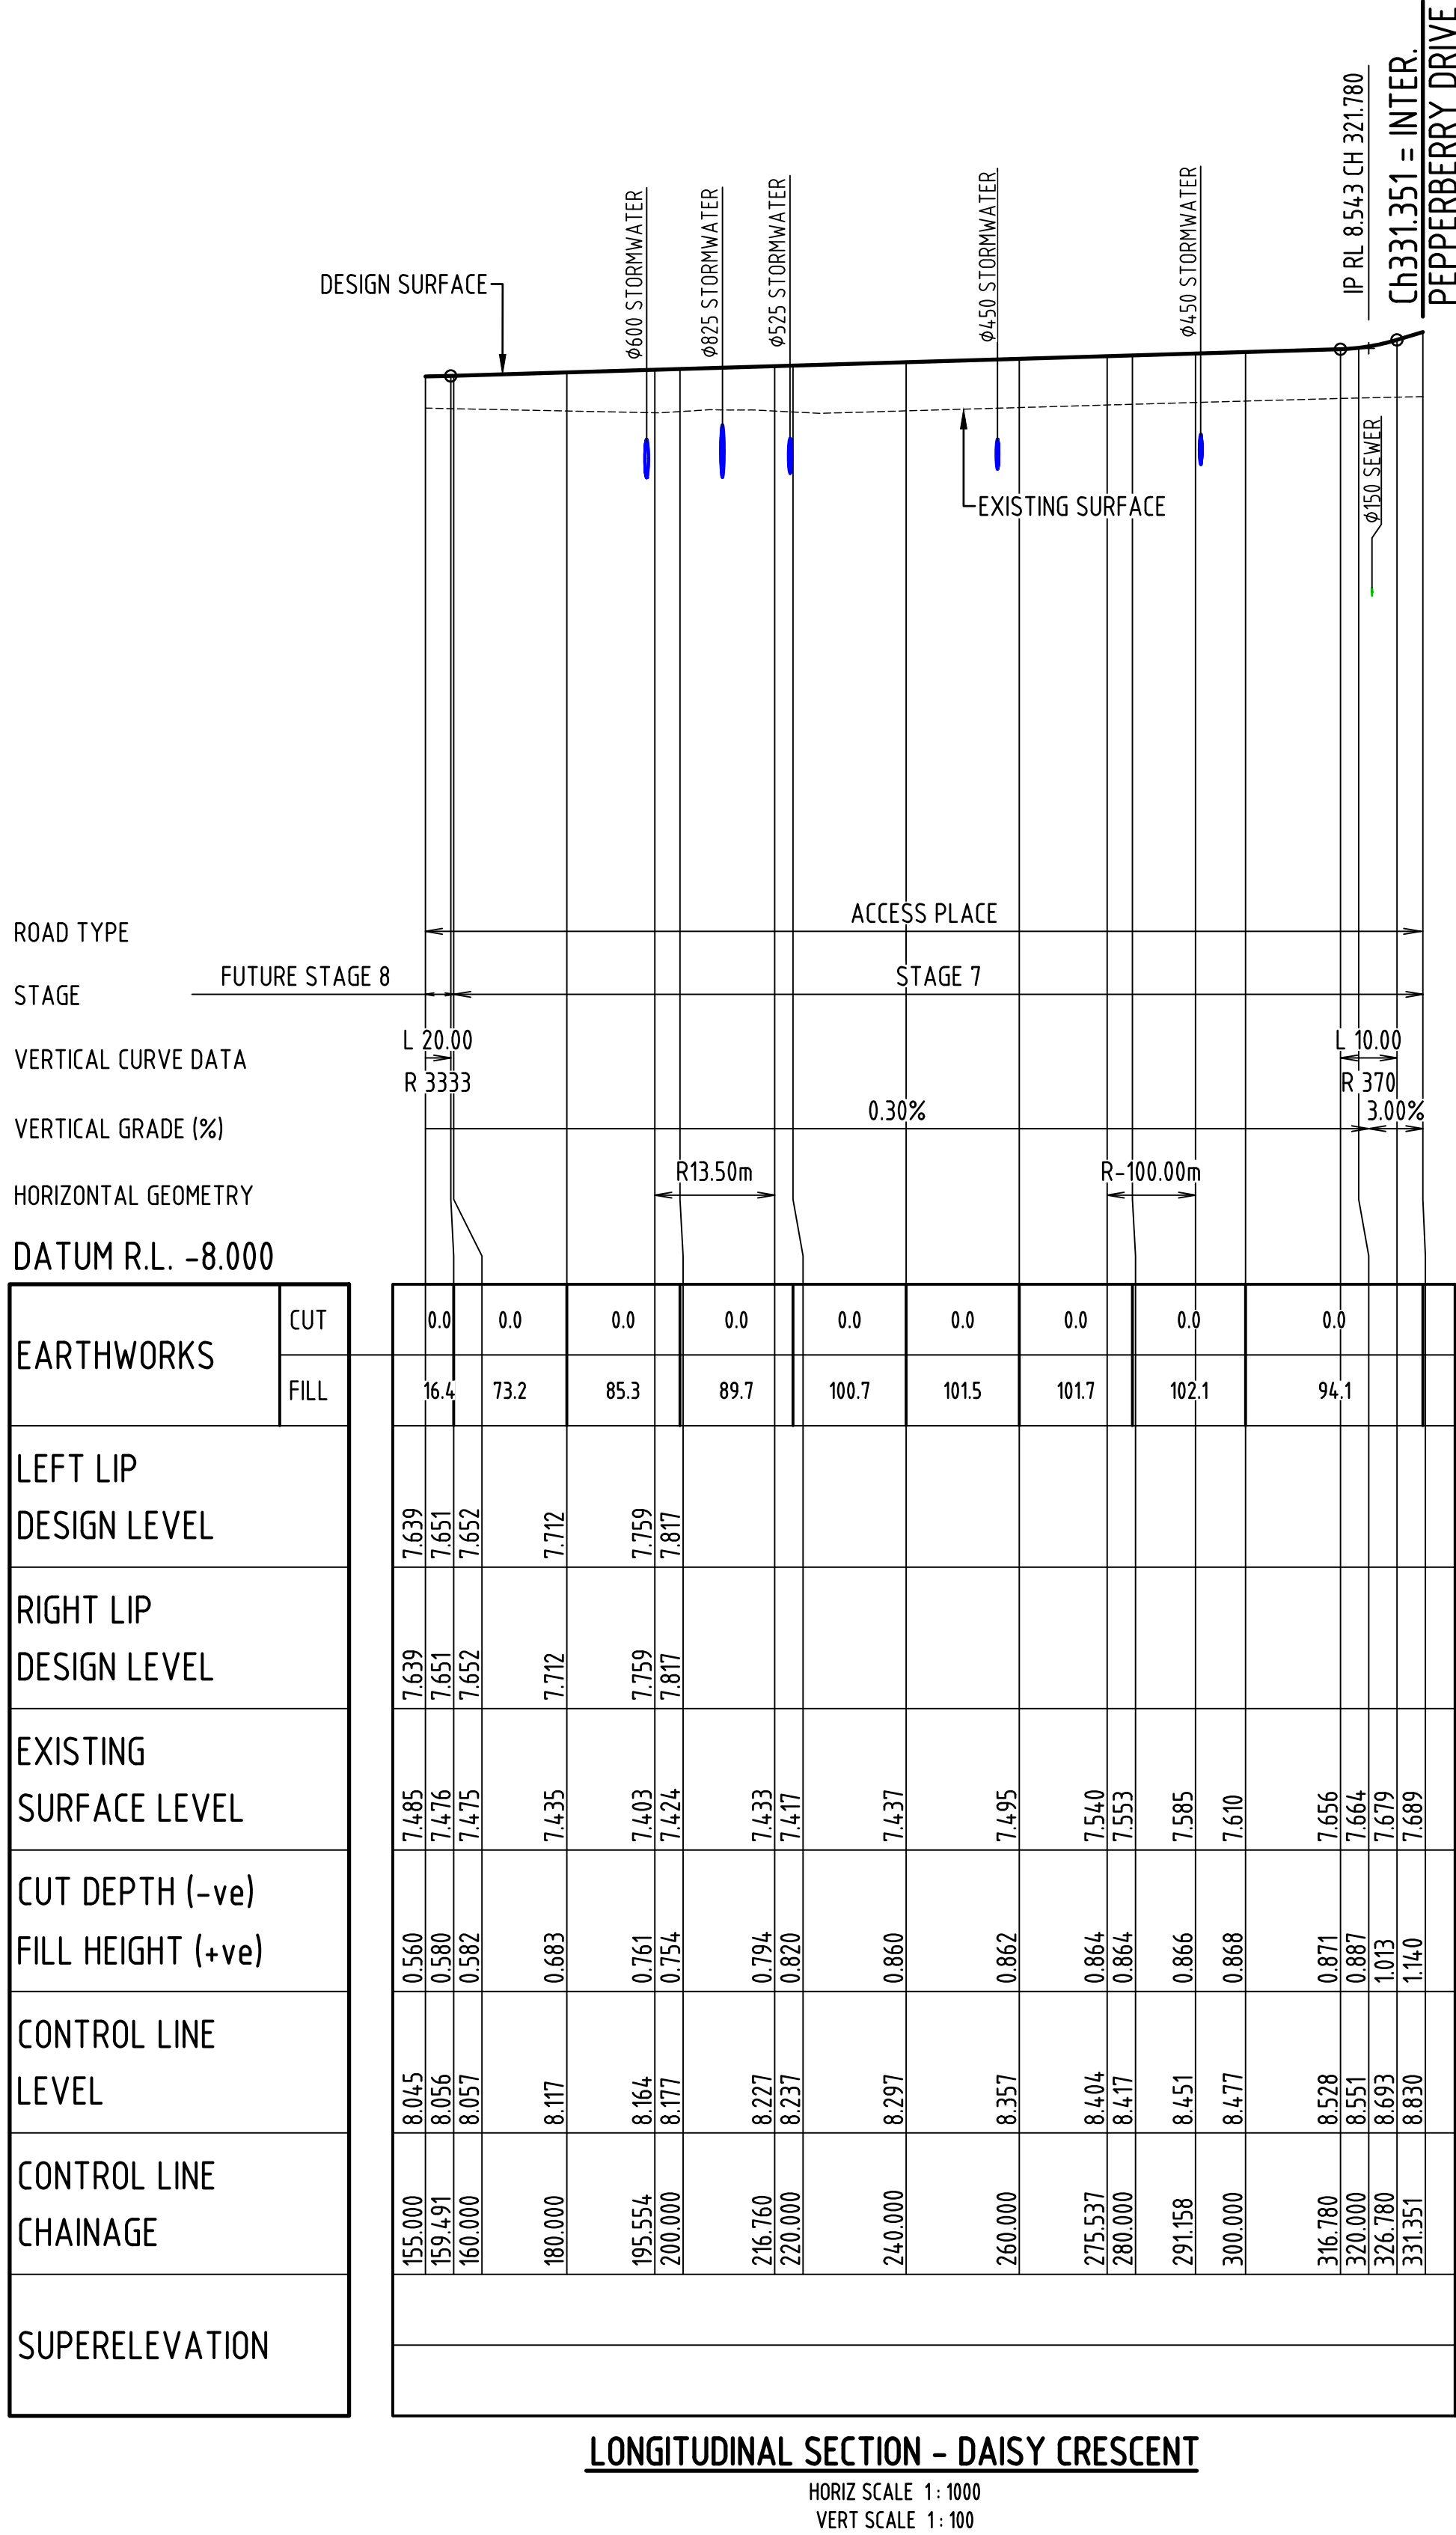

LONGITUDINAL SECTION - DAISY CRESCENT

HORIZ SCALE 1:1000
VERT SCALE 1:100

DAISY CRESCENT - CONTROL LINE SETOUT

PT	CHAINAGE	EASTING	NORTHING	HEIGHT	BEARING	DEP.SEG	DEP.RAD	DEP.LEN
IP 1	0.000	722382.595	7653976.156	7.814	359°53'29.00"			
TC	46.064	722382.507	7654022.221	7.540	359°53'29.00"			
IP 2	53.875	722382.493	7654030.047	7.563		R = 100.000	15.621	8°57'01.01"
CT	61.686	722383.696	7654037.781	7.587	8°50'30.00"			
TC	126.333	722393.632	7654101.660	7.781	8°50'30.00"			
IP 3	136.936	722395.707	7654115.000	7.812		R = 13.500	21.206	90°00'00.00"
CT	147.539	722409.047	7654112.925	7.835	98°50'30.00"			
TC	195.554	722456.492	7654105.545	7.735	98°50'30.00"			
IP 4	206.157	722469.831	7654103.470	7.687		R = 13.500	21.206	90°00'00.00"
CT	216.760	722467.756	7654090.130	7.639	188°50'30.00"			
TC	275.537	722458.722	7654032.052	7.375	188°50'30.00"			
IP 5	283.347	722457.519	7654024.318	7.340		R = -100.000	15.621	8°57'00.83"
CT	291.158	722457.534	7654016.492	7.305	179°53'29.17"			
IP 6	331.351	722457.610	7653976.299	7.686	179°53'29.17"			

FOR CONSTRUCTION

25 Jun 2025

REV	REVISION DETAILS	DATE	APPR
1	ISSUE FOR CONSTRUCTION	20.01.25	M.D.
0	ISSUE FOR CONSTRUCTION	25.11.24	M.D.
A	ISSUE FOR APPROVAL	29.08.24	

SCALE	1:100	1:1000
0	1	0
1	2	10
2	3	20
3	4	30
4		40




APPROVAL	7198
RPEQ SIGNATURE	RPEQ No
DRAWN	DATE
J.A.	M.D.

OORALEA WATERS STAGE 7
AT OORALEA, BAKERS CREEK
PROPERTY DEVELOPMENT

DAISY CRESCENT
LONGITUDINAL SECTIONS AND
CONTROL LINE SETOUT DETAILS

ISSUE	ISSUE FOR CONSTRUCTION
PROJECT No:	2319
DRAWING No:	2319-STG7-C123
REV:	1

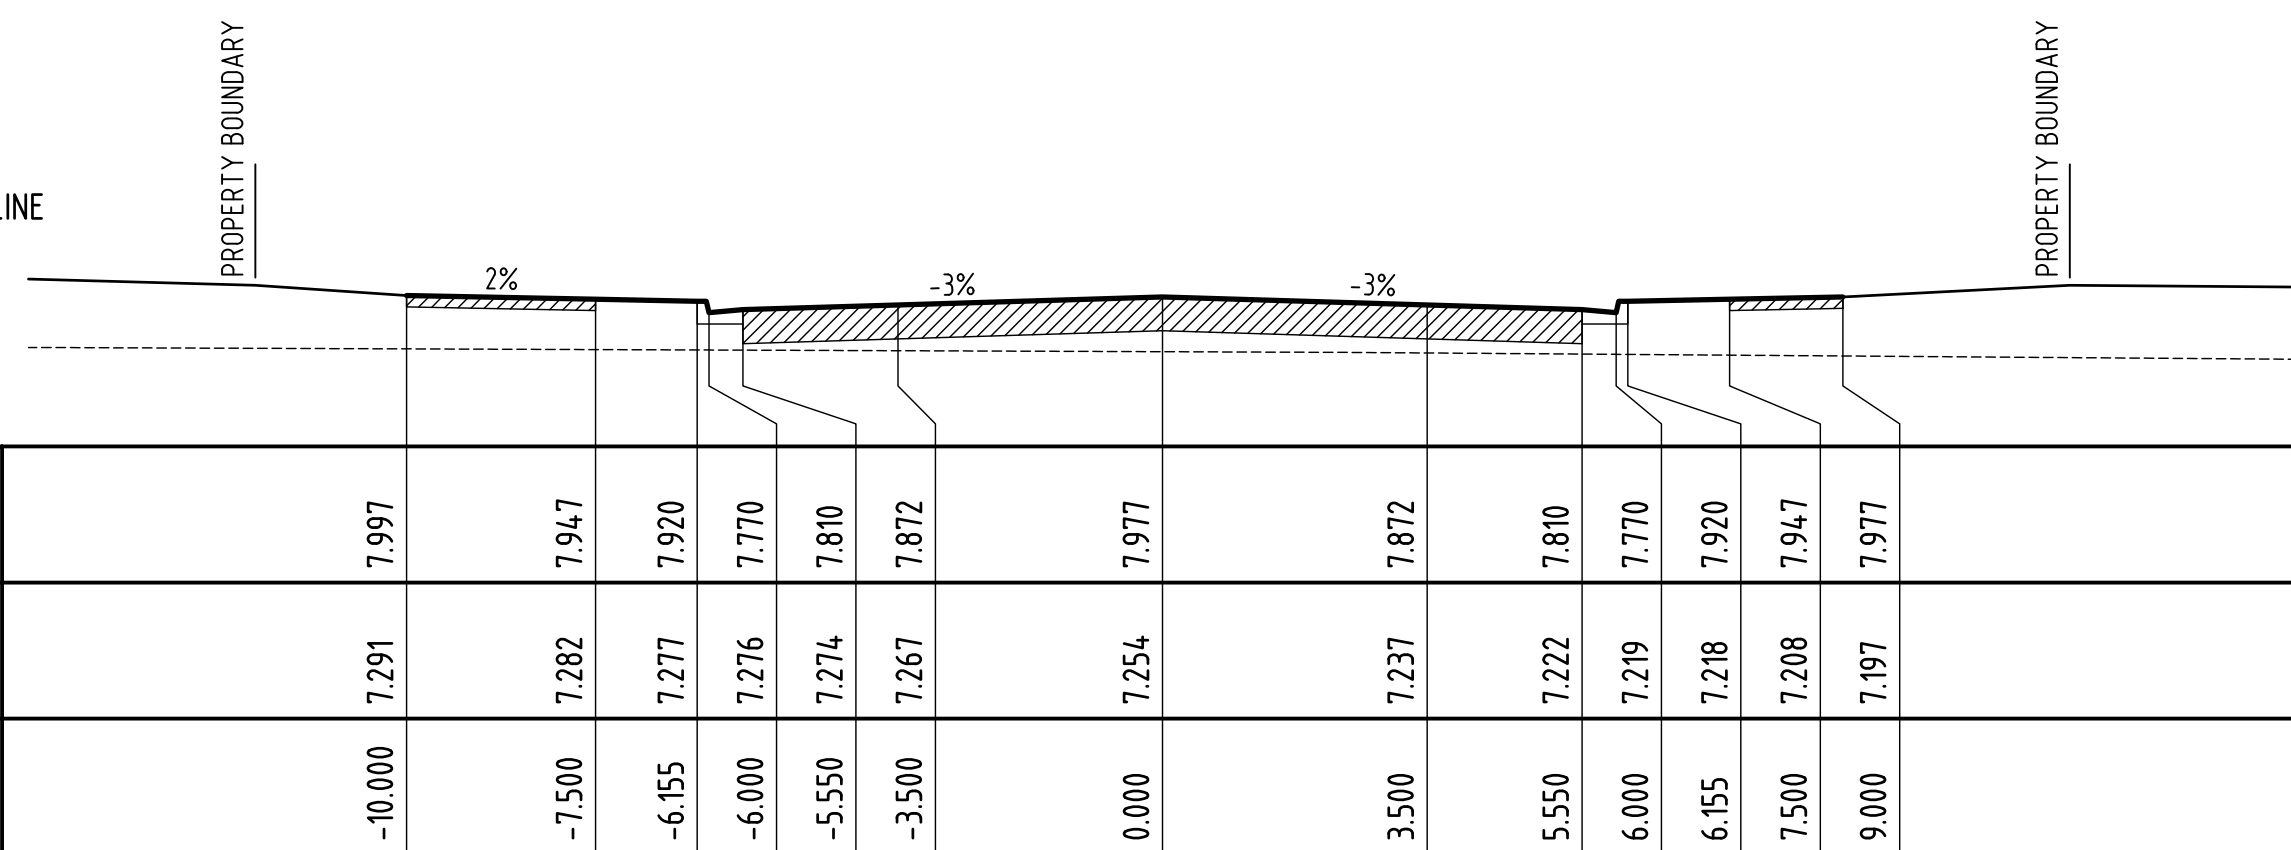[illegible][illegible]

Station	Profile	Ground	Proposed	Notes
1+00.00	10.00	10.00	10.00	
1+05.00	9.50	9.50	9.50	
1+10.00	9.00	9.00	9.00	
1+15.00	8.50	8.50	8.50	
1+20.00	8.00	8.00	8.00	
1+25.00	7.50	7.50	7.50	
1+30.00	7.00	7.00	7.00	
1+35.00	6.50	6.50	6.50	
1+40.00	6.00	6.00	6.00	
1+45.00	5.50	5.50	5.50	
1+50.00	5.00	5.00	5.00	
1+55.00	4.50	4.50	4.50	
1+60.00	4.00	4.00	4.00	
1+65.00	3.50	3.50	3.50	
1+70.00	3.00	3.00	3.00	
1+75.00	2.50	2.50	2.50	
1+80.00	2.00	2.00	2.00	
1+85.00	1.50	1.50	1.50	
1+90.00	1.00	1.00	1.00	
1+95.00	0.50	0.50	0.50	
2+00.00	0.00	0.00	0.00	

	-10.000	7.312	7.877	
	-7.500	7.301	7.827	
	-6.155	7.295	7.800	
	-6.000	7.295	7.650	
	-5.550	7.293	7.690	
	-3.500	7.283	7.752	
	0.000	7.241	7.857	
	3.500	7.186	7.752	
	5.550	7.153	7.690	
	6.000	7.146	7.650	
	6.155	7.143	7.800	
	7.500	7.122	7.827	
	9.000	7.090	7.857	

ELEVATION	CURB ELEVATION	PAVEMENT SURFACE ELEVATION
-10.000	7.271	7.907
-7.500	7.231	7.857
-6.155	7.210	7.830
-6.000	7.207	7.680
-5.550	7.200	7.720
-3.500	7.167	7.782
0.000	7.145	7.887
3.500	7.133	7.782
5.550	7.126	7.720
6.000	7.125	7.680
6.155	7.124	7.830
7.500	7.120	7.857
9.000	7.115	7.887

[illegible]

	-10.000	7.293	7.967	
	-7.500	7.285	7.917	
	-6.155	7.280	7.890	
	-6.000	7.280	7.740	
	-5.550	7.278	7.780	
	-3.500	7.271	7.842	
	0.000	7.259	7.947	
	3.500	7.248	7.842	
	5.550	7.241	7.780	
	6.000	7.239	7.740	
	6.155	7.239	7.890	
	7.500	7.234	7.917	
	9.000	7.229	7.947	

ISSUE:	
ISSUE FOR CONSTRUCTION	
PROJECT No:	
2319	
DRAWING No:	REV:
2319-STG7-C142	1

CAD FILENAME: C:\2025\Watera\Oryman\SYN\2319 - The Waters Ooralea_2319\02 DES\022 DC Des\CAD - Stage 7 (Active)\DRG\2319-STG7-C153.dwg Plot Date: 25 Jun, 2025

REV	REVISION DETAILS	DATE	APPR
1	ISSUE FOR CONSTRUCTION	20.01.25	M.D.
0	ISSUE FOR CONSTRUCTION	25.11.24	M.D.
A	ISSUE FOR APPROVAL	29.08.24	

SCALE

1:100

01234m



APPROVAL			7198
RPEQ SIGNATURE			RPEQ No
DATE			20.01.25
DRAWN	DESIGNED	CHECKED	
J.A.	A.D.	M.D.	

OORALEA WATERS STAGE 7
AT OORALEA, BAKERS CREEK
PROPERTY DEVELOPMENT

TAYAHS WAY - CONTROL LINE
CROSS SECTIONS
(SHEET 3 OF 3)

FOR CONSTRUCTION

25 Jun 2025

ISSUE	
ISSUE FOR CONSTRUCTION	
PROJECT No:	2319
DRAWING No:	2319-STG7-C153
REV:	1

XREFS :- X_DC_CIVIL.dwg ; X_2319_DC_STG7_CROSS_SECTIONS.dwg

CAD FILENAME: C:\2025\Water\Ooralea\SYN\2319 - The Waters Ooralea_238\02 DES\022 DC Des\CAD - Stage 7 (Active)\DRG\2319-STG7-C161.dwg Plot Date: 25 Jun, 2025

DAISY CRESCENT CONTROL LINE
X = 722451.003
Y = 7654106.398
Z = 8.147m

DATUM 5.000

DESIGN LEVEL				8.183					
EXISTING LEVEL				7.419	7.418	7.418	7.418	7.414	
OFFSET				-3.090	-2.750	-2.480	0.000	2.480	

CH 190.000

DAISY CRESCENT CONTROL LINE
X = 722441.122
Y = 7654107.935
Z = 8.117m

DATUM 5.000

DESIGN LEVEL				8.153					
EXISTING LEVEL				7.439	7.439	7.438	7.435	7.431	
OFFSET				-3.090	-2.750	-2.480	0.000	2.480	

CH 180.000

DAISY CRESCENT CONTROL LINE
X = 722431.241
Y = 7654109.472
Z = 8.087m

DATUM 5.000

DESIGN LEVEL				8.123					
EXISTING LEVEL				7.459	7.459	7.458	7.455	7.451	
OFFSET				-3.090	-2.750	-2.480	0.000	2.480	

CH 170.000

DAISY CRESCENT CONTROL LINE
X = 722467.258
Y = 7654086.929
Z = 8.237m

DATUM 4.000

DESIGN LEVEL				8.273					
EXISTING LEVEL				7.416	7.416	7.416	7.417	7.418	
OFFSET				-3.090	-2.750	-2.480	0.000	2.480	

CH 220.000

DAISY CRESCENT CONTROL LINE
X = 722467.115
Y = 7654096.789
Z = 8.207m

DATUM 4.000

DESIGN LEVEL				8.243					
EXISTING LEVEL				7.430	7.432	7.434	7.452	7.462	
OFFSET				-3.090	-2.750	-2.480	0.000	2.480	

CH 210.000

DAISY CRESCENT CONTROL LINE
X = 722460.694
Y = 7654104.157
Z = 8.177m

DATUM 4.000

DESIGN LEVEL				8.213					
EXISTING LEVEL				7.417	7.417	7.418	7.424	7.429	
OFFSET				-3.090	-2.750	-2.480	0.000	2.480	

CH 200.000

FOR CONSTRUCTION
25 Jun 2025

REV	REVISION DETAILS	DATE	APPR
1	ISSUE FOR CONSTRUCTION	20.01.25	M.D.
0	ISSUE FOR CONSTRUCTION	25.11.24	M.D.
A	ISSUE FOR APPROVAL	29.08.24	

SCALE	1:100
0	1
2	3
4	m



APPROVAL	7198
RPEQ SIGNATURE	20.01.25
DRAWN	DESIGNED
J.A.	A.D.

OORALEA WATERS STAGE 7
AT OORALEA, BAKERS CREEK
PROPERTY DEVELOPMENT

DAISY CRESCENT - CONTROL LINE
CROSS SECTIONS
(SHEET 1 OF 3)

ISSUE	ISSUE FOR CONSTRUCTION
PROJECT No:	2319
DRAWING No:	2319-STG7-C161
REV.	1

XREFS :- X_DC_CIVIL.dwg ; X_2319_DC_STG 7_CROSS_SECTIONS.dwg

CAD FILENAME: C:\2025\Ooralea Waters\SYN\2319 - The Waters Ooralea_238\02 DES\022 DC Des\CAD - Stage 7 (Active)\DRG\2319-STG7-C162.dwg Plot Date: 25 Jun 2025

DAISY CRESCENT CONTROL LINE
X = 722462.647
Y = 7654057.285
Z = 8.327m

DATUM 3.000

DESIGN LEVEL				8.363				
EXISTING LEVEL				7.464	7.464	8.228	8.253	
OFFSET				-3.090	-2.750	-2.480	0.000	

CH 250.000

DAISY CRESCENT CONTROL LINE
X = 722464.184
Y = 7654067.166
Z = 8.297m

DATUM 3.000

DESIGN LEVEL				8.333				
EXISTING LEVEL				7.435	7.435	8.198	8.223	
OFFSET				-3.090	-2.750	-2.480	0.000	

CH 240.000

DAISY CRESCENT CONTROL LINE
X = 722465.721
Y = 7654077.047
Z = 8.267m

DATUM 3.000

DESIGN LEVEL				8.303				
EXISTING LEVEL				7.406	7.406	8.168	8.193	
OFFSET				-3.090	-2.750	-2.480	0.000	

CH 230.000

DAISY CRESCENT CONTROL LINE
X = 722458.135
Y = 7654027.628
Z = 8.417m

DATUM 3.000

DESIGN LEVEL				8.453				
EXISTING LEVEL				7.551	7.551	8.318	8.343	
OFFSET				-3.090	-2.750	-2.480	0.000	

CH 280.000

DAISY CRESCENT CONTROL LINE
X = 722459.573
Y = 7654037.523
Z = 8.387m

DATUM 3.000

DESIGN LEVEL				8.423				
EXISTING LEVEL				7.522	7.523	8.288	8.313	
OFFSET				-3.090	-2.750	-2.480	0.000	

CH 270.000

DAISY CRESCENT CONTROL LINE
X = 722461.110
Y = 7654047.404
Z = 8.357m

DATUM 3.000

DESIGN LEVEL				8.393				
EXISTING LEVEL				7.493	7.494	8.258	8.283	
OFFSET				-3.090	-2.750	-2.480	0.000	

CH 260.000

FOR CONSTRUCTION

25 Jun 2025

REV	REVISION DETAILS	DATE	APPR
1	ISSUE FOR CONSTRUCTION	20.01.25	M.D.
0	ISSUE FOR CONSTRUCTION	25.11.24	M.D.
A	ISSUE FOR APPROVAL	29.08.24	

SCALE	1:100
0 1 2 3 4m	



APPROVAL	7198
RPEQ SIGNATURE	RPEQ No
DRAWN	DATE
J.A.	A.D.

OORALEA WATERS STAGE 7
AT OORALEA, BAKERS CREEK
PROPERTY DEVELOPMENT


DAISY CRESCENT - CONTROL LINE
CROSS SECTIONS
(SHEET 2 OF 3)

ISSUE	ISSUE FOR CONSTRUCTION
PROJECT No:	2319
DRAWING No:	2319-STG7-C162
REV:	1

XREFS :- X_DC_CIVIL.dwg ; X_2319_DC_STG7_CROSS_SECTIONS.dwg

CAD FILENAME: C:\265\Water\Ooralea\DWG\2319 - The Waters Ooralea_238\02 DES\022 DC Des\CAD - Stage 7 (Active)\DWG\2319-STG7-C163.dwg Plot Date: 25 Jun, 2025

1	ISSUE FOR CONSTRUCTION	20.01.25	M.D.
0	ISSUE FOR CONSTRUCTION	25.11.24	M.D.
A	ISSUE FOR APPROVAL	29.08.24	M.D.
REV	REVISION DETAILS	DATE	APPR

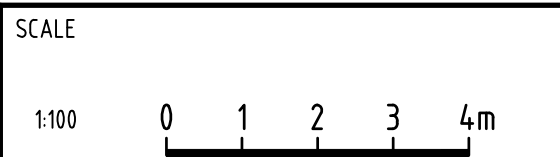

APPROVAL		7198
		RPEQ No
RPEQ SIGNATURE		DATE
DRAWN	DESIGNED	CHECKED
J.A.	A.D.	M.D.

OORALEA WATERS STAGE 7
AT OORALEA, BAKERS CREEK
PROPERTY DEVELOPMENT

DAISY CRESCENT - CONTROL LINE
CROSS SECTIONS
(SHEET 3 OF 3)

FOR CONSTRUCTION		
25 Jun 2025		
ISSUE: ISSUE FOR CONSTRUCTION		
PROJECT No: 2319		
DRAWING No: 2319-STG7-C163	REV: 1	

XREFS :- X_DC_CIVIL.dwg ; X_2319_DC_STG 7_CROSS_SECTIONS.dwg

ROOFWATER NOTES

1. GALV. STEEL KERB ADAPTORS (AS PER MRC STD DRG A3-3871) SHALL BE INSTALLED IN THE NEW KERB AND CHANNEL. ADAPTORS ARE TO BE PLACED IN THE KERB 1.0m INSIDE THE BOUNDARY ON EACH SIDE OF THE ALLOTMENT U.N.O. NEW CONNECTIONS ARE DEPICTED THUS

POSITIONS OF EXISTING SERVICES SHOWN ARE PROVIDED FOR GUIDANCE ONLY AND LOCATIONS AND/OR DEPTHS MAY BE INCORRECT. ALSO ADDITIONAL EXISTING SERVICES MAY BE PRESENT ON SITE. IT IS THE RESPONSIBILITY OF THE CONTRACTOR TO VERIFY THE POSITION OF ALL EXISTING SERVICES ON SITE.

STORMWATER NOTES

1. STORMWATER PIT SETOUT COORDINATES FOR GRATED KERB INLET TYPE PITS ARE FOR THE MID-POINT OF THE PIT GRATE AT THE LIP OF KERB AND CHANNEL.
2. PIPE LENGTHS ARE MEASURED FROM INSIDE PIT WALL TO INSIDE PIT WALL (NOT CENTRE OF PIT TO CENTRE OF PIT)
3. STORMWATER PIT SETOUT COORDINATES FOR STORMWATER MANHOLE STRUCTURES ARE FOR THE CENTRE OF THE PIT CHAMBER.
4. REFER TO PLANS C211 TO C213 FOR STORMWATER PIT LID LEVEL SETOUT LOCATIONS.
5. FOR STORMWATER PIPE BEDDING AND BACKFILL DETAILS REFER TO THE SPECIFICATION.
6. PIPE CLASSES NOMINATED ARE BASED ON 'IN SERVICE' PIPE LOADS ONLY AND DO NOT ACCOUNT FOR CONSTRUCTION LOADS. CONTRACTOR TO BE AWARE OF THIS AND TAKE ADEQUATE PRECAUTIONS DURING CONSTRUCTION TO ENSURE PIPE INTEGRITY IS RETAINED AFTER COMPLETION OF THE WORKS.
7. ALL SUBSOIL DRAINAGE PIPES BELOW PAVEMENT AREAS ARE TO BE 100% PVC (PERFORATED). IN ACCORDANCE WITH MRC STANDARD DRAWING A3-00867 TYPE C.
8. ALL HEADWALLS TO HAVE CAST IN-SITU CUTOFF WALL. REFER TO TMR STD DRG 1243 FOR DETAILS.

LEGEND:

PROPOSED SERVICES

- OE ——— PROPOSED OVERHEAD ELECTRICAL LINE
- E ——— PROPOSED UNDERGROUND ELECTRICAL LINE & PIT
- * ——— PROPOSED STREET LIGHTING
- oPP ——— PROPOSED POWER POLES
- PROPOSED SEWER EASEMENT
- PROPOSED TEMPORARY DRAINAGE EASEMENT
- PROPOSED TEMPORARY TURNING HEAD EASEMENT
- S ——— PROPOSED GRAVITY SEWER & MANHOLE
- R ——— PROPOSED RISING SEWER MAIN
- SWD ——— PROPOSED STORMWATER PIPE & MANHOLE
- PROPOSED STORMWATER GULLY PITS
- PROPOSED STORMWATER HEADWALL
- PROPOSED STORMWATER STRUCTURE ID
- W ——— PROPOSED POTABLE WATER LINE & FIRE HYDRANT
- J ——— PROPOSED POTABLE WATER END CAP
- PROPOSED POTABLE WATER METER
- PROPOSED POTABLE WATER GATE VALVE
- PROPOSED FIRE HYDRANT

LEGEND:

PROPOSED SERVICES

- X ——— PROPOSED WATER SERVICE
- OF ——— PROPOSED TELECOMMUNICATION FIBRE OPTIC CABLE
- T ——— PROPOSED TELECOMMUNICATION CABLE & PIT
- K ——— PROPOSED KERB ADAPTER
- G ——— PROPOSED ROOFWATER CONNECTION TO GULLY PIT

LEGEND:

GENERAL

- STAGE BOUNDARY
- PARCEL BOUNDARY
- EXTENT OF WORKS BOUNDARY
- PROPOSED LOT BOUNDARY
- PROPOSED EASEMENT BOUNDARY
- PROPOSED CONTOURS
- XXXXX ——— PROPOSED RETAINING WALLS
- PROPOSED BATTER
- PROPOSED CHANGE OF GRADE
- PROPOSED OPEN DRAIN INVERT

LEGEND:


GENERAL

- PROPOSED SUBSOIL DRAIN & FLUSH POINT
- PROPOSED BITUMEN EDGE
- PROPOSED ROAD CENTRE LINE
- PROPOSED BARRIER KERB & CHANNEL
- PROPOSED MOUNTABLE KERB & CHANNEL
- PROPOSED MEDIAN KERB
- PROPOSED CONCRETE EDGE
- PROPOSED FENCE
- PROPOSED SIGNS
- PROPOSED GUIDE POSTS
- PROPOSED ROCK SCOUR PROTECTION
- PROPOSED ASPHALT SURFACE
- PROPOSED CONCRETE AREA
- EXISTING STAGES
- FUTURE STAGE 8
- PROPOSED TREES
- PROPOSED DRIVEWAY

LEGEND:

EXISTING FEATURES

- EXISTING UNDERGROUND ELECTRICAL LINE & PIT
- EXISTING STREET LIGHTING
- EXISTING POWER POLES
- EXISTING GRAVITY SEWER & MANHOLE
- EXISTING STORMWATER PIPE & MANHOLE
- EXISTING POTABLE WATER LINE & FIRE HYDRANT
- EXISTING POTABLE WATER END CAP
- EXISTING POTABLE WATER GATE VALVE
- EXISTING TELECOMMUNICATION CABLE & PIT
- EXISTING LOT BOUNDARY
- EXISTING CONTOURS
- EXISTING CHANGE OF GRADE
- EXISTING KERB
- EXISTING TREES
- EXISTING CONCRETE AREA

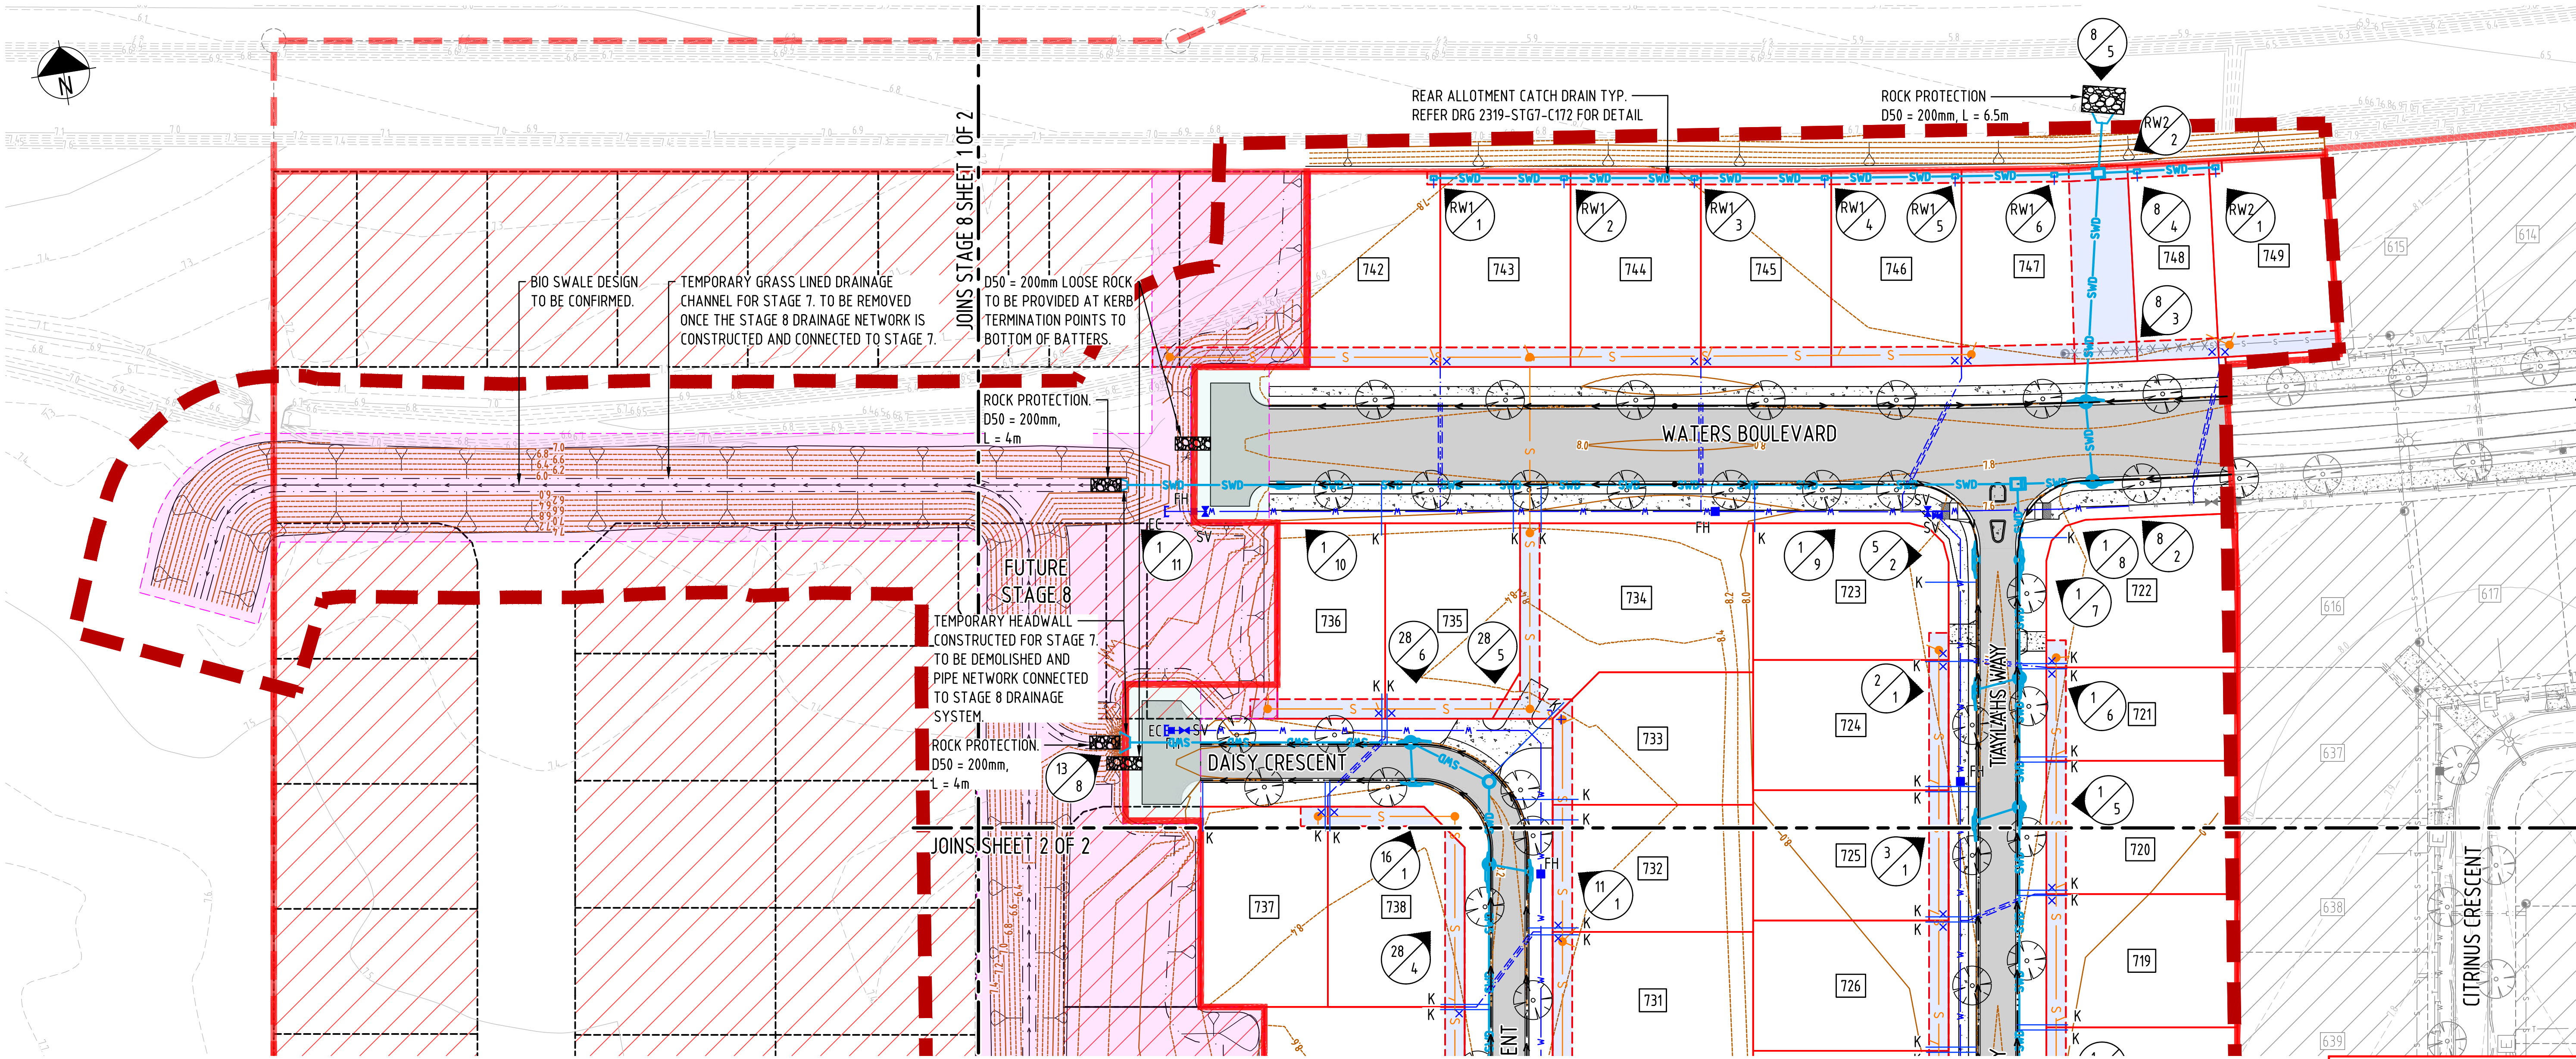


LAYOUT PLAN
SCALE 1:500

FOR CONSTRUCTION
25 Jun 2025

CAD FILENAME: C:\265\Nara\Oyman\W2319 - The Waters Ooralea - Stage 7\Active\DRG\2319-STG7-C117.dwg Plot Date: 25 Jun, 2025

2	ISSUE FOR CONSTRUCTION	28.01.25	M.D.
1	ISSUE FOR CONSTRUCTION	20.01.25	M.D.
0	ISSUE FOR CONSTRUCTION	25.11.24	M.D.
A	ISSUE FOR APPROVAL	29.08.24	
REV	REVISION DETAILS	DATE	APPR

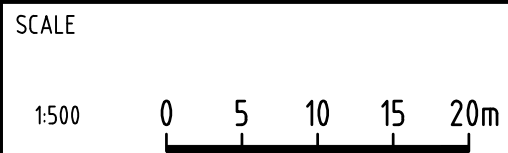


Certified System  Quality ISO 9001  SAI GLOBAL	APPROVAL		7198
			RPEQ No
			20.01.25
	RPEQ SIGNATURE		DATE
	DRAWN	DESIGNED	CHECKED
	J.A.	N.G.	M.D.

OORALEA WATERS STAGE 7
AT OORALEA, BAKERS CREEK
PROPERTY DEVELOPMENT

STORMWATER
LAYOUT PLAN
(SHEET 1 OF 2)

ISSUE	ISSUE FOR CONSTRUCTION
PROJECT No:	2319
DRAWING No:	2319-STG7-C117
REV:	2

XREFS -- X_DC_CIVIL.dwg; X_2319_DC_STG7_STORMWATER_LAYOUT_NOTES_LEGEND_SHEET1.dwg; X_2319_DC_STG7_STORMWATER_LAYOUT_MASTER.dwg; X_2319_DC_STG7_DESIGN_CADD.dwg; X_2319_DC_STG7_PROPERTY_SETUP.dwg; X_2319_DC_STG7_LOTS.dwg; X_2319_DC_STG7_LOTS_EXIST_6.dwg; X_2319_DC_STG7_LOT_NUMBERS_ANNO_TEXT_500.dwg; X_2319_DC_STG7_VIEWPORT.dwg; X_2319_DC_STG7_CIVIL_WORKS_EXTENTS_500.dwg; X_2319_DC_STG7_DEVELOPMENT_STAGING_MASTER.dwg; X_2319_DC_STG7_STORMWATER_DRAINAGE_PLAN.dwg; X_2319_DC_STG7...

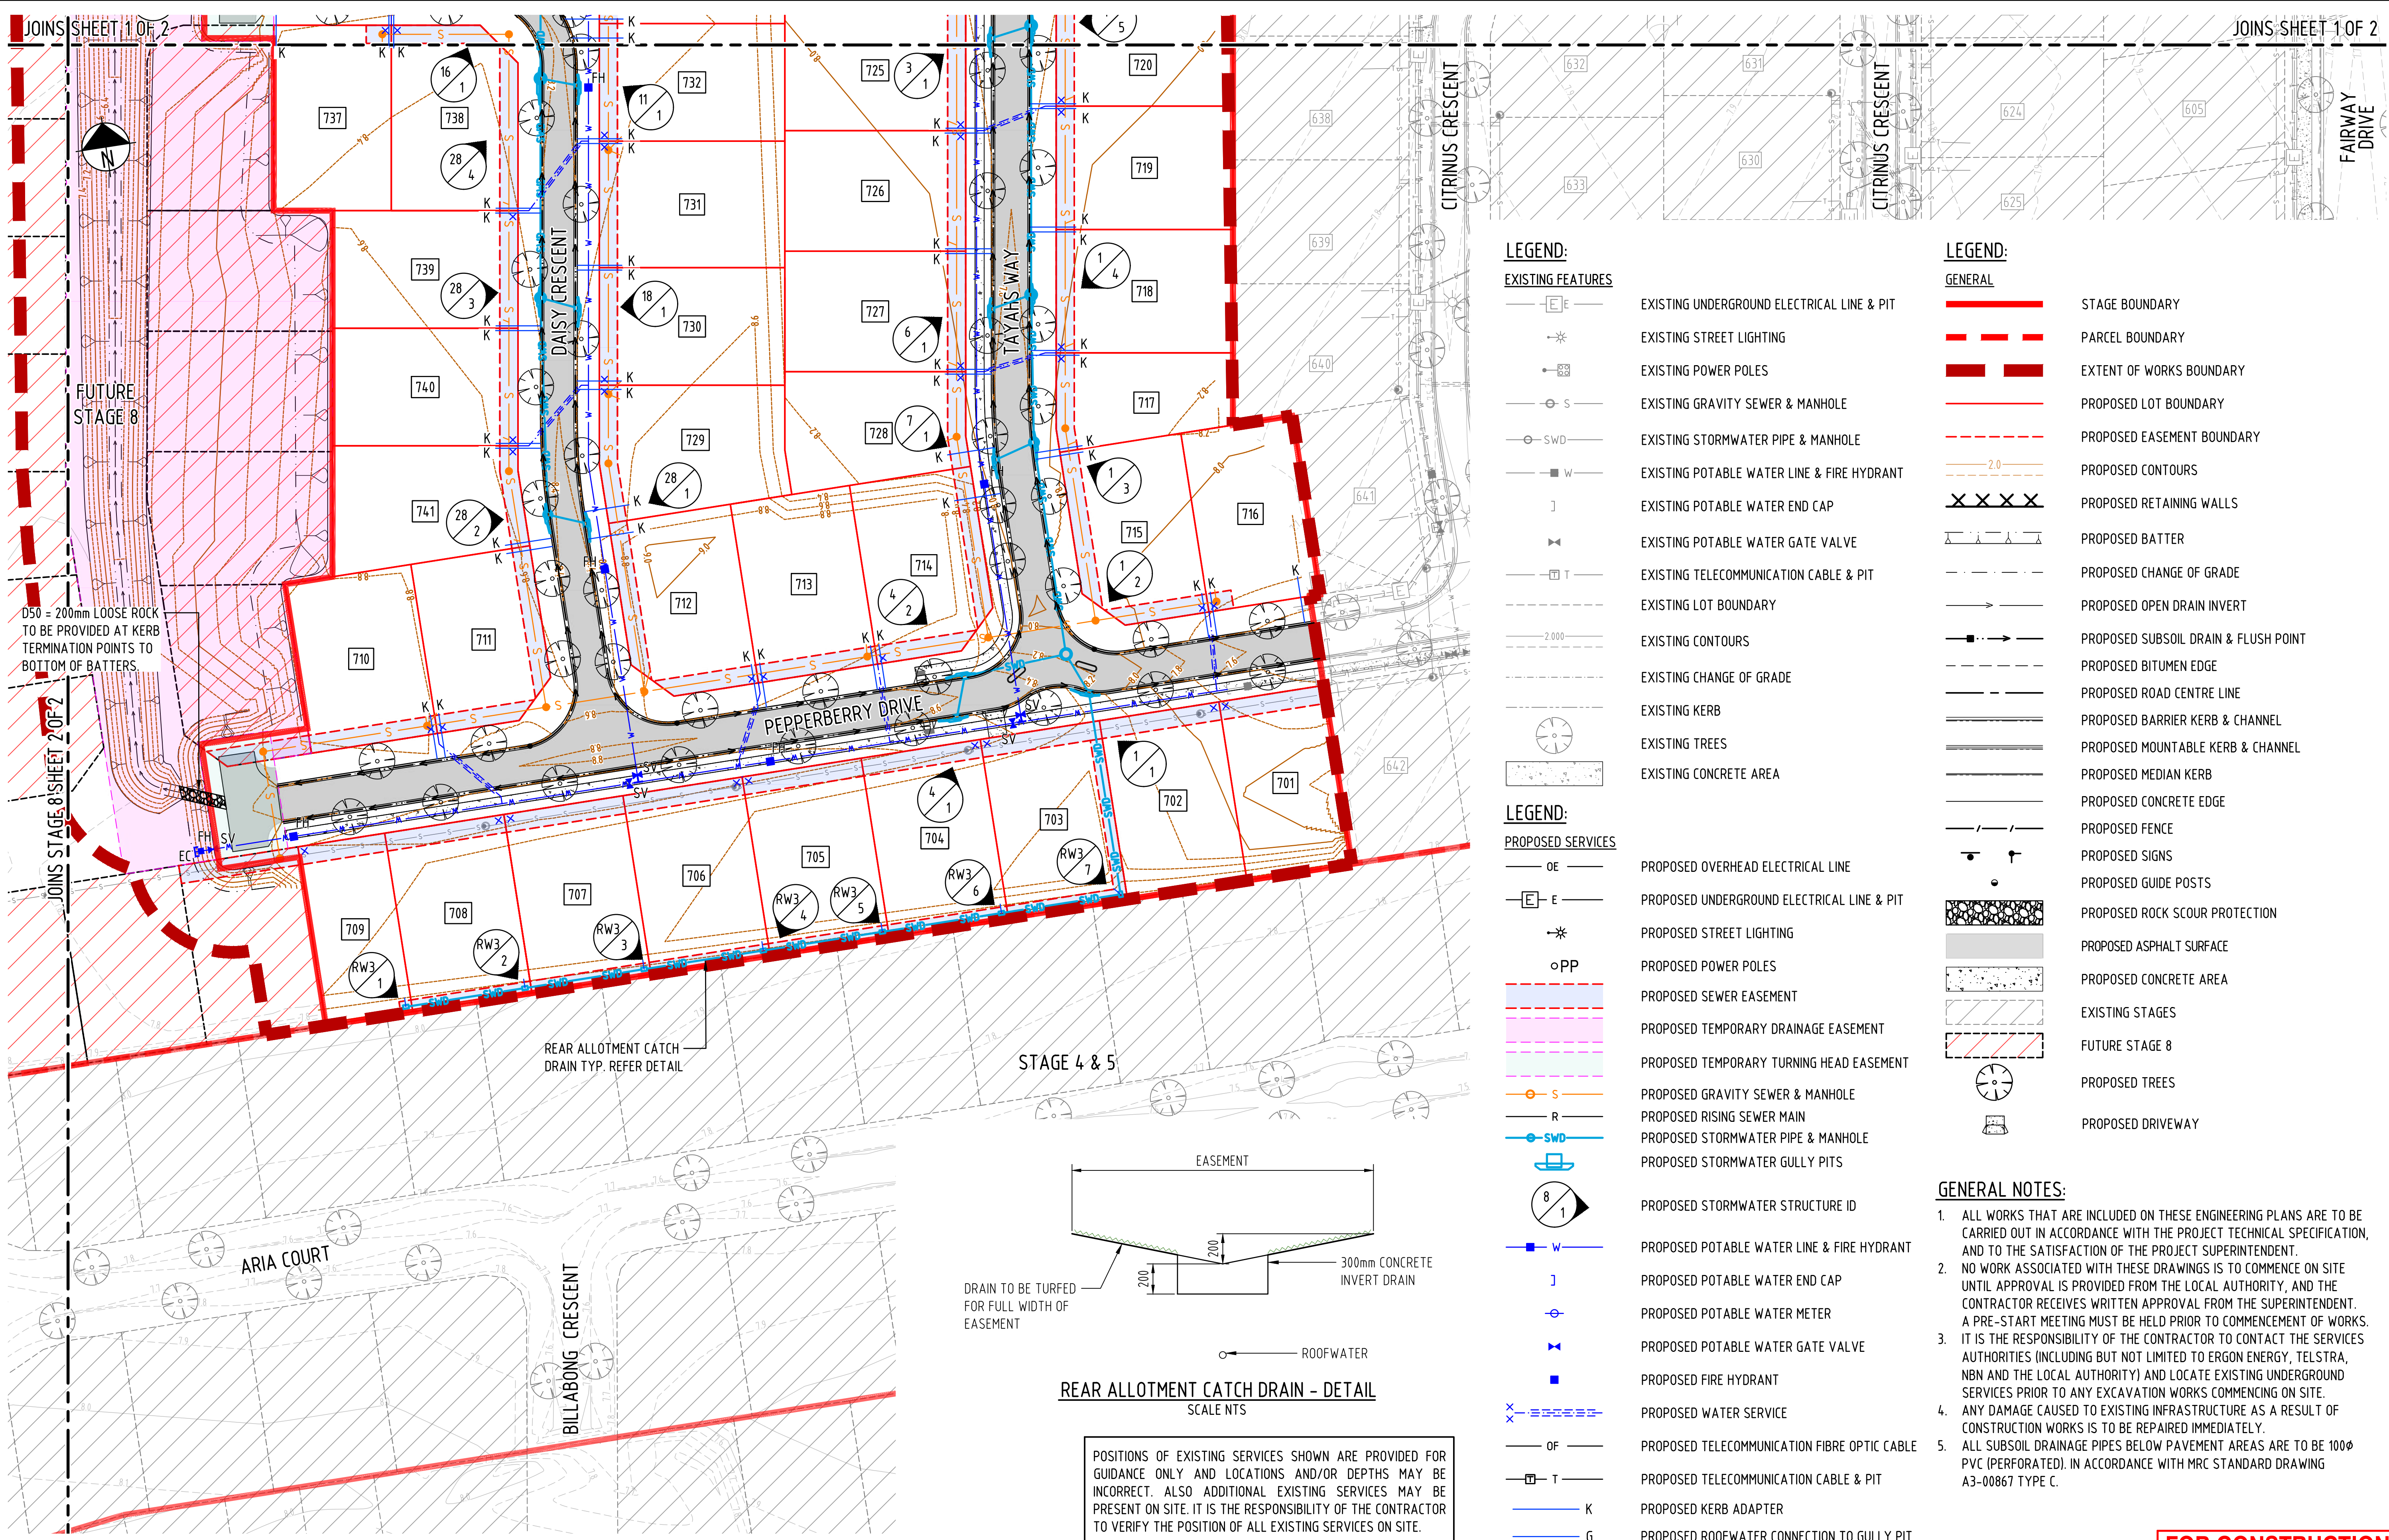

LEGEND:

EXISTING FEATURES

- EXISTING UNDERGROUND ELECTRICAL LINE & PIT
- EXISTING STREET LIGHTING
- EXISTING POWER POLES
- EXISTING GRAVITY SEWER & MANHOLE
- EXISTING STORMWATER PIPE & MANHOLE
- EXISTING POTABLE WATER LINE & FIRE HYDRANT
- EXISTING POTABLE WATER END CAP
- EXISTING POTABLE WATER GATE VALVE
- EXISTING TELECOMMUNICATION CABLE & PIT
- EXISTING LOT BOUNDARY
- EXISTING CONTOURS
- EXISTING CHANGE OF GRADE
- EXISTING KERB
- EXISTING TREES
- EXISTING CONCRETE AREA

LEGEND:

PROPOSED SERVICES

- PROPOSED OVERHEAD ELECTRICAL LINE
- PROPOSED UNDERGROUND ELECTRICAL LINE & PIT
- PROPOSED STREET LIGHTING
- PROPOSED POWER POLES
- PROPOSED SEWER EASEMENT
- PROPOSED TEMPORARY DRAINAGE EASEMENT
- PROPOSED TEMPORARY TURNING HEAD EASEMENT
- PROPOSED GRAVITY SEWER & MANHOLE
- PROPOSED RISING SEWER MAIN
- PROPOSED STORMWATER PIPE & MANHOLE
- PROPOSED STORMWATER GULLY PITS
- PROPOSED STORMWATER STRUCTURE ID
- PROPOSED POTABLE WATER LINE & FIRE HYDRANT
- PROPOSED POTABLE WATER END CAP
- PROPOSED POTABLE WATER METER
- PROPOSED POTABLE WATER GATE VALVE
- PROPOSED FIRE HYDRANT
- PROPOSED WATER SERVICE
- PROPOSED TELECOMMUNICATION FIBRE OPTIC CABLE
- PROPOSED TELECOMMUNICATION CABLE & PIT
- PROPOSED KERB ADAPTER
- PROPOSED ROOFWATER CONNECTION TO GULLY PIT


LEGEND:

GENERAL

- STAGE BOUNDARY
- PARCEL BOUNDARY
- EXTENT OF WORKS BOUNDARY
- PROPOSED LOT BOUNDARY
- PROPOSED EASEMENT BOUNDARY
- PROPOSED CONTOURS
- PROPOSED RETAINING WALLS
- PROPOSED BATTER
- PROPOSED CHANGE OF GRADE
- PROPOSED OPEN DRAIN INVERT
- PROPOSED SUBSOIL DRAIN & FLUSH POINT
- PROPOSED BITUMEN EDGE
- PROPOSED ROAD CENTRE LINE
- PROPOSED BARRIER KERB & CHANNEL
- PROPOSED MOUNTABLE KERB & CHANNEL
- PROPOSED MEDIAN KERB
- PROPOSED CONCRETE EDGE
- PROPOSED FENCE
- PROPOSED SIGNS
- PROPOSED GUIDE POSTS
- PROPOSED ROCK SCOUR PROTECTION
- PROPOSED ASPHALT SURFACE
- PROPOSED CONCRETE AREA
- EXISTING STAGES
- FUTURE STAGE 8
- PROPOSED TREES
- PROPOSED DRIVEWAY

GENERAL NOTES:

- ALL WORKS THAT ARE INCLUDED ON THESE ENGINEERING PLANS ARE TO BE CARRIED OUT IN ACCORDANCE WITH THE PROJECT TECHNICAL SPECIFICATION, AND TO THE SATISFACTION OF THE PROJECT SUPERINTENDENT.
- NO WORK ASSOCIATED WITH THESE DRAWINGS IS TO COMMENCE ON SITE UNTIL APPROVAL IS PROVIDED FROM THE LOCAL AUTHORITY, AND THE CONTRACTOR RECEIVES WRITTEN APPROVAL FROM THE SUPERINTENDENT. A PRE-START MEETING MUST BE HELD PRIOR TO COMMENCEMENT OF WORKS.
- IT IS THE RESPONSIBILITY OF THE CONTRACTOR TO CONTACT THE SERVICES AUTHORITIES (INCLUDING BUT NOT LIMITED TO ERGON ENERGY, TELSTRA, NBN AND THE LOCAL AUTHORITY) AND LOCATE EXISTING UNDERGROUND SERVICES PRIOR TO ANY EXCAVATION WORKS COMMENCING ON SITE. ANY DAMAGE CAUSED TO EXISTING INFRASTRUCTURE AS A RESULT OF CONSTRUCTION WORKS IS TO BE REPAIRED IMMEDIATELY.
- ALL SUBSOIL DRAINAGE PIPES BELOW PAVEMENT AREAS ARE TO BE 100Ø PVC (PERFORATED). IN ACCORDANCE WITH MRC STANDARD DRAWING A3-00867 TYPE C.

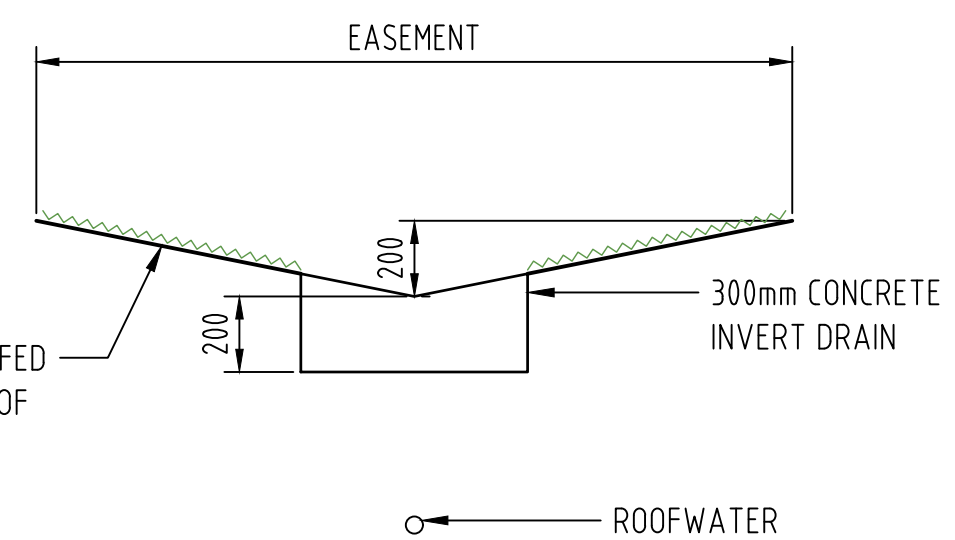


REAR ALLOTMENT CATCH DRAIN - DETAIL

SCALE NTS

POSITIONS OF EXISTING SERVICES SHOWN ARE PROVIDED FOR GUIDANCE ONLY AND LOCATIONS AND/OR DEPTHS MAY BE INCORRECT. ALSO ADDITIONAL EXISTING SERVICES MAY BE PRESENT ON SITE. IT IS THE RESPONSIBILITY OF THE CONTRACTOR TO VERIFY THE POSITION OF ALL EXISTING SERVICES ON SITE.

CAD FILENAME: C:\265\Nara\Oyman\W2319 - The Waters Ooralea - Stage 7\Active\DRG\2319-STG7-C172.dwg Plot Date: 25 Jun 2025

REV	REVISION DETAILS	DATE	APPR
2	ISSUE FOR CONSTRUCTION	28.01.25	M.D.
1	ISSUE FOR CONSTRUCTION	20.01.25	M.D.
0	ISSUE FOR CONSTRUCTION	25.11.24	M.D.
A	ISSUE FOR APPROVAL	29.08.24	

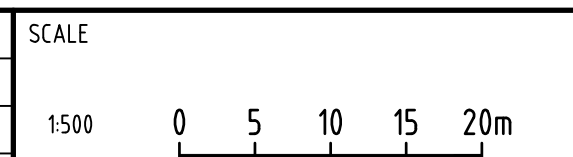

 Quality ISO 9001 SAI GLOBAL	APPROVAL		7198
			RPEQ No
			20.01.25
	RPEQ SIGNATURE		DATE
	DRAWN	DESIGNED	CHECKED
J.A.	N.G.	M.D.	

OORALEA WATERS STAGE 7
AT OORALEA, BAKERS CREEK
PROPERTY DEVELOPMENT


STORMWATER
LAYOUT PLAN
(SHEET 2 OF 2)

FOR CONSTRUCTION
25 Jun 2025

ISSUE FOR CONSTRUCTION
PROJECT No: 2319
DRAWING No: 2319-STG7-C172
REV: 2

XREFS: X_DC_CIVIL.dwg; X_2319_DC_STG7_STORMWATER_LAYOUT_MASTER.dwg; X_2319_DC_STG7_DESIGN_CADD.dwg; X_2319_DC_STG7_PROPERTY_SETBACK.dwg; X_2319_DC_STG7_LOTS.dwg; X_2319_DC_STG7_LOTS_EXIST.dwg; X_2319_DC_STG7_VIEWPORT.dwg; X_2319_DC_STG7_CIVIL_WORKS_EXTENTS_500.dwg; X_2319_DC_STG7_DEVELOPMENT_STAGING_MASTER.dwg; X_2319_DC_STG7_STORMWATER_LAYOUT_NOTES_LEGEND_SHEET2.dwg; X_2319_DC_STG7_LOT_NUMBERS_ANNOTEXT_500.dwg; X_2319_DC_STG7_STORMWATER_DRAINAGE_PLAN.dwg; X_2319_DC_STG7

CAD FILENAME: C:\Users\Nara\Documents\2319 - The Waters Ooralea - Stage 7\Active\DWG\2319-STG7-C173.dwg Plot Date: 25 Jun 2025

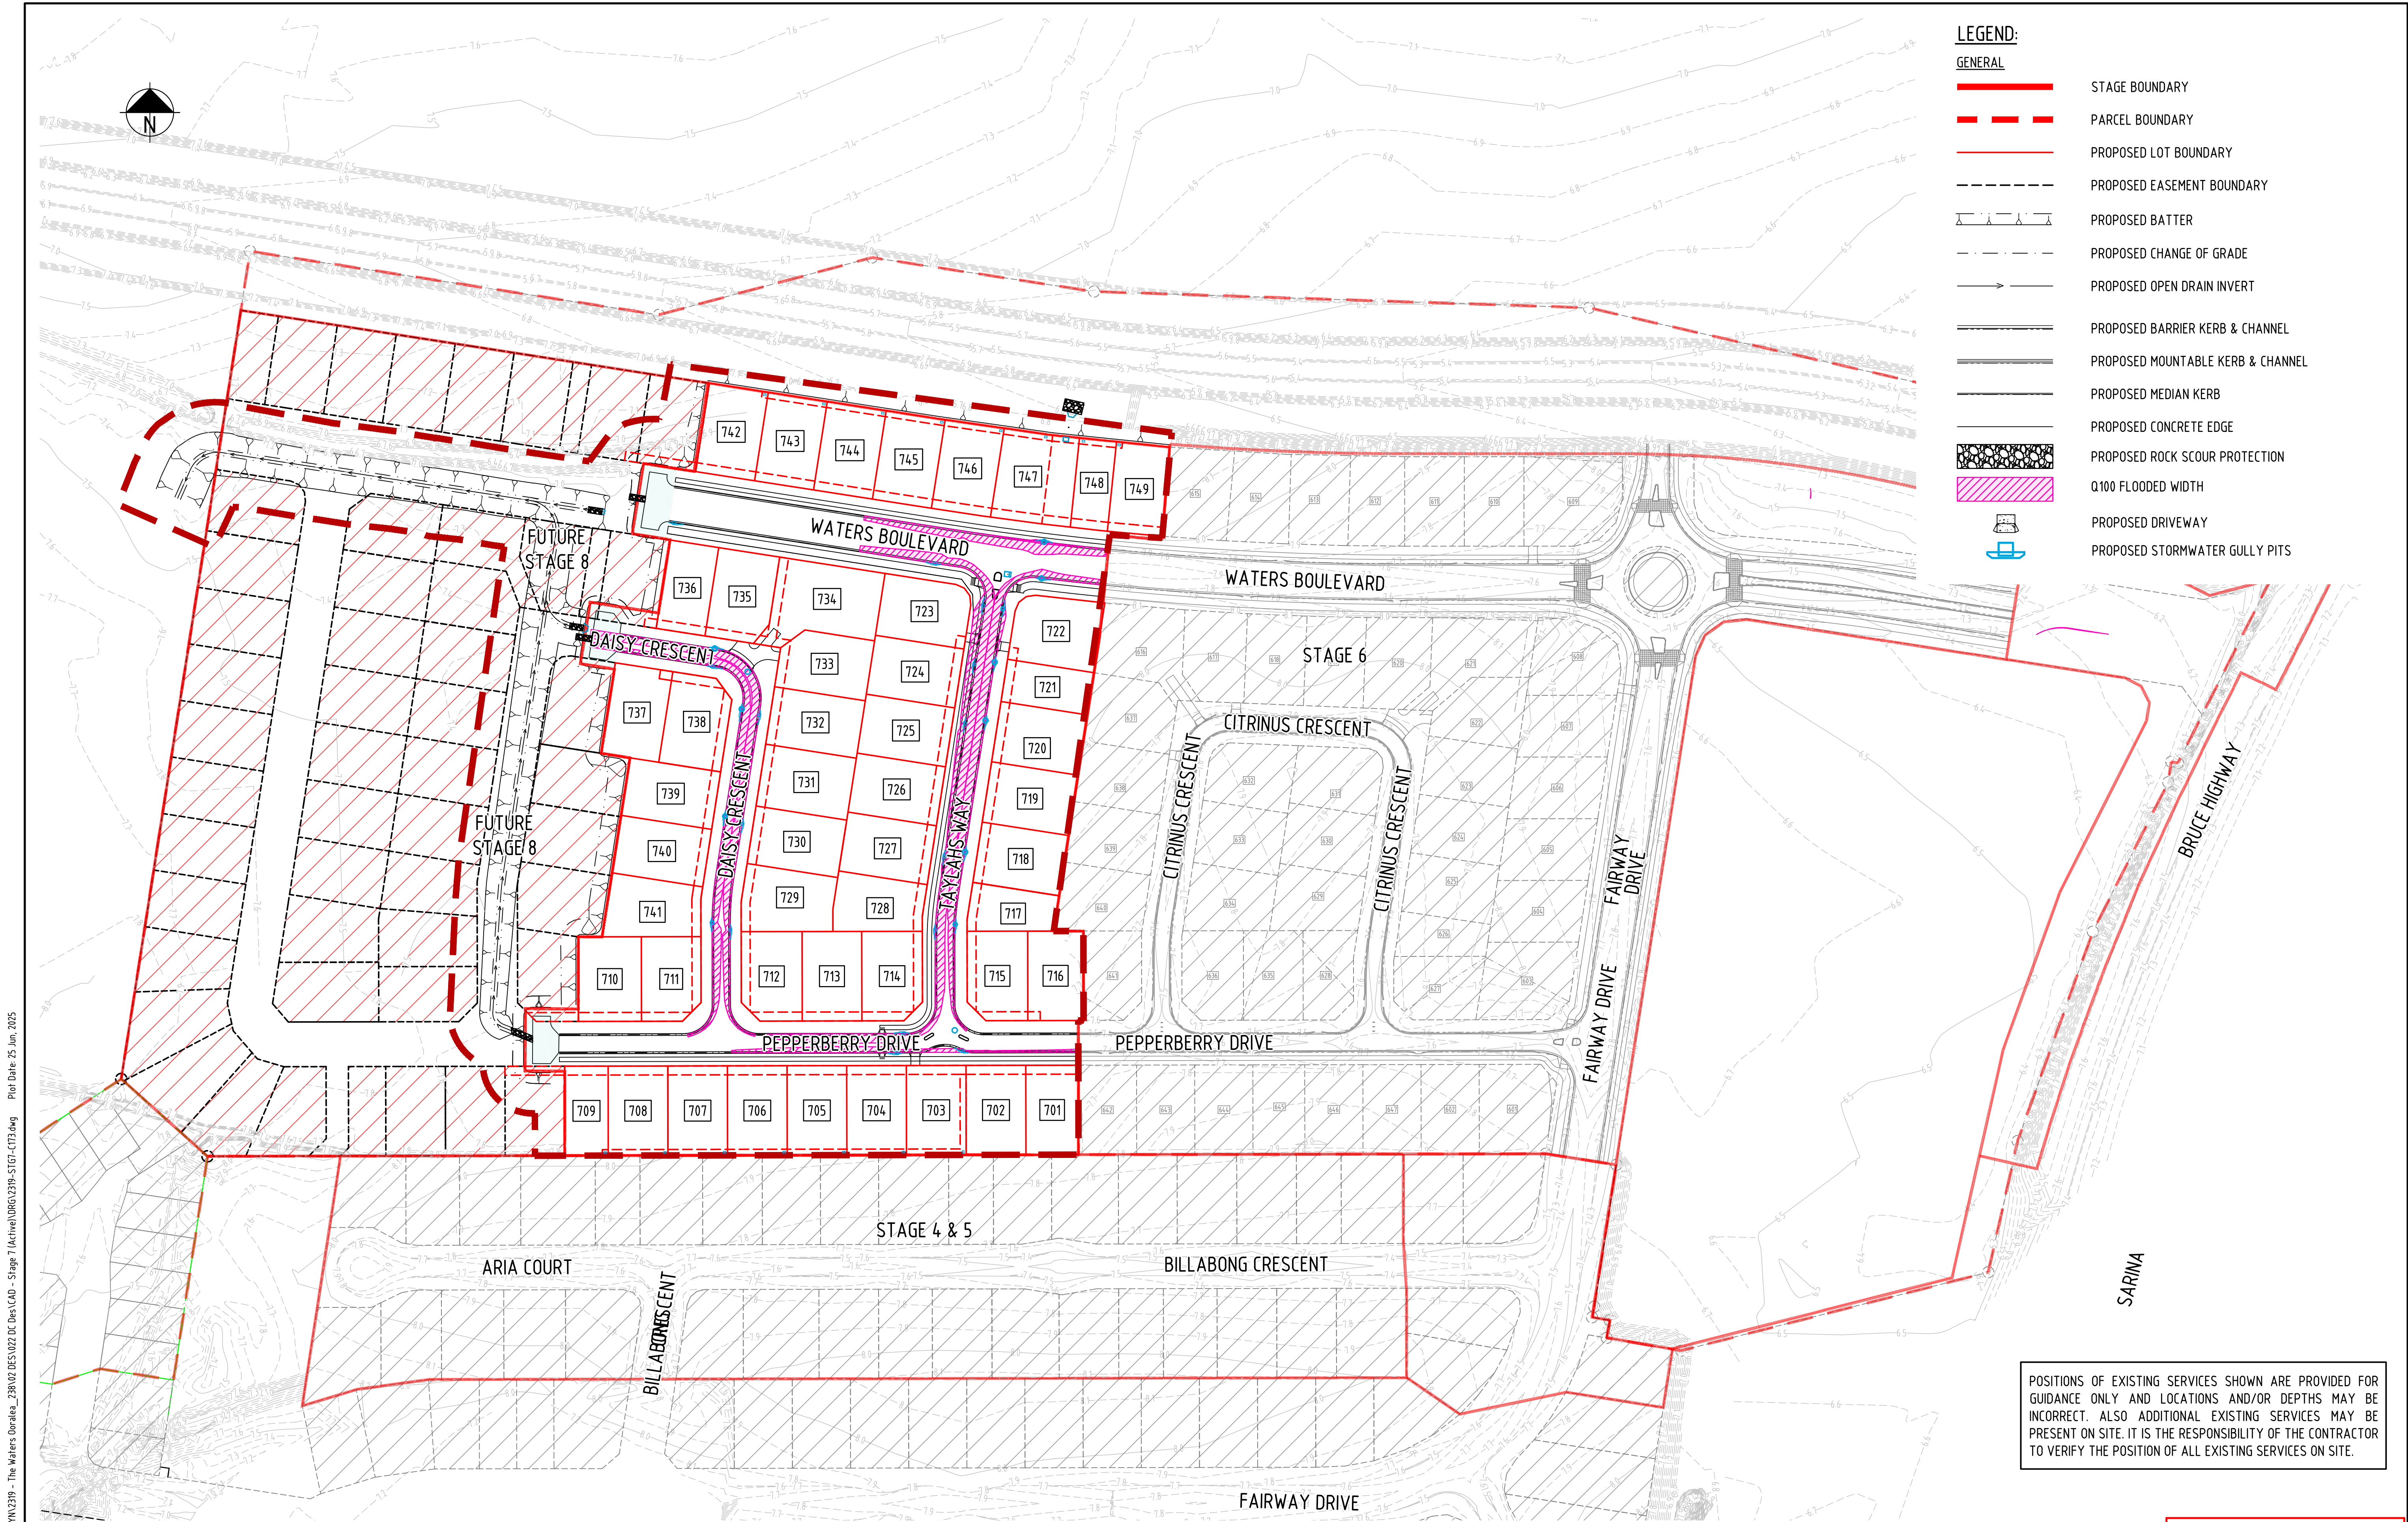


POSITIONS OF EXISTING SERVICES SHOWN ARE PROVIDED FOR GUIDANCE ONLY AND LOCATIONS AND/OR DEPTHS MAY BE INCORRECT. ALSO ADDITIONAL EXISTING SERVICES MAY BE PRESENT ON SITE. IT IS THE RESPONSIBILITY OF THE CONTRACTOR TO VERIFY THE POSITION OF ALL EXISTING SERVICES ON SITE.

FOR CONSTRUCTION

25 Jun 2025

REV	REVISION DETAILS	DATE	APPR
2	STORMWATER DRAINAGE UPDATED	25.06.25	M.D.
1	ISSUE FOR CONSTRUCTION	20.01.25	M.D.
0	ISSUE FOR CONSTRUCTION	25.11.24	M.D.
A	ISSUE FOR APPROVAL	29.08.24	

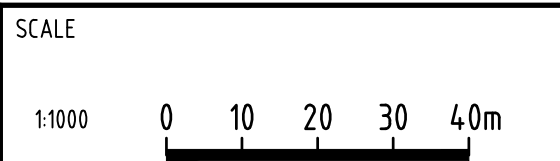

APPROVAL	7198
RPEQ SIGNATURE	RPEQ No
DRAWN	DATE
J.A.	N.G.
CHECKED	M.D.





OORALEA WATERS STAGE 7
AT OORALEA, BAKERS CREEK
PROPERTY DEVELOPMENT

STORMWATER
Q100 FLOODED WIDTH
LAYOUT PLAN

ISSUE	ISSUE FOR CONSTRUCTION
PROJECT No:	2319
DRAWING No:	2319-STG7-C173
REV:	2

XREFS -- X_DC_CIVIL.dwg; X_2319_DC_STG7_STORMWATER_LAYOUT_MASTER.dwg; X_2319_DC_STG7_DESIGN_CADD.dwg; X_2319_DC_STG7_PROPERTY_SETBACK.dwg; X_2319_DC_STG7_LOTS.dwg; X_2319_DC_STG7_LOTS_EXIST.dwg; X_2319_DC_STG7_VIEWPORT.dwg; X_2319_DC_STG7_CIVIL_WORKS_EXTENTS_500.dwg; X_2319_DC_STG7_DEVELOPMENT_STAGING_MASTER.dwg; X_2319_DC_STG7_LOT_NUMBERS_ANNO_TEXT_500.dwg; X_2319_DC_STG7_STORMWATER_DRAINAGE_PLAN.dwg; X_2319_DC_STG7_STAGE_06_REF_Design_0944-19 - Xref_GDA2020.dwg; X_2319_DC_STG7

CAD FILENAME: C:\265\Nara\dykman\WV\2319 - The Waters Ooralea_238\02 DES\027 DC Des\CAD - Stage 7 (Active)\DRG\2319-STG7-C181.dwg Plot Date: 25 Jun, 2025
XREFS :- X_DC_CIVIL.dwg ; X_2319_DC_STG 7_STORMWATER_STRUCTURE_DETAILS.dwg

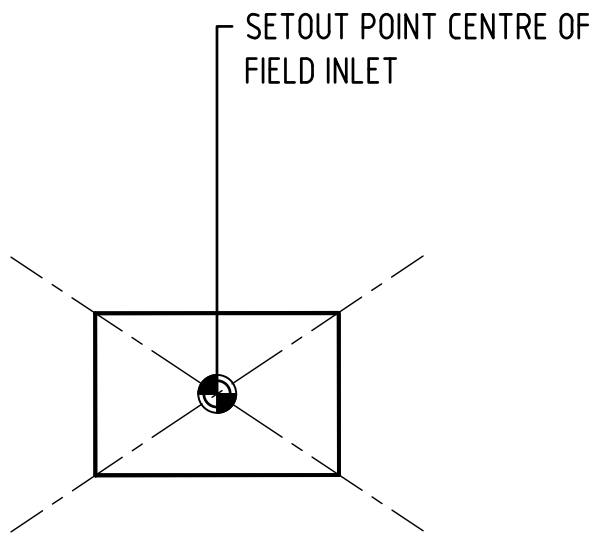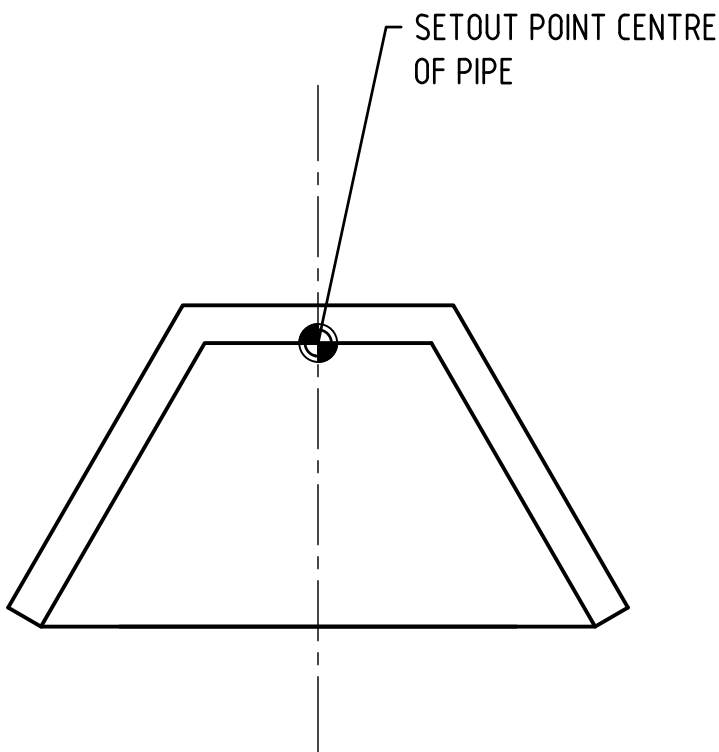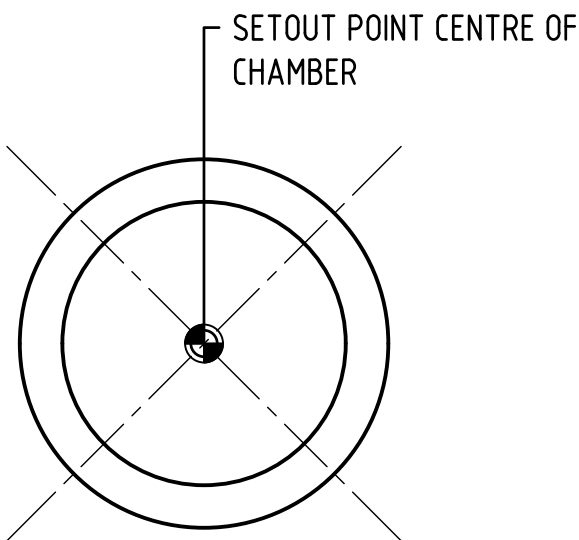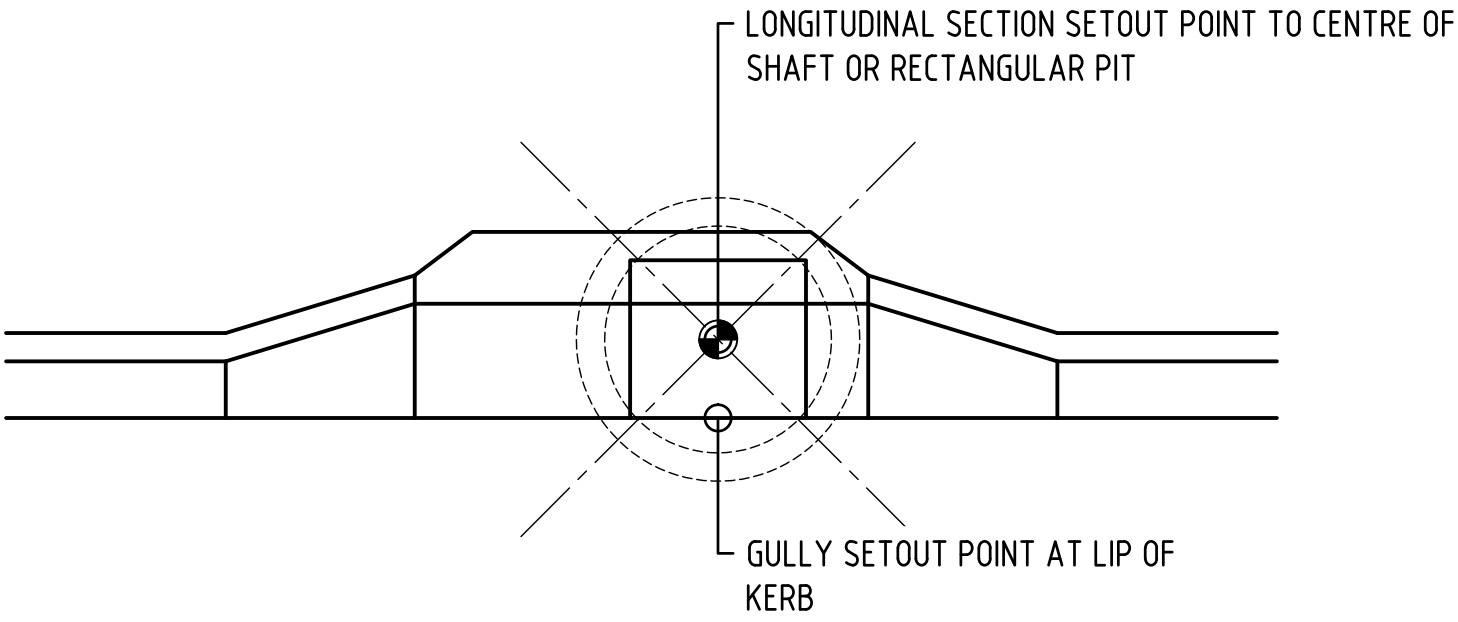

DRAINAGE STRUCTURE SETOUT DETAILS
NOT TO SCALE

FOR CONSTRUCTION
25 Jun 2025

REV	REVISION DETAILS	DATE	APPR
1	ISSUE FOR CONSTRUCTION	20.01.25	M.D.
0	ISSUE FOR CONSTRUCTION	25.11.24	M.D.
A	ISSUE FOR APPROVAL	29.08.24	

SCALE



APPROVAL			7198
RPEQ SIGNATURE			RPEQ No
DATE			20.01.25
DRAWN	DESIGNED	CHECKED	
I.F.	N.G.	M.D.	

OORALEA WATERS STAGE 7
AT OORALEA, BAKERS CREEK
PROPERTY DEVELOPMENT

STORMWATER STRUCTURE
SETOUT DETAILS

ISSUE: ISSUE FOR CONSTRUCTION	
PROJECT No: 2319	
DRAWING No: 2319-STG7-C181	REV: 1

STRUCTURE NAME	1-1	1-2	1-3	1-4	1-5	1-6	1-7	1-8	1-9	1-10	1-11
STRUCTURE DESCRIPTION	LIL (ON-GRADE) GULLY PIT "S" LINTEL OVER 1050Ø ACCESS CHAMBER MOUNTABLE K&C	1500Ø STORMWATER ACCESS CHAMBER	LIL (ON-GRADE) GULLY PIT "S" LINTEL OVER 1200Ø ACCESS CHAMBER MOUNTABLE K&C	LIL (ON-GRADE) GULLY PIT "S" LINTEL OVER 1500Ø ACCESS CHAMBER MOUNTABLE K&C	LIL (ON-GRADE) GULLY PIT "S" LINTEL OVER 1350Ø ACCESS CHAMBER MOUNTABLE K&C	LIL (ON-GRADE) GULLY PIT "S" LINTEL OVER 1350Ø ACCESS CHAMBER MOUNTABLE K&C	LIL (ON-GRADE) GULLY PIT "S" LINTEL OVER 1350Ø ACCESS CHAMBER MOUNTABLE K&C	LIL (SAG) GULLY PIT "M" LINTEL OVER 1200Ø ACCESS CHAMBER MOUNTABLE K&C	CUSTOM CONCRETE MANHOLE AND PIT REFER DWG 2319-STG7-C214	LIL (ON-GRADE) GULLY PIT "S" LINTEL MOUNTABLE K&C	LIL (ON-GRADE) GULLY PIT "S" LINTEL MOUNTABLE K&C
PIPE SIZE (mm)	450	525	525	525	600	600	600	750	750	750	
PIPE CLASS	3	3	3	3	3	3	3	3	3	3	
PIPE GRADE (%)	0.44%	0.30%	0.30%	0.30%	0.30%	0.30%	0.29%	0.10%	0.10%	0.10%	
PIPE SLOPE (1 in X)	227.12	332.14	335.54	334.22	333.43	335.35	343.59	981.66	1006.64	984.73	
FULL PIPE VELOCITY (m/s)	0.60	0.56	0.65	0.86	0.88	1.06	1.50	0.96	0.99	1.02	
PART FULL VELOCITY (m/s)	1.19	1.10	1.13	1.21	1.30	1.34	1.50	0.96	0.99	1.02	
DATUM RL	-5.000										
WATER LEVEL IN STRUCTURE	7.531	7.495	7.437	7.387	7.259	7.176	7.096	6.883	6.723	6.528	6.365
PIPE FLOW (CUMECs)	0.096	0.122	0.141	0.187	0.250	0.301	0.425	0.424	0.437	0.448	
PIPE CAPACITY AT GRADE (CUMECs)	0.189	0.236	0.235	0.235	0.336	0.335	0.331	0.355	0.351	0.355	
HYDRAULIC GRADE LEVEL	7.499	7.491	7.461	7.433	7.407	7.381	7.335	7.070	6.905	6.855	6.753
DEPTH TO INVERT	1571	1601	1505	1505	1503	1503	1503	1833	1833	1827	1789
INVERT LEVEL OF DRAIN	6.580	6.547	6.440	6.440	6.233	6.174	6.120	6.090	6.065	5.977	5.953
DESIGN SURFACE LEVEL	8.162	8.148	7.835	7.761	7.627	7.567	7.513	7.639	7.898	7.804	7.742
SETOUT COORDINATES	E 722538.622 N 7653973.753	E 722535.846 N 7653980.715	E 722536.001 N 7654016.254	E 722539.304 N 7654040.524	E 722546.167 N 7654084.645	E 722549.217 N 7654104.215	E 722552.002 N 7654122.108	E 722553.323 N 7654132.331	E 722549.292 N 7654137.310	E 722441.759 N 7654150.921	E 722418.406 N 7654154.552
RUNNING CHAINAGE	-87.239	7.495	35.539	24.494	44.651	24.941	19.806	44.747	18.109	62.855	10.308

LINE 1

2-1	LIL (ON-GRADE) GULLY PIT "S" LINTEL MOUNTABLE K&C	REFER TO LINE 1 FOR PIT DETAIL
1-6	REFER TO LINE 1 FOR PIT DETAIL	
PIPE SIZE (mm)	450	
PIPE CLASS	3	
PIPE GRADE (%)	0.29%	
PIPE SLOPE (1 in X)	341.60	
FULL PIPE VELOCITY (m/s)	0.19	
PART FULL VELOCITY (m/s)	0.76	
DATUM RL	-5.000	
WATER LEVEL IN STRUCTURE	7.182	7.176
PIPE FLOW (CUMECs)	0.031	
PIPE CAPACITY AT GRADE (CUMECs)	0.154	
HYDRAULIC GRADE LEVEL	7.170	7.169
DEPTH TO INVERT	1415	1453
INVERT LEVEL OF DRAIN	6.244	6.224
DESIGN SURFACE LEVEL	7.573	7.567
SETOUT COORDINATES	E 722542.427 N 7654103.451	E 722549.217 N 7654104.215
RUNNING CHAINAGE	0.000	6.832

LINE 2

3-1	LIL (ON-GRADE) GULLY PIT "S" LINTEL MOUNTABLE K&C	REFER TO LINE 1 FOR PIT DETAIL
1-5	REFER TO LINE 1 FOR PIT DETAIL	
PIPE SIZE (mm)	450	
PIPE CLASS	3	
PIPE GRADE (%)	0.31%	
PIPE SLOPE (1 in X)	319.69	
FULL PIPE VELOCITY (m/s)	0.24	
PART FULL VELOCITY (m/s)	0.83	
DATUM RL	-5.000	
WATER LEVEL IN STRUCTURE	7.272	7.259
PIPE FLOW (CUMECs)	0.038	
PIPE CAPACITY AT GRADE (CUMECs)	0.160	
HYDRAULIC GRADE LEVEL	7.253	7.251
DEPTH TO INVERT	1412	1453
INVERT LEVEL OF DRAIN	6.305	6.283
DESIGN SURFACE LEVEL	7.633	7.627
SETOUT COORDINATES	E 722539.343 N 7654083.587	E 722546.167 N 7654084.645
RUNNING CHAINAGE	0.000	6.905

LINE 3

4-1	LIL (ON-GRADE) GULLY PIT "S" LINTEL MOUNTABLE K&C	REFER TO LINE 1 FOR PIT DETAIL
4-2	LIL (ON-GRADE) GULLY PIT "S" LINTEL MOUNTABLE K&C	REFER TO LINE 1 FOR PIT DETAIL
1-2	REFER TO LINE 1 FOR PIT DETAIL	
PIPE SIZE (mm)	375	375
PIPE CLASS	3	3
PIPE GRADE (%)	0.43%	0.41%
PIPE SLOPE (1 in X)	232.65	245.51
FULL PIPE VELOCITY (m/s)	0.05	0.24
PART FULL VELOCITY (m/s)	0.54	0.83
DATUM RL	-5.000	
WATER LEVEL IN STRUCTURE	7.510	7.508
PIPE FLOW (CUMECs)	0.006	0.027
PIPE CAPACITY AT GRADE (CUMECs)	0.115	0.112
HYDRAULIC GRADE LEVEL	7.508	7.495
DEPTH TO INVERT	1716	1738
INVERT LEVEL OF DRAIN	6.920	6.870
DESIGN SURFACE LEVEL	8.526	8.148
SETOUT COORDINATES	E 722516.375 N 7653973.120	E 722518.690 N 7653979.704
RUNNING CHAINAGE	-6.980	6.980

LINE 4

5-2	LIL (SAG) GULLY PIT "M" LINTEL MOUNTABLE K&C	REFER TO LINE 1 FOR PIT DETAIL
1-7	REFER TO LINE 1 FOR PIT DETAIL	
PIPE SIZE (mm)	450	
PIPE CLASS	3	
PIPE GRADE (%)	0.61%	
PIPE SLOPE (1 in X)	164.88	
FULL PIPE VELOCITY (m/s)	0.27	
PART FULL VELOCITY (m/s)	1.08	
DATUM RL	-5.000	
WATER LEVEL IN STRUCTURE	7.096	7.096
PIPE FLOW (CUMECs)	0.042	
PIPE CAPACITY AT GRADE (CUMECs)	0.222	
HYDRAULIC GRADE LEVEL	7.071	7.070
DEPTH TO INVERT	1420	1483
INVERT LEVEL OF DRAIN	6.180	6.140
DESIGN SURFACE LEVEL	7.513	7.513
SETOUT COORDINATES	E 722545.495 N 7654123.182	E 722552.002 N 7654122.108
RUNNING CHAINAGE	-17.255	6.595


LINE 5

6-1	LIL (ON-GRADE) GULLY PIT "S" LINTEL MOUNTABLE K&C	REFER TO LINE 1 FOR PIT DETAIL
1-4	REFER TO LINE 1 FOR PIT DETAIL	
PIPE SIZE (mm)	450	
PIPE CLASS	3	
PIPE GRADE (%)	0.29%	
PIPE SLOPE (1 in X)	349.68	
FULL PIPE VELOCITY (m/s)	0.19	
PART FULL VELOCITY (m/s)	0.75	
DATUM RL	-5.000	
WATER LEVEL IN STRUCTURE	7.394	7.387
PIPE FLOW (CUMECs)	0.030	
PIPE CAPACITY AT GRADE (CUMECs)	0.153	
HYDRAULIC GRADE LEVEL	7.382	7.381
DEPTH TO INVERT	1412	1451
INVERT LEVEL OF DRAIN	6.440	6.420
DESIGN SURFACE LEVEL	7.768	7.761
SETOUT COORDINATES	E 722532.438 N 7654039.194	E 722539.304 N 7654040.524
RUNNING CHAINAGE	0.000	6.994

LINE 6

FOR CONSTRUCTION
25 Jun 2025

4	STORMWATER DRAINAGE UPDATED	25.06.25	M.D.
3	ISSUE FOR CONSTRUCTION	25.02.25	M.D.
2	ISSUE FOR CONSTRUCTION	29.01.25	M.D.
1	ISSUE FOR CONSTRUCTION	20.01.25	M.D.
A	ISSUE FOR APPROVAL	29.08.24	
REV	REVISION DETAILS	DATE	APPR

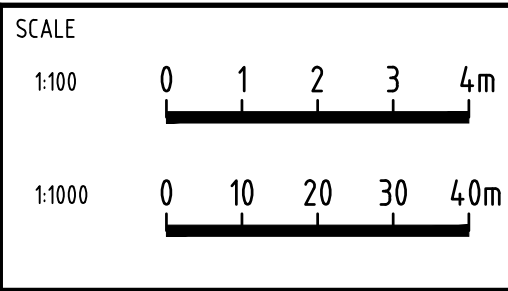


APPROVAL	7198
RPEQ SIGNATURE	RPEQ No
DRAWN	DATE
DESIGNED	CHECKED
J.A	N.G.
	M.D.

OORALEA WATERS STAGE 7
AT OORALEA, BAKERS CREEK
PROPERTY DEVELOPMENT

STORMWATER
LONGITUDINAL SECTIONS
(SHEET 1 OF 3)

ISSUE	ISSUE FOR CONSTRUCTION
PROJECT No:	2319
DRAWING No:	2319-STG7-C211
REV:	4

3	STORMWATER DRAINAGE UPDATED	25.06.25	M.D.
2	ISSUE FOR CONSTRUCTION	29.01.25	M.D.
1	ISSUE FOR CONSTRUCTION	20.01.25	M.D.
0	ISSUE FOR CONSTRUCTION	25.11.24	M.D.
A	ISSUE FOR APPROVAL	29.08.24	
REV	REVISION DETAILS	DATE	APPR

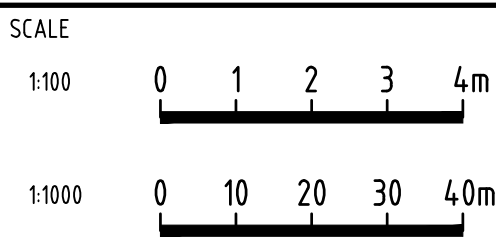

APPROVAL	7198
RPEQ SIGNATURE	RPEQ No
DRAWN	DATE
J.A	N.G.
CHECKED	M.D.

OORALEA WATERS STAGE 7
AT OORALEA, BAKERS CREEK
PROPERTY DEVELOPMENT

STORMWATER
LONGITUDINAL SECTIONS
(SHEET 2 OF 3)

FOR CONSTRUCTION
25 Jun 2025

ISSUE	ISSUE FOR CONSTRUCTION
PROJECT No:	2319
DRAWING No:	2319-STG7-C212
REV:	3

STRUCTURE NAME	7-1	1-3
STRUCTURE DESCRIPTION	LIL (ON-GRADE) GULLY PIT "S" LINTEL MOUNTABLE K&C	REFER TO LINE 1 FOR PIT DETAIL
PIPE SIZE (mm)	450	
PIPE CLASS	3	
PIPE GRADE (%)	0.29%	
PIPE SLOPE (1 in X)	346.44	
FULL PIPE VELOCITY (m/s)	0.11	
PART FULL VELOCITY (m/s)	0.64	
DATUM RL	-5.000	
WATER LEVEL IN STRUCTURE	7.437	7.437
PIPE FLOW (CUMecs)	0.017	
PIPE CAPACITY AT GRADE (CUMecs)	0.153	
HYDRAULIC GRADE LEVEL	7.433	7.433
DEPTH TO INVERT	1.414	1.455
INVERT LEVEL OF DRAIN	6.510	6.490
DESIGN SURFACE LEVEL	7.842	7.835
SETOUT COORDINATES	E 722529.331 N 7654014.381	E 722536.001 N 7654016.254
RUNNING CHAINAGE	0.000 6.929	6.929

LINE 7

STRUCTURE NAME	11-1	28-4
STRUCTURE DESCRIPTION	LIL (ON-GRADE) GULLY PIT "S" LINTEL MOUNTABLE K&C	REFER TO LINE 28 FOR PIT DETAIL
PIPE SIZE (mm)	525	
PIPE CLASS	3	
PIPE GRADE (%)	0.65%	
PIPE SLOPE (1 in X)	155.02	
FULL PIPE VELOCITY (m/s)	0.13	
PART FULL VELOCITY (m/s)	0.95	
DATUM RL	-5.000	
WATER LEVEL IN STRUCTURE	6.582	6.576
PIPE FLOW (CUMecs)	0.028	
PIPE CAPACITY AT GRADE (CUMecs)	0.346	
HYDRAULIC GRADE LEVEL	6.574	6.575
DEPTH TO INVERT	1.873	1.910
INVERT LEVEL OF DRAIN	6.400	6.360
DESIGN SURFACE LEVEL	8.163	8.160
SETOUT COORDINATES	E 722470.263 N 7654086.418	E 722464.416 N 7654088.482
RUNNING CHAINAGE	0.000 6.201	6.201

LINE 11

STRUCTURE NAME	16-1	28-6
STRUCTURE DESCRIPTION	LIL (ON-GRADE) GULLY PIT "S" LINTEL MOUNTABLE K&C	REFER TO LINE 28 FOR PIT DETAIL
PIPE SIZE (mm)	600	
PIPE CLASS	3	
PIPE GRADE (%)	0.49%	
PIPE SLOPE (1 in X)	203.47	
FULL PIPE VELOCITY (m/s)	0.05	
PART FULL VELOCITY (m/s)	0.71	
DATUM RL	-5.000	
WATER LEVEL IN STRUCTURE	6.524	6.523
PIPE FLOW (CUMecs)	0.015	
PIPE CAPACITY AT GRADE (CUMecs)	0.431	
HYDRAULIC GRADE LEVEL	6.523	6.523
DEPTH TO INVERT	1.886	1.915
INVERT LEVEL OF DRAIN	6.310	6.280
DESIGN SURFACE LEVEL	8.086	8.085
SETOUT COORDINATES	E 722454.771 N 7654102.728	E 722455.378 N 7654108.802
RUNNING CHAINAGE	0.000 6.104	6.104

LINE 16

STRUCTURE NAME	18-1	28-3
STRUCTURE DESCRIPTION	LIL (ON-GRADE) GULLY PIT "S" LINTEL MOUNTABLE K&C	REFER TO LINE 28 FOR PIT DETAIL
PIPE SIZE (mm)	450	
PIPE CLASS	3	
PIPE GRADE (%)	0.79%	
PIPE SLOPE (1 in X)	126.37	
FULL PIPE VELOCITY (m/s)	0.13	
PART FULL VELOCITY (m/s)	0.97	
DATUM RL	-5.000	
WATER LEVEL IN STRUCTURE	6.614	6.609
PIPE FLOW (CUMecs)	0.021	
PIPE CAPACITY AT GRADE (CUMecs)	0.254	
HYDRAULIC GRADE LEVEL	6.605	6.609
DEPTH TO INVERT	1.914	1.959
INVERT LEVEL OF DRAIN	6.470	6.420
DESIGN SURFACE LEVEL	8.274	8.269
SETOUT COORDINATES	E 722464.587 N 7654049.930	E 722458.821 N 7654052.513
RUNNING CHAINAGE	0.000 6.319	6.319

LINE 18

STRUCTURE NAME	28-1	28-2	28-3	28-4	28-5	28-6	13-8
STRUCTURE DESCRIPTION	LIL (ON-GRADE) GULLY PIT "S" LINTEL MOUNTABLE K&C	LIL (ON-GRADE) GULLY PIT "S" LINTEL MOUNTABLE K&C	LIL (ON-GRADE) GULLY PIT "S" LINTEL MOUNTABLE K&C	LIL (ON-GRADE) GULLY PIT "S" LINTEL OVER 1350Ø ACCESS CHAMBER MOUNTABLE K&C	LIL (ON-GRADE) GULLY PIT "S" LINTEL OVER 1350Ø ACCESS CHAMBER MOUNTABLE K&C	LIL (ON-GRADE) GULLY PIT "S" LINTEL OVER 1500Ø ACCESS CHAMBER MOUNTABLE K&C	CONCRETE HEADWALL
PIPE SIZE (mm)	450	600	750	825	825	1050	
PIPE CLASS	3	3	3	3	3	3	
PIPE GRADE (%)	0.31%	0.22%	0.14%	0.16%	0.22%	0.11%	
PIPE SLOPE (1 in X)	327.38	449.76	728.03	632.74	449.55	871.28	
FULL PIPE VELOCITY (m/s)	0.04	0.06	0.14	0.21	0.21	0.18	
PART FULL VELOCITY (m/s)	0.48	0.56	0.67	0.83	0.94	0.79	
DATUM RL	-5.000						
WATER LEVEL IN STRUCTURE	6.622	6.620	6.609	6.576	6.543	6.523	6.405
PIPE FLOW (CUMecs)	0.006	0.017	0.063	0.114	0.113	0.155	
PIPE CAPACITY AT GRADE (CUMecs)	0.158	0.290	0.413	0.571	0.677	0.926	
HYDRAULIC GRADE LEVEL	6.621	6.620	6.619	6.575	6.542	6.523	6.405
DEPTH TO INVERT	1.953	1.965	1.985	1.920	1.866	1.935	1.886
INVERT LEVEL OF DRAIN	6.540	6.520	6.500	6.350	6.310	6.260	6.190
DESIGN SURFACE LEVEL	8.383	8.375	8.269	8.160	8.156	8.085	8.076
SETOUT COORDINATES	E 722460.578 N 7654014.374	E 722454.494 N 7654016.793	E 722458.821 N 7654052.513	E 722464.416 N 7654088.482	E 722466.368 N 7654100.986	E 722455.378 N 7654108.802	E 722442.331 N 7654115.498
RUNNING CHAINAGE	0.000 6.548	35.981 42.529	36.402	78.930	12.655 91.585	13.487 105.072	43.564 148.636

LINE 28

STRUCTURE NAME	RW3-1	RW3-2	RW3-3	RW3-4	RW3-5	RW3-6	RW3-7	1-1
STRUCTURE DESCRIPTION	MRC STD FIELD INLET 900x600 TYPE 2	MRC STD FIELD INLET 900x600 TYPE 2	MRC STD FIELD INLET 900x600 TYPE 2	MRC STD FIELD INLET 900x600 TYPE 2	MRC STD FIELD INLET 900x600 TYPE 2	MRC STD FIELD INLET 900x600 TYPE 2	MRC STD FIELD INLET 900x600 TYPE 2	REFER TO LINE 1 FOR PIT DETAIL
PIPE SIZE (mm)	300	300	300	300	300	300	450	
PIPE CLASS	PVC	PVC	PVC	PVC	PVC	PVC	3	
PIPE GRADE (%)	0.40%	0.40%	0.40%	0.40%	0.40%	0.40%	0.41%	
PIPE SLOPE (1 in X)	249.99	250.01	250.00	249.99	250.00	250.00	241.44	
FULL PIPE VELOCITY (m/s)	0.17	0.36	0.55	0.74	0.93	1.12	0.58	
PART FULL VELOCITY (m/s)	0.67	0.82	0.92	0.97	0.97	1.12	1.15	
DATUM RL	-5.000							
WATER LEVEL IN STRUCTURE	7.895	7.892	7.878	7.846	7.787	7.695	7.562	7.531
PIPE FLOW (CUMecs)	0.012	0.025	0.039	0.052	0.066	0.079	0.092	
PIPE CAPACITY AT GRADE (CUMecs)	0.061	0.061	0.061	0.061	0.061	0.061	0.184	
HYDRAULIC GRADE LEVEL	7.895	7.892	7.878	7.846	7.787	7.695	7.562	7.527
DEPTH TO INVERT	0.788	0.841	0.874	0.910	0.967	1.016	1.114	1.571
INVERT LEVEL OF DRAIN	7.340	7.260	7.180	7.100	7.020	6.940	6.860	6.580
DESIGN SURFACE LEVEL	8.128	8.101	8.054	8.010	7.987	7.956	7.974	8.162
SETOUT COORDINATES	E 722418.686 N 7653939.724	E 722438.686 N 7653939.762	E 722458.687 N 7653939.821	E 722478.687 N 7653939.838	E 722498.686 N 7653939.876	E 722518.686 N 7653939.914	E 722538.686 N 7653939.952	E 722558.622 N 7653973.753
RUNNING CHAINAGE	0.000 19.999	20.001 19.999	40.000 20.000	60.001 20.000	80.000 19.999	100.000 20.000	120.000 20.000	33.801 153.802

LINE RW3

CAD FILENAME: C:\265\Ooralea\Ooralea\DWG\2319-STG7-C213.dwg Plot Date: 25 Jun, 2025

3	STORMWATER DRAINAGE UPDATED	25.06.25	M.D.
2	STORMWATER DRAINAGE UPDATED	25.06.25	M.D.
1	ISSUE FOR CONSTRUCTION	20.01.25	M.D.
0	ISSUE FOR CONSTRUCTION	25.11.24	M.D.
A	ISSUE FOR APPROVAL	29.08.24	M.D.
REV	REVISION DETAILS	DATE	APPR

SCALE	
1:100	0 1 2 3 4m
1:1000	0 10 20 30 40m



APPROVAL	7198
RPEQ SIGNATURE	RPEQ No
DRAWN	DATE
J.A	N.G.
CHECKED	M.D.

OORALEA WATERS STAGE 7
AT OORALEA, BAKERS CREEK
PROPERTY DEVELOPMENT

STORMWATER
LONGITUDINAL SECTIONS
(SHEET 3 OF 3)

FOR CONSTRUCTION
25 Jun 2025

ISSUE FOR CONSTRUCTION
PROJECT No: 2319
DRAWING No: 2319-STG7-C213
REV: 3

STRUCTURE NAME	1-8	8-2	8-3	8-4	8-5
STRUCTURE DESCRIPTION	REFER TO LINE 1 FOR PIT DETAIL	LIL (ON-GRADE) GULLY PIT "M" LINTEL OVER 1500Ø ACCESS CHAMBER MOUNTABLE K&C	LIL (ON-GRADE) GULLY PIT "M" LINTEL OVER 1500Ø ACCESS CHAMBER MOUNTABLE K&C	1500Ø STORMWATER ACCESS CHAMBER	CONCRETE HEADWALL
PIPE SIZE (mm)	900	900	1050	1050	
PIPE CLASS	3	3	3	3	
PIPE GRADE (%)	0.10%	0.10%	0.10%	0.10%	
PIPE SLOPE (1 in X)	1003.21	1004.04	999.27	1026.25	
FULL PIPE VELOCITY (m/s)	0.15	1.31	1.02	1.14	
PART FULL VELOCITY (m/s)	0.66	1.31	1.14	1.14	
DATUM RL	-5.000				
WATER LEVEL IN STRUCTURE	7.054	7.093	6.834	6.750	6.585
PIPE FLOW (CUMECS)	0.094	0.836	0.883	0.991	
PIPE CAPACITY AT GRADE (CUMECS)	0.572	0.572	0.864	0.853	
HYDRAULIC GRADE LEVEL	7.054	7.054	6.856	6.828	6.802
DEPTH TO INVERT	154.9	1.726	1.738	6.738	6.674
INVERT LEVEL OF DRAIN	6.090	6.078	6.066	6.031	6.023
DESIGN SURFACE LEVEL	7.639	7.804	7.804	7.614	7.500
SETOUT COORDINATES	E 722553.323 N 7654132.331	E 722564.961 N 7654132.325	E 722565.801 N 7654144.546	E 722573.122 N 7654178.950	E 722574.951 N 7654186.953
RUNNING CHAINAGE	0.000	11.637	12.249	35.174	8.210

LINE 8

STRUCTURE NAME	RW1-1	RW1-2	RW1-3	RW1-4	RW1-5	RW1-6	8-4
STRUCTURE DESCRIPTION	MRC STD FIELD INLET 900x600 TYPE 2	MRC STD FIELD INLET 900x600 TYPE 2	MRC STD FIELD INLET 900x600 TYPE 2	MRC STD FIELD INLET 900x600 TYPE 2	MRC STD FIELD INLET 900x600 TYPE 2	MRC STD FIELD INLET 900x600 TYPE 2	REFER TO LINE 8 FOR PIT DETAIL
PIPE SIZE (mm)	225	225	225	225	300	300	
PIPE CLASS	PVC	PVC	PVC	PVC	PVC	PVC	
PIPE GRADE (%)	0.50%	0.50%	0.50%	0.50%	0.66%	0.50%	
PIPE SLOPE (1 in X)	200.00	200.00	200.07	200.09	152.26	200.01	
FULL PIPE VELOCITY (m/s)	0.39	0.78	1.17	1.55	1.09	1.30	
PART FULL VELOCITY (m/s)	0.80	0.91	1.17	1.55	1.26	1.30	
DATUM RL	-5.000						
WATER LEVEL IN STRUCTURE	7.733	7.709	7.613	7.398	7.019	6.941	6.750
PIPE FLOW (CUMECS)	0.016	0.031	0.047	0.062	0.077	0.092	
PIPE CAPACITY AT GRADE (CUMECS)	0.032	0.032	0.032	0.032	0.078	0.068	
HYDRAULIC GRADE LEVEL	7.733	7.709	7.709	7.613	7.398	7.019	6.852
DEPTH TO INVERT	0.640	0.804	0.846	0.882	0.918	0.979	0.997
INVERT LEVEL OF DRAIN	7.150	7.050	6.950	6.850	6.750	6.650	6.616
DESIGN SURFACE LEVEL	7.790	7.854	7.796	7.732	7.668	7.629	7.614
SETOUT COORDINATES	E 722472.214 N 7654193.866	E 722491.976 N 7654190.792	E 722511.739 N 7654187.720	E 722531.510 N 7654184.660	E 722551.318 N 7654181.829	E 722566.399 N 7654178.730	E 722573.122 N 7654178.950
RUNNING CHAINAGE	0.000	20.000	20.000	20.007	20.009	15.226	6.768

LINE RW1

STRUCTURE NAME	RW2-1	RW2-2	8-4
STRUCTURE DESCRIPTION	MRC STD FIELD INLET 900x600 TYPE 2	MRC STD FIELD INLET 900x600 TYPE 2	REFER TO LINE 8 FOR PIT DETAIL
PIPE SIZE (mm)	225	225	
PIPE CLASS	PVC	PVC	
PIPE GRADE (%)	0.52%	0.35%	
PIPE SLOPE (1 in X)	193.05	286.87	
FULL PIPE VELOCITY (m/s)	0.36	0.73	
PART FULL VELOCITY (m/s)	0.79	0.73	
DATUM RL	-5.000		
WATER LEVEL IN STRUCTURE	6.972	6.956	6.750
PIPE FLOW (CUMECS)	0.014	0.029	
PIPE CAPACITY AT GRADE (CUMECS)	0.032	0.027	
HYDRAULIC GRADE LEVEL	6.972	6.956	6.902
DEPTH TO INVERT	0.773	0.806	0.853
INVERT LEVEL OF DRAIN	6.863	6.801	6.760
DESIGN SURFACE LEVEL	7.636	7.607	7.614
SETOUT COORDINATES	E 722591.003 N 7654177.060	E 722579.000 N 7654178.288	E 722573.122 N 7654178.950
RUNNING CHAINAGE	0.000	12.066	5.915

LINE RW2

XREFS :- X_DC_CIVIL.dwg ; X_2319_DC_STG 7_STORMWATER_LONGITUDINAL_SECTIONS.dwg



CAD FILENAME: C:\265\Water\Ooralea\WV2319 - The Waters Ooralea_238\02 DES\022 DC Des\CAD - Stage 7 (Active)\DRG\2319-STG7-C214.dwg Plot Date: 25 Jun 2025

XREFS :- X_DC_CIVIL.dwg ; X_2319_DC_STG7_STORMWATER_STRUCTURES_1.dwg


CAST IRON COVER AND FRAME BOLT
DOWN AS PER MACKAY REGIONAL
COUNCIL STD DWG A3-03878

REFER TO STRUCTURAL ENGINEERS DRAWINGS
FOR CONCRETE REINFORCEMENT DETAILS


SECTION
SCALE 1:20

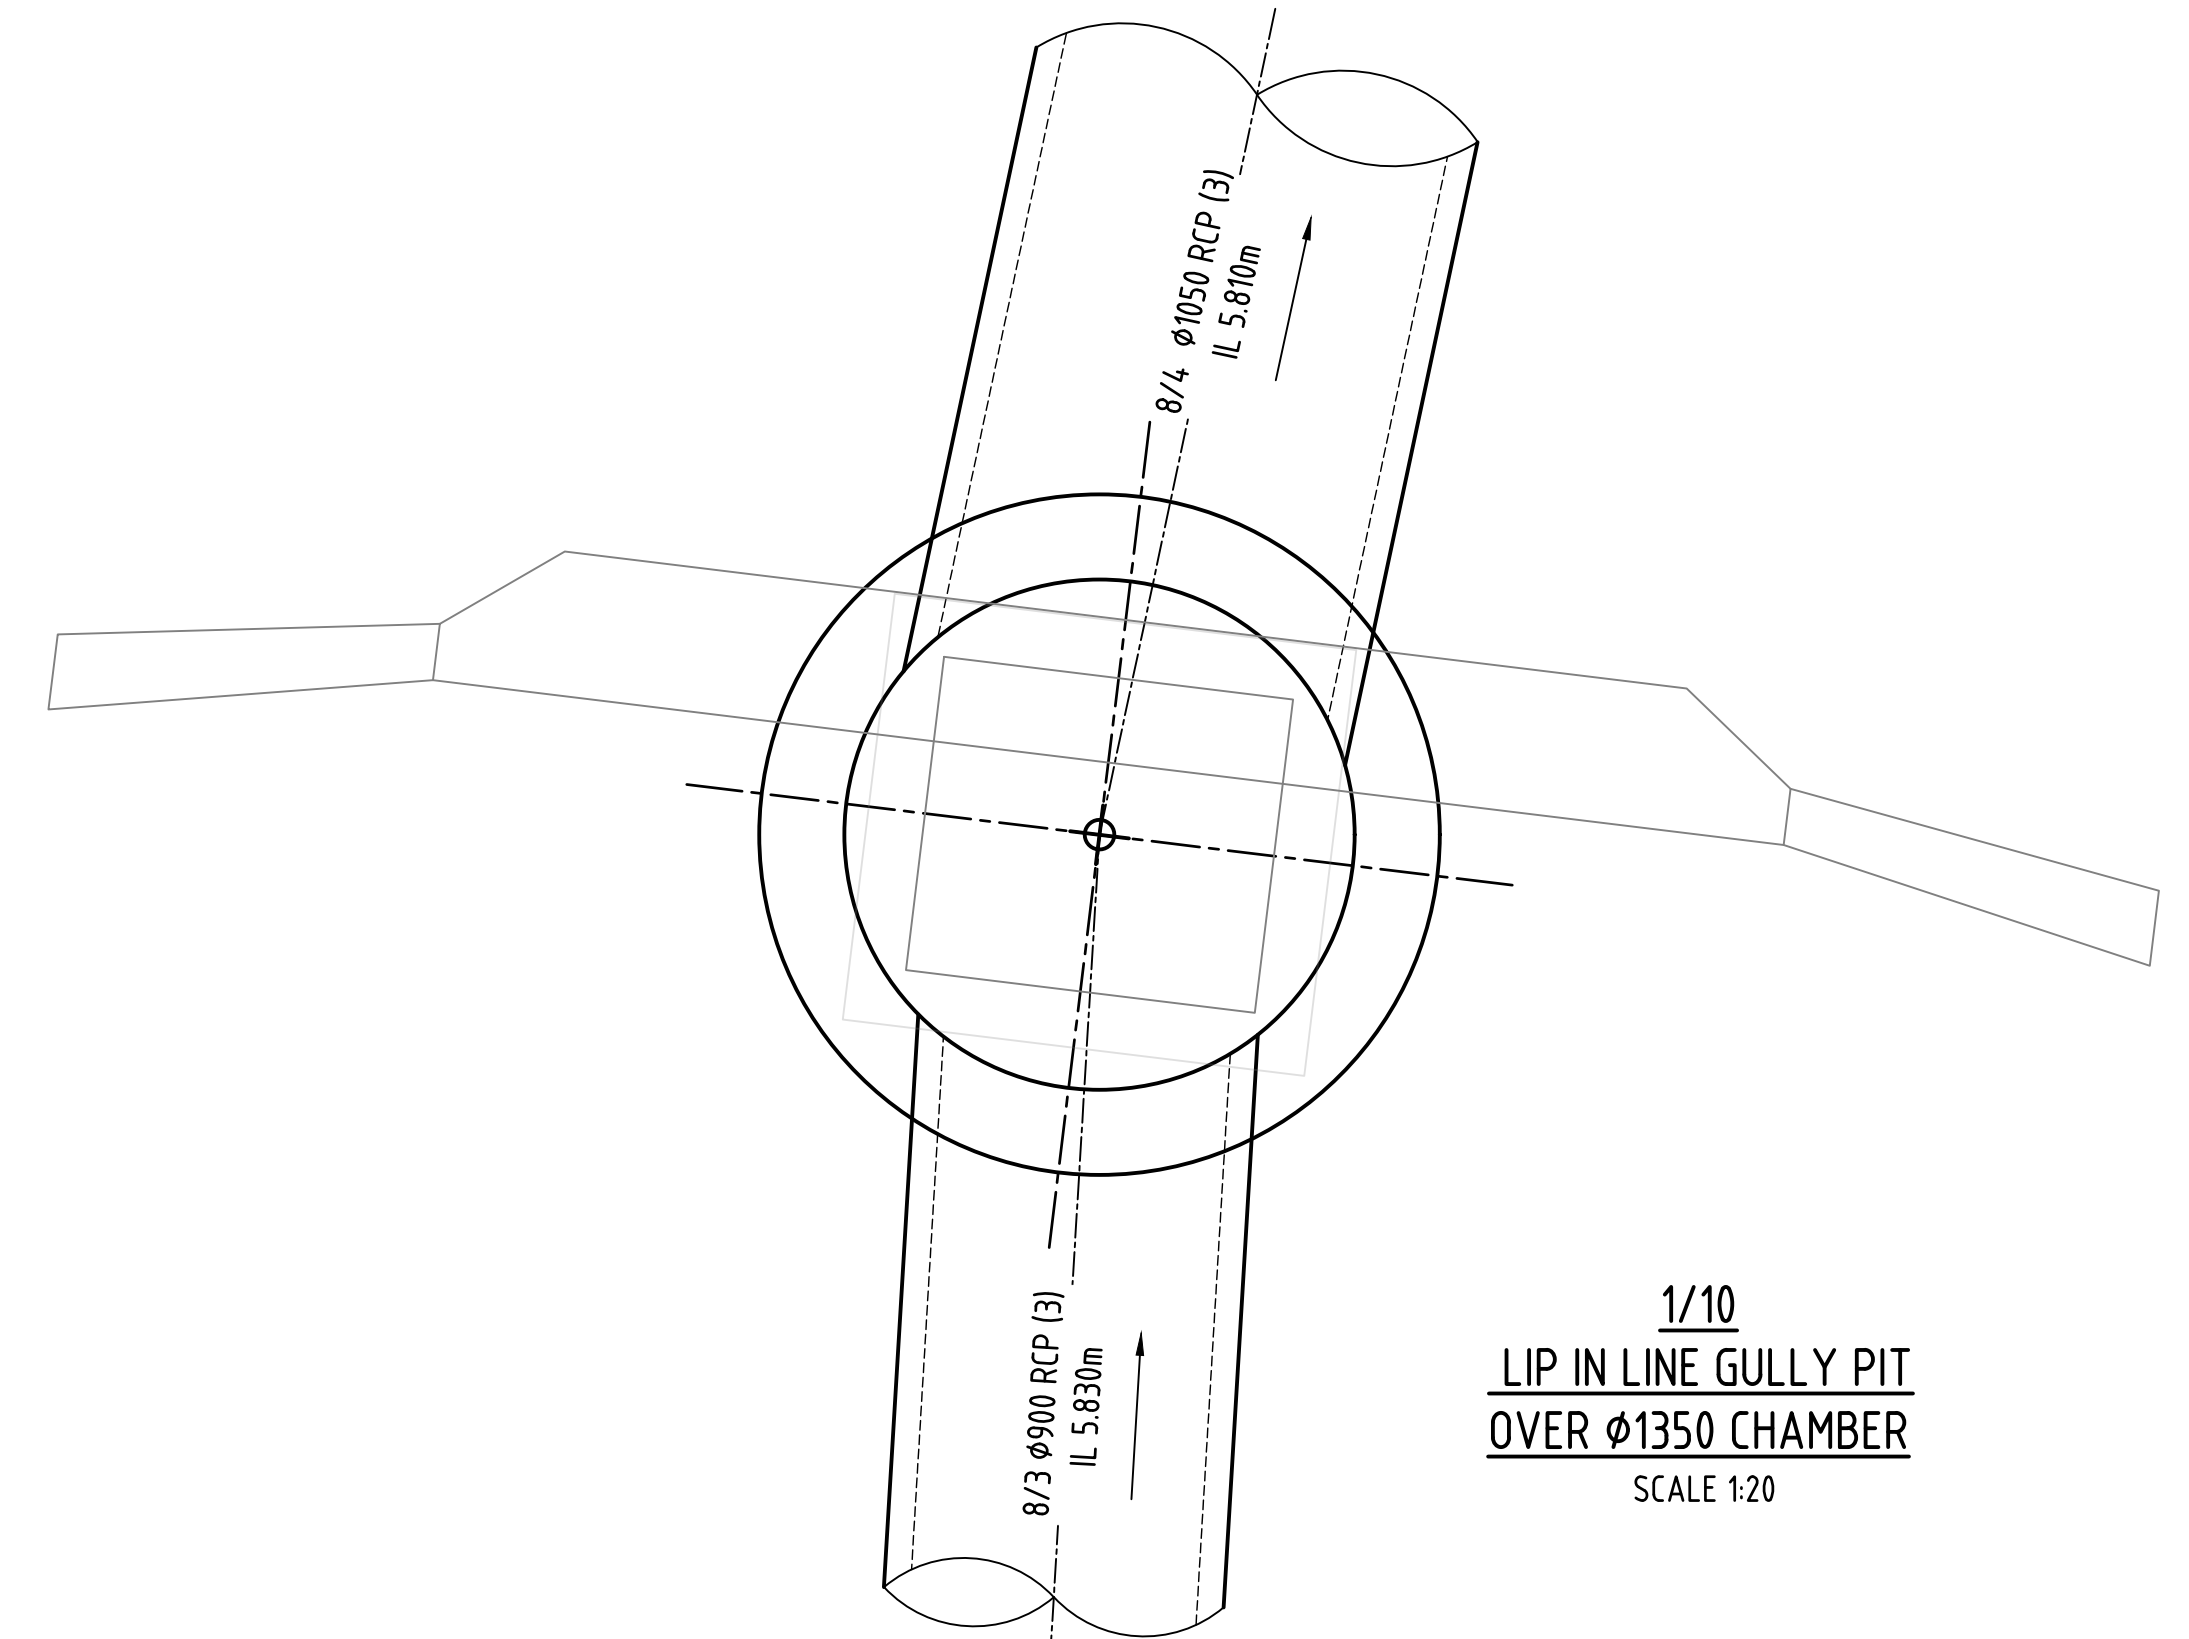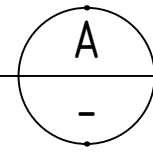


1/10
LIP IN LINE GULLY PIT
OVER 1350 CHAMBER
SCALE 1:20

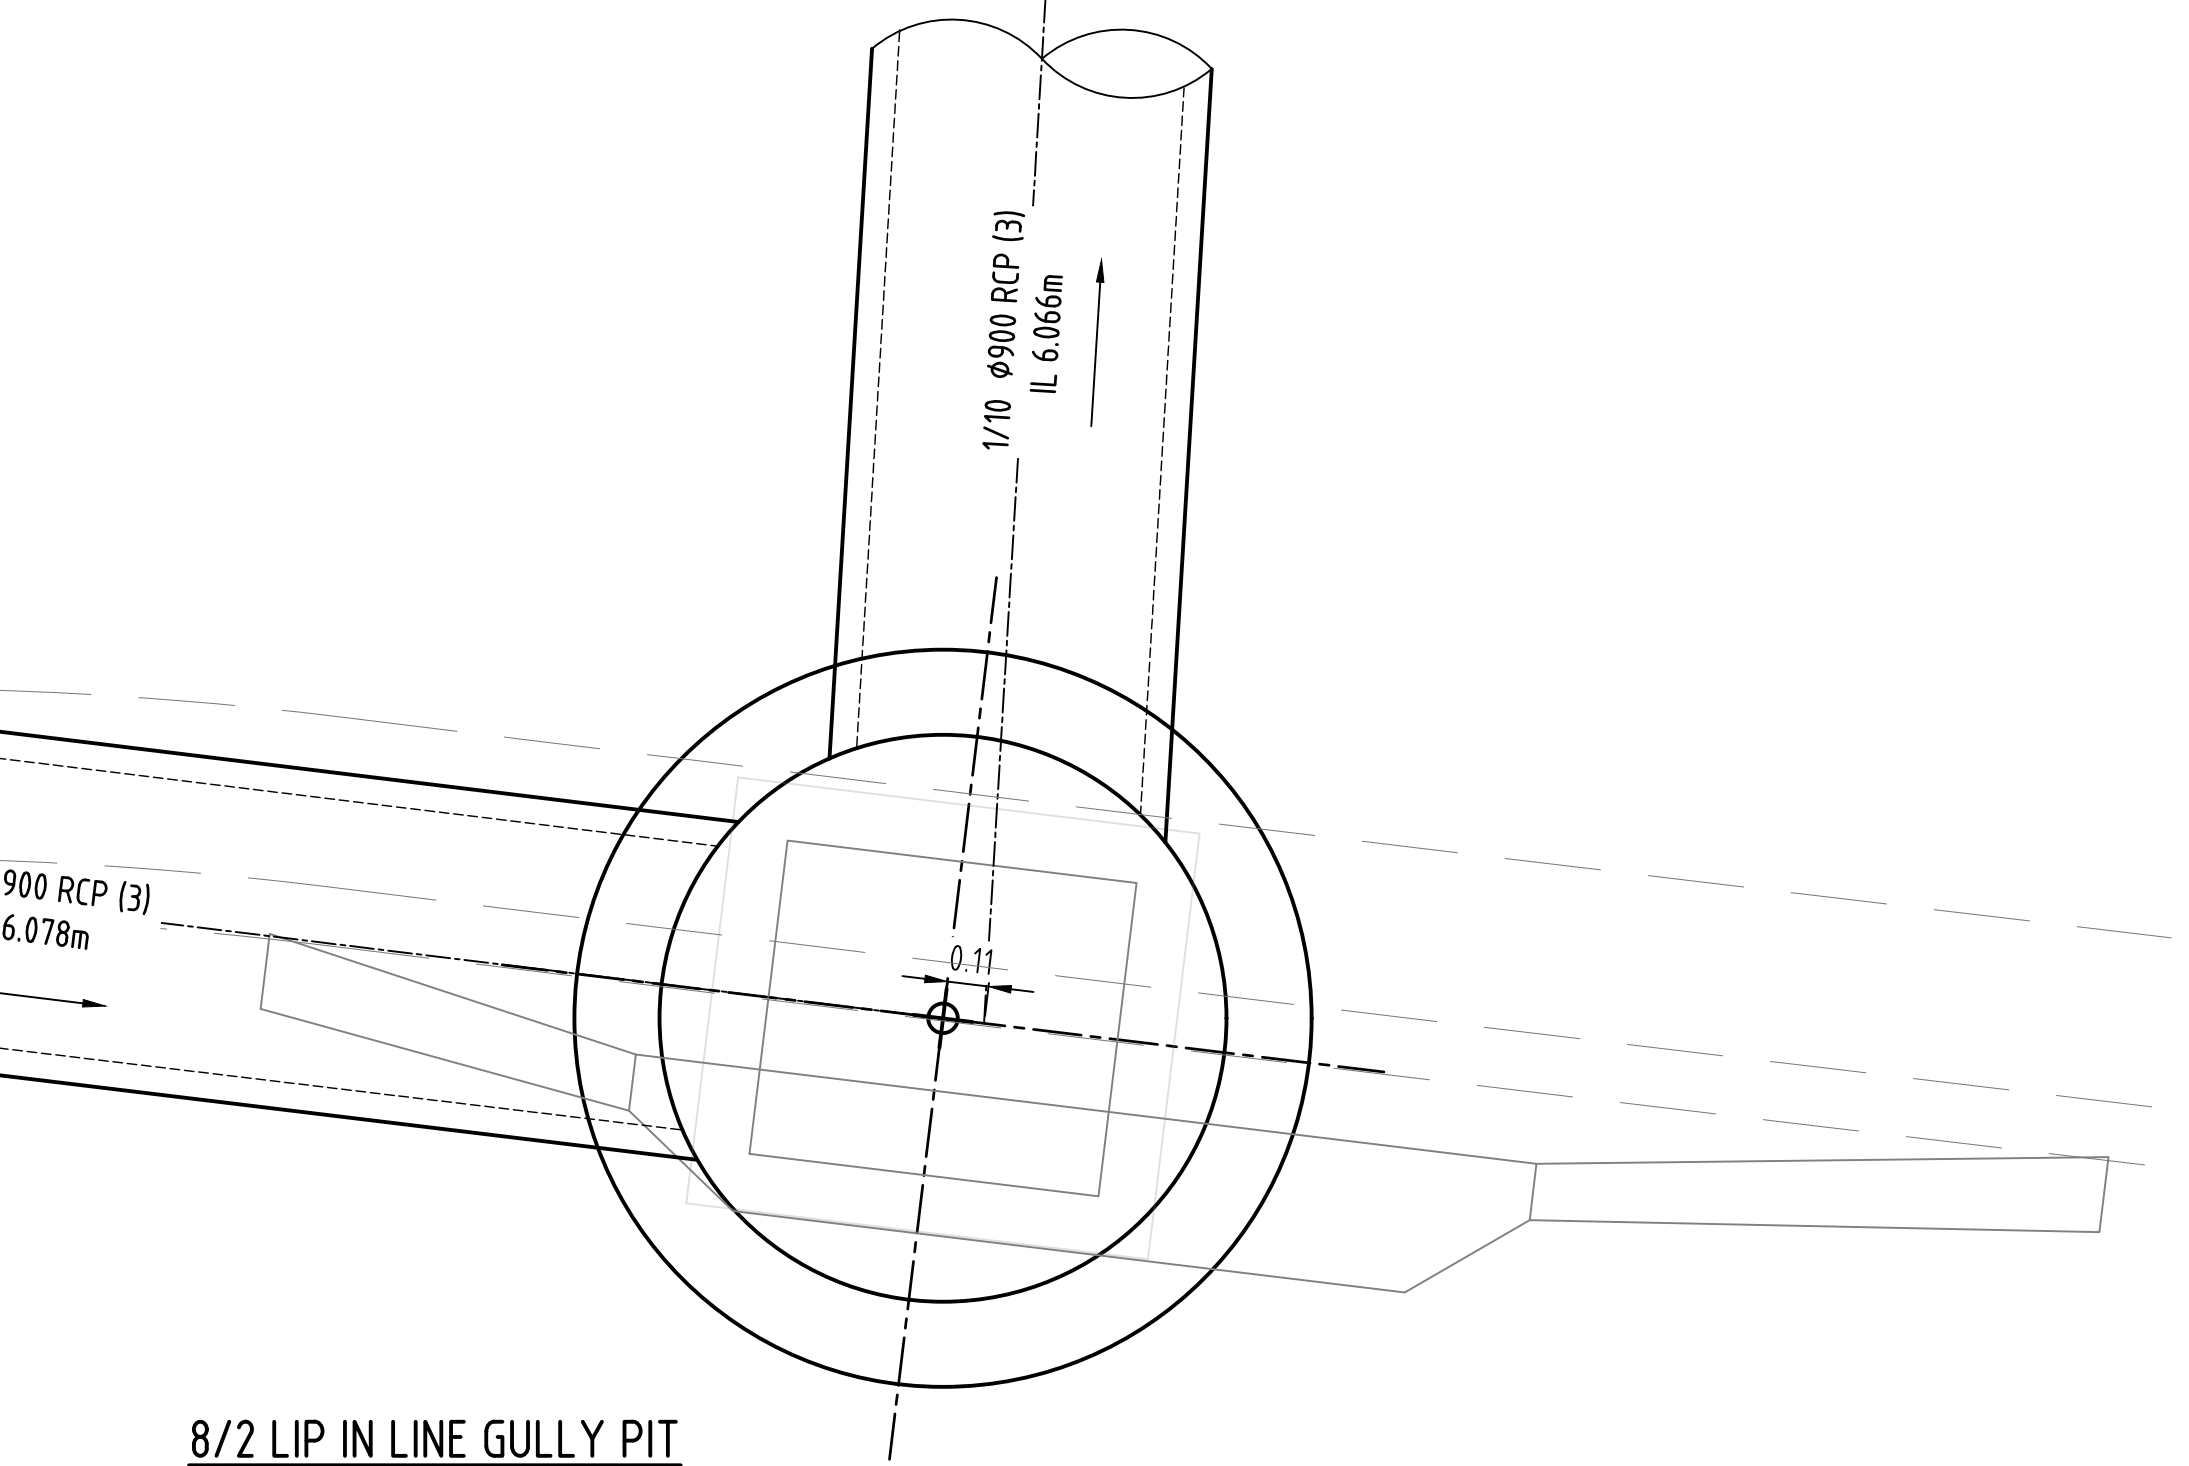

8/2 LIP IN LINE GULLY PIT
OVER 1500 CHAMBER
SCALE 1:20

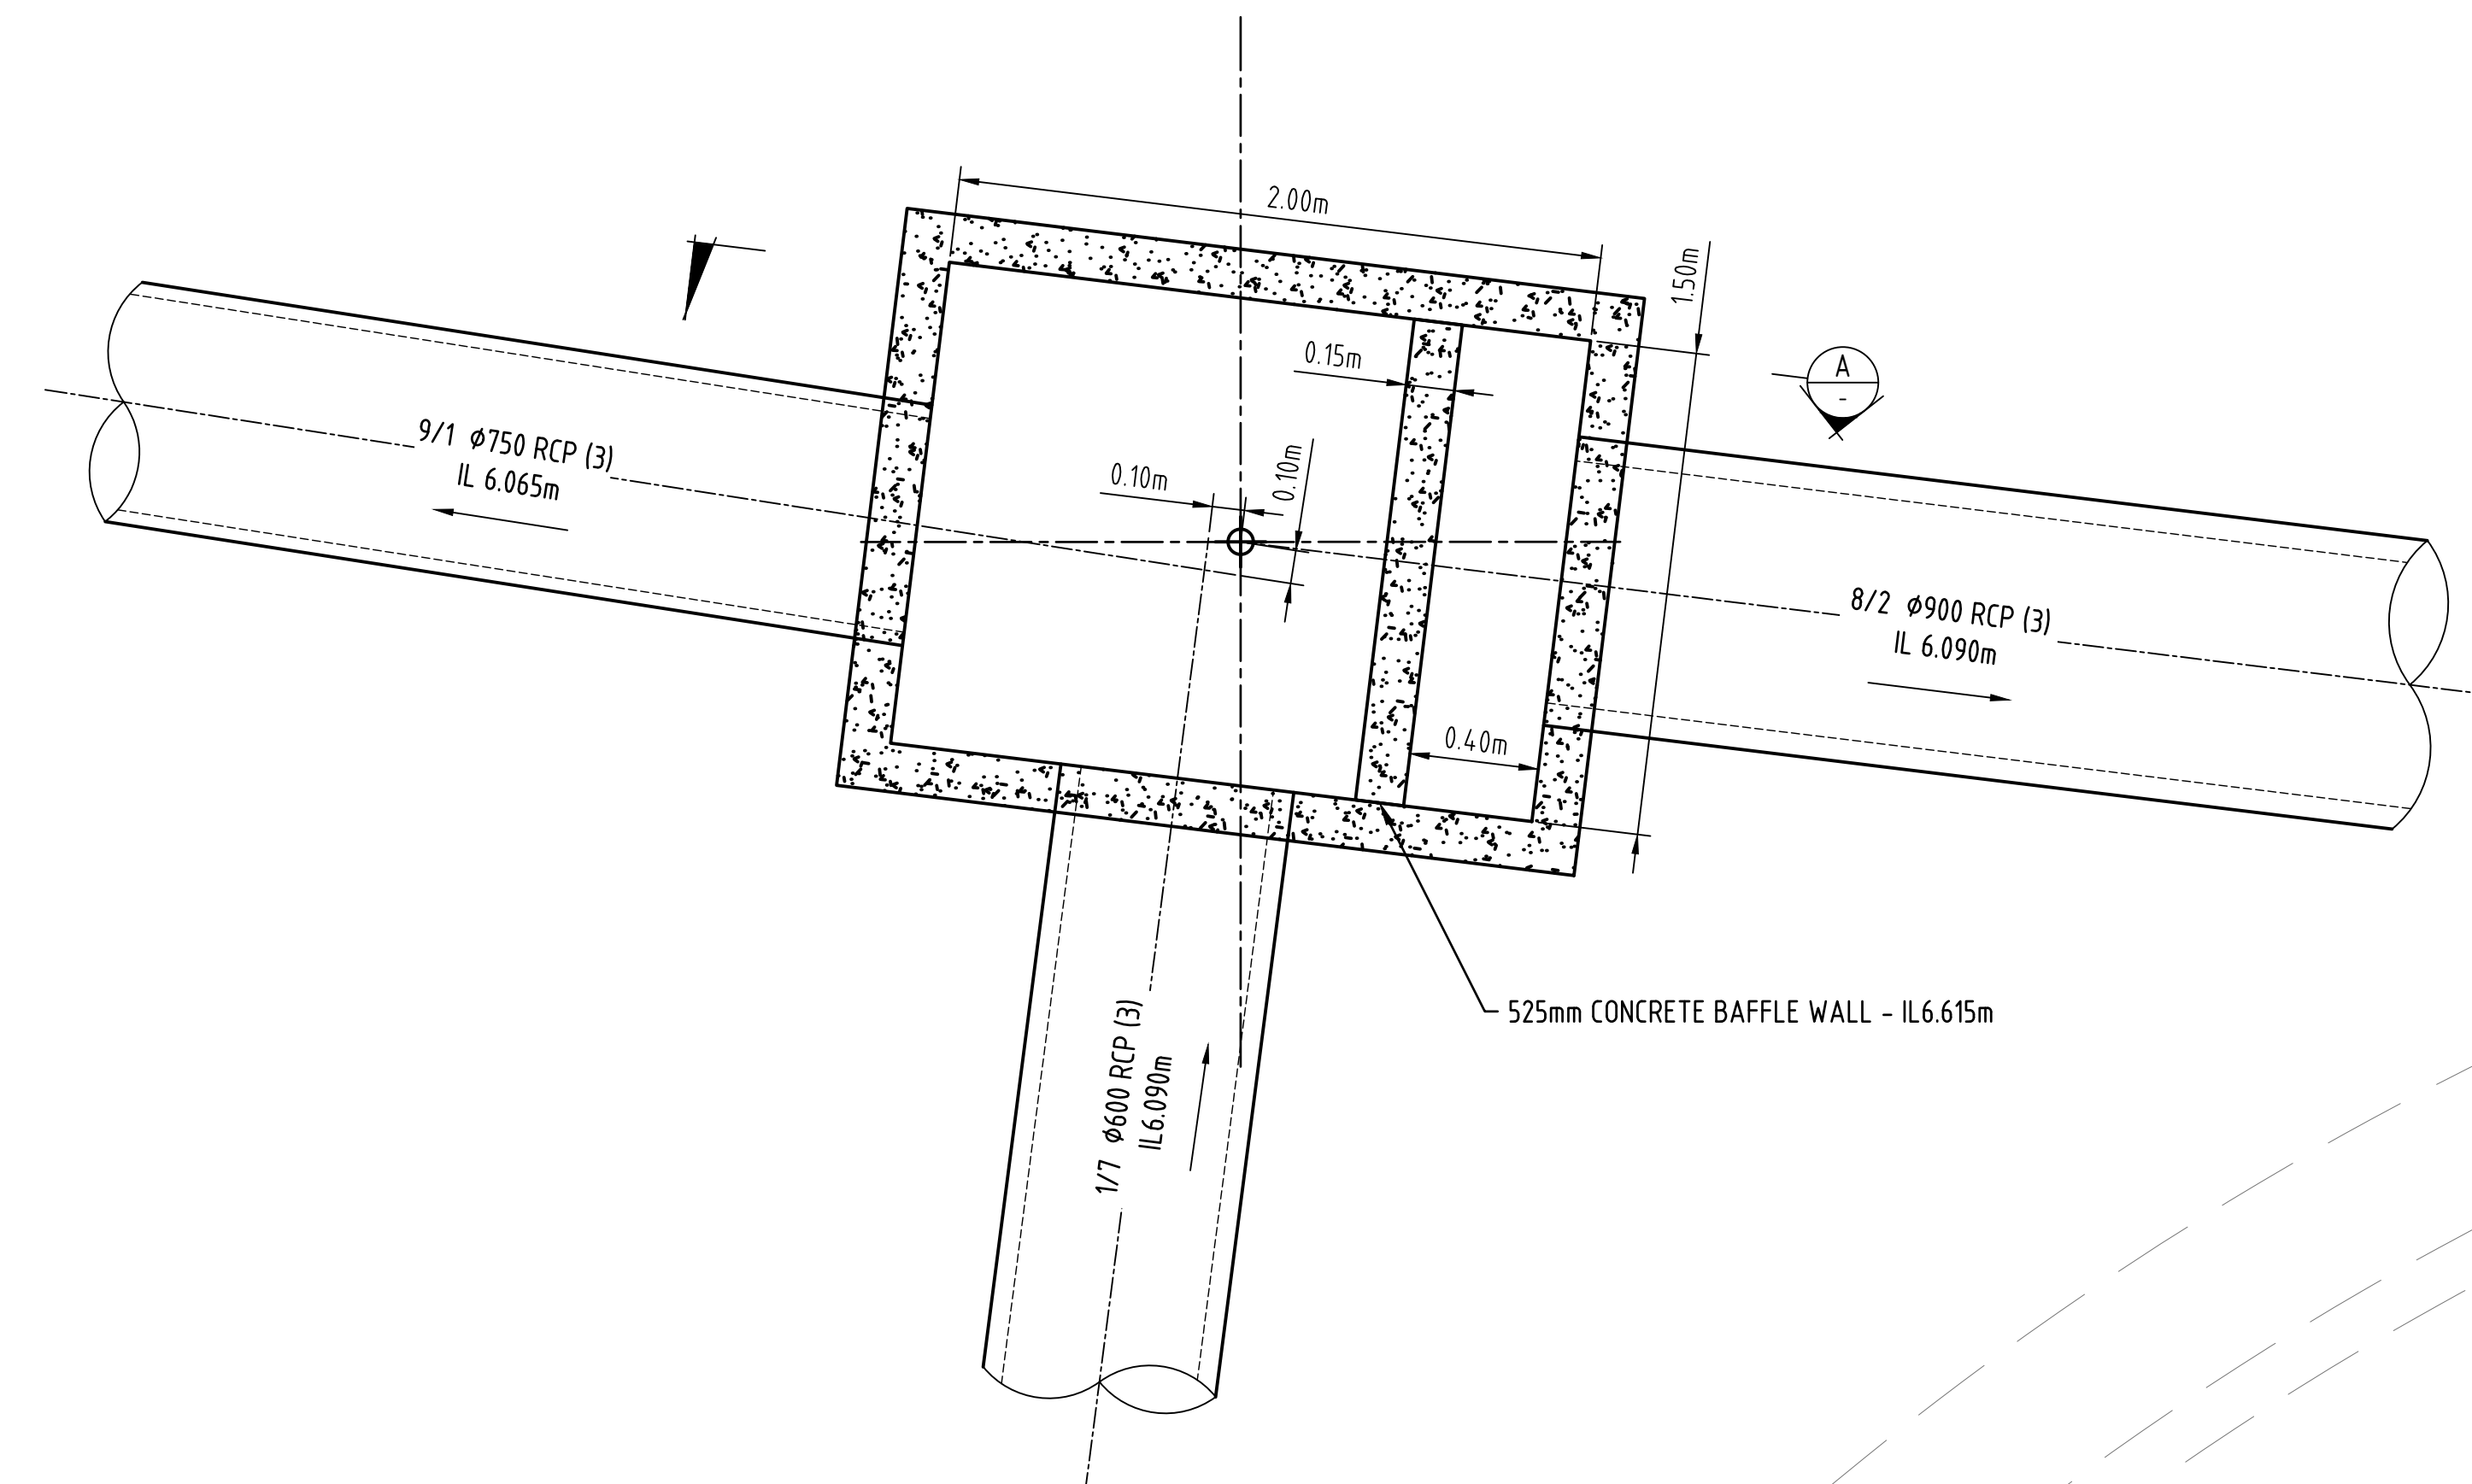

1/8
2000 x 1500 RECTANGULAR CONCRETE PIT
SCALE 1:20

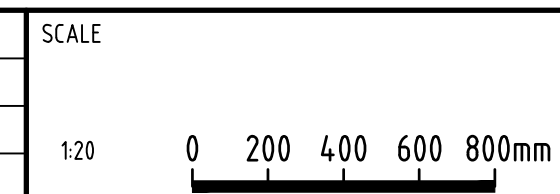

APPROVAL		7198
RPEQ SIGNATURE		RPEQ No
DATE		20.01.25
DRAWN	DESIGNED	CHECKED
I.F.	N.G.	M.D.


OORALEA WATERS STAGE 7
AT OORALEA, BAKERS CREEK
PROPERTY DEVELOPMENT

STORMWATER
STRUCTURE DETAILS
(SHEET 1 OF 3)


FOR CONSTRUCTION
25 Jun 2025

ISSUE	
ISSUE FOR CONSTRUCTION	
PROJECT No:	2319
DRAWING No:	2319-STG7-C214
REV:	2


CAD FILENAME: C:\Users\Nara\Documents\2319 - The Waters Oralea_238\02 DES\022 DC Des\CAD - Stage 7 (Active)\DRG\2319-STG7-C215.dwg Plot Date: 25 Jun 2025

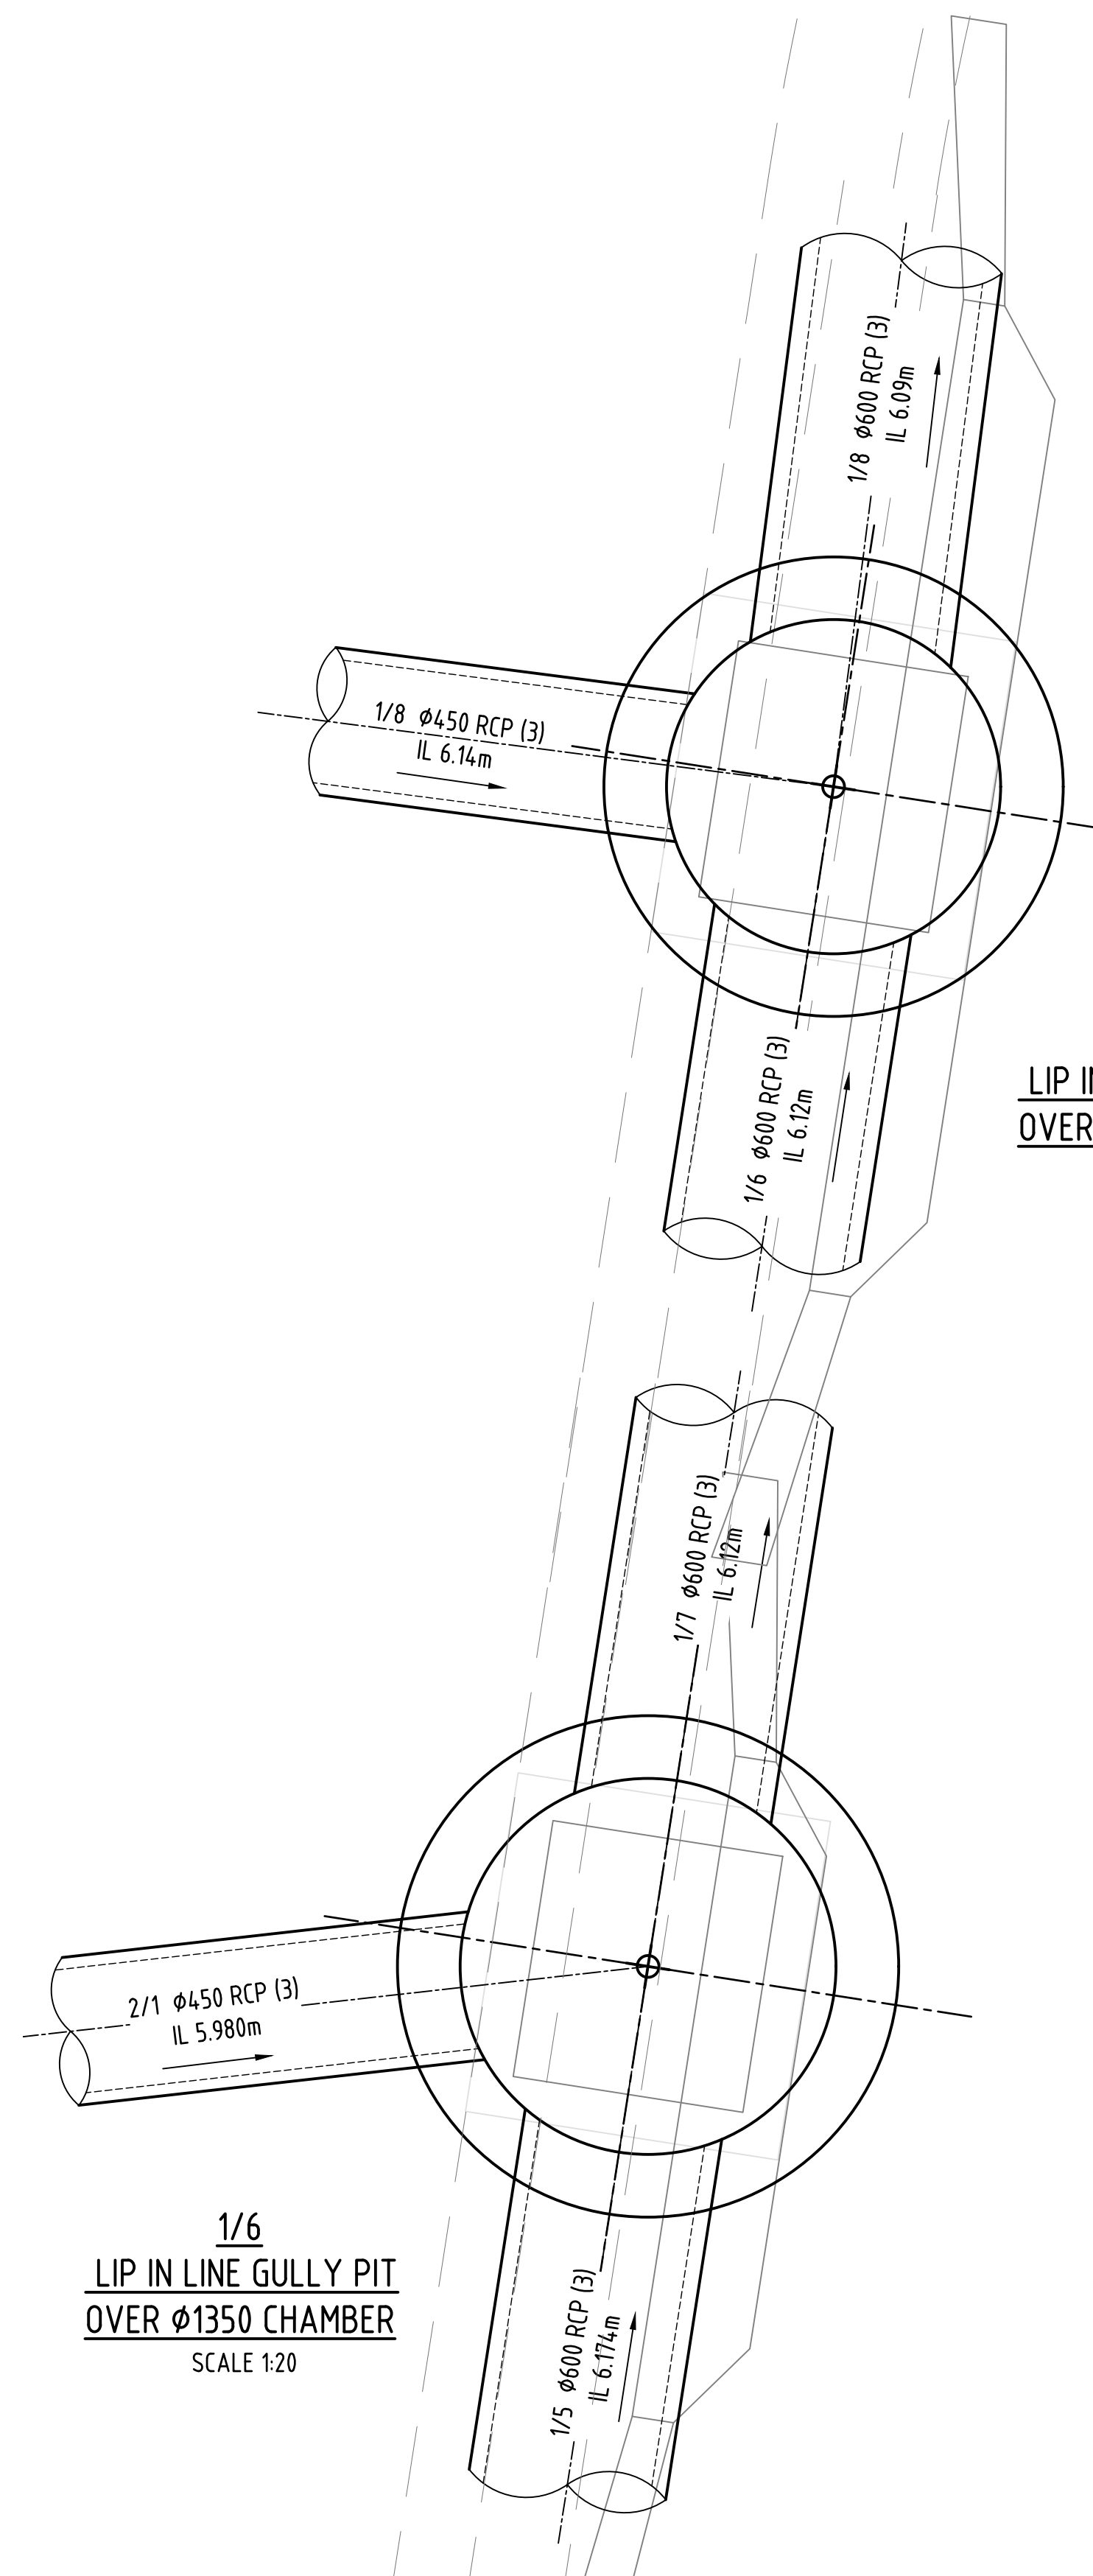


1/7
LIP IN LINE GULLY PIT
OVER Ø1350 CHAMBER
SCALE 1:20

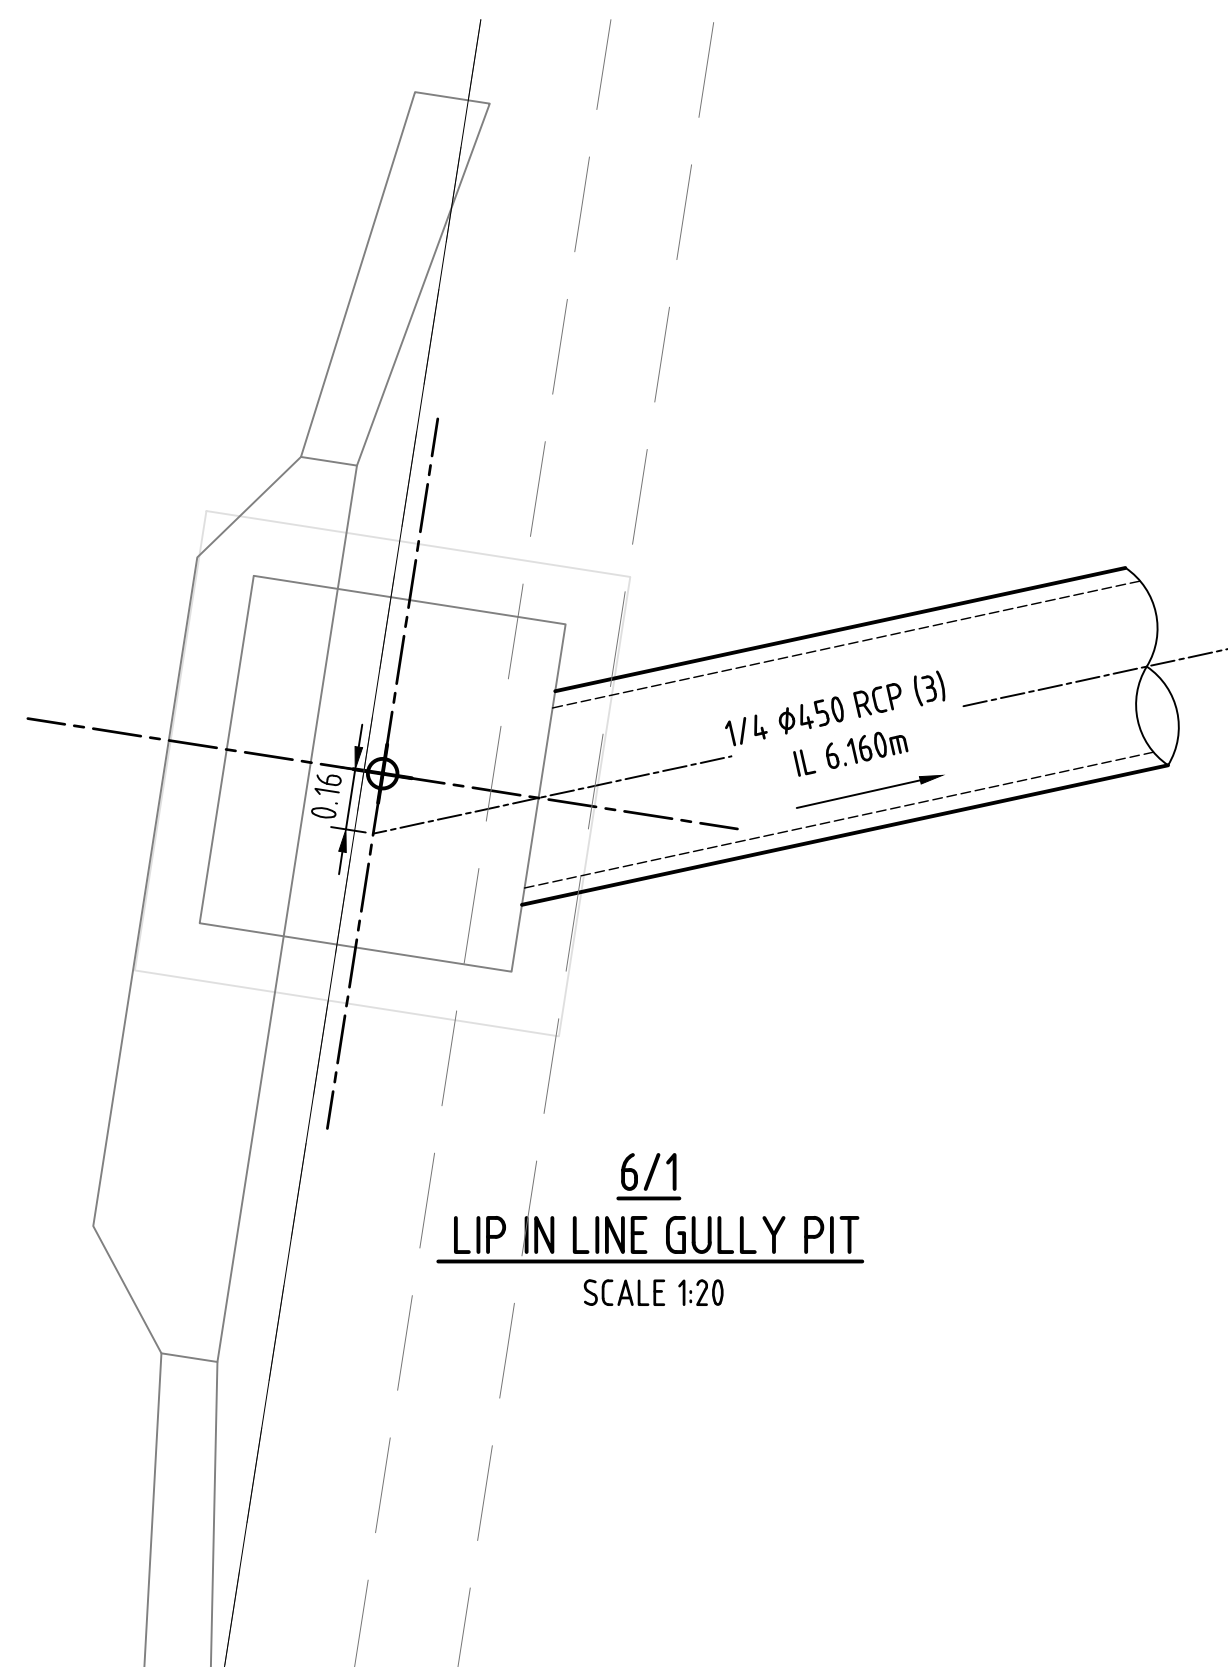


6/1
LIP IN LINE GULLY PIT
SCALE 1:20

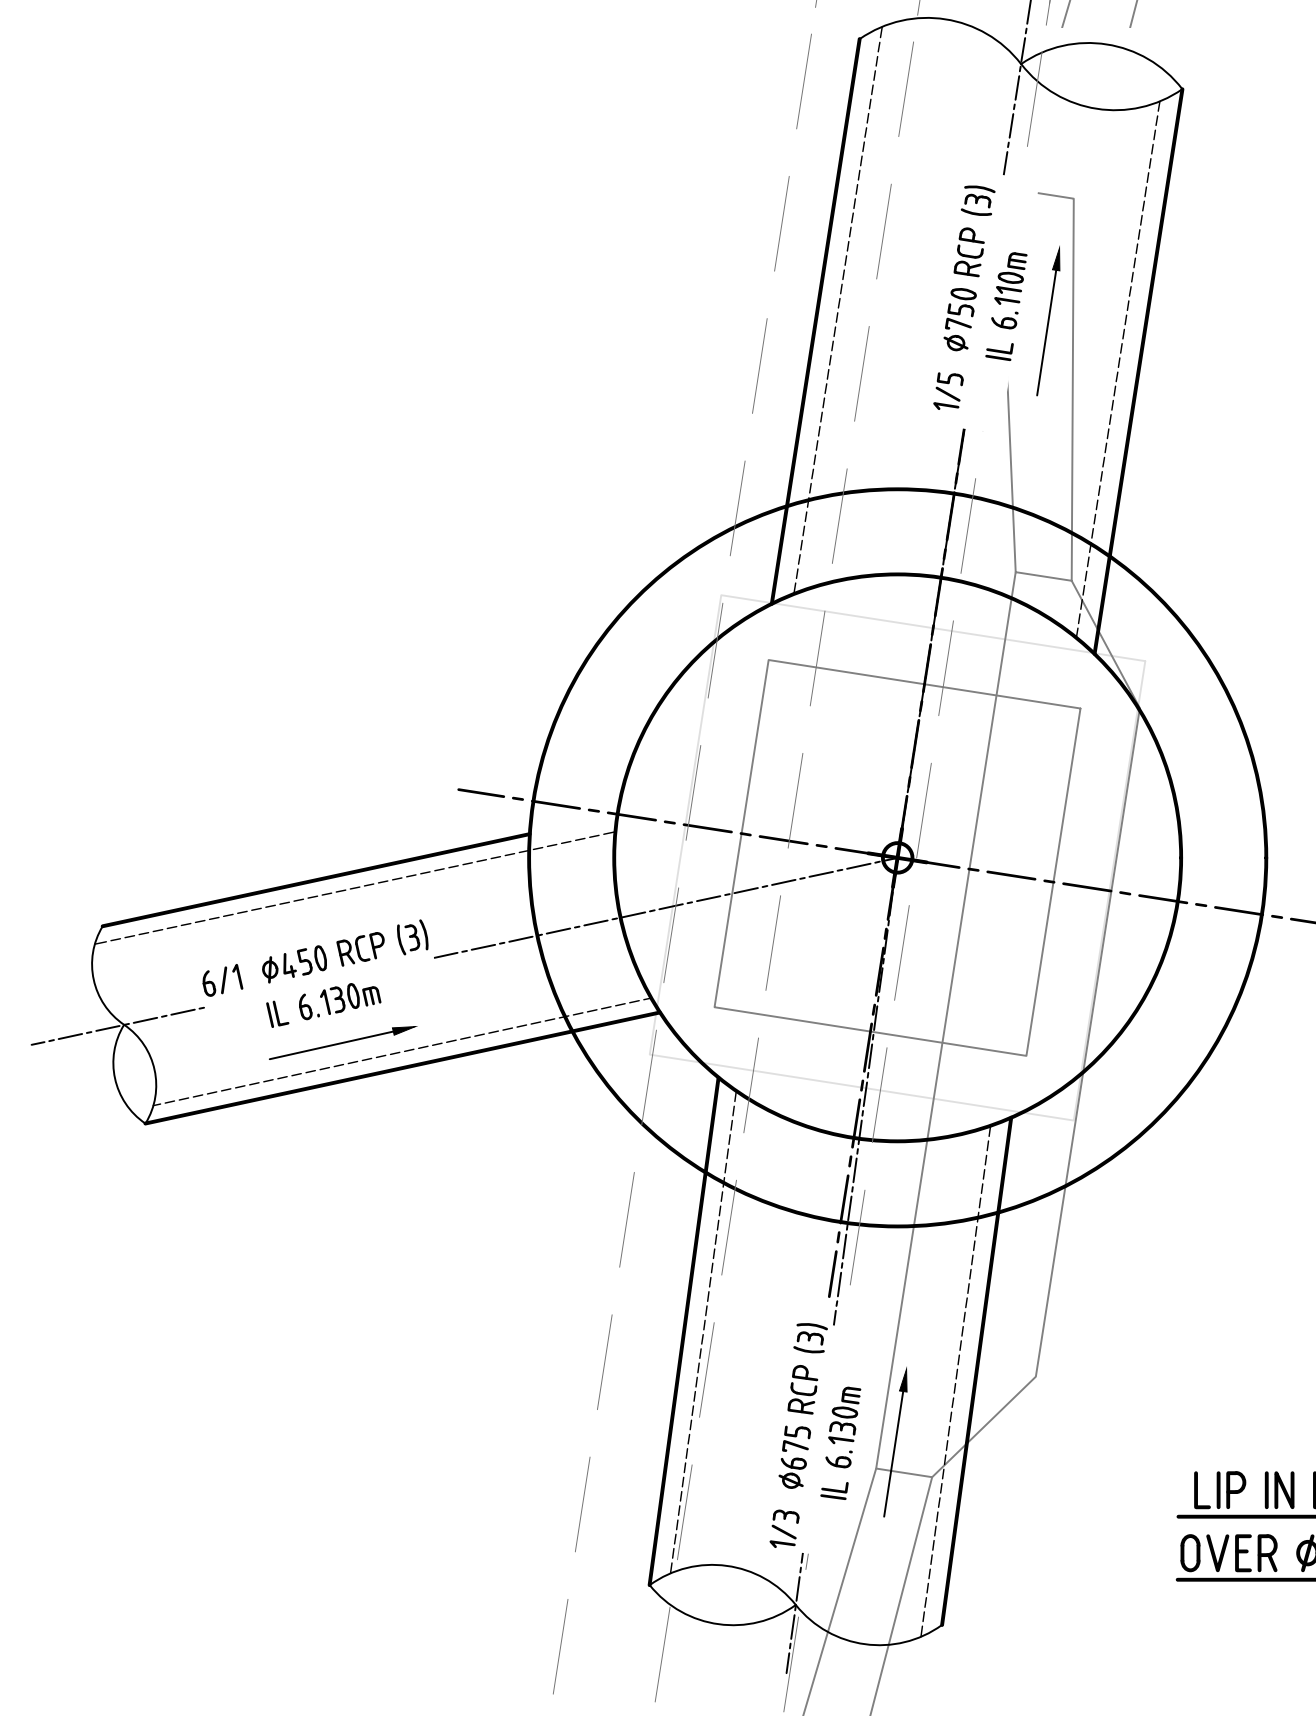

1/4
LIP IN LINE GULLY PIT
OVER Ø1500 CHAMBER
SCALE 1:20

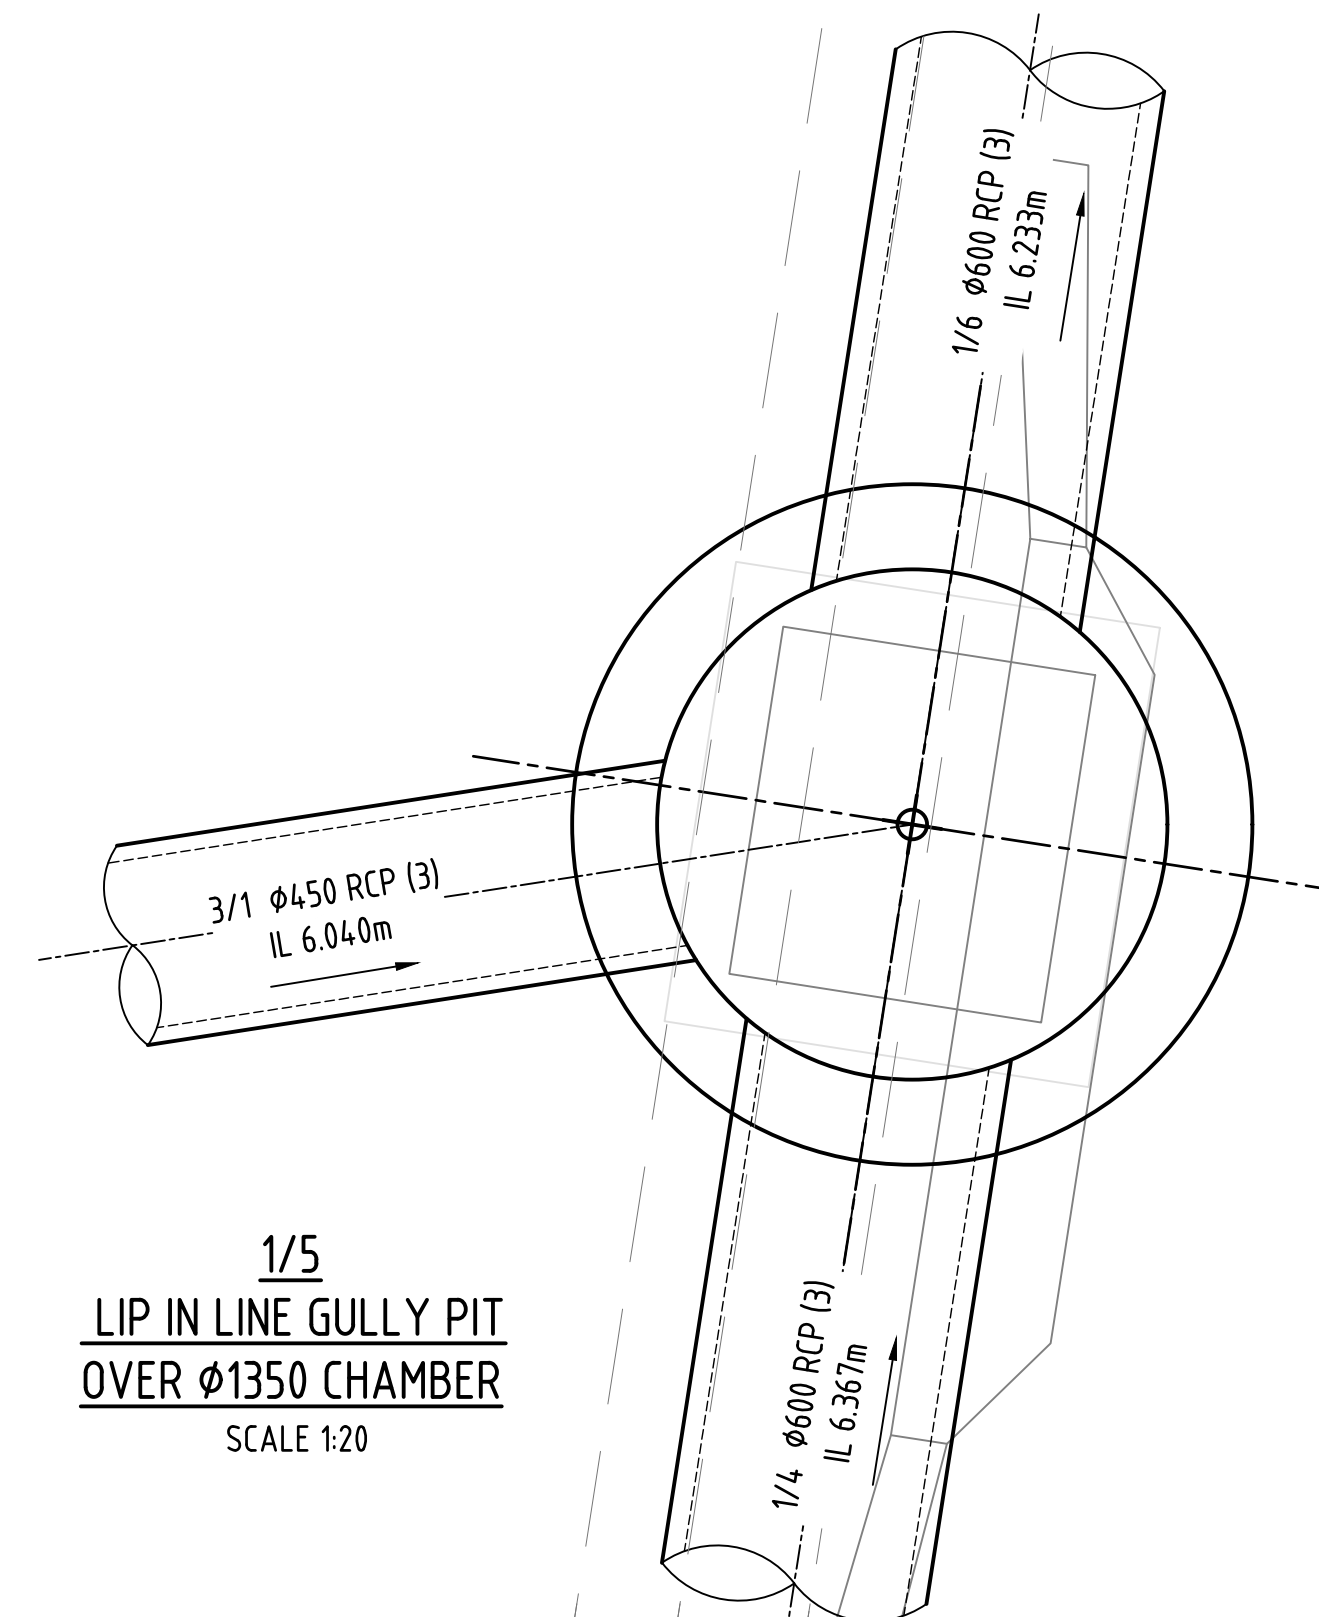


1/5
LIP IN LINE GULLY PIT
OVER Ø1350 CHAMBER
SCALE 1:20

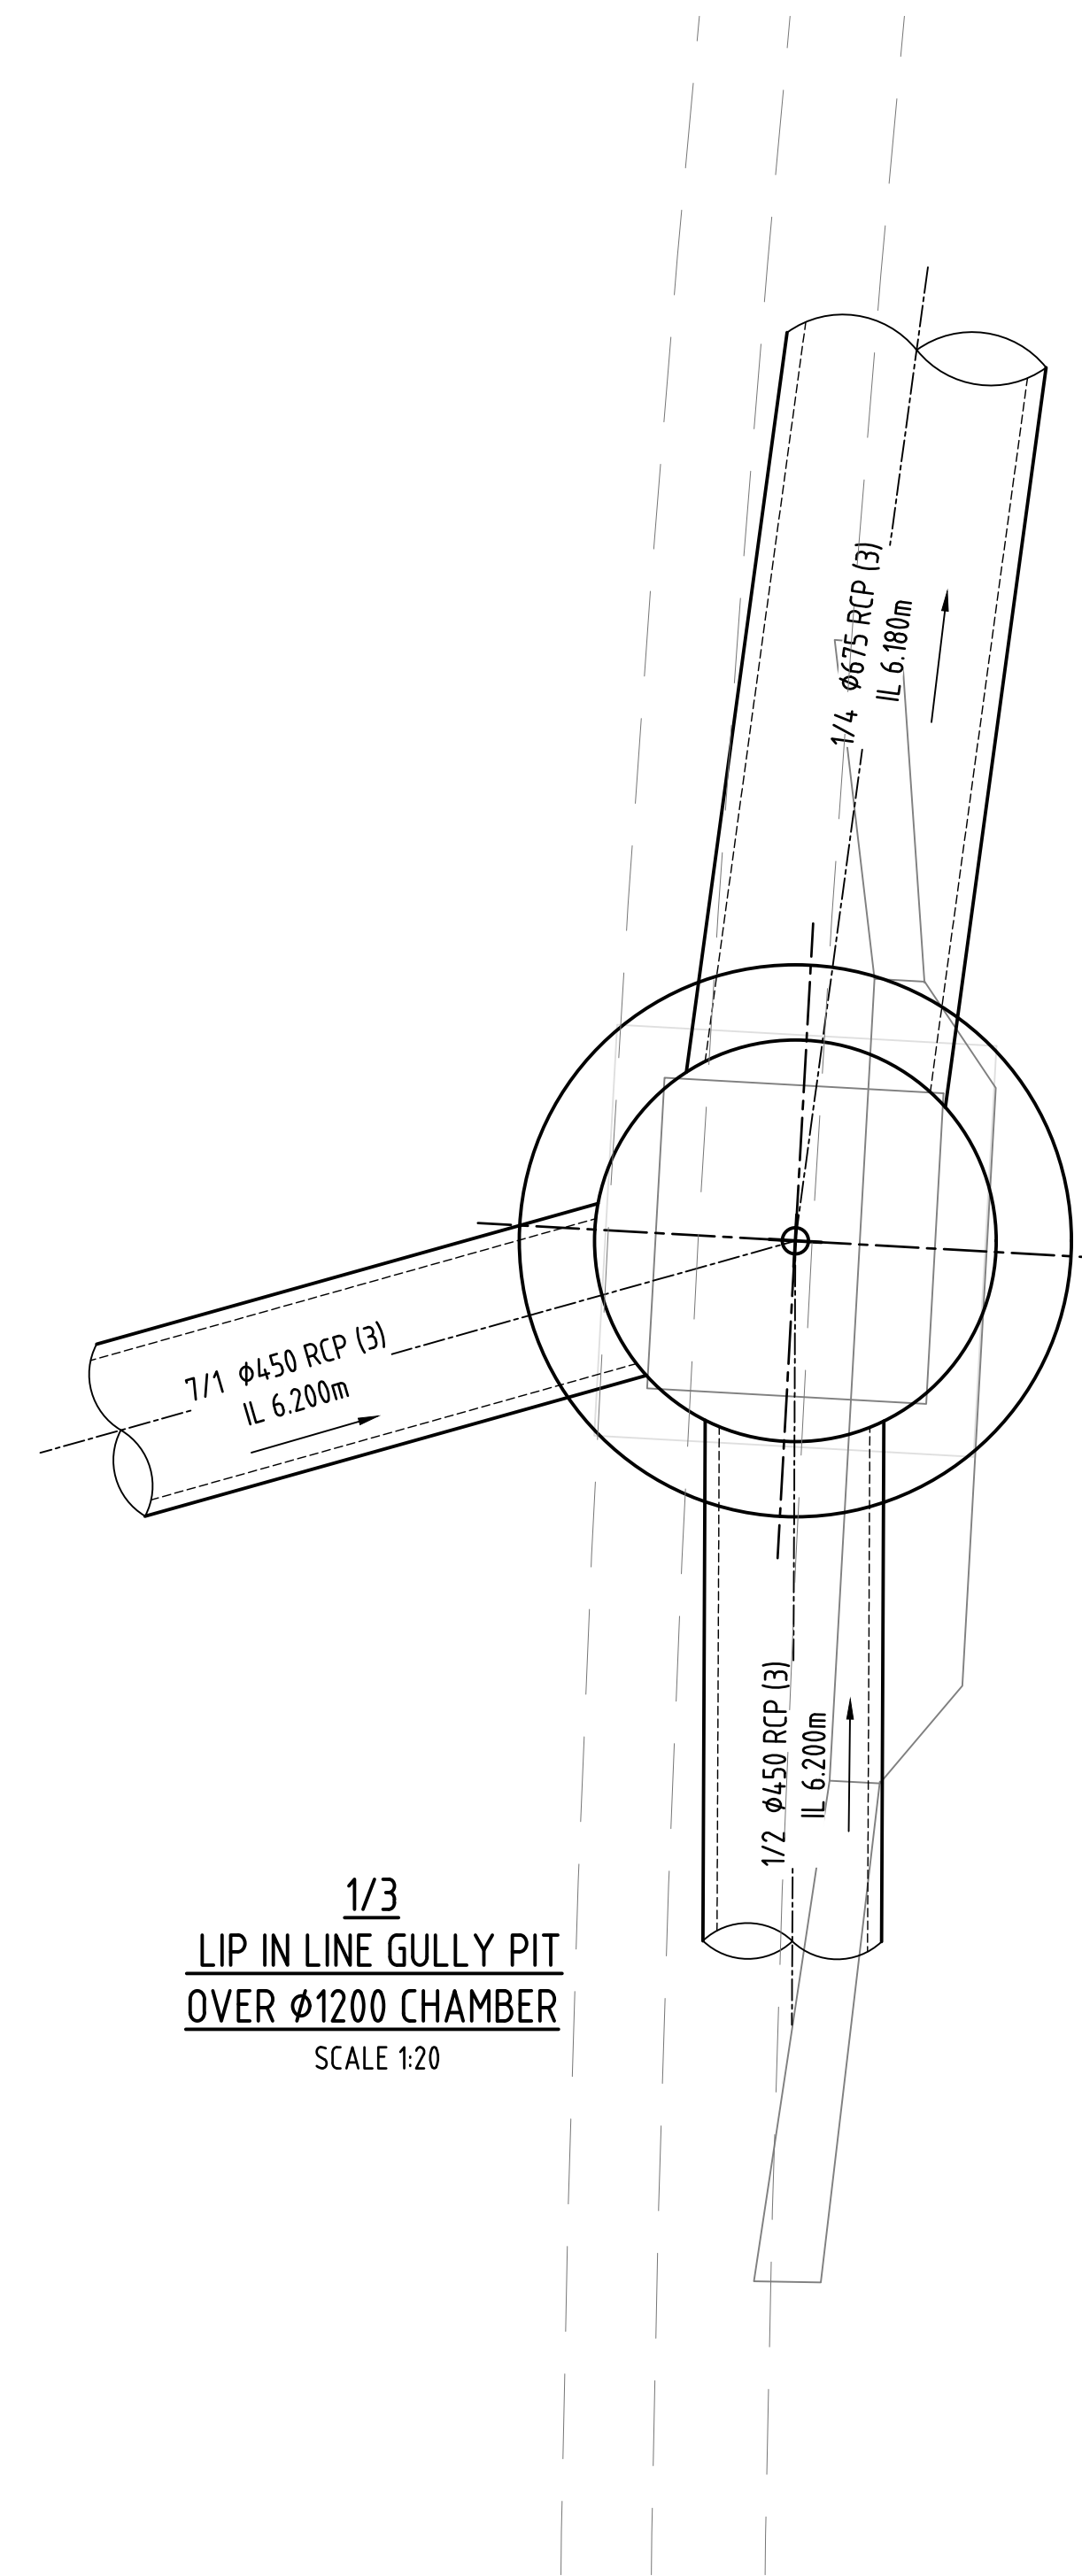

1/3
LIP IN LINE GULLY PIT
OVER Ø1200 CHAMBER
SCALE 1:20

2	STORMWATER DRAINAGE UPDATED	25.06.25	M.D.
1	ISSUE FOR CONSTRUCTION	20.01.25	M.D.
0	ISSUE FOR CONSTRUCTION	25.11.24	M.D.
A	ISSUE FOR APPROVAL	29.08.24	
REV	REVISION DETAILS	DATE	APPR

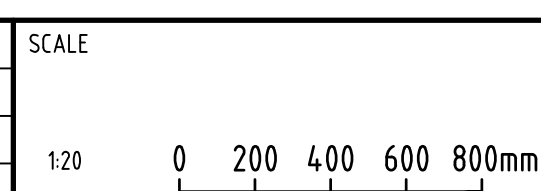

APPROVAL	7198
RPEQ SIGNATURE	RPEQ No
DRAWN	20.01.25
DESIGNED	DATE
CHECKED	
1.F	N.G.
	M.D.





OORALEA WATERS STAGE 7
AT OORALEA, BAKERS CREEK
PROPERTY DEVELOPMENT

STORMWATER
STRUCTURE DETAILS
(SHEET 2 OF 3)

FOR CONSTRUCTION
25 Jun 2025


ISSUE	ISSUE FOR CONSTRUCTION
PROJECT No:	2319
DRAWING No:	2319-STG7-C215
REV:	2

CAD FILENAME: C:\Users\Nara\Documents\2319 - The Waters Ooralea - Stage 7\Active\DWG\2319-STG7-C216.dwg Plot Date: 25 Jun 2025

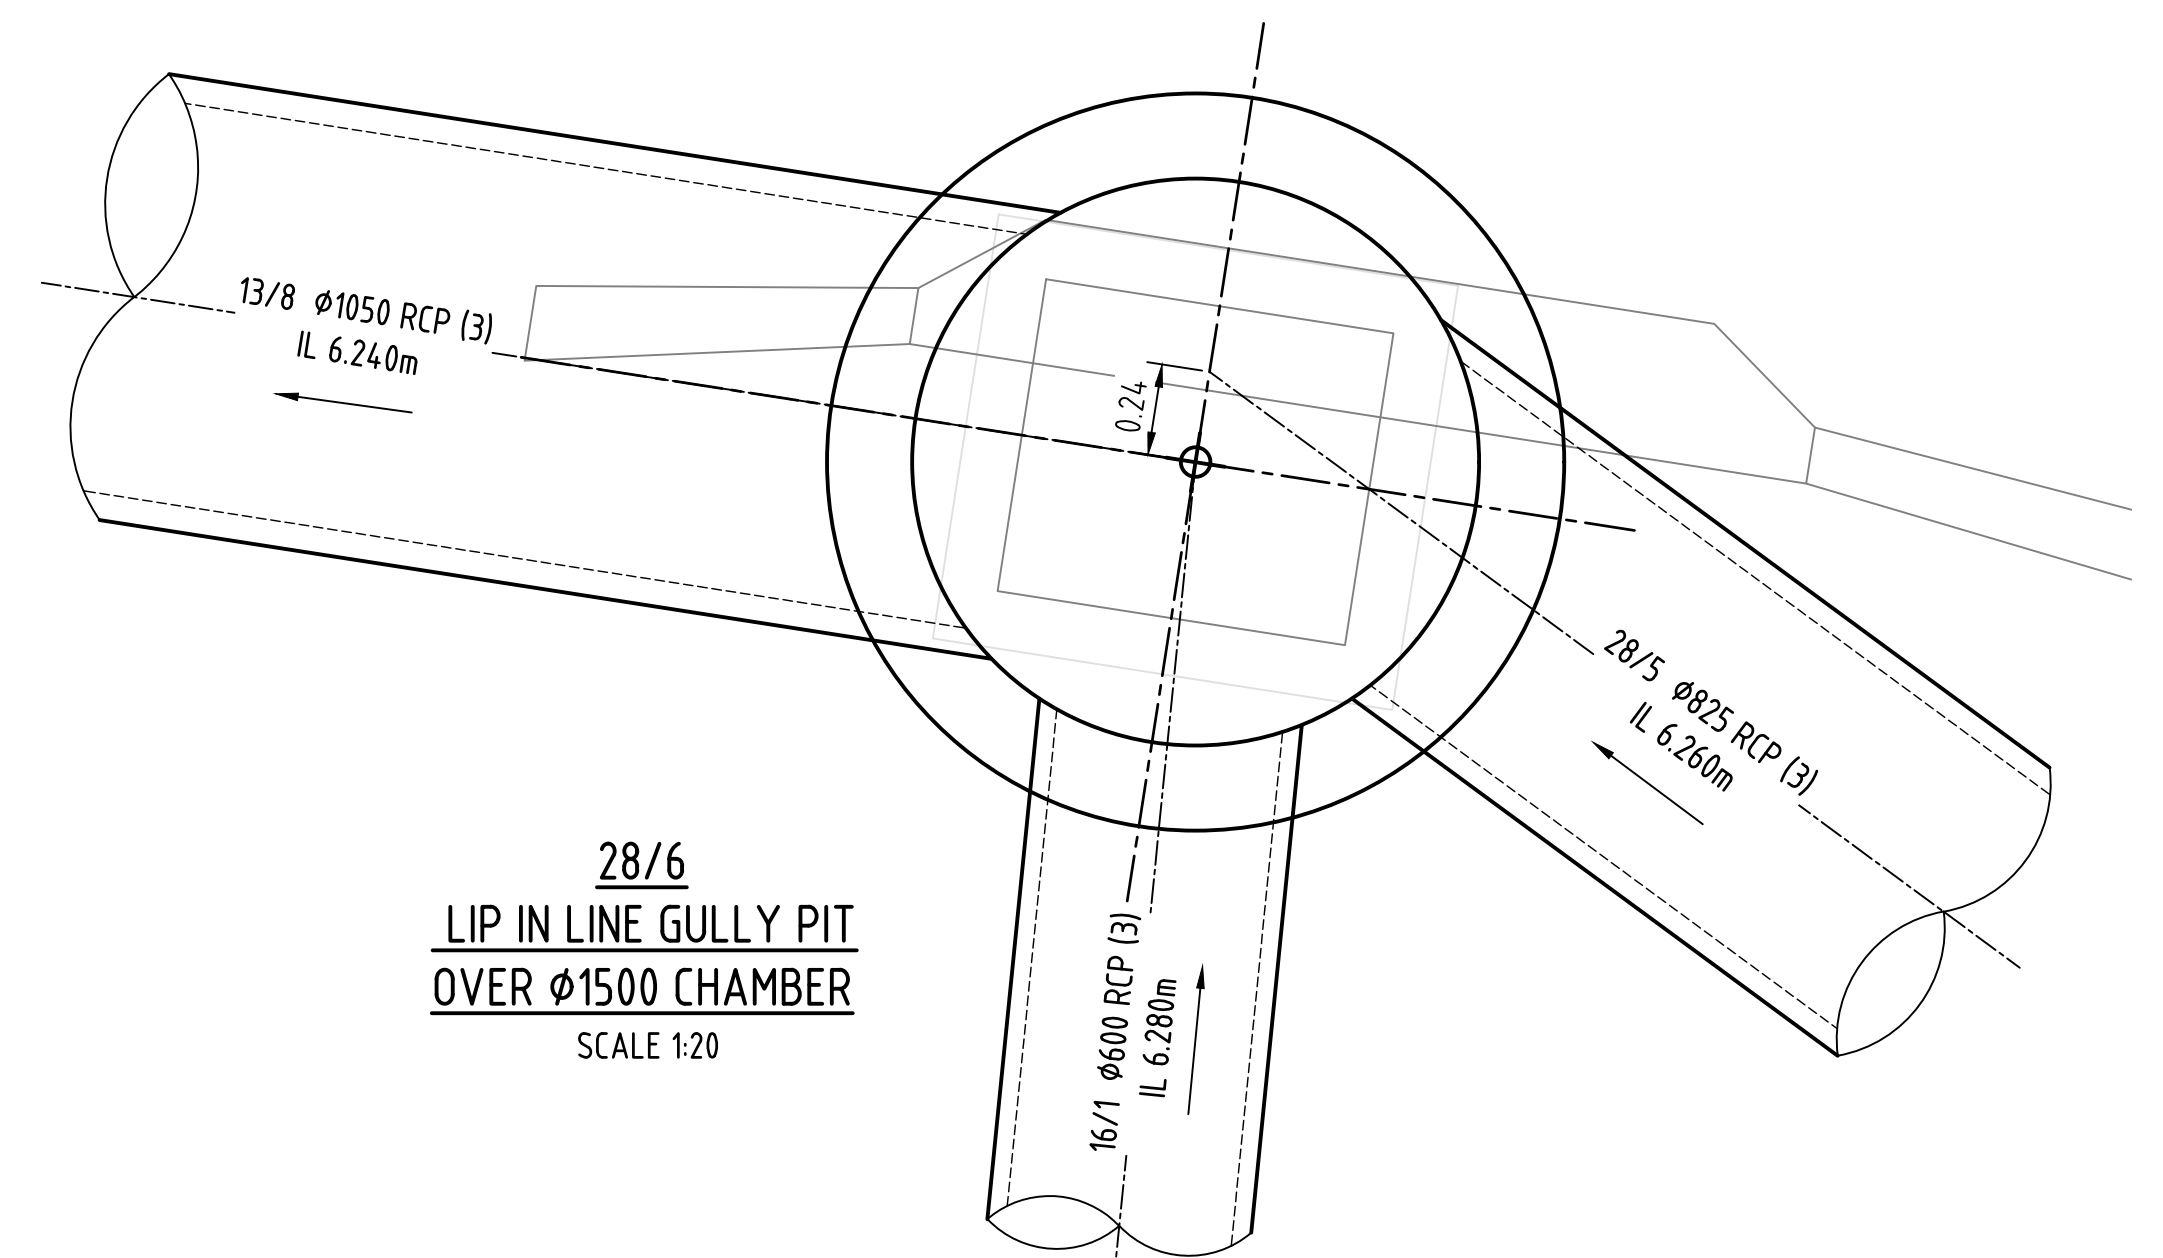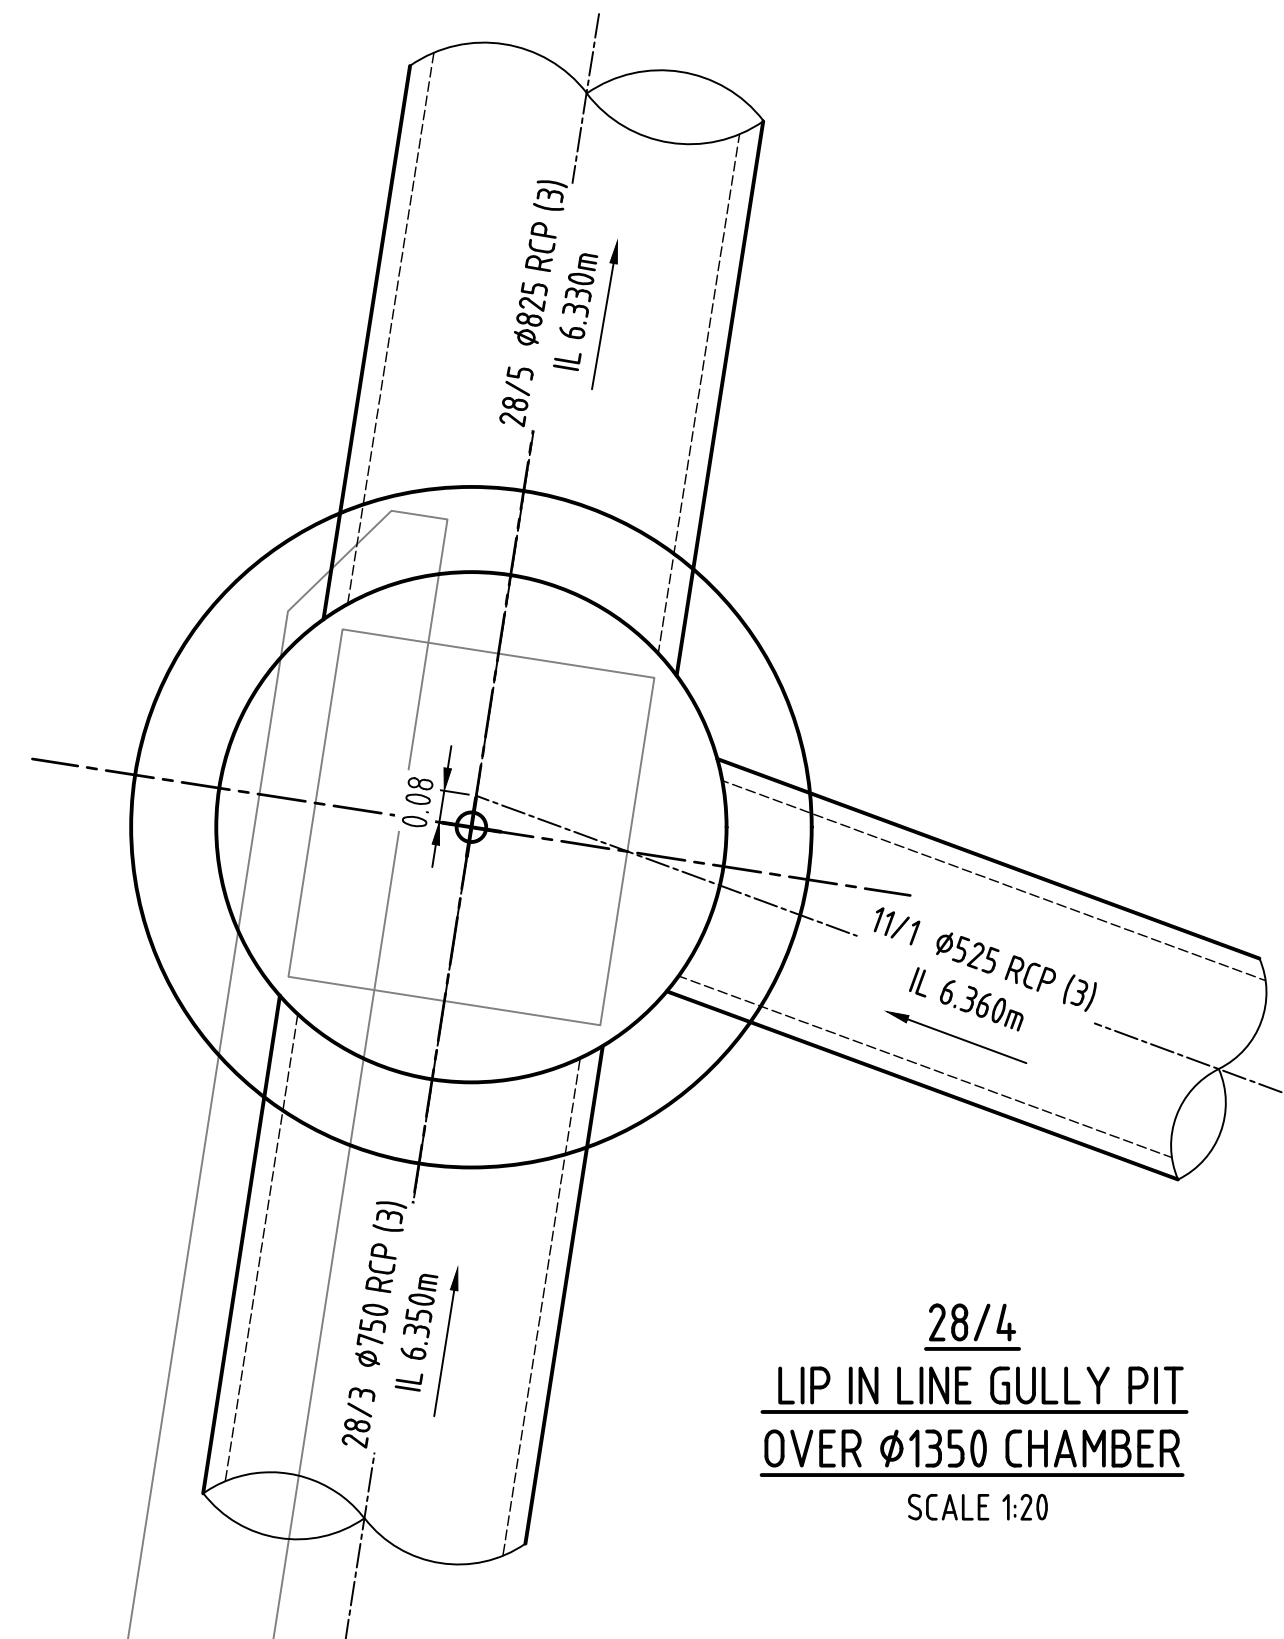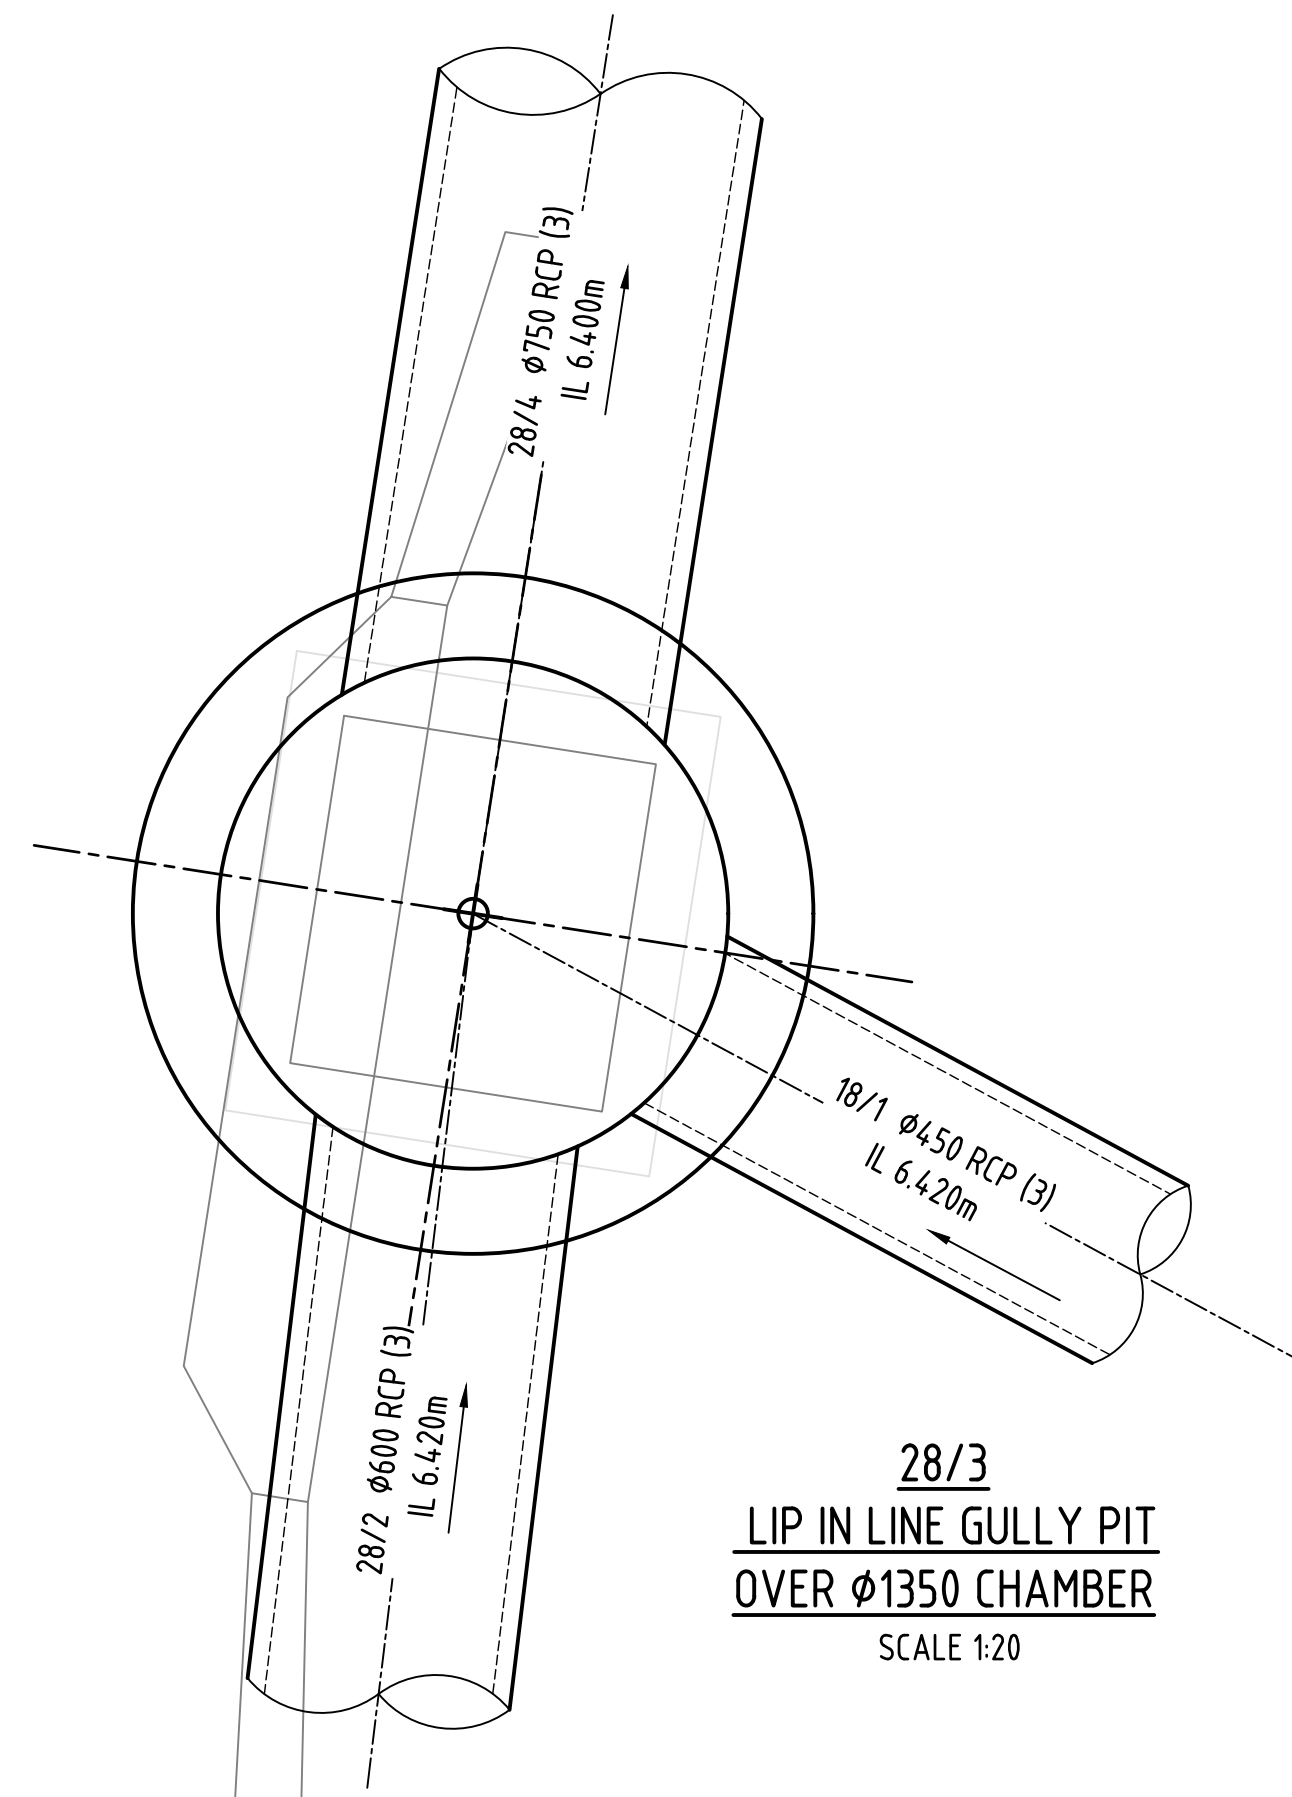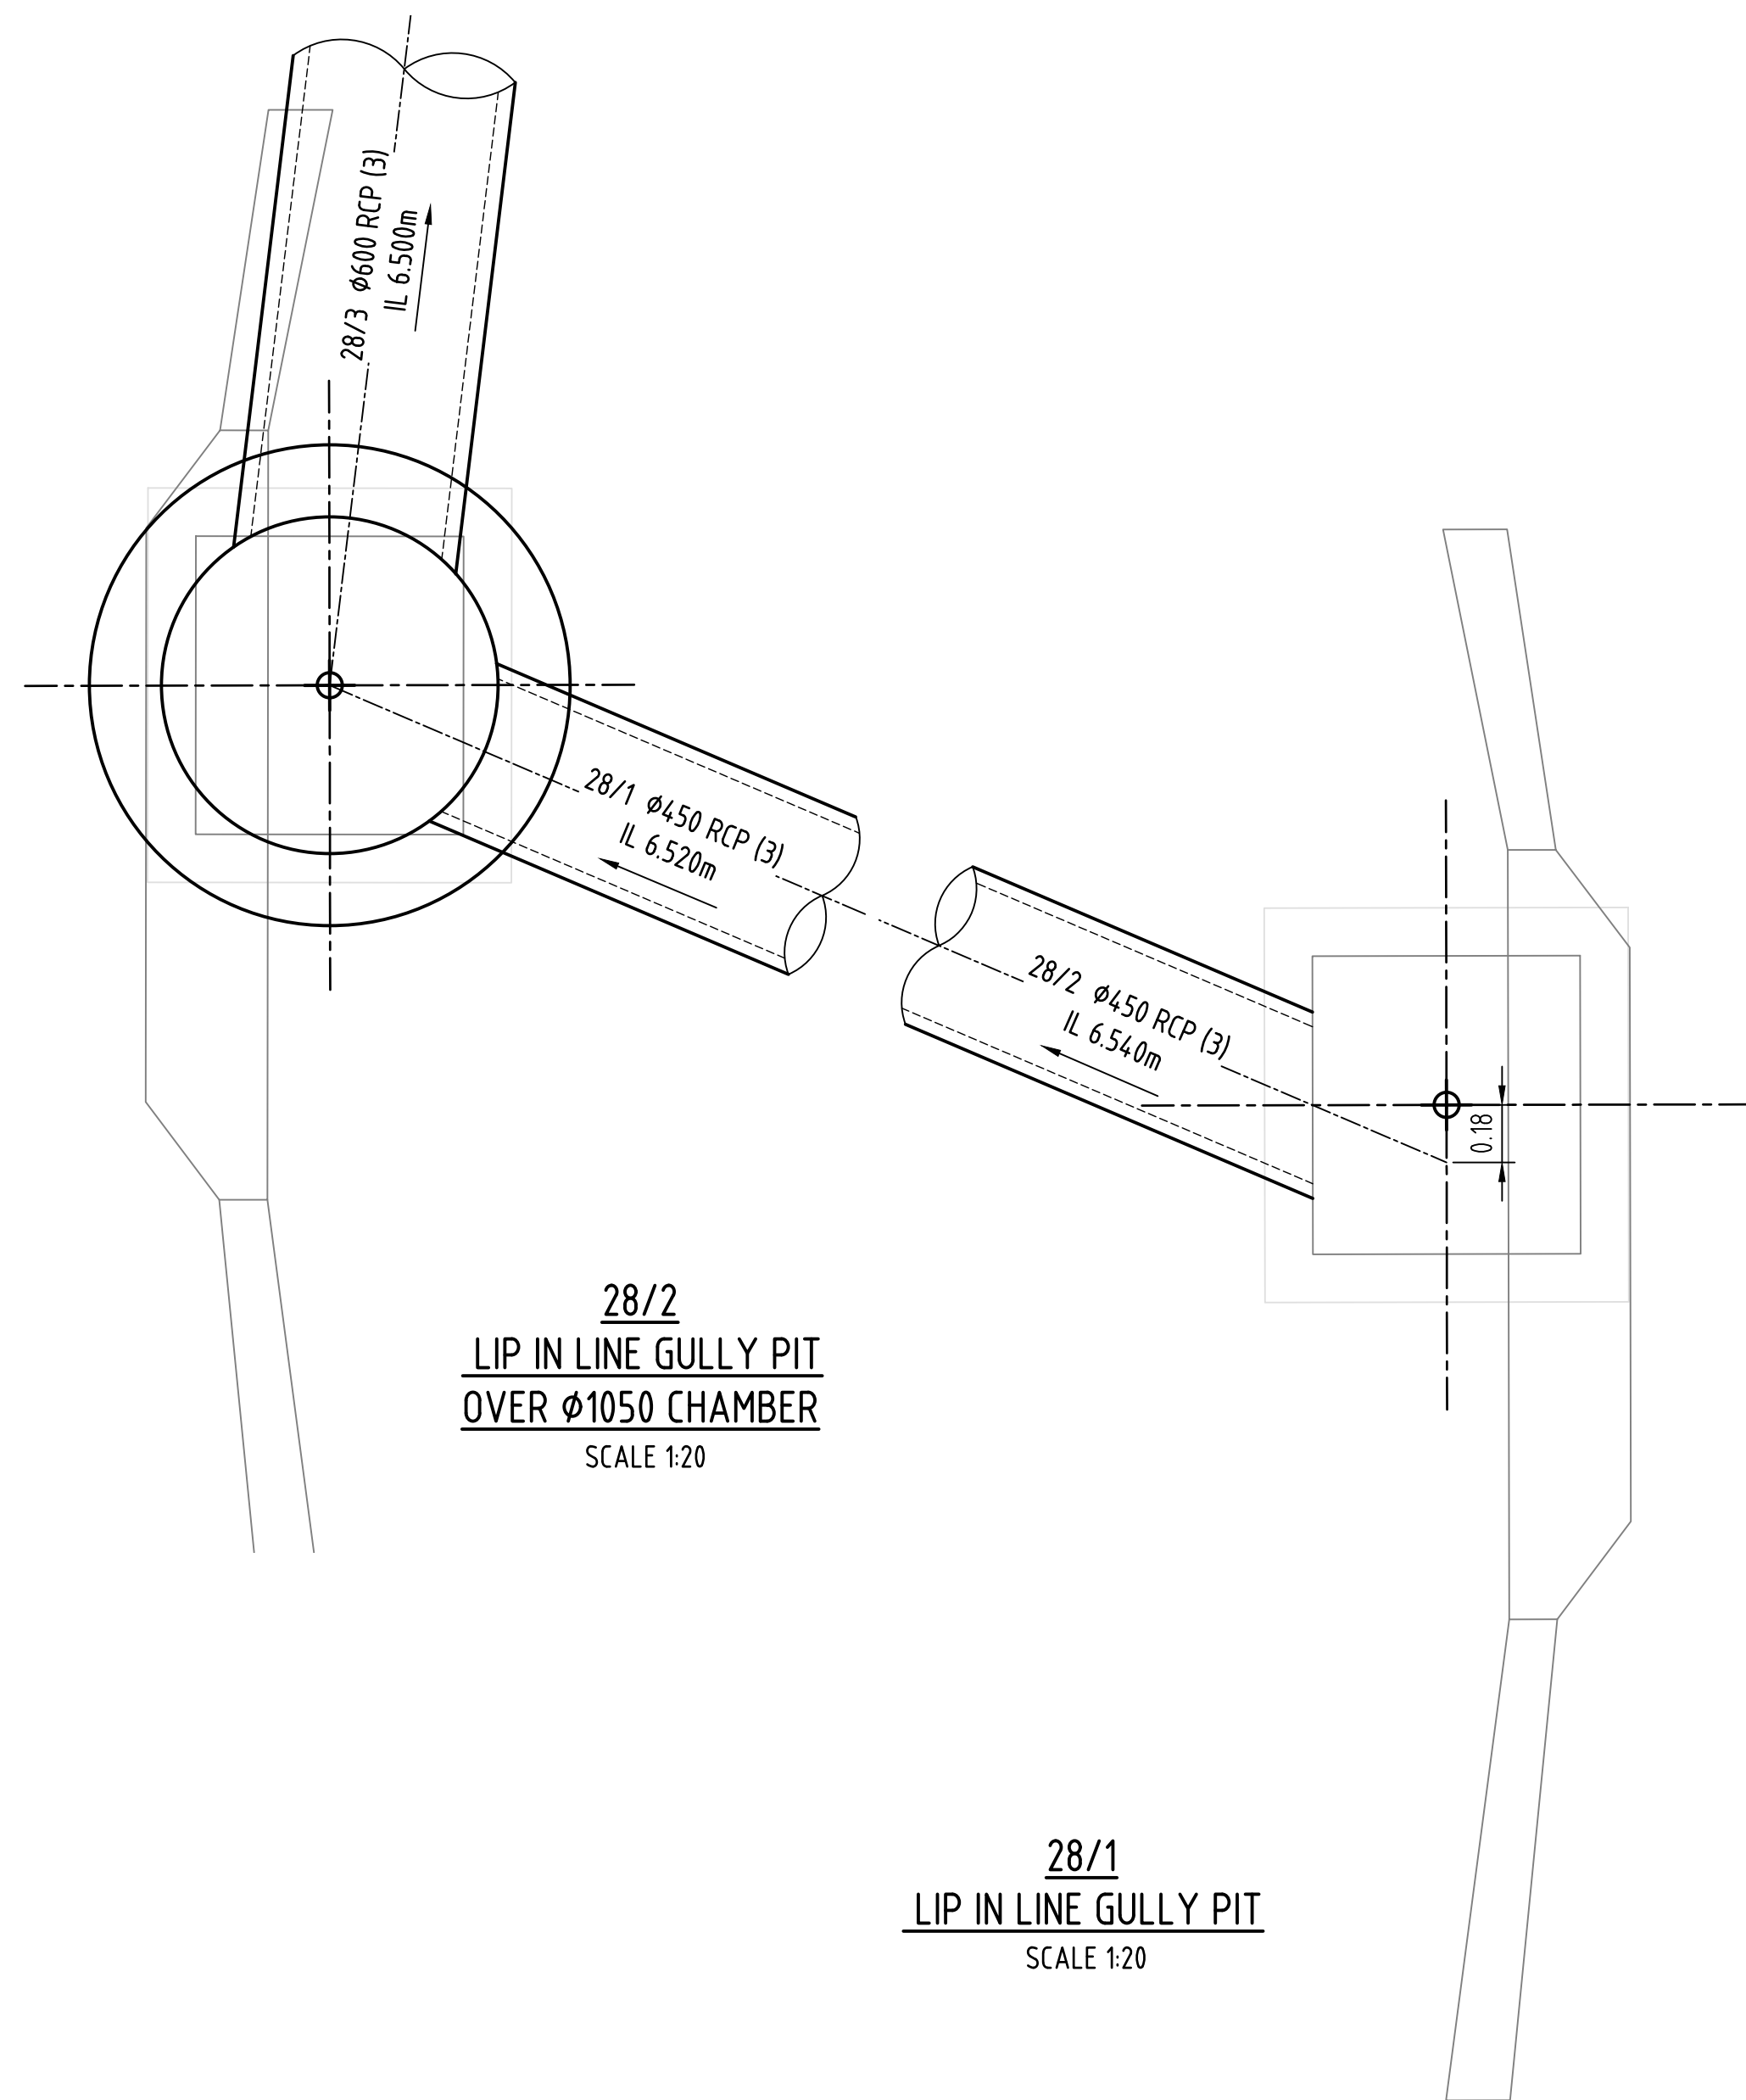

FOR CONSTRUCTION
25 Jun 2025

2	STORMWATER DRAINAGE UPDATED	25.06.25	M.D.
1	ISSUE FOR CONSTRUCTION	20.01.25	M.D.
0	ISSUE FOR CONSTRUCTION	25.11.24	M.D.
A	ISSUE FOR APPROVAL	29.08.24	
REV	REVISION DETAILS	DATE	APPR

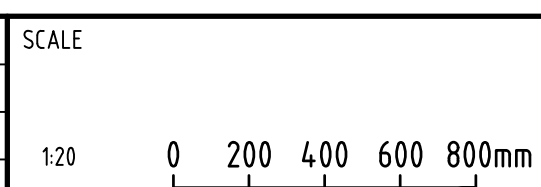


APPROVAL		7198
		RPEQ No
RPEQ SIGNATURE		DATE
DRAWN	DESIGNED	CHECKED
1.F	N.G.	M.D.

OORALEA WATERS STAGE 7
AT OORALEA, BAKERS CREEK
PROPERTY DEVELOPMENT


STORMWATER
STRUCTURE DETAILS
(SHEET 3 OF 3)

ISSUE FOR CONSTRUCTION	
PROJECT No:	2319
DRAWING No:	2319-STG7-C216
REV:	2

XREFS :- X_DC_CIVIL.dwg ; X_2319_DC_STG7_STORMWATER_STRUCTURES_1.dwg

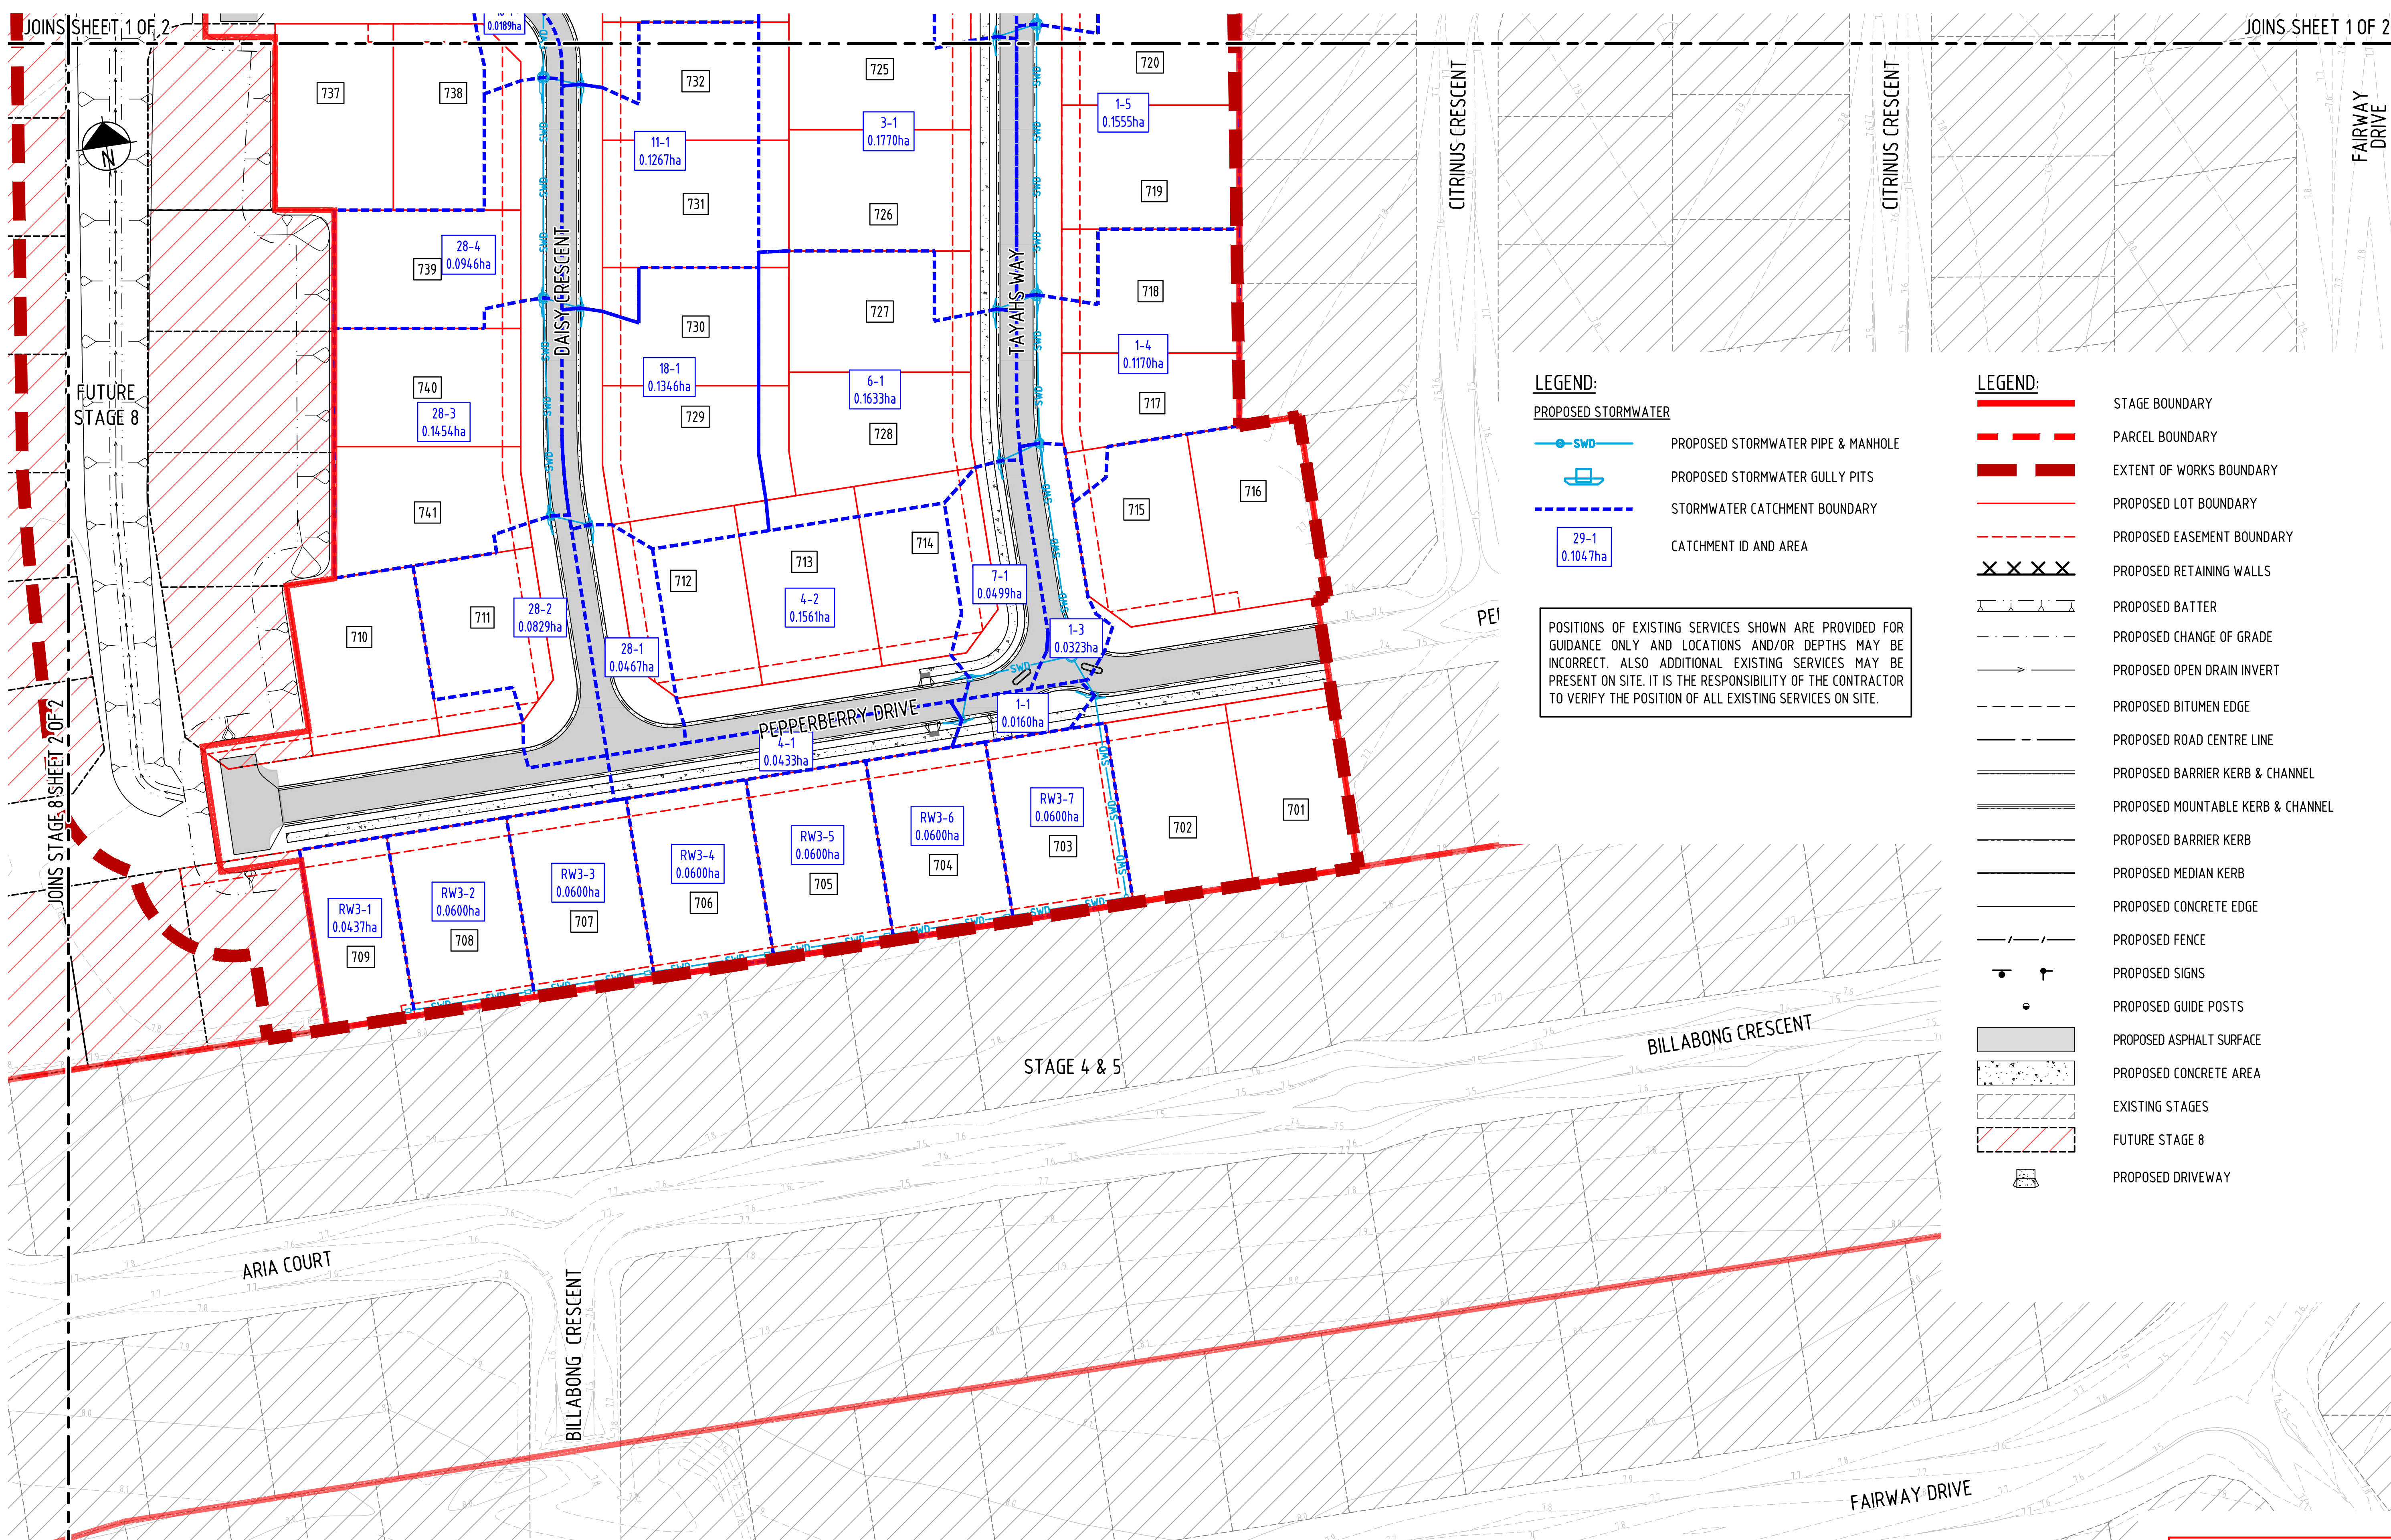

2	STORMWATER DRAINAGE UPDATED	25.06.25	M.D.
1	ISSUE FOR CONSTRUCTION	20.01.25	M.D.
0	ISSUE FOR CONSTRUCTION	25.11.24	M.D.
A	ISSUE FOR APPROVAL	29.08.24	
REV	REVISION DETAILS	DATE	APPR

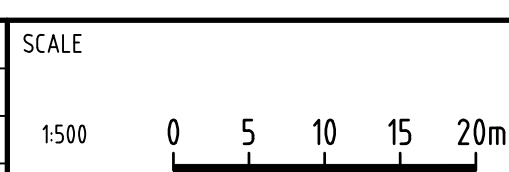

APPROVAL		7198
		RPEQ No
		20.01.25
RPEQ SIGNATURE		DATE
DRAWN	DESIGNED	CHECKED
J.A	N.G.	M.D.

OORALEA WATERS STAGE 7
 AT OORALEA, BAKERS CREEK
 PROPERTY DEVELOPMENT

STORMWATER
CATCHMENT LAYOUT PLAN
(SHEET 2 OF 2)

FOR CONSTRUCTION
25 Jun 2025

ISSUE: ISSUE FOR CONSTRUCTION	
PROJECT No: 2319	
DRAWING No: 2319-STG7-C222	REV: 2


CAD FILENAME: C:\12d\1data\dykman\SYN\2319 - The Waters Oralea_238\02 DES\022 DC Des\CAD - Stage 7 (Active)\DRG\2319-STG7-C241.dwg Plot Date: 25 Jun, 2025

SCALE

N.T.S



DYKMAN
CONSULTING

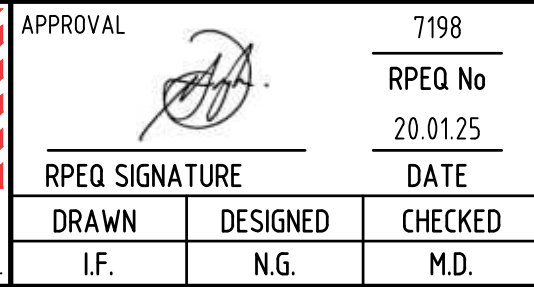

AEP 39% STORMWATER EVENT
HYDROLOGY CALCULATIONS
(SHEET 1 OF 3)

ISSUE:	
ISSUE FOR CONSTRUCTION	
PROJECT No: 2319	
DRAWING No: 2319-STG7-C241	REV: 2

CAD FILENAME: C:\2ds\data\dykman\YN\2319 - The Waters Ooralea_238\02 DES\022 DC Des\CAD - Stage 7 (Active)\DRG\2319-STG7-C242.dwg Plot Date: 25 Jun, 2025

SCALE

N.T.S



Certified System
Quality
ISO 9001
SAI GLOBAL

OORALEA WATERS STAGE 7
 AT OORALEA, BAKERS CREEK
 PROPERTY DEVELOPMENT

FOR CONSTRUCTION
25 Jun 2025

ISSUE:	
ISSUE FOR CONSTRUCTION	
PROJECT No: 2319	
DRAWING No: 2319-STG7-C242	REV: 2

CAD FILENAME: C:\12d\data\dykman\SYN\2319 - The Waters Oralea_238\02 DES\022 DC Des\CAD - Stage 7 (Active)\DRG\2319-STG7-C243.dwg Plot Date: 25 Jun, 2025


SCALE

N.T.S



OORALEA WATERS STAGE 7
 AT OORALEA, BAKERS CREEK
 PROPERTY DEVELOPMENT

ISSUE:	
ISSUE FOR CONSTRUCTION	
PROJECT No:	
2319	
DRAWING No:	REV:
2319-STG7-C243	0

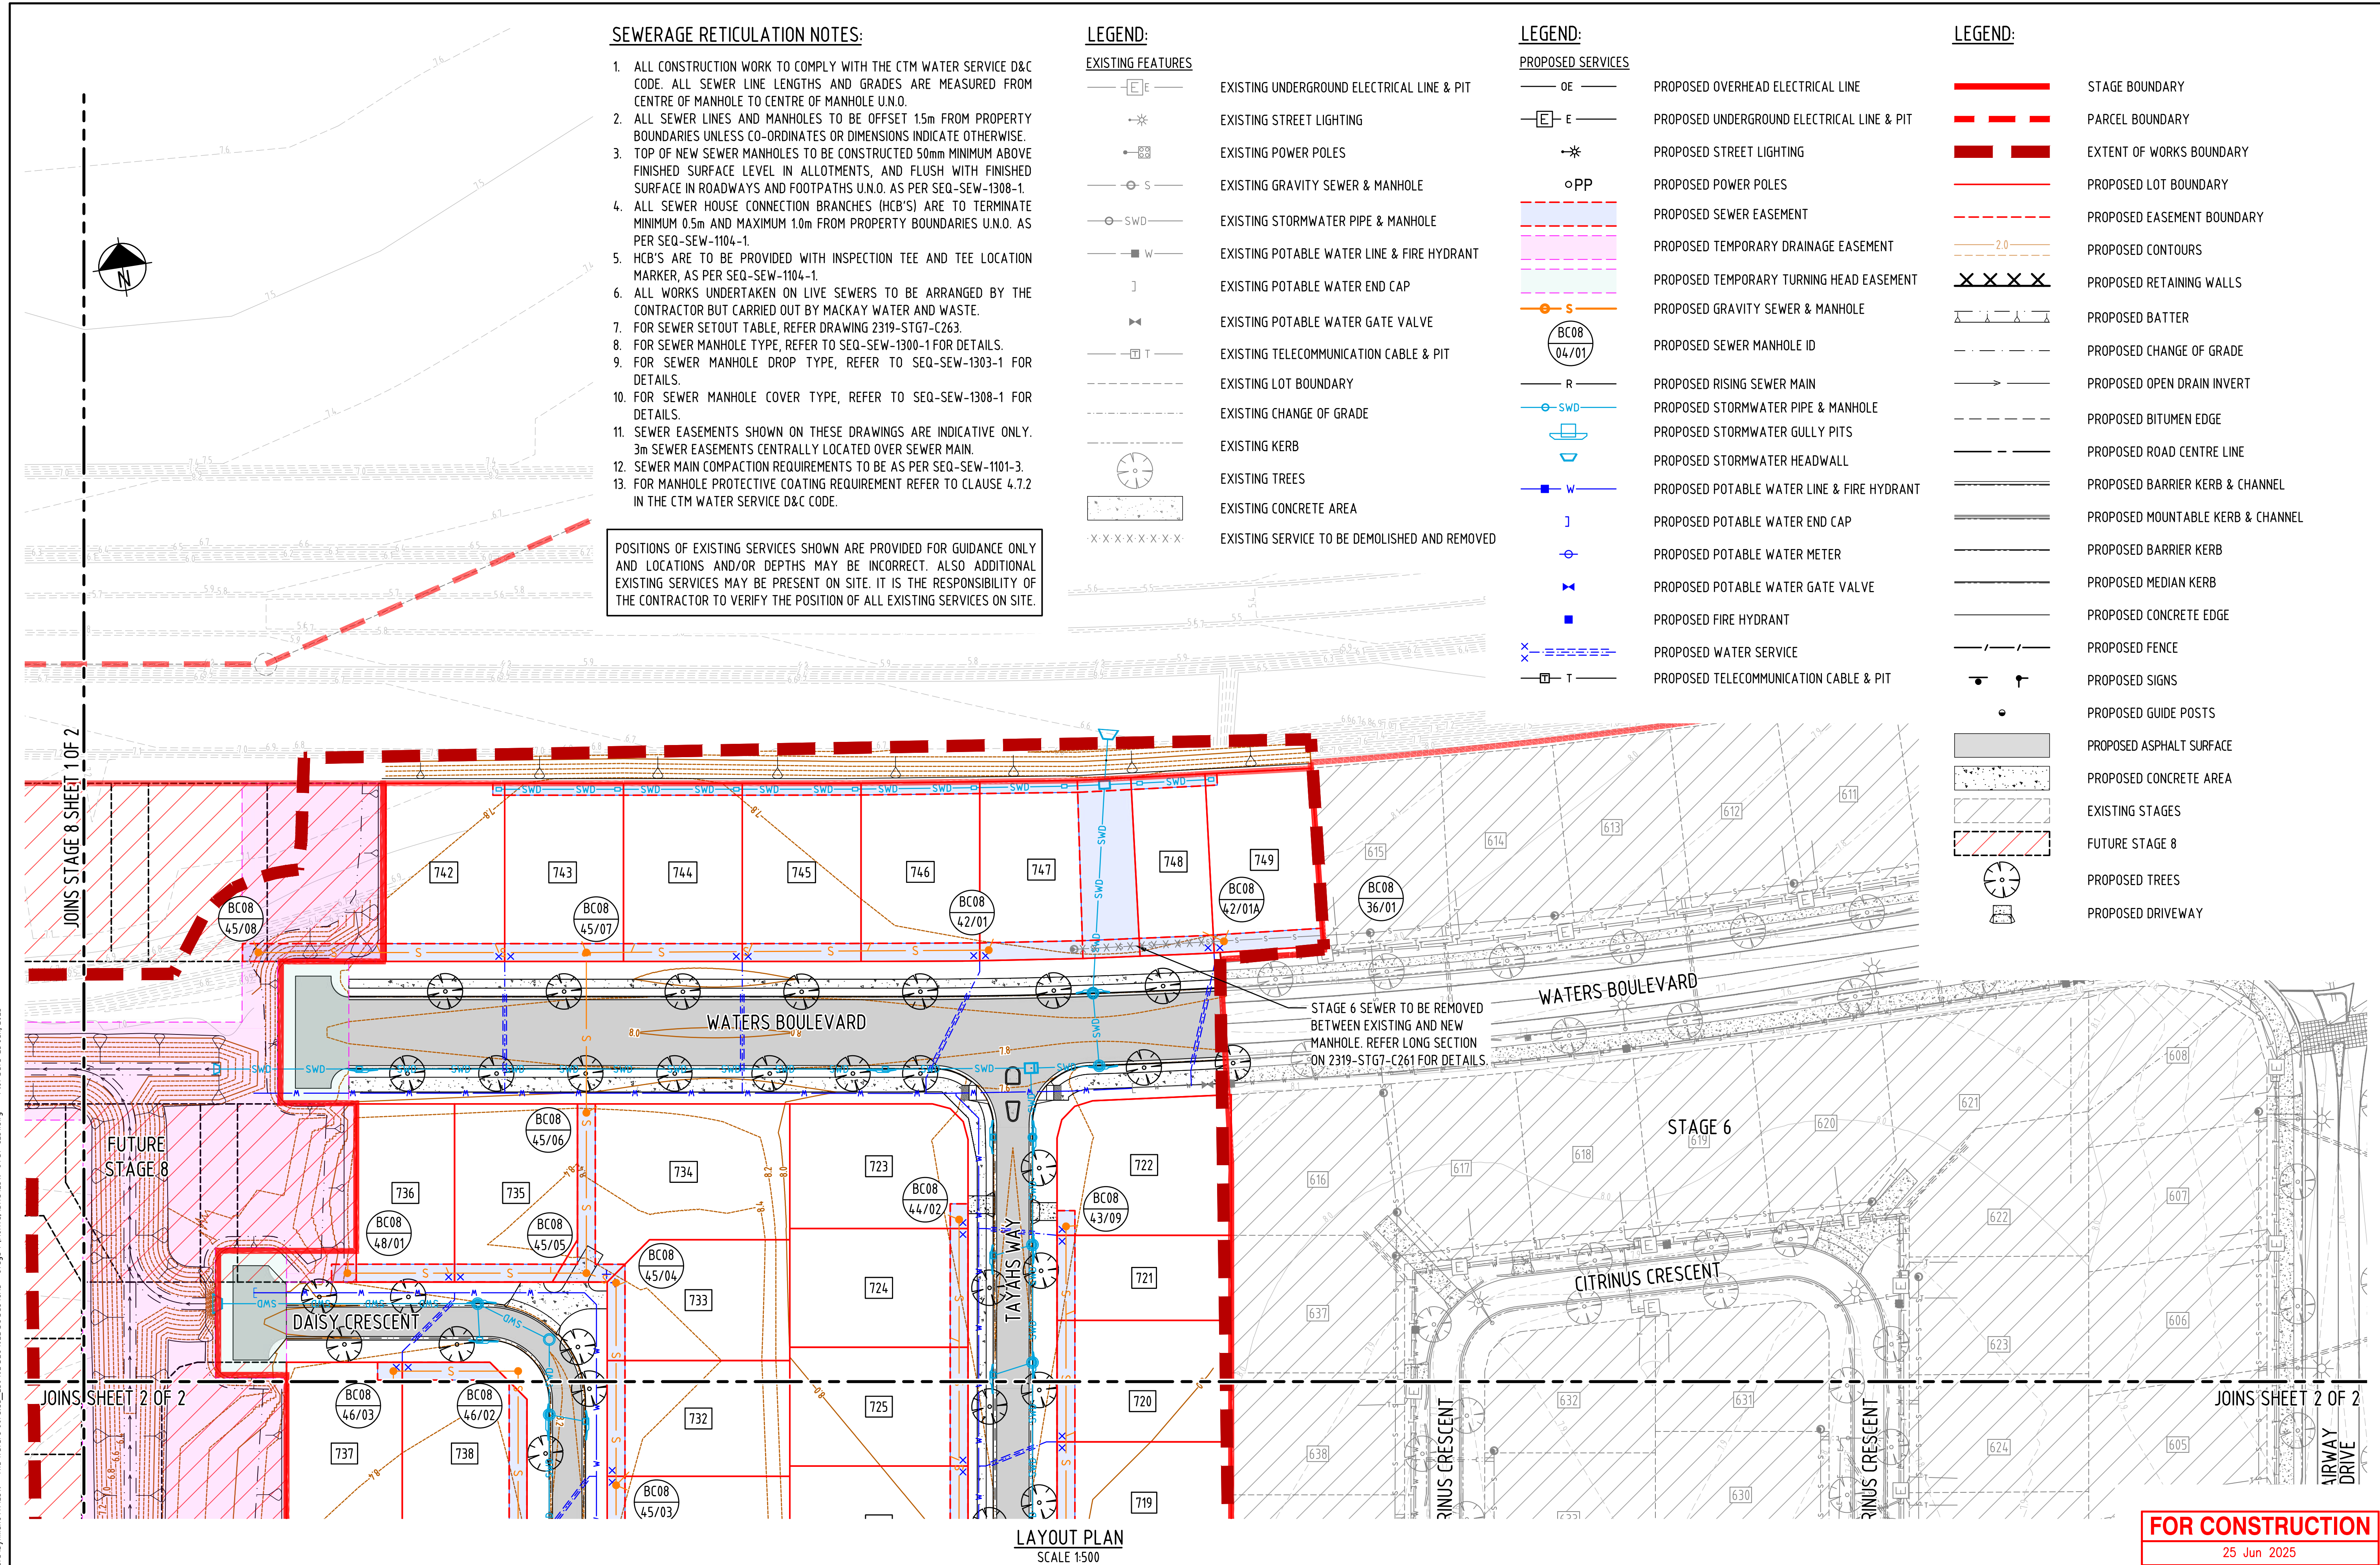

2	STORMWATER DRAINAGE UPDATED	25.06.25	M.D.
1	ISSUE FOR CONSTRUCTION	20.01.25	M.D.
0	ISSUE FOR CONSTRUCTION	25.11.24	M.D.
A	ISSUE FOR APPROVAL	29.08.24	
REV	REVISION DETAILS	DATE	APPR

SCALE

1:500

0 5 10 15 20m

SIG GROUP

DYKMAN CONSULTING

APPROVAL

7198

RPEQ No

20.01.25

DATE

RPEQ SIGNATURE

DRAWN J.A. DESIGNED B.C. CHECKED M.D.

OORALEA WATERS STAGE 7
AT OORALEA, BAKERS CREEK
PROPERTY DEVELOPMENT

SEWER RETICULATION
LAYOUT PLAN
(SHEET 1 OF 2)

FOR CONSTRUCTION

25 Jun 2025

ISSUE FOR CONSTRUCTION

PROJECT No: 2319


DRAWING No: 2319-STG7-C251

REV: 2

CAD FILENAME: C:\2025\Ooralea\Waters\Waters\2319 - The Waters Ooralea - Stage 7\Active\DWG\2319-STG7-C251.dwg Plot Date: 25 Jun 2025

XREFS: - X_DC_CIVIL.dwg; X_2319_DC_STG7_SEWER_RETICULATION_NOTES_LEGEND_SHEET1.dwg; X_2319_DC_STG7_SEWER_RETICULATION_LAYOUT_MASTER.dwg; X_2319_DC_STG7_DESIGN_CADD.dwg; X_2319_DC_STG7_DESIGN_CONT.dwg; X_2319_DC_STG7_LOTS.dwg; X_2319_DC_STG7_LOTS_EXIST_6.dwg; X_2319_DC_STG7_LOT_NUMBERS_ANNO_TEXT_500.dwg; X_2319_DC_STG7_VIEWPORT.dwg; X_2319_DC_STG7_CIVIL_WORKS_EXTENTS_500.dwg; X_2319_DC_STG7_DESIGN_FOOTPATH_HATCH.dwg; X_2319_DC_STG7_STREET_SEWER_RETICULATION_LAYOUT_PLAN_ANNO_500.dwg;

CAD FILENAME: C:\265\Nara\Oyman\WV2319 - The Waters Ooralea_238\02 DES\022 DC Des\CAD - Stage 7\Active\DRG\2319-STG7-C252.dwg Plot Date: 25 Jun, 2025

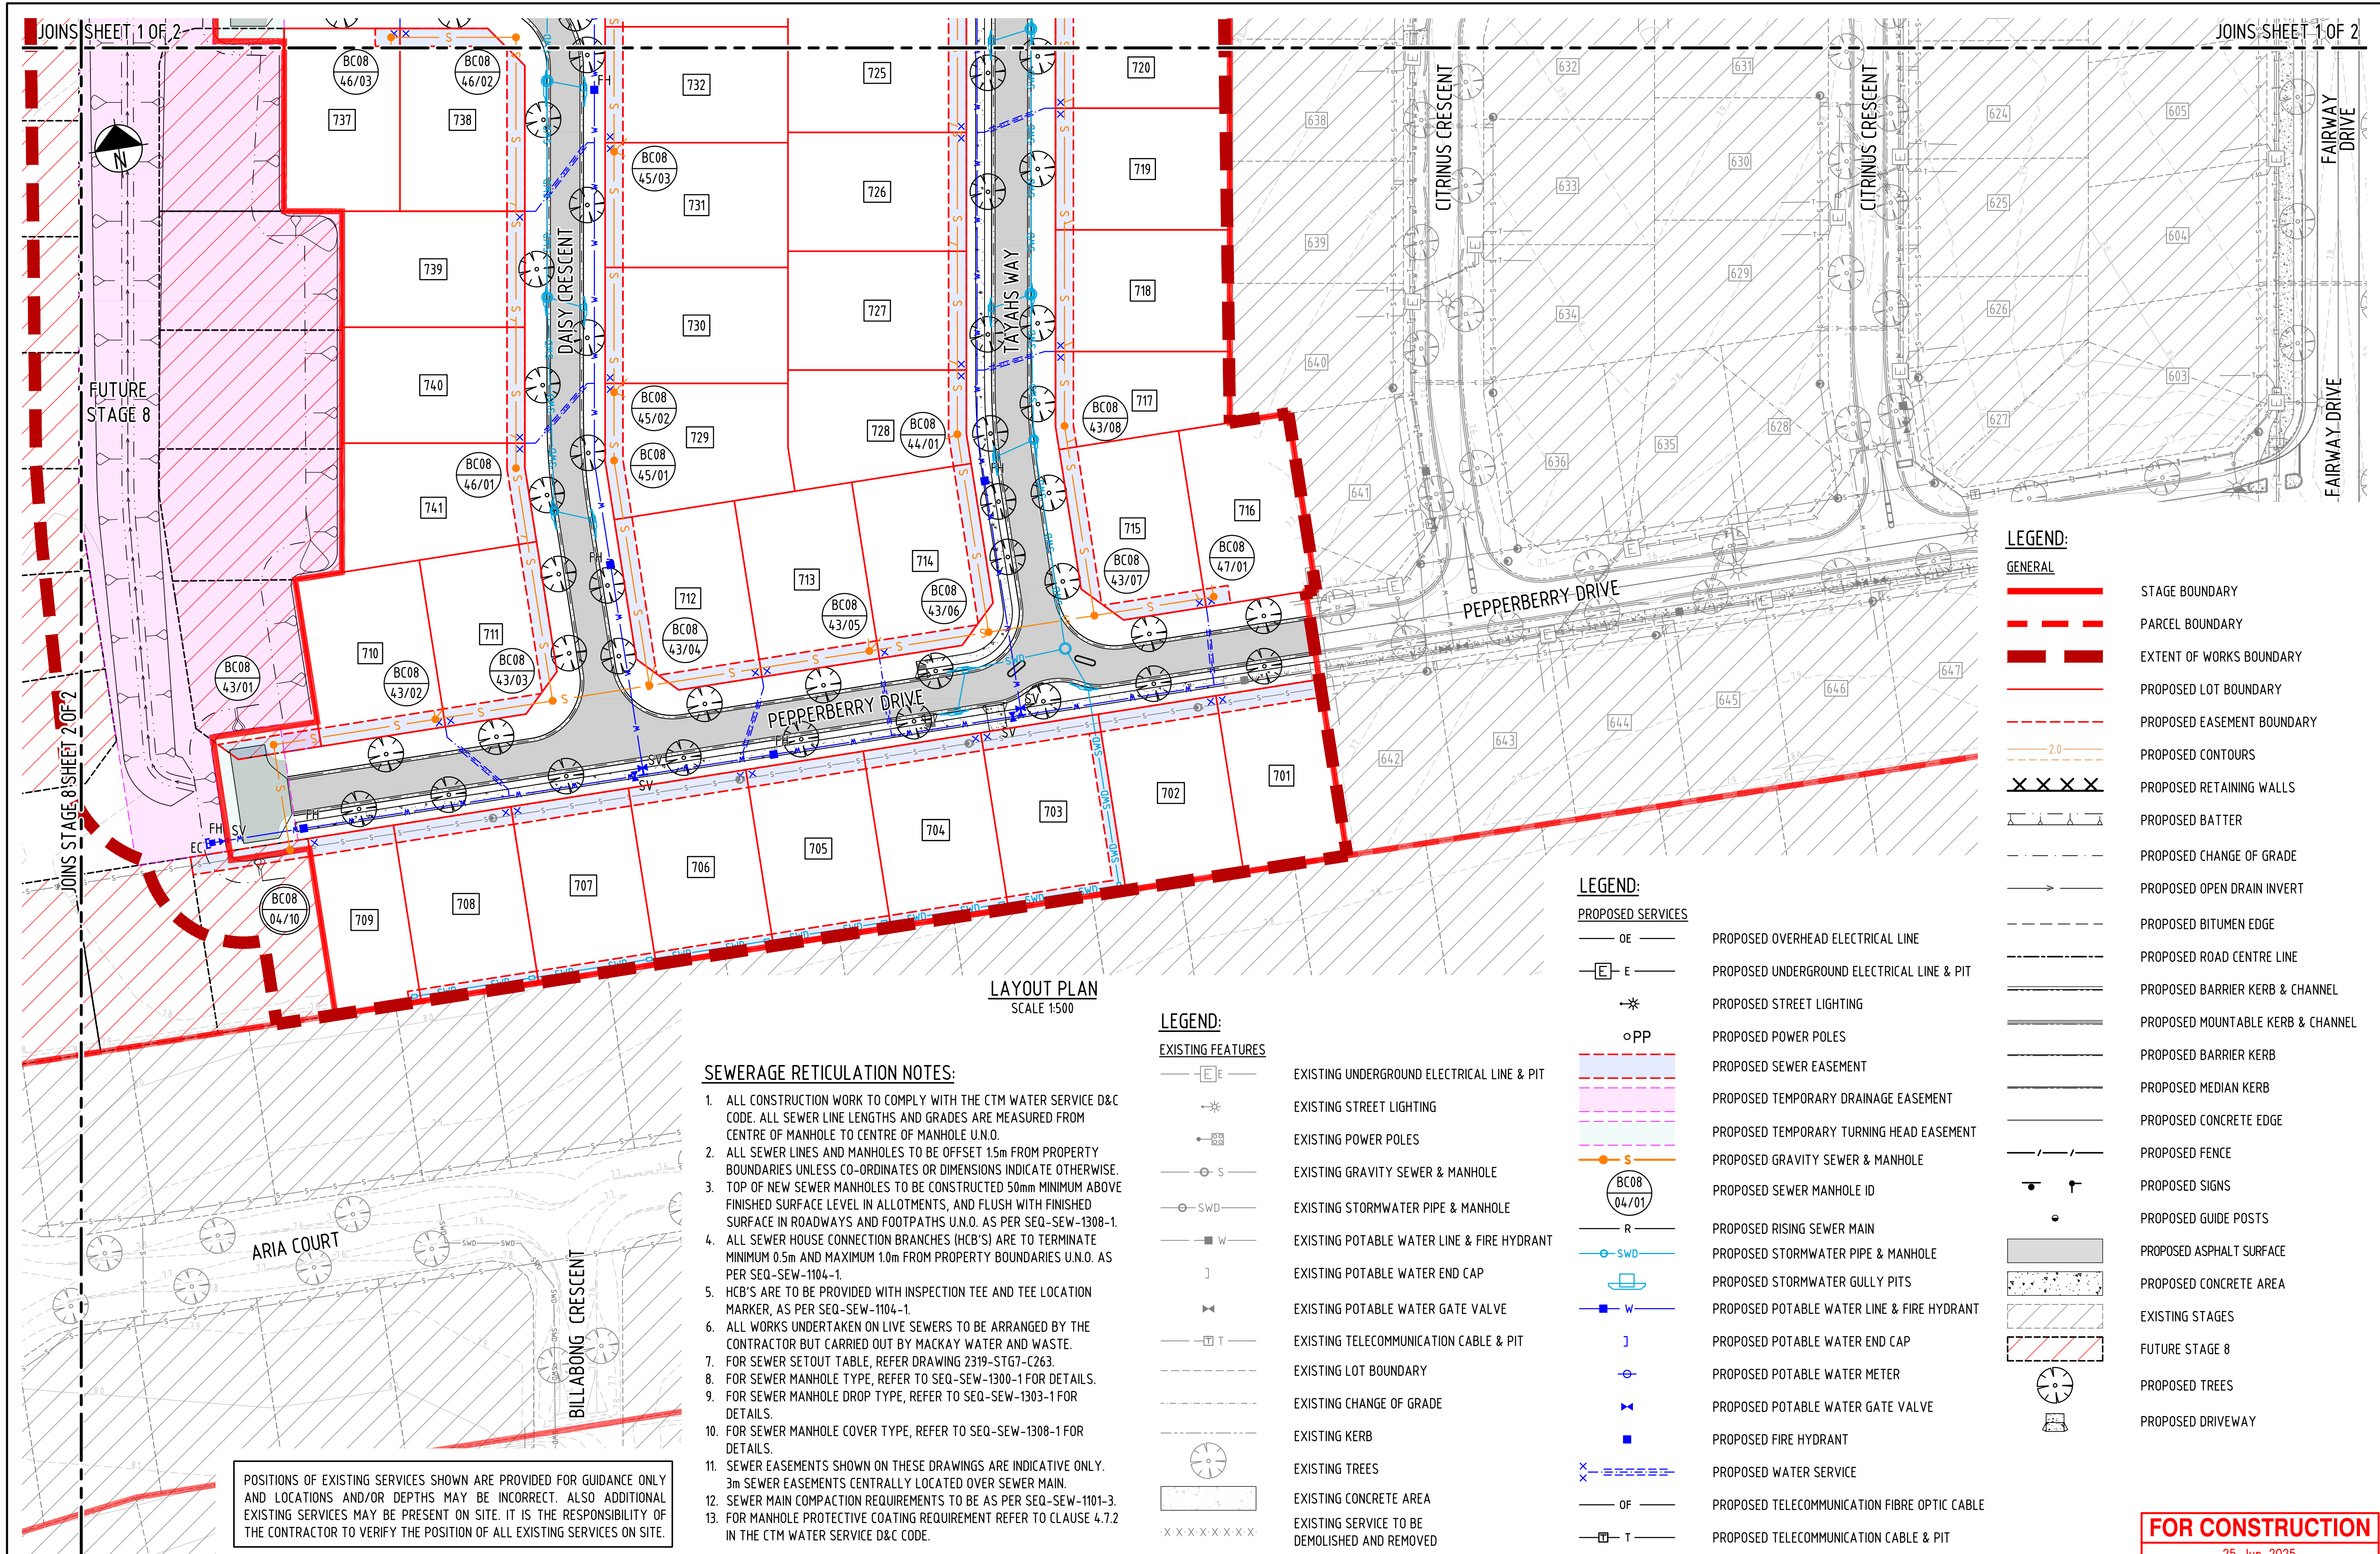

SEWERAGE RETICULATION NOTES:

- ALL CONSTRUCTION WORK TO COMPLY WITH THE CTM WATER SERVICE D&C CODE. ALL SEWER LINE LENGTHS AND GRADES ARE MEASURED FROM CENTRE OF MANHOLE TO CENTRE OF MANHOLE U.N.O.
- ALL SEWER LINES AND MANHOLES TO BE OFFSET 1.5m FROM PROPERTY BOUNDARIES UNLESS CO-ORDINATES OR DIMENSIONS INDICATE OTHERWISE.
- TOP OF NEW SEWER MANHOLES TO BE CONSTRUCTED 50mm MINIMUM ABOVE FINISHED SURFACE LEVEL IN ALLOTMENTS, AND FLUSH WITH FINISHED SURFACE IN ROADWAYS AND FOOTPATHS U.N.O. AS PER SEQ-SEW-1308-1.
- ALL SEWER HOUSE CONNECTION BRANCHES (HCB'S) ARE TO TERMINATE MINIMUM 0.5m AND MAXIMUM 1.0m FROM PROPERTY BOUNDARIES U.N.O. AS PER SEQ-SEW-1104-1.
- HCB'S ARE TO BE PROVIDED WITH INSPECTION TEE AND TEE LOCATION MARKER, AS PER SEQ-SEW-1104-1.
- ALL WORKS UNDERTAKEN ON LIVE SEWERS TO BE ARRANGED BY THE CONTRACTOR BUT CARRIED OUT BY MACKAY WATER AND WASTE.
- FOR SEWER SETOUT TABLE, REFER DRAWING 2319-STG7-C263.
- FOR SEWER MANHOLE TYPE, REFER TO SEQ-SEW-1300-1 FOR DETAILS.
- FOR SEWER MANHOLE DROP TYPE, REFER TO SEQ-SEW-1303-1 FOR DETAILS.
- FOR SEWER MANHOLE COVER TYPE, REFER TO SEQ-SEW-1308-1 FOR DETAILS.
- SEWER EASEMENTS SHOWN ON THESE DRAWINGS ARE INDICATIVE ONLY. 3m SEWER EASEMENTS CENTRALLY LOCATED OVER SEWER MAIN.
- SEWER MAIN COMPACTION REQUIREMENTS TO BE AS PER SEQ-SEW-1101-3.
- FOR MANHOLE PROTECTIVE COATING REQUIREMENT REFER TO CLAUSE 4.7.2 IN THE CTM WATER SERVICE D&C CODE.

POSITIONS OF EXISTING SERVICES SHOWN ARE PROVIDED FOR GUIDANCE ONLY AND LOCATIONS AND/OR DEPTHS MAY BE INCORRECT. ALSO ADDITIONAL EXISTING SERVICES MAY BE PRESENT ON SITE. IT IS THE RESPONSIBILITY OF THE CONTRACTOR TO VERIFY THE POSITION OF ALL EXISTING SERVICES ON SITE.

LEGEND:

EXISTING FEATURES

- EXISTING UNDERGROUND ELECTRICAL LINE & PIT
- EXISTING STREET LIGHTING
- EXISTING POWER POLES
- EXISTING GRAVITY SEWER & MANHOLE
- EXISTING STORMWATER PIPE & MANHOLE
- EXISTING POTABLE WATER LINE & FIRE HYDRANT
- EXISTING POTABLE WATER END CAP
- EXISTING POTABLE WATER GATE VALVE
- EXISTING TELECOMMUNICATION CABLE & PIT
- EXISTING LOT BOUNDARY
- EXISTING CHANGE OF GRADE
- EXISTING KERB
- EXISTING TREES
- EXISTING CONCRETE AREA
- EXISTING SERVICE TO BE DEMOLISHED AND REMOVED

LEGEND:

PROPOSED SERVICES

- PROPOSED OVERHEAD ELECTRICAL LINE
- PROPOSED UNDERGROUND ELECTRICAL LINE & PIT
- PROPOSED STREET LIGHTING
- PROPOSED POWER POLES
- PROPOSED SEWER EASEMENT
- PROPOSED TEMPORARY DRAINAGE EASEMENT
- PROPOSED TEMPORARY TURNING HEAD EASEMENT
- PROPOSED GRAVITY SEWER & MANHOLE
- PROPOSED SEWER MANHOLE ID
- PROPOSED RISING SEWER MAIN
- PROPOSED STORMWATER PIPE & MANHOLE
- PROPOSED STORMWATER GULLY PITS
- PROPOSED POTABLE WATER LINE & FIRE HYDRANT
- PROPOSED POTABLE WATER END CAP
- PROPOSED POTABLE WATER METER
- PROPOSED POTABLE WATER GATE VALVE
- PROPOSED FIRE HYDRANT
- PROPOSED WATER SERVICE
- PROPOSED TELECOMMUNICATION FIBRE OPTIC CABLE
- PROPOSED TELECOMMUNICATION CABLE & PIT

LEGEND:


GENERAL

- STAGE BOUNDARY
- PARCEL BOUNDARY
- EXTENT OF WORKS BOUNDARY
- PROPOSED LOT BOUNDARY
- PROPOSED EASEMENT BOUNDARY
- PROPOSED CONTOURS
- PROPOSED RETAINING WALLS
- PROPOSED BATTER
- PROPOSED CHANGE OF GRADE
- PROPOSED OPEN DRAIN INVERT
- PROPOSED BITUMEN EDGE
- PROPOSED ROAD CENTRE LINE
- PROPOSED BARRIER KERB & CHANNEL
- PROPOSED MOUNTABLE KERB & CHANNEL
- PROPOSED BARRIER KERB
- PROPOSED MEDIAN KERB
- PROPOSED CONCRETE EDGE
- PROPOSED FENCE
- PROPOSED SIGNS
- PROPOSED GUIDE POSTS
- PROPOSED ASPHALT SURFACE
- PROPOSED CONCRETE AREA
- EXISTING STAGES
- FUTURE STAGE 8
- PROPOSED TREES
- PROPOSED DRIVEWAY

FOR CONSTRUCTION

25 Jun 2025

REV	REVISION DETAILS	DATE	APPR
2	STORMWATER DRAINAGE UPDATED	25.06.25	M.D.
1	ISSUE FOR CONSTRUCTION	20.01.25	M.D.
0	ISSUE FOR CONSTRUCTION	25.11.24	M.D.
A	ISSUE FOR APPROVAL	29.08.24	

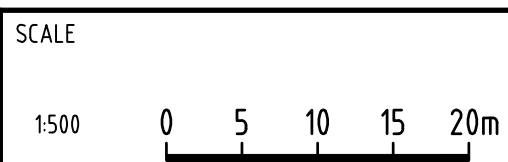

APPROVAL		7198
		RPEQ No
		20.01.25
RPEQ SIGNATURE		DATE
DRAWN	DESIGNED	CHECKED
J.A	B.C.	M.D.

OORALEA WATERS STAGE 7
AT OORALEA, BAKERS CREEK
PROPERTY DEVELOPMENT

SEWER RETICULATION
LAYOUT PLAN
(SHEET 2 OF 2)

ISSUE	ISSUE FOR CONSTRUCTION
PROJECT No:	2319
DRAWING No:	2319-STG7-C252
REV:	2

XREFS -- X_DC_CIVIL.dwg; X_2319_DC_STG7_SEWER_RETICULATION_NOTES_LEGEND_SHEET2.dwg; X_2319_DC_STG7_SEWER_RETICULATION_LAYOUT_MASTER.dwg; X_2319_DC_STG7_DESIGN_CADD.dwg; X_2319_DC_STG7_DESIGN_CONT.dwg; X_2319_DC_STG7_LOTS.dwg; X_2319_DC_STG7_LOTS_EXIST_6.dwg; X_2319_DC_STG7_LOT_NUMBERS_ANNO_TEXT_500.dwg; X_2319_DC_STG7_VIEWPORT.dwg; X_2319_DC_STG7_CIVIL_WORKS_EXTENTS_500.dwg; X_2319_DC_STG7_STREET_SEWER_RETICULATION_LAYOUT_PLAN_ANNO_500.dwg; X_2319_DC_STG7_SEWER_RETICULATION.dwg; X_2

MAINTENANCE HOLE/SHAFT No.		45/07	42/01
MH/MS TYPE	MH/P2 ø1050		
MH/MS COVER TYPE	(B)		(B)
MH/MS DROP TYPE	V		V
BRANCH LINE No.	45		
BRANCH DROP TYPE	V		
NOTES:			
1. ALL LEVELS, CHAINAGES AND DISTANCES IN METRES 2. REFER SEQ-SEW-1200 SERIES FOR BEDDING AND BACKFILL REQUIREMENTS 3. REFER SEQ-SEW-1300 SERIES FOR MAINTENANCE STRUCTURE TYPES AND DROPS AND FOR RIGGS COMPLIANT APPURTENANCES 4. PIPE MATERIAL TO BE SPECIFIED AS REQUIRED BY RIGGS 5. REFER SEQ-SEW-1106 SERIES FOR PROPERTY CONNECTION TYPES 6. REFER TO SEQ-SEW1206-1 FOR BULKHEADS AND TRENCHSTOP DETAILS PROPERTY CONNECTION DETAILS LOT NO xx HC TYPE x INVERT LEVEL (IL) xxxxx CHANGING TO DS MH/MS xxxxx DEPTH (D) xxxxx SERVICE CONFLICT DETAILS SERVICE SIZE ø100 SERVICE TYPE xxxxxx INVERT LEVEL (IL) xxxxx CHANGING FROM START OF LINE (CH) xxxxxx OR OVERT LEVEL (OL) xxxxx xx HC INVERT LEVEL			
DATUM R.L.	-7.000		
PROP. DESCRIPTION	PP		
PIPE DIAMETER/TYPE	DN150 PVC-U SN8		
PIPE GRADE	1 in -100		
EMBEDMENT TYPE	TYPE 4		
DEPTH TO INVERT	2.449		1.591
JUNCTION INVERT LEVEL			
INVERT LEVEL	5.632		6.309
FINISHED SURFACE LEVEL	8.081		7.900
EXISTING SURFACE LEVEL	7.166		7.055
CHAINAGE/LENGTH	0.000 67.749		67.749

LINE BC08 42

		04/10	43/01	43/02	43/03	43/04	43/05	43/06	43/07	43/08	43/09
EXIST	MH/P2 ø1050	EXIST	(B)	(B)	(B)	(B)	(B)	(B)	(B)	(B)	MH/P2 ø1050
EXIST	(B)	(B)	(B)	(B)	(B)	(B)	(B)	(B)	(B)	(B)	(B)
V	V	V	V	V	V	V	V	V	V	V	V
4				46	45			44	47		
V				X	V			V	X		
LOT 710 TYPE B IL 7.367m CH 0.000 D 1500m LOT 711 TYPE B IL 7.367m CH 0.000 D 1500m LOT 712 TYPE B IL 7.271m CH 16.499 D 1531m LOT 713 TYPE B IL 7.327m CH 37.423 D 1500m LOT 714 TYPE B IL 7.327m CH 37.394 D 1500m LOT 717 TYPE B IL 6.559m CH 29.508 D 1500m LOT 718 TYPE B IL 6.511m CH 13.516 D 1500m LOT 719 TYPE B IL 6.447m CH 33.990 D 1500m LOT 720 TYPE B IL 6.383m CH 54.445 D 1500m LOT 721 TYPE A IL 6.423m CH 74.922 D 1396m LOT 722 TYPE A IL 6.567m CH 89.740 D 1207m ø150 WATERMAIN IL 7.842m CH 3.24 ø375 STORMWATER IL 7.161m CH 10.763 ø100 WATERMAIN IL 7.085m CH 18.643 ø100 WATERMAIN IL 7.439m CH 14.293 ø450 STORMWATER IL 6.533m CH 15.201											
DATUM R.L.	-8.000										
PROP. DESCRIPTION	ROAD PP FP ROAD FP PP FP ROAD FP PP										
PIPE DIAMETER/TYPE	DN150 PVC-U SN8										
PIPE GRADE	1 in 59.73 1 in 180 1 in 92.11 1 in 180 1 in 100										
EMBEDMENT TYPE	TYPE 4										
DEPTH TO INVERT	5.594 5.390 5.080 5.040 4.971 4.951 4.698 4.678 4.665 4.384 4.033 4.013 3.532 3.512 2.965 2.925 2.557 2.527 1.357										
JUNCTION INVERT LEVEL											
INVERT LEVEL	7.594 8.192 3.199 3.402 3.702 3.742 3.895 3.915 4.026 4.046 4.138 4.388 4.794 4.814 4.927 4.947 5.127 5.167 5.490 5.520 6.417										
FINISHED SURFACE LEVEL	7.594 8.192 8.081 8.081 8.081 8.081 8.081 8.081 8.081 8.081 8.081 8.081 8.081 8.081 8.081 8.081 8.081 8.081 8.081 8.081 8.081										
EXISTING SURFACE LEVEL	7.594 8.192 7.576 7.512 7.680 7.645 7.535 7.475 7.422 7.331 7.233										
CHAINAGE/LENGTH	0.000 17.931 27.539 45.470 19.975 65.445 16.499 81.944 37.423 119.367 20.326 139.693 17.999 157.692 32.301 189.993 89.740 279.733										

LINE BC08 43


		36/06	42/01A	42/01	43/06	44/01	44/02
MH/P2 ø1050	MH/P2 ø1200	MH/P2 ø1050	MH/P2 ø1050	MH/P2 ø1050	MH/P2 ø1050	MH/P2 ø1050	MH/P2 ø1050
(B)	(B)	(B)	(B)	(B)	(B)	(B)	(B)
V	V	V	V	V	V	V	V
EX.							
V							
LOT 748 TYPE B IL 6.051m CH 24.612 D 1864m LOT 749 TYPE B IL 6.772m CH 24.612 D 1736m LOT 728 TYPE B IL 6.555m CH 0.000 D 1500m LOT 727 TYPE B IL 6.516m CH 11.800 D 1500m LOT 726 TYPE B IL 6.455m CH 31.800 D 1500m LOT 725 TYPE B IL 6.393m CH 51.800 D 1500m LOT 724 TYPE A IL 6.384m CH 71.800 D 1448m LOT 723 TYPE A IL 6.586m CH 92.300 D 1184m ø150 WATERMAIN IL 7.842m CH 3.24 ø375 STORMWATER IL 7.161m CH 10.763 ø100 WATERMAIN IL 7.085m CH 18.643 ø100 WATERMAIN IL 7.439m CH 14.293 ø450 STORMWATER IL 6.533m CH 15.201							
DATUM R.L.	-7.000						
PROP. DESCRIPTION	PP PP						
PIPE DIAMETER/TYPE	DN150 PVC-U SN8						
PIPE GRADE	1 in 100.00 1 in 100.00						
EMBEDMENT TYPE	TYPE 4						
DEPTH TO INVERT	2.759 2.729 2.386 2.386 1.792						
JUNCTION INVERT LEVEL							
INVERT LEVEL	5.264 5.293 5.530 5.530 5.792						
FINISHED SURFACE LEVEL	8.022 8.022 7.916 7.916 7.585						
EXISTING SURFACE LEVEL	7.475 8.459 4.927 3.532 5.136 5.473 5.513 6.436						
CHAINAGE/LENGTH	0.000 24.612 25.330 49.939 33.711 92.300 126.010						

LINE BC08 42

LINE BC08 44

FOR CONSTRUCTION
25 Jun 2025

3	ISSUE FOR CONSTRUCTION	30.05.25	M.D.	SCALE
2	ISSUE FOR CONSTRUCTION	29.01.25	M.D.	1:100
1	ISSUE FOR CONSTRUCTION	20.01.25	M.D.	1:1000
0	ISSUE FOR CONSTRUCTION	25.11.24	M.D.	
A	ISSUE FOR APPROVAL	29.08.24		
REV	REVISION DETAILS	DATE	APPR	

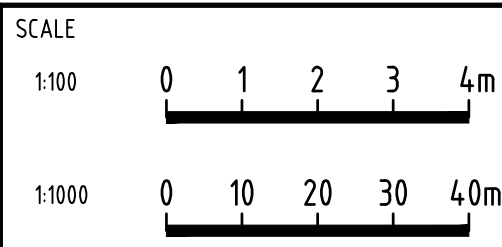

APPROVAL	
	
RPEQ SIGNATURE	
DRAWN	DESIGNED
J.A	B.C.

OORALEA WATERS STAGE 7
AT OORALEA, BAKERS CREEK
PROPERTY DEVELOPMENT

SEWER RETICULATION
LONGITUDINAL SECTIONS
(SHEET 1 OF 2)

ISSUE	ISSUE FOR CONSTRUCTION
PROJECT No:	2319
DRAWING No:	2319-STG7-C261
REV:	3

43/03		46/01		46/02		46/03	
MH/P2 ø1050		MH/P2 ø1050		MH/P2 ø1050		MH/P2 ø1050	
(B)		(B)		(B)		(B)	
X	V	V		V	V	V	
43							
V							
LOT 741 TYPE B I.L. 7.095m CH 21.815 D 1500mm LOT 740 TYPE B I.L. 7.048m CH 5.208 D 1500mm LOT 739 TYPE B I.L. 6.989m CH 24.720 D 1500mm LOT 738 TYPE B I.L. 6.930m CH 44.232 D 1500mm LOT 737 TYPE A I.L. 6.916m CH 21.000 D 1343mm							
-7.000							
FP		PP		FP		PP	
DN150 PVC-U SN8							
1 in 100.00							
TYPE 4							
4.688	3.359	2.806	2.776	1.768	1.728	1.493	
4.026	5.365	5.761	5.791	6.516	6.556	6.766	
8.725		8.567		8.285		8.259	
7.680		7.510		7.459		7.423	
0.000	39.629	39.629	72.482	112.111	21.000	133.111	

FOR CONSTRUCTION
25 Jun 2025

ISSUE:	
ISSUE FOR CONSTRUCTION	
PROJECT No:	2319
DRAWING No:	2319-STG7-C262
REV:	3

CAD FILENAME: C:\V265\Nara\Ooralea\WV\2319 - The Waters Ooralea_238\02 DES\027 DC Des\CAD - Stage 7 (Active)\DRG\2319-STG7-C263.dwg Plot Date: 25 Jun, 2025

XREFS :- X_DC_CIVIL.dwg

PIT SCHEDULE

PIT				INTERNAL		INLET		OUTLET		PIT		
NAME	TYPE	EASTING	NORTHING	WD	LEN	DIA	INV LEV	DIA	INV LEV	SETOUT RL	DEPTH	REMARKS
BC08/45/07A	MANHOLE	722482.562	7654164.426	0.000	0.000			150	5.632	8.081	2.449	SETOUT LEVEL TO FINISHED SURFACE TIN AT PIT CENTRE
BC08/42/01	MANHOLE	722549.566	7654154.413	0.000	0.000	150	6.309			7.900	1.591	SETOUT LEVEL TO FINISHED SURFACE TIN AT PIT CENTRE

PIT SCHEDULE

PIT				INTERNAL		INLET		OUTLET		PIT		
NAME	TYPE	EASTING	NORTHING	WD	LEN	DIA	INV LEV	DIA	INV LEV	SETOUT RL	DEPTH	REMARKS
BC08/43/09	MANHOLE	722555.278	7654106.432	0.000	0.000			150	6.417	7.774	1.357	SETOUT LEVEL TO FINISHED SURFACE TIN AT PIT CENTRE
BC08/43/08	MANHOLE	722541.487	7654017.758	0.000	0.000	150	5.520	150	5.490	8.047	2.557	SETOUT LEVEL TO FINISHED SURFACE TIN AT PIT CENTRE
BC08/43/07	MANHOLE	722541.545	7653985.457	0.000	0.000	150	5.167	150	5.127	8.144	3.017	SETOUT LEVEL TO FINISHED SURFACE TIN AT PIT CENTRE
BC08/43/06	MANHOLE	722523.546	7653985.424	0.000	0.000	150	4.947	150	4.927	8.403	3.476	SETOUT LEVEL TO FINISHED SURFACE TIN AT PIT CENTRE
BC08/43/05	MANHOLE - 1050mm DIA	722503.220	7653985.385	0.000	0.000	150	4.814	150	4.794	8.827	4.033	SETOUT LEVEL TO FINISHED SURFACE TIN AT PIT CENTRE
BC08/43/04	MANHOLE	722465.797	7653985.313	0.000	0.000	150	4.586	150	4.138	8.771	4.634	SETOUT LEVEL TO FINISHED SURFACE TIN AT PIT CENTRE
BC08/43/03	MANHOLE	722449.298	7653985.281	0.000	0.000	150	4.046	150	4.026	8.771	4.745	SETOUT LEVEL TO FINISHED SURFACE TIN AT PIT CENTRE
BC08/43/02	MANHOLE - 1050mm DIA	722429.323	7653985.248	0.000	0.000	150	3.915	150	3.895	8.867	4.971	SETOUT LEVEL TO FINISHED SURFACE TIN AT PIT CENTRE
BC08/43/01	MANHOLE	722401.784	7653985.193	0.000	0.000	150	3.742	150	3.702	8.782	5.080	SETOUT LEVEL TO FINISHED SURFACE TIN AT PIT CENTRE
BC08/04/10	MANHOLE	722401.814	7653967.262	0.000	0.000	150	3.603			8.792	5.594	SETOUT LEVEL TO FINISHED SURFACE TIN AT PIT CENTRE

PIT SCHEDULE

PIT				INTERNAL		INLET		OUTLET		PIT		
NAME	TYPE	EASTING	NORTHING	WD	LEN	DIA	INV LEV	DIA	INV LEV	SETOUT RL	DEPTH	REMARKS
BC08/36/06	MANHOLE	722401.814	7653967.262	0.000	0.000			150	5.293	8.792	3.499	SETOUT LEVEL TO FINISHED SURFACE TIN AT PIT CENTRE
BC08/42/01A	MANHOLE	722401.814	7653967.262	0.000	0.000	150	5.530			8.792	3.262	SETOUT LEVEL TO FINISHED SURFACE TIN AT PIT CENTRE

PIT SCHEDULE

PIT				INTERNAL		INLET		OUTLET		PIT		
NAME	TYPE	EASTING	NORTHING	WD	LEN	DIA	INV LEV	DIA	INV LEV	SETOUT RL	DEPTH	REMARKS
BC08/44/02	MANHOLE	722537.669	7654110.335	0.000	0.000			150	6.436	7.770	1.334	SETOUT LEVEL TO FINISHED SURFACE TIN AT PIT CENTRE
BC08/44/01	MANHOLE	722523.467	7654019.134	0.000	0.000	150	5.513	150	5.473	8.055	2.582	SETOUT LEVEL TO FINISHED SURFACE TIN AT PIT CENTRE
BC08/43/06	MANHOLE	722523.546	7653985.424	0.000	0.000	150	5.136			8.403	3.476	SETOUT LEVEL TO FINISHED SURFACE TIN AT PIT CENTRE

PIT SCHEDULE

PIT				INTERNAL		INLET		OUTLET		PIT		
NAME	TYPE	EASTING	NORTHING	WD	LEN	DIA	INV LEV	DIA	INV LEV	SETOUT RL	DEPTH	REMARKS
BC08/45/08	MANHOLE	722427.968	7654172.918	0.000	0.000			150	6.401	7.915	1.514	SETOUT LEVEL TO FINISHED SURFACE TIN AT PIT CENTRE
BC08/45/07	MANHOLE	722482.562	7654164.426	0.000	0.000	150	5.848	150	5.591	8.081	2.489	SETOUT LEVEL TO FINISHED SURFACE TIN AT PIT CENTRE
BC08/45/06	MANHOLE	722478.412	7654137.759	0.000	0.000	150	5.322	150	5.302	8.248	2.946	SETOUT LEVEL TO FINISHED SURFACE TIN AT PIT CENTRE
BC08/45/05	MANHOLE	722477.106	7654110.625	0.000	0.000	150	4.996	150	4.966	8.391	3.425	SETOUT LEVEL TO FINISHED SURFACE TIN AT PIT CENTRE
BC08/45/04	MANHOLE	722478.876	7654108.199	0.000	0.000	150	4.936	150	4.906	8.381	3.475	SETOUT LEVEL TO FINISHED SURFACE TIN AT PIT CENTRE
BC08/45/03	MANHOLE	722473.712	7654075.004	0.000	0.000	150	4.720	150	4.700	8.390	3.691	SETOUT LEVEL TO FINISHED SURFACE TIN AT PIT CENTRE
BC08/45/02	MANHOLE	722467.487	7654034.986	0.000	0.000	150	4.475	150	4.455	8.518	4.063	SETOUT LEVEL TO FINISHED SURFACE TIN AT PIT CENTRE
BC08/45/01	MANHOLE	722465.724	7654023.650	0.000	0.000	150	4.391	150	4.361	8.551	4.191	SETOUT LEVEL TO FINISHED SURFACE TIN AT PIT CENTRE
BC08/43/04	MANHOLE	722465.797	7653985.313	0.000	0.000	150	4.178			8.771	4.634	SETOUT LEVEL TO FINISHED SURFACE TIN AT PIT CENTRE

PIT SCHEDULE

PIT				INTERNAL		INLET		OUTLET		PIT		
NAME	TYPE	EASTING	NORTHING	WD	LEN	DIA	INV LEV	DIA	INV LEV	SETOUT RL	DEPTH	REMARKS
BC08/46/03	MANHOLE	722439.612	7654099.759	0.000	0.000			150	6.766	8.259	1.493	SETOUT LEVEL TO FINISHED SURFACE TIN AT PIT CENTRE
BC08/46/02	MANHOLE	722460.362	7654096.531	0.000	0.000	150	6.556	150	6.516	8.293	1.776	SETOUT LEVEL TO FINISHED SURFACE TIN AT PIT CENTRE
BC08/46/01	MANHOLE	722449.221	7654024.910	0.000	0.000	150	5.791	150	5.761	8.567	2.806	SETOUT LEVEL TO FINISHED SURFACE TIN AT PIT CENTRE
BC08/43/03	MANHOLE	722449.298	7653985.281	0.000	0.000	150	5.365			8.771	4.745	SETOUT LEVEL TO FINISHED SURFACE TIN AT PIT CENTRE

PIT SCHEDULE

PIT				INTERNAL		INLET		OUTLET		PIT		
NAME	TYPE	EASTING	NORTHING	WD	LEN	DIA	INV LEV	DIA	INV LEV	SETOUT RL	DEPTH	REMARKS
BC08/47/01	MANHOLE	722561.855	7653985.490	0.000	0.000			150	6.316	7.812	1.497	SETOUT LEVEL TO FINISHED SURFACE TIN AT PIT CENTRE
BC08/43/07	MANHOLE	722541.545	7653985.457	0.000	0.000	150	6.113			8.144	3.017	SETOUT LEVEL TO FINISHED SURFACE TIN AT PIT CENTRE

PIT SCHEDULE

PIT				INTERNAL		INLET		OUTLET		PIT		
NAME	TYPE	EASTING	NORTHING	WD	LEN	DIA	INV LEV	DIA	INV LEV	SETOUT RL	DEPTH	REMARKS
BC08/48/01		722434.490	7654117.254	0.000	0.000			150	6.561	8.233	1.672	SETOUT LEVEL TO FINISHED SURFACE TIN AT PIT CENTRE
BC08/45/05		722477.106	7654110.625	0.000	0.000	150.000	6.130			8.391	3.425	SETOUT LEVEL TO FINISHED SURFACE TIN AT PIT CENTRE


NOTES:

1. XY SETOUT TO PIT CENTRE
2. SETOUT LEVEL TO PIT COVER LEVEL
3. SOME SETOUT XY OR Z LEVELS HAVE SPECIAL SETOUT DATA. SEE INDIVIDUAL MANHOLE REMARKS

FOR CONSTRUCTION

25 Jun 2025

ISSUE: ISSUE FOR CONSTRUCTION	
PROJECT No: 2319	
DRAWING No: 2319-STG7-C263	REV: 1

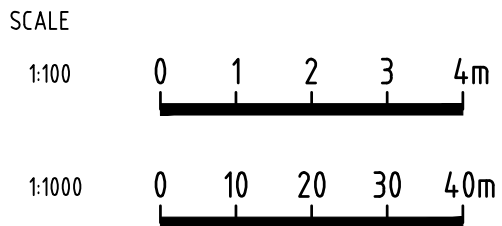

APPROVAL		7198
		RPEQ No
RPEQ SIGNATURE		20.01.25
DATE		DATE
DRAWN	DESIGNED	CHECKED
J.A	B.C.	M.D.

OORALEA WATERS STAGE 7
AT OORALEA, BAKERS CREEK
PROPERTY DEVELOPMENT

SEWER RETICULATION
PIT SCHEDULES

LOCATION	150mm	200mm
NON-ROADWAYS	600	1000
SEALED ROADS	600	1000
MAJOR ROADWAYS / EMBANKMENTS	750	1000
FREEWAY	1200	1200

SCALE 1:50m

1. ALL CONSTRUCTION WORK TO COMPLY WITH THE CTM WATER SERVICE D&C CODE.
2. ALL WATER MAINS NOT IN ENVELOPER TO BE CLASS 16 PVC-M U.N.O. AND ARE TO BE OFFSET 1.8m FROM PROPERTY BOUNDARIES U.N.O.
3. ALL WATER MAINS IN WELDED MILD STEEL JACKING PIPE SHALL BE STEEL CEMENTED LINED WITH FUSION BONDED PE COATED PIPE, TO REFLECT APPROVED BURIED CROSSING CONSTRUCTION METHODOLOGY.
4. WATER MAIN PIPE COVER TO BE AS PER CTM WATER CODE CLAUSE 7.4.2. FOR EASE OF REFERENCE THE PIPE COVER TABLE FROM THE CTM WATER CODE HAS BEEN PROVIDED ON THIS DRAWING.
5. THRUST BLOCKS ARE TO BE PROVIDED TO ALL WATER MAINS AS PER SEQ-WAT-1205-1 TO 1207-1.
6. TYPE C SUPPORT BEDDING REQUIRED FOR SITE. REFER TO SEQ-WAT-1200 TO 1201 FOR DETAILS.
7. WATER CONNECTIONS TO EXISTING MAINS TO BE UNDERTAKEN BY MACKAY WATER AND WASTE.
8. WATER MAINS TO CROSS OVER ALL SERVICES UNLESS WRITTEN APPROVAL IS PROVIDED BY MACKAY REGIONAL COUNCIL. (REFER TO CTM WATER SERVICES D&C CODE 5.12.5.2).
9. ALL TEES AND SLUICE VALVES TO BE FLANGED, WITH VALVES BOLTED DIRECTLY TO TEES WHERE APPLICABLE.
10. NEW FIRE HYDRANTS AND STOP VALVES TO BE MARKED AS PER CTM WATER SERVICE D&C CODE. REFER TO SEQ-WAT-1300-1 TO 1300-2 FOR DETAILS. REFER TO MRC STANDARD DRAWINGS A3-00919 AND A3-00920 FOR PAVEMENT IDENTIFICATION AND KERB MARKERS. CTM VALVE AND HYDRANT MARKING NOT ADOPTED MY MRC.
11. ALL FIRE HYDRANTS AND STOP VALVES ARE TO BE LOCATED CLEAR OF CONCRETE FOOTPATHS. HYDRANT & VALVES COVERS TO HAVE SAME FINISHED LEVEL WITH THE SURROUNDING GROUND IN ACCORDANCE WITH SEQ-WAT-1301 TO 1302.
12. ALL RESIDENTIAL PROPERTY WATER SERVICE CONNECTIONS SHALL BE 25Ø WITH 300mm CLEARANCE FROM PROPERTY BOUNDARY IN ACCORDANCE WITH MRC STANDARD DRAWING CTM-WAT-003 AND CTM WATER CODE CLAUSE 5.11.5.
13. ALL PROPERTY WATER SERVICE ROAD CROSSINGS SHALL BE CONTAINED WITHIN AN ENVELOPER PIPE. REFER TO SEQ-WAT-1108-1 TO 1108-2 FOR DETAILS.
14. ALL WATER SERVICE ROAD CROSSINGS UNDERNEATH CONCRETE FOOTPATHS SHALL BE CONTAINED WITHIN AN ENVELOPER PIPE. REFER TO MRC STANDARD DRAWING CTM-WAT-003 FOR DETAILS.
15. CONDUITS MUST EXTEND 300mm PAST KERB AS PER CTM CODE A1 5.11.6.

— E —

— —

— S —

— —

— W —

—] —

— —

— T —

— — — — —


— — — — —

— —

	STAGE BOUNDARY
	PARCEL BOUNDARY
	EXTENT OF WORKS BOUNDARY
	PROPOSED LOT BOUNDARY
	PROPOSED EASEMENT BOUNDARY
	PROPOSED RETAINING WALLS
	PROPOSED BATTER
	PROPOSED CHANGE OF GRADE
	PROPOSED OPEN DRAIN INVERT
	PROPOSED BITUMEN EDGE
	PROPOSED ROAD CENTRE LINE
	PROPOSED BARRIER KERB & CHANNEL
	PROPOSED MOUNTABLE KERB & CHANNEL
	PROPOSED MEDIAN KERB
	PROPOSED CONCRETE EDGE
	PROPOSED FENCE
	PROPOSED SIGNS
	PROPOSED GUIDE POSTS
	PROPOSED ASPHALT SURFACE
	PROPOSED CONCRETE AREA
	EXISTING STAGES
	FUTURE STAGE 8
	PROPOSED TREES


	SV	PROPOSED POTABLE WATER GATE VALVE
	FH	PROPOSED FIRE HYDRANT
	EC	PROPOSED TEMPORARY END CAP
		PROPOSED WATER SERVICE
		PROPOSED 450 POTABLE WATER LINE
		PROPOSED 450 POTABLE WATER LINE
		PROPOSED 100 POTABLE WATER LINE
		PROPOSED CONTROL LINE

FOR CONSTRUCTION
25 Jun 2025

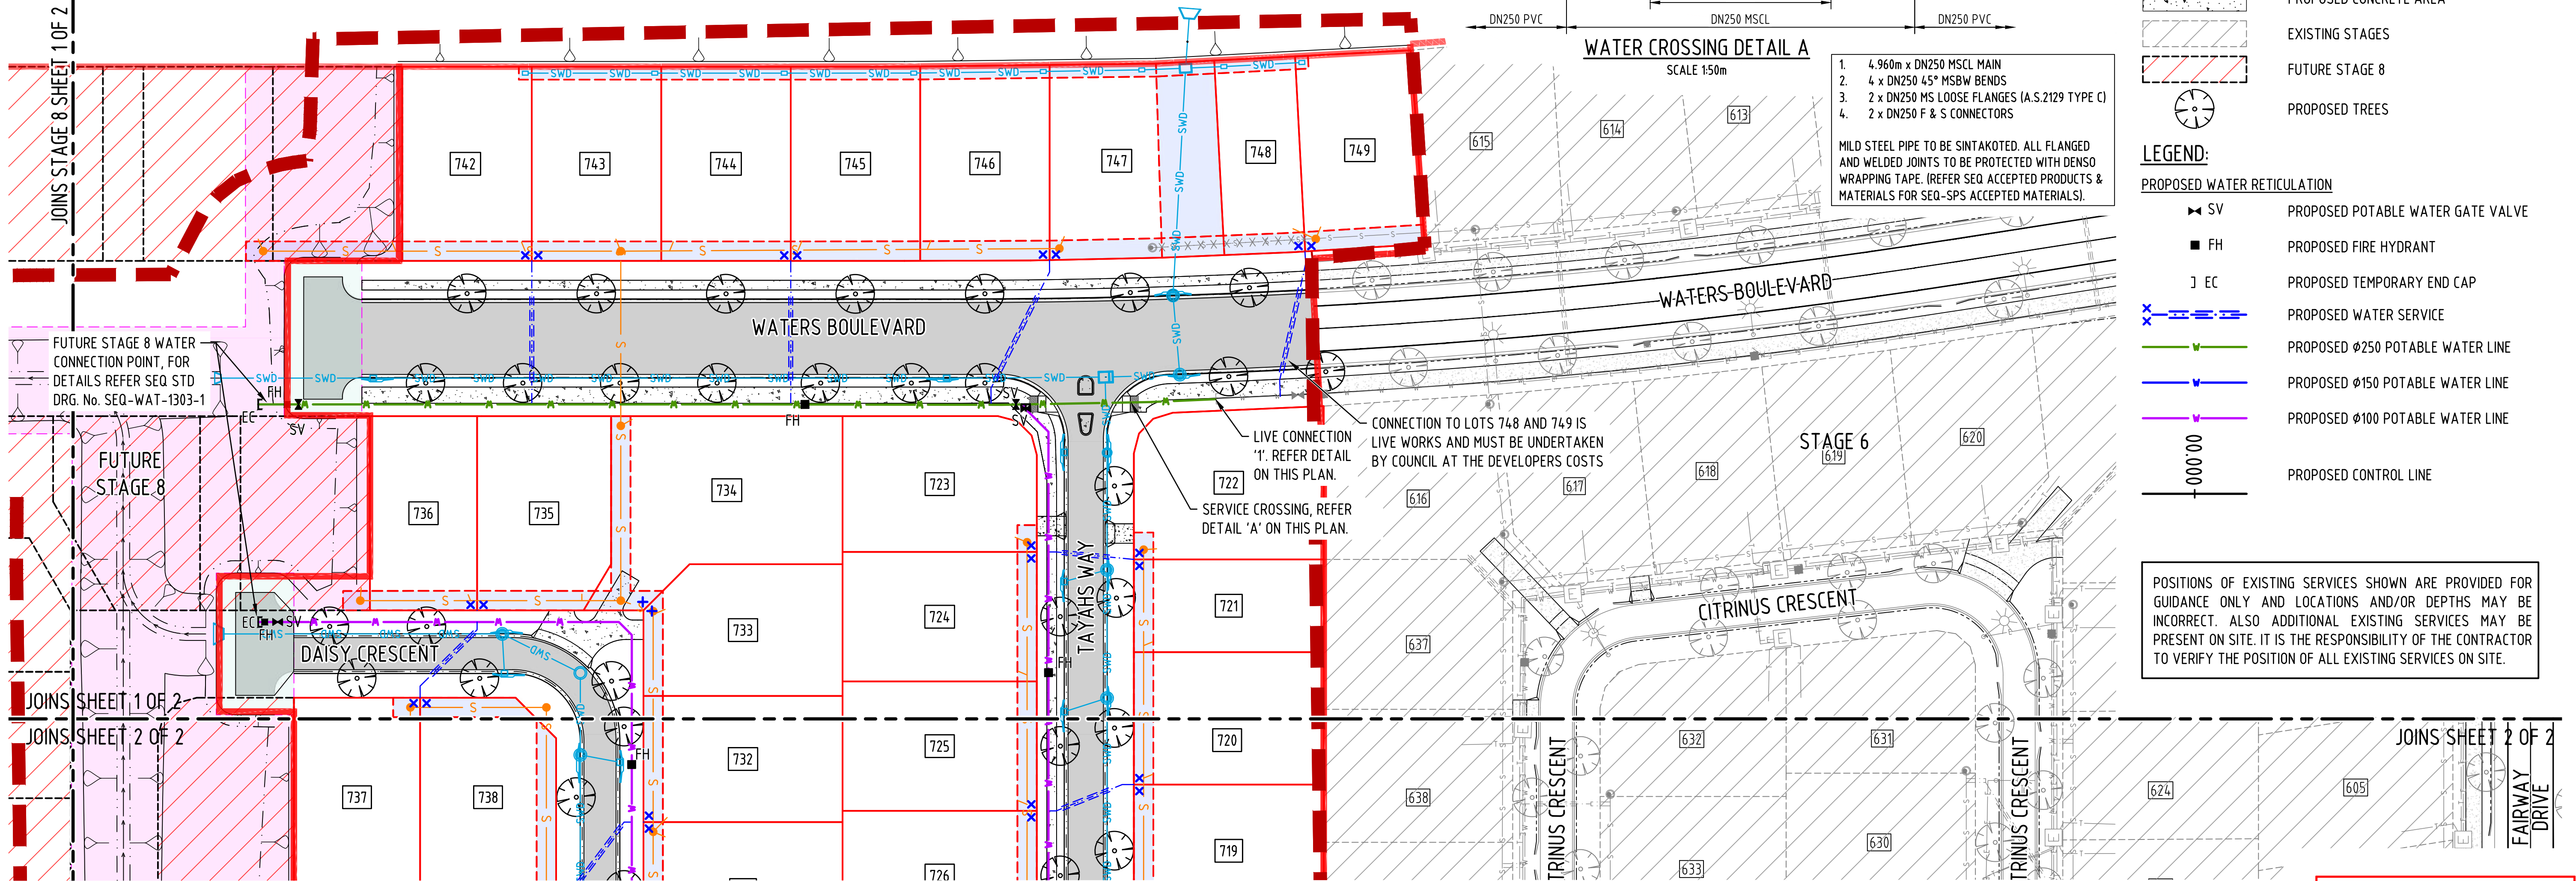

LAYOUT PLAN
SCALE 1:500

2	STORMWATER DRAINAGE UPDATED	25.06.25	M.D.
1	ISSUE FOR CONSTRUCTION	20.01.25	M.D.
0	ISSUE FOR CONSTRUCTION	25.11.24	M.D.
A	ISSUE FOR APPROVAL	29.08.24	
REV	REVISION DETAILS	DATE	APPR

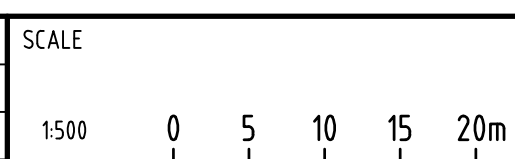


APPROVAL		7198
		RPEQ No
		20.01.25
RPEQ SIGNATURE		DATE
DRAWN	DESIGNED	CHECKED
J.A	B.C.	M.D.

OORALEA WATERS STAGE 7
 AT OORALEA, BAKERS CREEK
 PROPERTY DEVELOPMENT

WATER RETICULATION
LAYOUT PLAN
(SHEET 1 OF 2)

ISSUE: ISSUE FOR CONSTRUCTION	
PROJECT No: 2319	
DRAWING No: 2319-STG7-C271	REV: 2

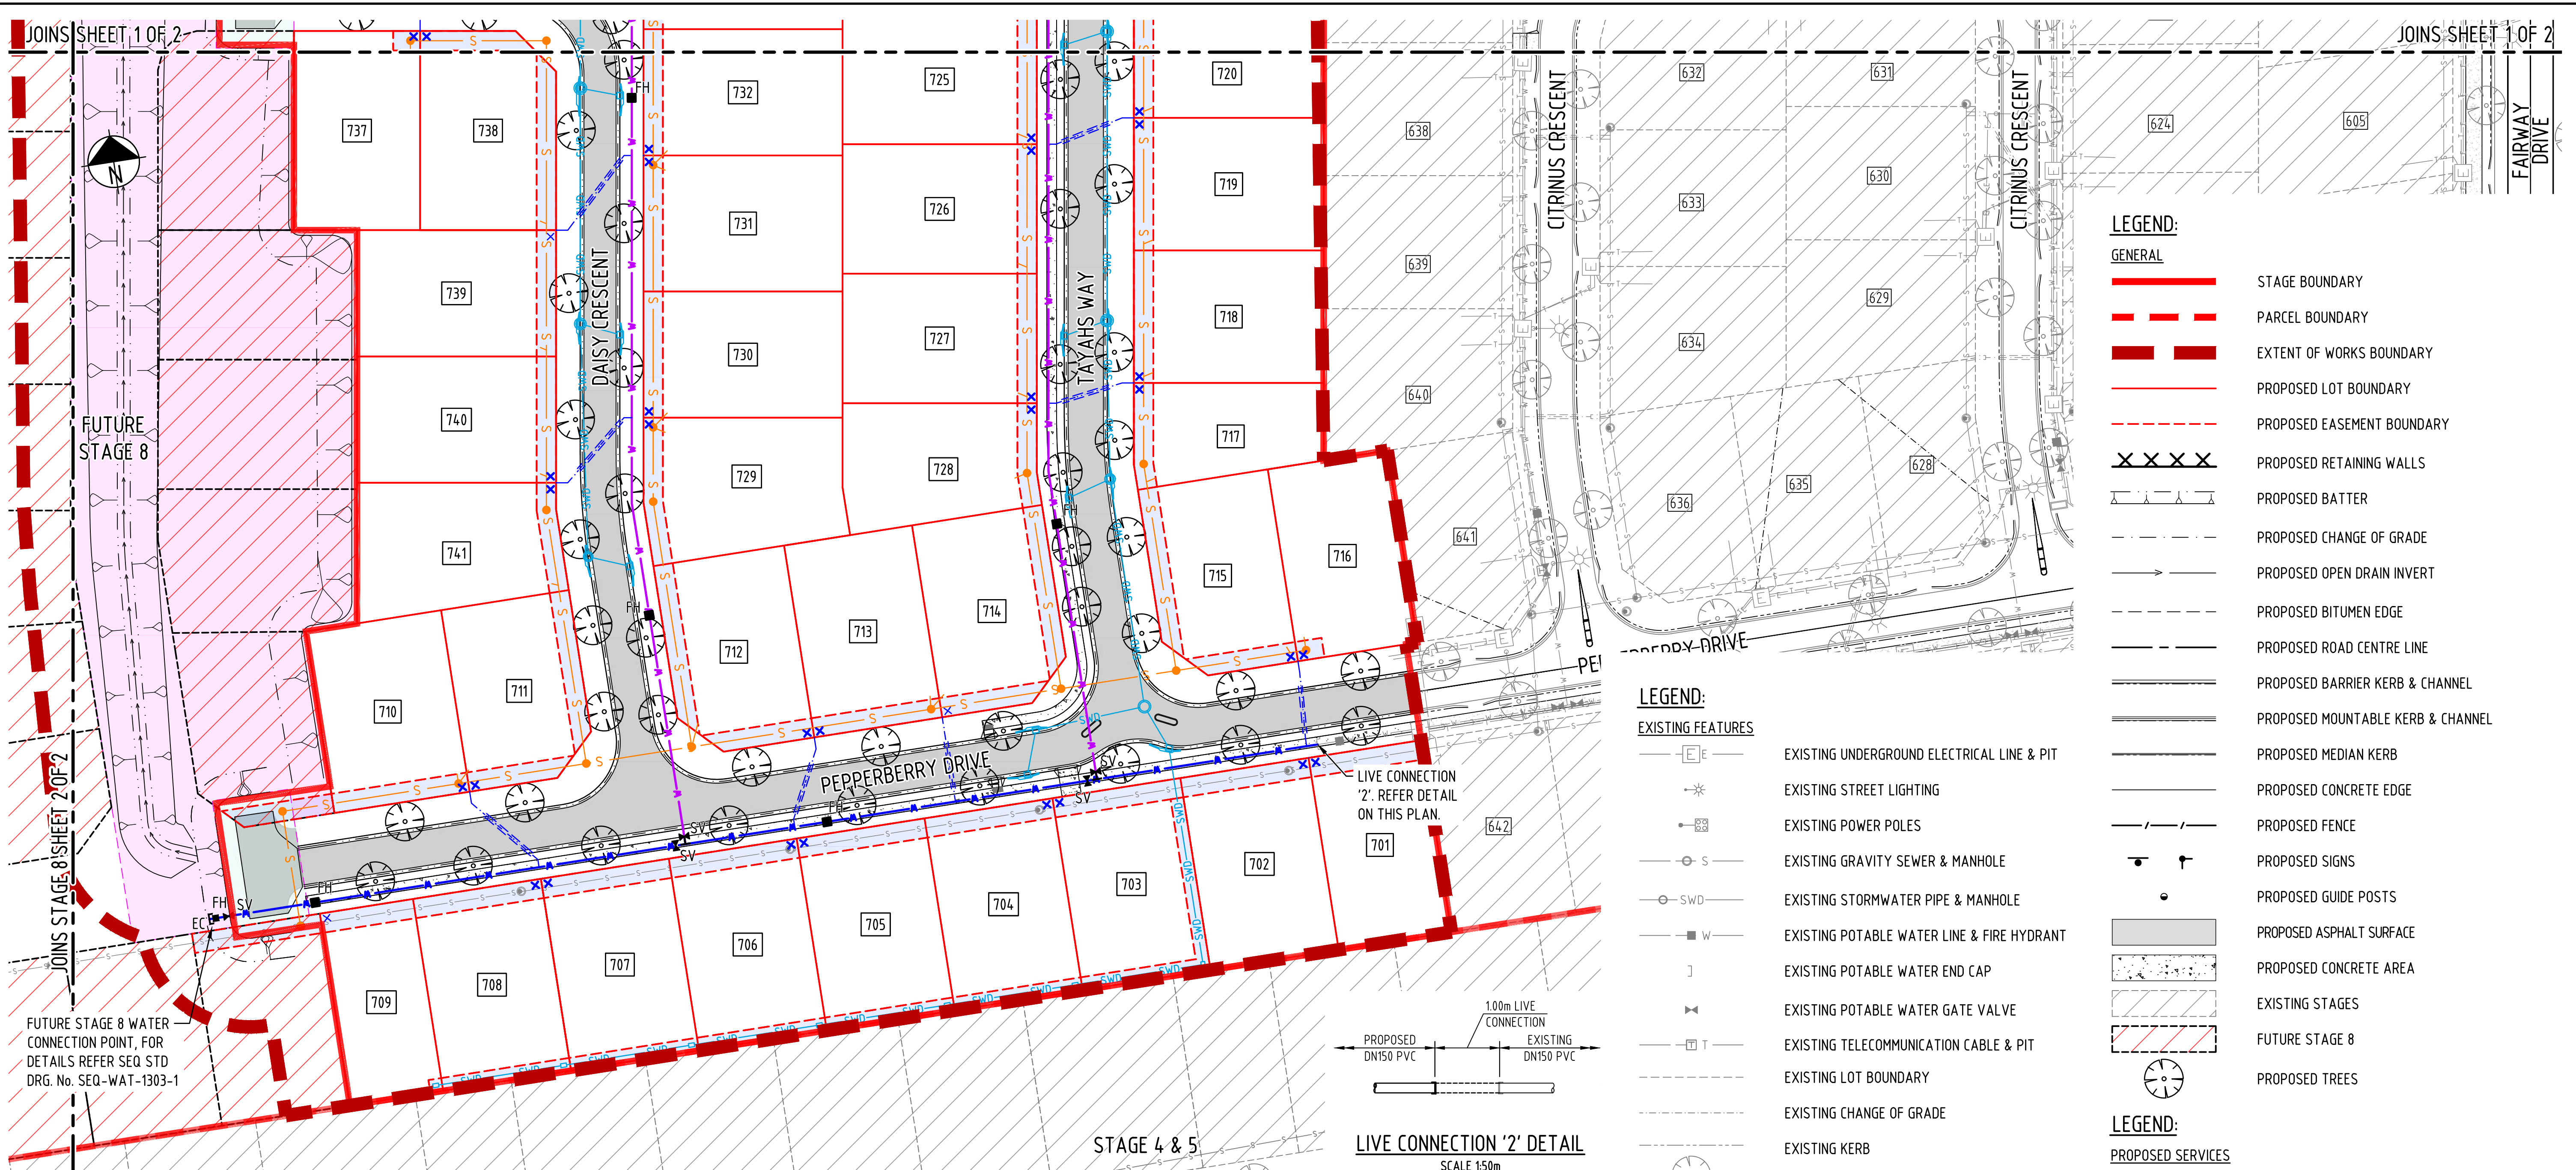

WATER RETICULATION NOTES:

- ALL CONSTRUCTION WORK TO COMPLY WITH THE CTM WATER SERVICE D&C CODE.
- ALL WATER MAINS NOT IN ENVELOPER TO BE CLASS 16 PVC-M U.N.O. AND ARE TO BE OFFSET 1.8m FROM PROPERTY BOUNDARIES U.N.O.
- ALL WATER MAINS IN WELDED MILD STEEL JACKING PIPE SHALL BE STEEL CEMENTED LINED WITH FUSION BONDED PE COATED PIPE, TO REFLECT APPROVED BURIED CROSSING CONSTRUCTION METHODOLOGY.
- WATER MAIN PIPE COVER TO BE AS PER CTM WATER CODE CLAUSE 7.4.2. FOR EASE OF REFERENCE THE PIPE COVER TABLE FROM THE CTM WATER CODE HAS BEEN PROVIDED ON THIS DRAWING.
- THRUST BLOCKS ARE TO BE PROVIDED TO ALL WATER MAINS AS PER SEQ-WAT-1205-1 TO 1207-1. TYPE C SUPPORT BEDDING REQUIRED FOR SITE. REFER TO SEQ-WAT-1200 TO 1201 FOR DETAILS.
- WATER CONNECTIONS TO EXISTING MAINS TO BE UNDERTAKEN BY MACKAY WATER AND WASTE.
- WATER MAINS TO CROSS OVER ALL SERVICES UNLESS WRITTEN APPROVAL IS PROVIDED BY MACKAY REGIONAL COUNCIL. (REFER TO CTM WATER SERVICES D&C CODE 5.12.5.2).
- ALL TEES AND SLUICE VALVES TO BE FLANGED, WITH VALVES BOLTED DIRECTLY TO TEES WHERE APPLICABLE.
- NEW FIRE HYDRANTS AND STOP VALVES TO BE MARKED AS PER CTM WATER SERVICE D&C CODE. REFER TO SEQ-WAT-1300-1 TO 1300-2 FOR DETAILS. REFER TO MRC STANDARD DRAWINGS A3-00919 AND A3-00920 FOR PAVEMENT IDENTIFICATION AND KERB MARKERS. CTM VALVE AND HYDRANT MARKING NOT ADOPTED MY MRC.

- ALL FIRE HYDRANTS AND STOP VALVES ARE TO BE LOCATED CLEAR OF CONCRETE FOOTPATHS. HYDRANT & VALVES COVERS TO HAVE SAME FINISHED LEVEL WITH THE SURROUNDING GROUND IN ACCORDANCE WITH SEQ-WAT-1301 TO 1302.
- ALL RESIDENTIAL PROPERTY WATER SERVICE CONNECTIONS SHALL BE 25Ø WITH 300mm CLEARANCE FROM PROPERTY BOUNDARY IN ACCORDANCE WITH MRC STANDARD DRAWING CTM-WAT-003 AND CTM WATER CODE CLAUSE 5.11.5.
- ALL PROPERTY WATER SERVICE ROAD CROSSINGS SHALL BE CONTAINED WITHIN AN ENVELOPER PIPE. REFER TO SEQ-WAT-1108-1 TO 1108-2 FOR DETAILS.
- ALL WATER SERVICE ROAD CROSSINGS UNDERNEATH CONCRETE FOOTPATHS SHALL BE CONTAINED WITHIN AN ENVELOPER PIPE. REFER TO MRC STANDARD DRAWING CTM-WAT-003 FOR DETAILS.
- CONDUITS MUST EXTEND 300mm PAST KERB AS PER CTM CODE A1 5.11.6.

WATER RETICULATION PIPE COVER (MIN)

LOCATION	150mm	200mm
NON-ROADWAYS	600	1000
SEALED ROADS	600	1000
MAJOR ROADWAYS / EMBANKMENTS	750	1000
FREEWAY	1200	1200

IF COVER NOT ACHIEVABLE PIPE MATERIAL TO BE DICI

POSITIONS OF EXISTING SERVICES SHOWN ARE PROVIDED FOR GUIDANCE ONLY AND LOCATIONS AND/OR DEPTHS MAY BE INCORRECT. ALSO ADDITIONAL EXISTING SERVICES MAY BE PRESENT ON SITE. IT IS THE RESPONSIBILITY OF THE CONTRACTOR TO VERIFY THE POSITION OF ALL EXISTING SERVICES ON SITE.

LEGEND:

GENERAL

- STAGE BOUNDARY
- PARCEL BOUNDARY
- EXTENT OF WORKS BOUNDARY
- PROPOSED LOT BOUNDARY
- PROPOSED EASEMENT BOUNDARY
- PROPOSED RETAINING WALLS
- PROPOSED BATTER
- PROPOSED CHANGE OF GRADE
- PROPOSED OPEN DRAIN INVERT
- PROPOSED BITUMEN EDGE
- PROPOSED ROAD CENTRE LINE
- PROPOSED BARRIER KERB & CHANNEL
- PROPOSED MOUNTABLE KERB & CHANNEL
- PROPOSED MEDIAN KERB
- PROPOSED CONCRETE EDGE
- PROPOSED FENCE
- PROPOSED SIGNS
- PROPOSED GUIDE POSTS
- PROPOSED ASPHALT SURFACE
- PROPOSED CONCRETE AREA
- EXISTING STAGES
- FUTURE STAGE 8
- PROPOSED TREES

LEGEND:

PROPOSED SERVICES

- PROPOSED OVERHEAD ELECTRICAL LINE
- PROPOSED UNDERGROUND ELECTRICAL LINE & PIT
- PROPOSED STREET LIGHTING
- PROPOSED POWER POLES
- PROPOSED SEWER EASEMENT
- PROPOSED TEMPORARY DRAINAGE EASEMENT
- PROPOSED TEMPORARY TURNING HEAD EASEMENT
- PROPOSED GRAVITY SEWER & MANHOLE
- PROPOSED RISING SEWER MAIN
- PROPOSED STORMWATER PIPE & MANHOLE
- PROPOSED STORMWATER GULLY PITS
- PROPOSED TELECOMMUNICATION FIBRE OPTIC CABLE
- PROPOSED TELECOMMUNICATION CABLE & PIT

LEGEND:

EXISTING FEATURES

- EXISTING UNDERGROUND ELECTRICAL LINE & PIT
- EXISTING STREET LIGHTING
- EXISTING POWER POLES
- EXISTING GRAVITY SEWER & MANHOLE
- EXISTING STORMWATER PIPE & MANHOLE
- EXISTING POTABLE WATER LINE & FIRE HYDRANT
- EXISTING POTABLE WATER END CAP
- EXISTING POTABLE WATER GATE VALVE
- EXISTING TELECOMMUNICATION CABLE & PIT
- EXISTING LOT BOUNDARY
- EXISTING CHANGE OF GRADE
- EXISTING KERB
- EXISTING TREES

LEGEND:

PROPOSED WATER RETICULATION

- PROPOSED POTABLE WATER GATE VALVE
- PROPOSED FIRE HYDRANT
- PROPOSED TEMPORARY END CAP
- PROPOSED WATER SERVICE
- PROPOSED Ø250 POTABLE WATER LINE
- PROPOSED Ø150 POTABLE WATER LINE
- PROPOSED Ø100 POTABLE WATER LINE
- PROPOSED CONTROL LINE

FOR CONSTRUCTION

25 Jun 2025

REV	REVISION DETAILS	DATE	APPR
2	STORMWATER DRAINAGE UPDATED	25.06.25	M.D.
1	ISSUE FOR CONSTRUCTION	20.01.25	M.D.
0	ISSUE FOR CONSTRUCTION	25.11.24	M.D.
A	ISSUE FOR APPROVAL	29.08.24	

SCALE	
1:500	



APPROVAL		7198
		RPEQ No
		20.01.25
RPEQ SIGNATURE		DATE
DRAWN	DESIGNED	CHECKED
J.A	B.C.	M.D.

OORALEA WATERS STAGE 7
AT OORALEA, BAKERS CREEK
PROPERTY DEVELOPMENT


WATER RETICULATION
LAYOUT PLAN
(SHEET 2 OF 2)

ISSUE	ISSUE FOR CONSTRUCTION
PROJECT No:	2319
DRAWING No:	2319-STG7-C272
REV:	2

WATER RETICULATION PIPE COVER (MIN)

LOCATION	150mm	200mm
NON-ROADWAYS	600	1000
SEALED ROADS	600	1000
MAJOR ROADWAYS / EMBANKMENTS	750	1000
FREEWAY	1200	1200

IF COVER NOT ACHIEVABLE PIPE MATERIAL TO BE DICL

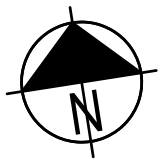

WATER RETICULATION NOTES:

- ALL CONSTRUCTION WORK TO COMPLY WITH THE CTM WATER SERVICE D&C CODE.
- ALL WATER MAINS NOT IN ENVELOPER TO BE CLASS 16 PVC-M U.N.O. AND ARE TO BE OFFSET 1.8m FROM PROPERTY BOUNDARIES U.N.O.
- ALL WATER MAINS IN WELDED MILD STEEL JACKING PIPE SHALL BE STEEL CEMENTED LINED WITH FUSION BONDED PE COATED PIPE.
- WATER MAIN PIPE COVER TO BE AS PER CTM WATER CODE CLAUSE 7.4.2. FOR EASE OF REFERENCE THE PIPE COVER TABLE FROM THE CTM WATER CODE HAS BEEN PROVIDED ON THIS DRAWING.
- THRUST BLOCKS ARE TO BE PROVIDED TO ALL WATER MAINS AS PER SEQ-WAT-1205-1 TO 1207-1.
- TYPE C SUPPORT BEDDING REQUIRED FOR SITE. REFER TO SEQ-WAT-1200 TO 1201 FOR DETAILS.
- WATER CONNECTIONS TO EXISTING MAINS TO BE UNDERTAKEN BY MACKAY WATER AND WASTE.
- WATER MAINS TO CROSS OVER ALL SERVICES UNLESS NO ALTERNATIVE IS POSSIBLE (REFER TO CTM WATER SERVICES D&C CODE 5.12.5.2).
- ALL TEES AND SLUICE VALVES TO BE FLANGED, WITH VALVES BOLTED DIRECTLY TO TEES WHERE APPLICABLE.
- NEW FIRE HYDRANTS AND STOP VALVES TO BE MARKED AS PER CTM WATER SERVICE D&C CODE. REFER TO SEQ-WAT-1300-1 TO 1300-2 FOR DETAILS.
- ALL FIRE HYDRANTS AND STOP VALVES ARE TO BE LOCATED CLEAR OF CONCRETE FOOTPATHS. HYDRANT & VALVES COVERS TO HAVE SAME FINISHED LEVEL WITH THE SURROUNDING GROUND IN ACCORDANCE WITH SEQ-WAT-1301 TO 1302.
- ALL RESIDENTIAL PROPERTY WATER SERVICE CONNECTIONS SHALL BE 25Ø WITH 300mm CLEARANCE FROM PROPERTY BOUNDARY IN ACCORDANCE WITH MRC STANDARD DRAWING CTM-WAT-003 AND CTM WATER CODE CLAUSE 5.11.5.
- ALL PROPERTY WATER SERVICE ROAD CROSSINGS SHALL BE CONTAINED WITHIN AN ENVELOPER PIPE. REFER TO SEQ-WAT-1108-1 TO 1108-2 FOR DETAILS.
- ALL WATER SERVICE ROAD CROSSINGS UNDERNEATH CONCRETE FOOTPATHS SHALL BE CONTAINED WITHIN AN ENVELOPER PIPE. REFER TO MRC STANDARD DRAWING CTM-WAT-003 FOR DETAILS.

LEGEND:

PROPOSED SERVICES

— OE —	PROPOSED OVERHEAD ELECTRICAL LINE
— E —	PROPOSED UNDERGROUND ELECTRICAL LINE & PIT
— * —	PROPOSED STREET LIGHTING
— PP —	PROPOSED POWER POLES
— S —	PROPOSED SEWER EASEMENT
— W —	PROPOSED TEMPORARY DRAINAGE EASEMENT
— T —	PROPOSED TEMPORARY TURNING HEAD EASEMENT
— S —	PROPOSED GRAVITY SEWER & MANHOLE
— R —	PROPOSED RISING SEWER MAIN
— SWD —	PROPOSED STORMWATER PIPE & MANHOLE
— G —	PROPOSED STORMWATER GULLY PITS
— H —	PROPOSED STORMWATER HEADWALL
— OF —	PROPOSED TELECOMMUNICATION FIBRE OPTIC CABLE
— T —	PROPOSED TELECOMMUNICATION CABLE & PIT

LEGEND:

EXISTING FEATURES

— E —	EXISTING UNDERGROUND ELECTRICAL LINE & PIT
— * —	EXISTING STREET LIGHTING
— PP —	EXISTING POWER POLES
— S —	EXISTING GRAVITY SEWER & MANHOLE
— W —	EXISTING STORMWATER PIPE & MANHOLE
— T —	EXISTING POTABLE WATER LINE & FIRE HYDRANT
— EC —	EXISTING POTABLE WATER END CAP
— V —	EXISTING POTABLE WATER GATE VALVE
— T —	EXISTING TELECOMMUNICATION CABLE & PIT
— OF —	EXISTING CHANGE OF GRADE
— K —	EXISTING KERB
— T —	EXISTING TREES

LEGEND:

GENERAL

—	STAGE BOUNDARY
—	PARCEL BOUNDARY
—	EXTENT OF WORKS BOUNDARY
—	PROPOSED LOT BOUNDARY
—	PROPOSED EASEMENT BOUNDARY
— X X X X —	PROPOSED RETAINING WALLS
—	PROPOSED BATTER
—	PROPOSED CHANGE OF GRADE
—	PROPOSED OPEN DRAIN INVERT
—	PROPOSED BITUMEN EDGE
—	PROPOSED ROAD CENTRE LINE
—	PROPOSED BARRIER KERB & CHANNEL
—	PROPOSED MOUNTABLE KERB & CHANNEL
—	PROPOSED MEDIAN KERB
—	PROPOSED CONCRETE EDGE
—	PROPOSED FENCE
—	PROPOSED SIGNS
—	PROPOSED GUIDE POSTS
—	PROPOSED ASPHALT SURFACE
—	PROPOSED CONCRETE AREA
—	EXISTING STAGES
—	FUTURE STAGE 8
—	PROPOSED TREES

LEGEND:


PROPOSED WATER RETICULATION

— SV —	PROPOSED POTABLE WATER GATE VALVE
— FH —	PROPOSED FIRE HYDRANT
— EC —	PROPOSED TEMPORARY END CAP
— S —	PROPOSED WATER SERVICE
— 250 —	PROPOSED Ø250 POTABLE WATER LINE
— 150 —	PROPOSED Ø150 POTABLE WATER LINE
— 100 —	PROPOSED Ø100 POTABLE WATER LINE
—	HYDRANT COVERAGE AREA

POSITIONS OF EXISTING SERVICES SHOWN ARE PROVIDED FOR GUIDANCE ONLY AND LOCATIONS AND/OR DEPTHS MAY BE INCORRECT. ALSO ADDITIONAL EXISTING SERVICES MAY BE PRESENT ON SITE. IT IS THE RESPONSIBILITY OF THE CONTRACTOR TO VERIFY THE POSITION OF ALL EXISTING SERVICES ON SITE.

LAYOUT PLAN
SCALE 1:500

SCALE

 

APPROVAL		7198
		RPEQ No
		20.01.25
RPEQ SIGNATURE		DATE
DRAWN	DESIGNED	CHECKED
J.A	B.C.	M.D.


OORALEA WATERS STAGE 7
AT OORALEA, BAKERS CREEK
PROPERTY DEVELOPMENT

HYDRANT COVERAGE AREA
LAYOUT PLAN
(SHEET 1 OF 2)

FOR CONSTRUCTION
25 Jun 2025

ISSUE	ISSUE FOR CONSTRUCTION
PROJECT No:	2319
DRAWING No:	2319-STG7-C273
REV:	2

CAD FILENAME: C:\265\Ooralea\Waters\WV2319 - The Waters Ooralea_238\02\05\027 DC Des\CAD - Stage 7\Active\DRG\2319-STG7-C274.dwg Plot Date: 25 Jun, 2025

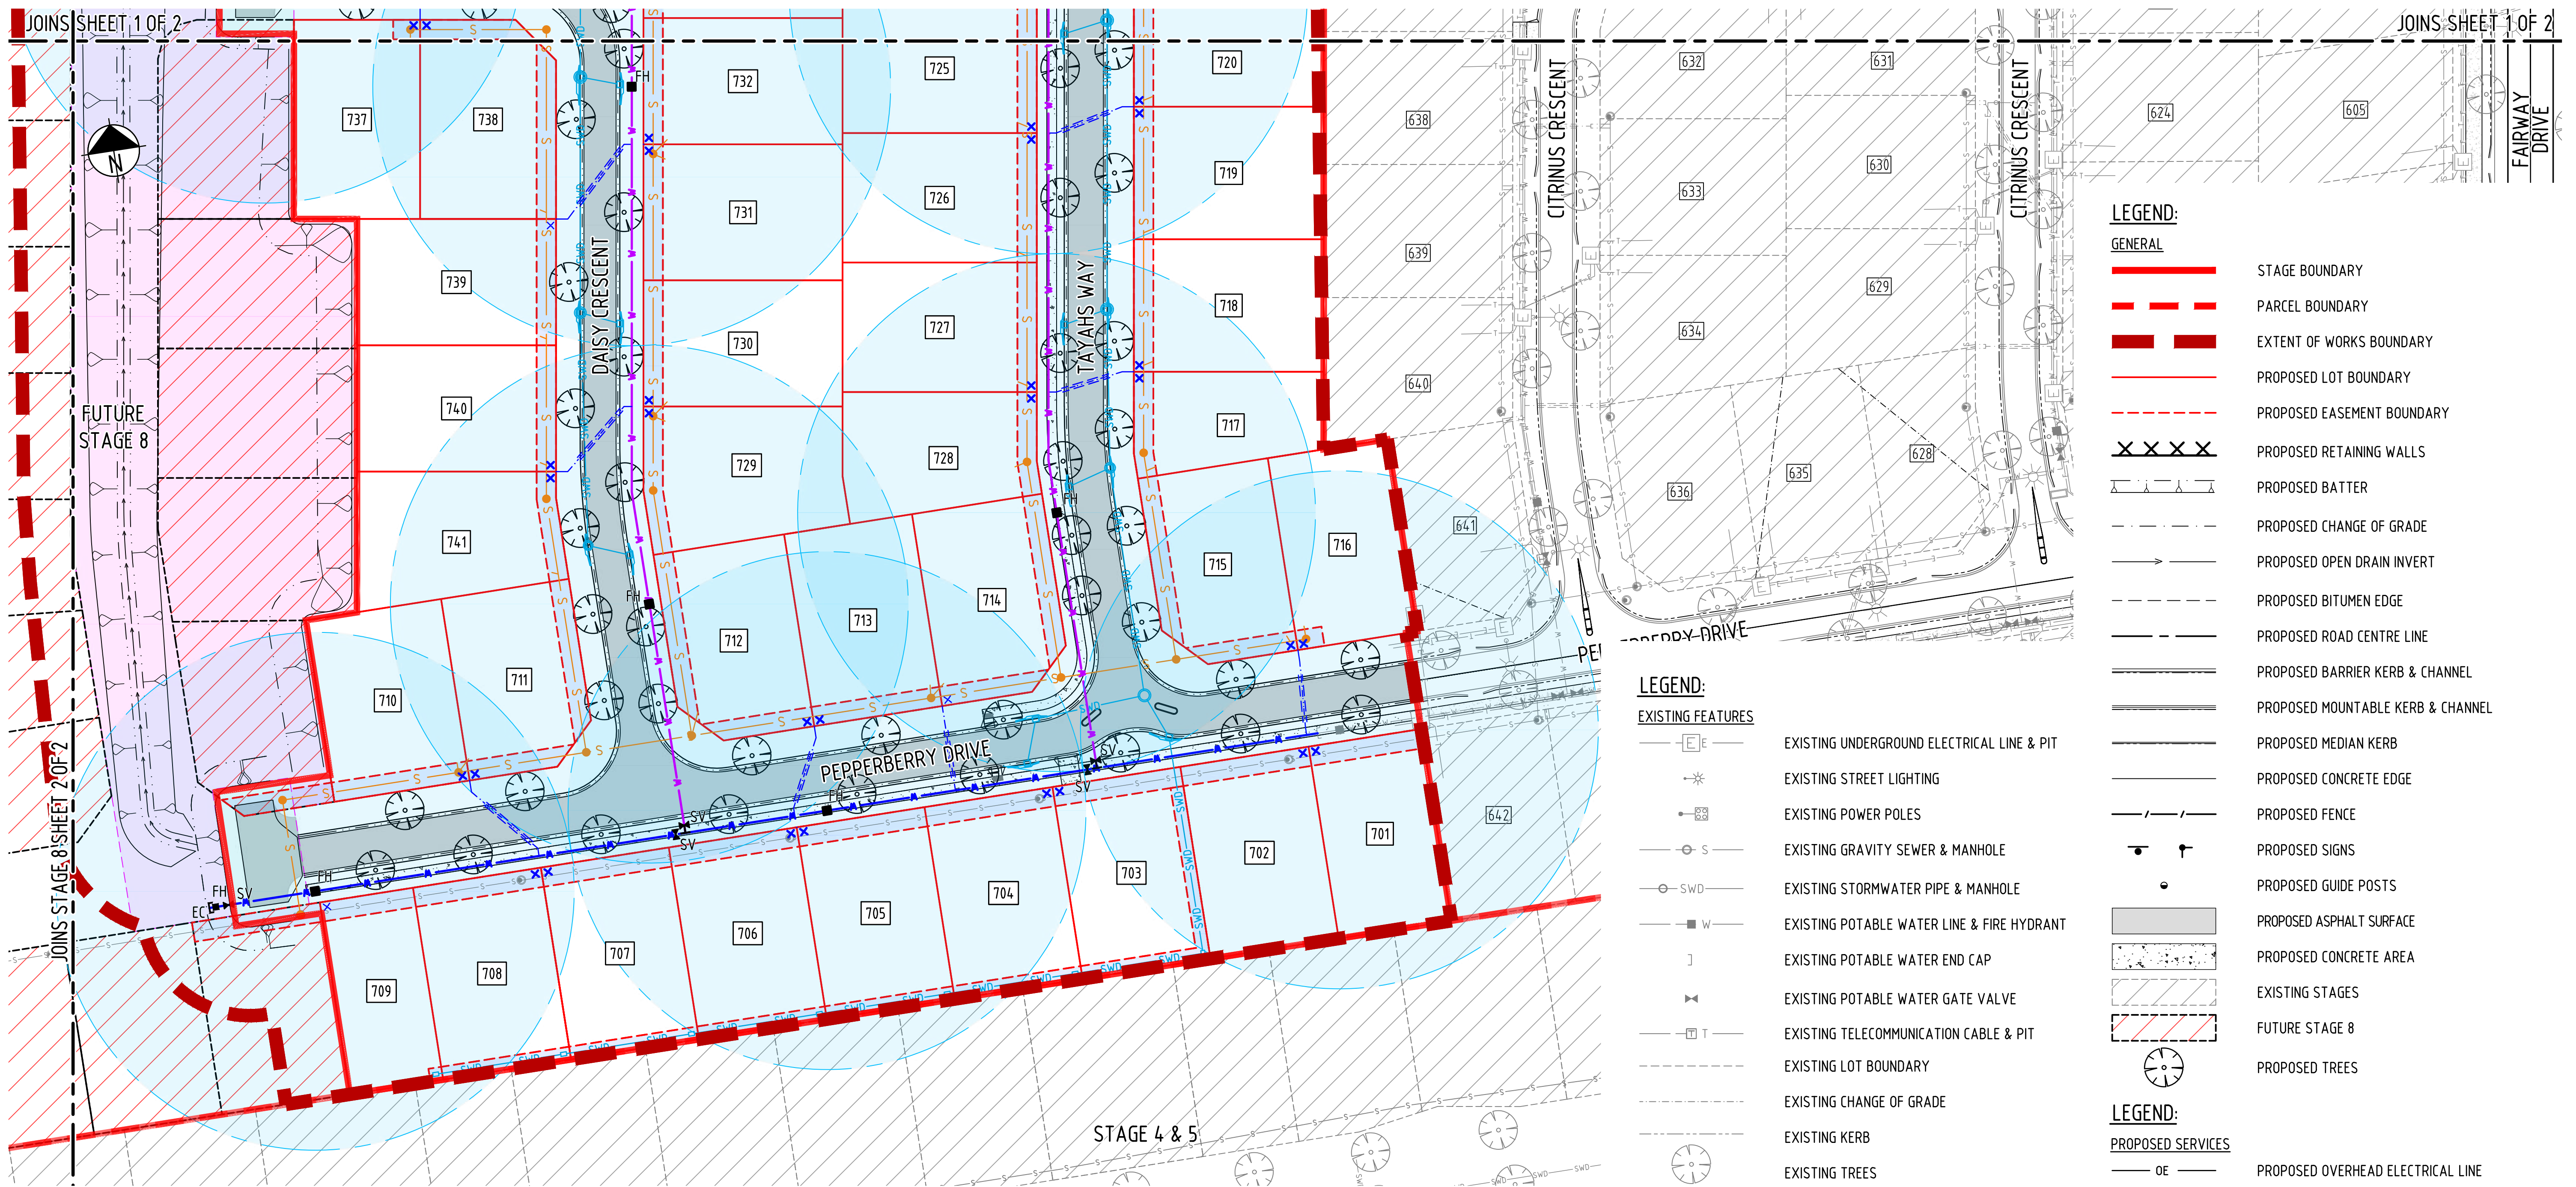

WATER RETICULATION NOTES:

- ALL CONSTRUCTION WORK TO COMPLY WITH THE CTM WATER SERVICE D&C CODE.
- ALL WATER MAINS NOT IN ENVELOPER TO BE CLASS 16 PVC-M U.N.O. AND ARE TO BE OFFSET 1.8m FROM PROPERTY BOUNDARIES U.N.O.
- ALL WATER MAINS IN WELDED MILD STEEL JACKING PIPE SHALL BE STEEL CEMENTED LINED WITH FUSION BONDED PE COATED PIPE.
- WATER MAIN PIPE COVER TO BE AS PER CTM WATER CODE CLAUSE 7.4.2. FOR EASE OF REFERENCE THE PIPE COVER TABLE FROM THE CTM WATER CODE HAS BEEN PROVIDED ON THIS DRAWING.
- THRUST BLOCKS ARE TO BE PROVIDED TO ALL WATER MAINS AS PER SEQ-WAT-1205-1 TO 1207-1.
- TYPE C SUPPORT BEDDING REQUIRED FOR SITE. REFER TO SEQ-WAT-1200 TO 1201 FOR DETAILS.
- WATER CONNECTIONS TO EXISTING MAINS TO BE UNDERTAKEN BY MACKAY WATER AND WASTE.
- WATER MAINS TO CROSS OVER ALL SERVICES UNLESS NO ALTERNATIVE IS POSSIBLE (REFER TO CTM WATER SERVICES D&C CODE 5.12.5.2).
- ALL TEES AND SLUICE VALVES TO BE FLANGED, WITH VALVES BOLTED DIRECTLY TO TEES WHERE APPLICABLE.
- NEW FIRE HYDRANTS AND STOP VALVES TO BE MARKED AS PER CTM WATER SERVICE D&C CODE. REFER TO SEQ-WAT-1300-1 TO 1300-2 FOR DETAILS.
- ALL FIRE HYDRANTS AND STOP VALVES ARE TO BE LOCATED CLEAR OF CONCRETE FOOTPATHS. HYDRANT & VALVES COVERS TO HAVE SAME FINISHED LEVEL WITH THE SURROUNDING GROUND IN ACCORDANCE WITH SEQ-WAT-1301 TO 1302.

LAYOUT PLAN
SCALE 1:500

- ALL RESIDENTIAL PROPERTY WATER SERVICE CONNECTIONS SHALL BE 25 ϕ WITH 300mm CLEARANCE FROM PROPERTY BOUNDARY IN ACCORDANCE WITH MRC STANDARD DRAWING CTM-WAT-003 AND CTM WATER CODE CLAUSE 5.11.5.
- ALL PROPERTY WATER SERVICE ROAD CROSSINGS SHALL BE CONTAINED WITHIN AN ENVELOPER PIPE. REFER TO SEQ-WAT-1108-1 TO 1108-2 FOR DETAILS.
- ALL WATER SERVICE ROAD CROSSINGS UNDERNEATH CONCRETE FOOTPATHS SHALL BE CONTAINED WITHIN AN ENVELOPER PIPE. REFER TO MRC STANDARD DRAWING CTM-WAT-003 FOR DETAILS.

WATER RETICULATION PIPE COVER (MIN)

LOCATION	150mm	200mm
NON-ROADWAYS	600	1000
SEALED ROADS	600	1000
MAJOR ROADWAYS / EMBANKMENTS	750	1000
FREEWAY	1200	1200

IF COVER NOT ACHIEVABLE PIPE MATERIAL TO BE DCL

POSITIONS OF EXISTING SERVICES SHOWN ARE PROVIDED FOR GUIDANCE ONLY AND LOCATIONS AND/OR DEPTHS MAY BE INCORRECT. ALSO ADDITIONAL EXISTING SERVICES MAY BE PRESENT ON SITE. IT IS THE RESPONSIBILITY OF THE CONTRACTOR TO VERIFY THE POSITION OF ALL EXISTING SERVICES ON SITE.

LEGEND:

EXISTING FEATURES

- EXISTING UNDERGROUND ELECTRICAL LINE & PIT
- EXISTING STREET LIGHTING
- EXISTING POWER POLES
- EXISTING GRAVITY SEWER & MANHOLE
- EXISTING STORMWATER PIPE & MANHOLE
- EXISTING POTABLE WATER LINE & FIRE HYDRANT
- EXISTING POTABLE WATER END CAP
- EXISTING POTABLE WATER GATE VALVE
- EXISTING TELECOMMUNICATION CABLE & PIT
- EXISTING LOT BOUNDARY
- EXISTING CHANGE OF GRADE
- EXISTING KERB
- EXISTING TREES

LEGEND:

PROPOSED WATER RETICULATION

- PROPOSED POTABLE WATER GATE VALVE
- PROPOSED FIRE HYDRANT
- PROPOSED TEMPORARY END CAP
- PROPOSED WATER SERVICE
- PROPOSED ϕ 250 POTABLE WATER LINE
- PROPOSED ϕ 150 POTABLE WATER LINE
- PROPOSED ϕ 100 POTABLE WATER LINE
- HYDRANT COVERAGE AREA

LEGEND:

GENERAL

- STAGE BOUNDARY
- PARCEL BOUNDARY
- EXTENT OF WORKS BOUNDARY
- PROPOSED LOT BOUNDARY
- PROPOSED EASEMENT BOUNDARY
- PROPOSED RETAINING WALLS
- PROPOSED BATTER
- PROPOSED CHANGE OF GRADE
- PROPOSED OPEN DRAIN INVERT
- PROPOSED BITUMEN EDGE
- PROPOSED ROAD CENTRE LINE
- PROPOSED BARRIER KERB & CHANNEL
- PROPOSED MOUNTABLE KERB & CHANNEL
- PROPOSED MEDIAN KERB
- PROPOSED CONCRETE EDGE
- PROPOSED FENCE
- PROPOSED SIGNS
- PROPOSED GUIDE POSTS
- PROPOSED ASPHALT SURFACE
- PROPOSED CONCRETE AREA
- EXISTING STAGES
- FUTURE STAGE 8
- PROPOSED TREES

LEGEND:


PROPOSED SERVICES

- PROPOSED OVERHEAD ELECTRICAL LINE
- PROPOSED UNDERGROUND ELECTRICAL LINE & PIT
- PROPOSED STREET LIGHTING
- PROPOSED POWER POLES
- PROPOSED SEWER EASEMENT
- PROPOSED TEMPORARY DRAINAGE EASEMENT
- PROPOSED TEMPORARY TURNING HEAD EASEMENT
- PROPOSED GRAVITY SEWER & MANHOLE
- PROPOSED RISING SEWER MAIN
- PROPOSED STORMWATER PIPE & MANHOLE
- PROPOSED STORMWATER GULLY PITS
- PROPOSED TELECOMMUNICATION FIBRE OPTIC CABLE
- PROPOSED TELECOMMUNICATION CABLE & PIT

FOR CONSTRUCTION

25 Jun 2025

REV	DESCRIPTION	DATE	APPR
2	STORMWATER DRAINAGE UPDATED	25.06.25	M.D.
1	ISSUE FOR CONSTRUCTION	20.01.25	M.D.
0	ISSUE FOR CONSTRUCTION	25.11.24	M.D.
A	ISSUE FOR APPROVAL	29.08.24	
	REVISION DETAILS		

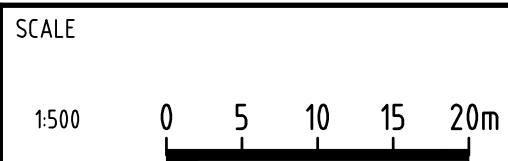


APPROVAL		7198
		RPEQ No
		20.01.25
RPEQ SIGNATURE		DATE
DRAWN	DESIGNED	CHECKED
J.A	B.C.	M.D.

OORALEA WATERS STAGE 7
AT OORALEA, BAKERS CREEK
PROPERTY DEVELOPMENT

HYDRANT COVERAGE AREA
LAYOUT PLAN
(SHEET 2 OF 2)

ISSUE	ISSUE FOR CONSTRUCTION
PROJECT No:	2319
DRAWING No:	2319-STG7-C274
REV:	2

XREFS: - X_DC_CIVIL.dwg; X_2319_DC_STG7_WATER_RETICULATION_PLAN_MASTER.dwg; X_2319_DC_STG7_DESIGN_CADD.dwg; X_2319_DC_STG7_LOTS.dwg; X_2319_DC_STG7_LOTS_EXIST_6.dwg; X_2319_DC_STG7_LOT_NUMBERS_ANNO_TEXT_500.dwg; X_2319_DC_STG7_VIEWPORT.dwg; X_2319_DC_STG7_CIVIL_WORKS_EXTENTS_500.dwg; X_2319_DC_STG7_STREET_SEWER_RETICULATION_LAYOUT_PLAN_ANNO_500.dwg; X_2319_DC_STG7_DESIGN_FOOTPATH_HATCH.dwg; X_2319_DC_STG7_DESIGN_PAVEMENT_HATCH_GREY.dwg; X_2319_DC_STG7_WATER_RETICULATION.dwg; X_2319

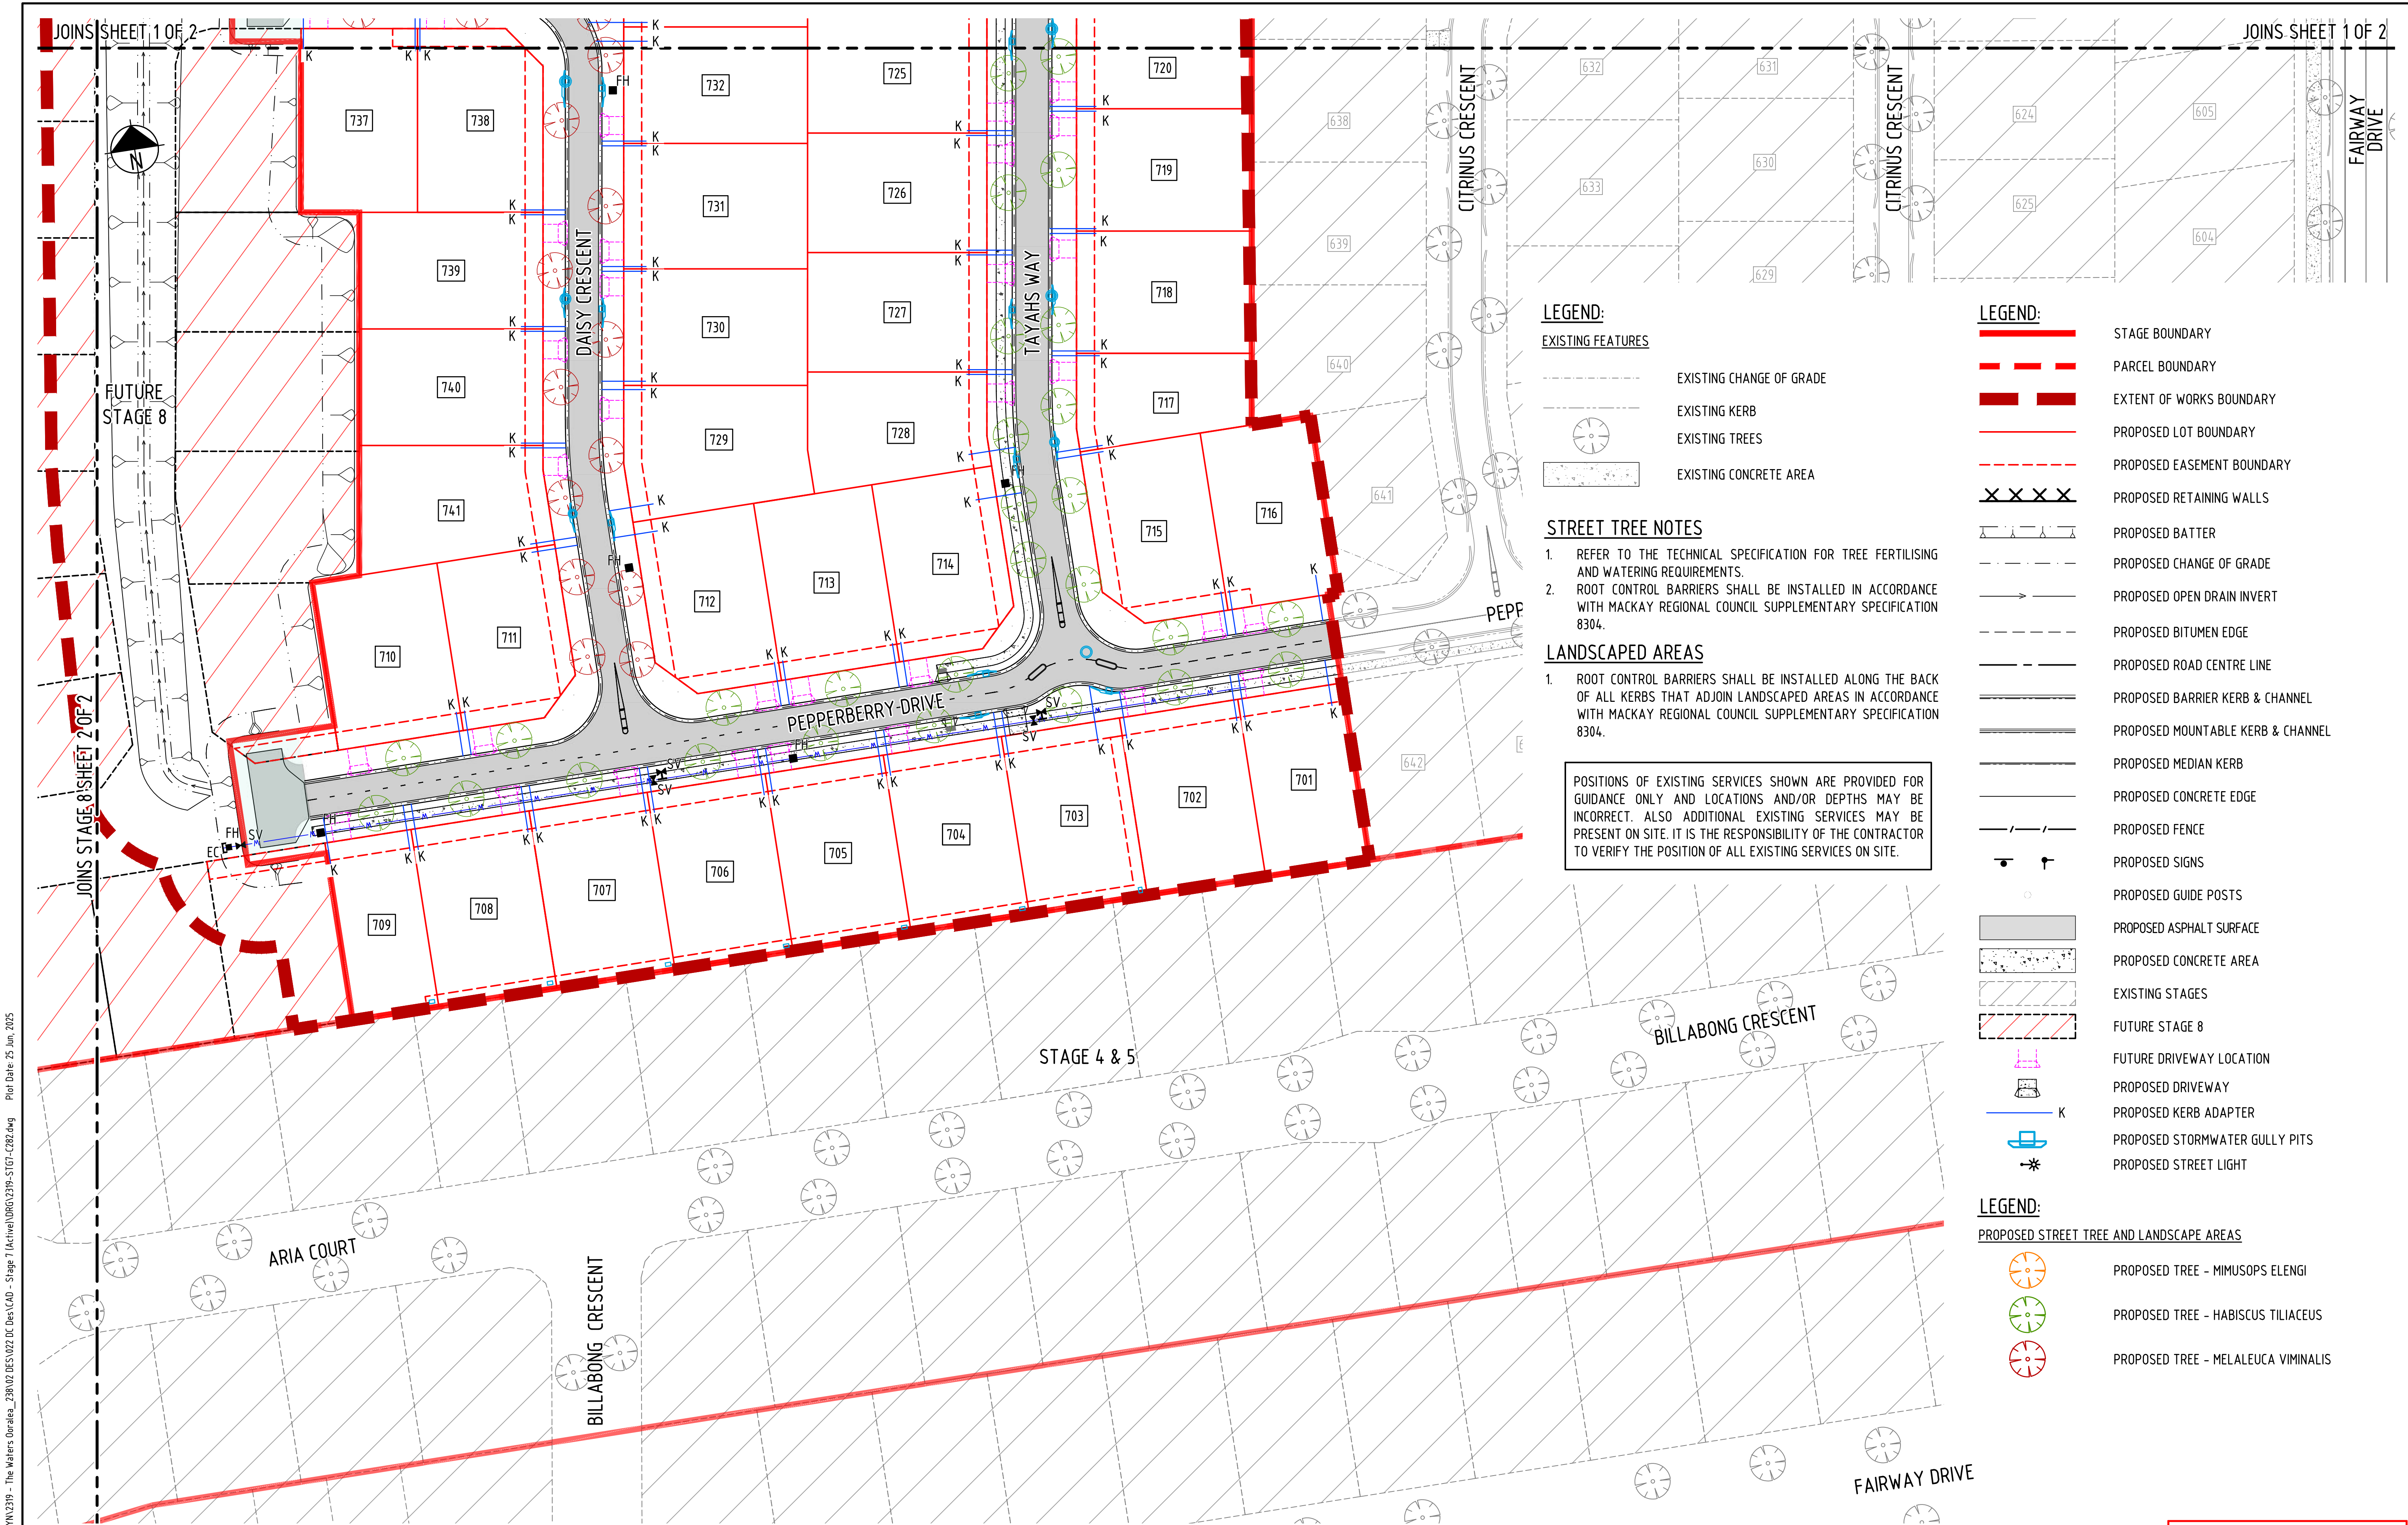

LEGEND:
EXISTING FEATURES

- EXISTING CHANGE OF GRADE
- EXISTING KERB
- EXISTING TREES
- EXISTING CONCRETE AREA

STREET TREE NOTES

- REFER TO THE TECHNICAL SPECIFICATION FOR TREE FERTILISING AND WATERING REQUIREMENTS.
- ROOT CONTROL BARRIERS SHALL BE INSTALLED IN ACCORDANCE WITH MACKAY REGIONAL COUNCIL SUPPLEMENTARY SPECIFICATION 8304.

LANDSCAPED AREAS

- ROOT CONTROL BARRIERS SHALL BE INSTALLED ALONG THE BACK OF ALL KERBS THAT ADJOIN LANDSCAPED AREAS IN ACCORDANCE WITH MACKAY REGIONAL COUNCIL SUPPLEMENTARY SPECIFICATION 8304.

POSITIONS OF EXISTING SERVICES SHOWN ARE PROVIDED FOR GUIDANCE ONLY AND LOCATIONS AND/OR DEPTHS MAY BE INCORRECT. ALSO ADDITIONAL EXISTING SERVICES MAY BE PRESENT ON SITE. IT IS THE RESPONSIBILITY OF THE CONTRACTOR TO VERIFY THE POSITION OF ALL EXISTING SERVICES ON SITE.

LEGEND:

- STAGE BOUNDARY
- PARCEL BOUNDARY
- EXTENT OF WORKS BOUNDARY
- PROPOSED LOT BOUNDARY
- PROPOSED EASEMENT BOUNDARY
- PROPOSED RETAINING WALLS
- PROPOSED BATTER
- PROPOSED CHANGE OF GRADE
- PROPOSED OPEN DRAIN INVERT
- PROPOSED BITUMEN EDGE
- PROPOSED ROAD CENTRE LINE
- PROPOSED BARRIER KERB & CHANNEL
- PROPOSED MOUNTABLE KERB & CHANNEL
- PROPOSED MEDIAN KERB
- PROPOSED CONCRETE EDGE
- PROPOSED FENCE
- PROPOSED SIGNS
- PROPOSED GUIDE POSTS
- PROPOSED ASPHALT SURFACE
- PROPOSED CONCRETE AREA
- EXISTING STAGES
- FUTURE STAGE 8
- FUTURE DRIVEWAY LOCATION
- PROPOSED DRIVEWAY
- PROPOSED KERB ADAPTER
- PROPOSED STORMWATER GULLY PITS
- PROPOSED STREET LIGHT

LEGEND:


- PROPOSED STREET TREE AND LANDSCAPE AREAS**
- PROPOSED TREE - MIMUSOPS ELENGI
 - PROPOSED TREE - HABISCUS TILIACEUS
 - PROPOSED TREE - MELALEUCA VIMINALIS

LAYOUT PLAN
SCALE 1:500

FOR CONSTRUCTION
25 Jun 2025

CAD FILENAME: C:\265\Nara\Ooralea\SYN\2319 - The Waters Ooralea_238\02 DES\022 DC Des\CAD - Stage 7\Active\DRG\2319-STG7-C282.dwg Plot Date: 25 Jun, 2025

REV	REVISION DETAILS	DATE	APPR
2	STORMWATER DRAINAGE UPDATED	25.06.25	M.D.
1	ISSUE FOR CONSTRUCTION	20.01.25	M.D.
0	ISSUE FOR CONSTRUCTION	25.11.24	M.D.
A	ISSUE FOR APPROVAL	29.08.24	

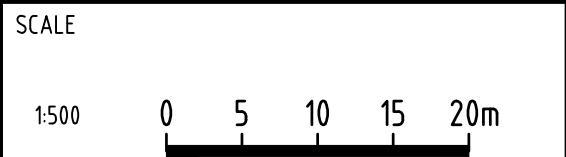

APPROVAL	7198
RPEQ SIGNATURE	RPEQ No
DRAWN	DATE
J.A	20.01.25
A.D.	
M.D.	

OORALEA WATERS STAGE 7
AT OORALEA, BAKERS CREEK
PROPERTY DEVELOPMENT

STREET TREE
LAYOUT PLAN
(SHEET 2 OF 2)

ISSUE FOR CONSTRUCTION
PROJECT No: 2319
DRAWING No: 2319-STG7-C282
REV: 2

XREFS: X_DC_CIVIL.dwg; X_2319_DC_STG7_STREET_TREE_LAYOUT_PLAN_MASTER.dwg; X_2319_DC_STG7_DESIGN_CADD.dwg; X_2319_DC_STG7_LOTS.dwg; X_2319_DC_STG7_LOTS_EXIST.dwg; X_2319_DC_STG7_LOT_NUMBERS_ANNO_TEXT.dwg; X_2319_DC_STG7_VIEWPORT.dwg; X_2319_DC_STG7_CIVIL_WORKS_EXTENTS.dwg; X_2319_DC_STG7_STAGE_06_REF_Design_0944-19 - Xref_GDA2020.dwg; X_2319_DC_STG7_STREET_TREE_LAYOUT_PLAN_ANNO.dwg; X_2319_DC_STG7_DESIGN_FOOTPATH_HATCH.dwg; X_2319_DC_STG7_DESIGN_PAVEMENT_HATCH_GREY.dwg

1. EROSION AND SEDIMENT CONTROL TO BE MANAGED IN ACCORDANCE WITH 'SEDIMENT MANAGEMENT ON CONSTRUCTION SITES' BY WATER BY DESIGN.
2. ALL SOIL AND SEDIMENT CONTROL DEVICES TO BE IN ACCORDANCE WITH IECA 2008, BEST PRACTICE EROSION AND SEDIMENT CONTROL GUIDELINES.
3. FINAL PROFILE TO BE SHAPED AND GRADED TO LEVELS AND GRADES AS SHOWN ON THE PLANS AND SECTIONS, TO PREVENT ANY PONDING OF OVERLAND STORMWATER RUNOFF.
4. DISTURBED SURFACES ARE TO BE RE-TOPSOILED, GRASS SEED, FERTILISED AND WATERED IMMEDIATELY AFTER COMPLETION OF THE WORKS.
5. EXPOSED SURFACES TO BE WATERED AS REQUIRED TO ENSURE DUST CONTROL DURING CONSTRUCTION PHASE.
6. EXISTING VEGETATION NOT INTENDED FOR RETENTION SHALL BE REMOVED FROM SITE.
7. ALL TOPSOIL / SPOIL MOUNDS ARE TO BE LOCATED CLEAR OF DRAINAGE LINES AND OTHER AREAS WHERE THEY MAY BE ERODED. TOPSOIL MOUNDS SHOULD NOT EXCEED 1.0m IN HEIGHT.
8. ALL DISTURBED EARTHWORKS AREAS WITH BATTERS 1 ON 4 OR GREATER ARE TO BE TURFED UPON COMPLETION OF THE WORKS.
9. FULL WIDTH OF VERGE MUST BE TURFED UPON COMPLETION OF THE WORKS.
10. CONTRACTOR TO PREPARE STAGED SEDIMENT BASIN DESIGNS TO SUIT THE EARTHWORKS CONSTRUCTION STAGING.

EXISTING FEATURES



POSITIONS OF EXISTING SERVICES SHOWN ARE PROVIDED FOR GUIDANCE ONLY AND LOCATIONS AND/OR DEPTHS MAY BE INCORRECT. ALSO ADDITIONAL EXISTING SERVICES MAY BE PRESENT ON SITE. IT IS THE RESPONSIBILITY OF THE CONTRACTOR TO VERIFY THE POSITION OF ALL EXISTING SERVICES ON SITE.

	STAGE BOUNDARY
	PARCEL BOUNDARY
	EXTENT OF WORKS BOUNDARY
	PROPOSED LOT BOUNDARY
	PROPOSED EASEMENT BOUNDARY
	PROPOSED CONTOURS
	PROPOSED RETAINING WALLS
	PROPOSED BATTER
	PROPOSED CHANGE OF GRADE
	PROPOSED OPEN DRAIN INVERT
	PROPOSED BITUMEN EDGE
	PROPOSED ROAD CENTRE LINE
	PROPOSED BARRIER KERB & CHANNEL
	PROPOSED MOUNTABLE KERB & CHANNEL
	PROPOSED BARRIER KERB
	PROPOSED MEDIAN KERB

Legend:

- PROPOSED CONCRETE EDGE
- PROPOSED FENCE
- PROPOSED CONCRETE AREA
- EXISTING STAGES
- FUTURE STAGE 8
- FUTURE STORMWATER PIPE & MANHOLE
- PROPOSED STORMWATER GULLY PITS
- PROPOSED DRIVEWAY

PROPOSED EROSION SEDIMENT CONTROL

  
	SEDIMENTATION DISTURBED AREA
	SEDIMENTATION UNDISTURBED AREA
	SEDIMENT FENCE
	STRAW BALE BARRIER
	CONSTRUCTION EXIT/EGRESS
OG 	ON-GRADE KERB INLET SEDIMENT TRAP
SA 	SAG INLET SEDIMENT TRAP



SCALE


1:500

0 5 10 15 20m

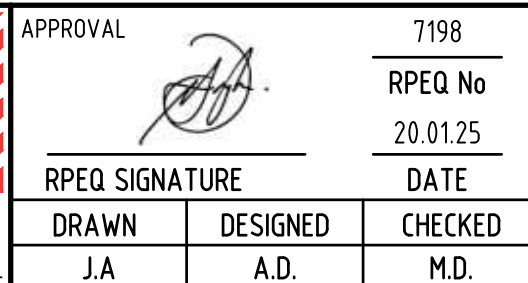

EROSION AND SEDIMENT CONTROL
LAYOUT PLAN
(SHEET 1 OF 2)

ISSUE:	
ISSUE FOR CONSTRUCTION	
PROJECT No:	
2319	
DRAWING No:	REV:
2319-STG7-C292	3

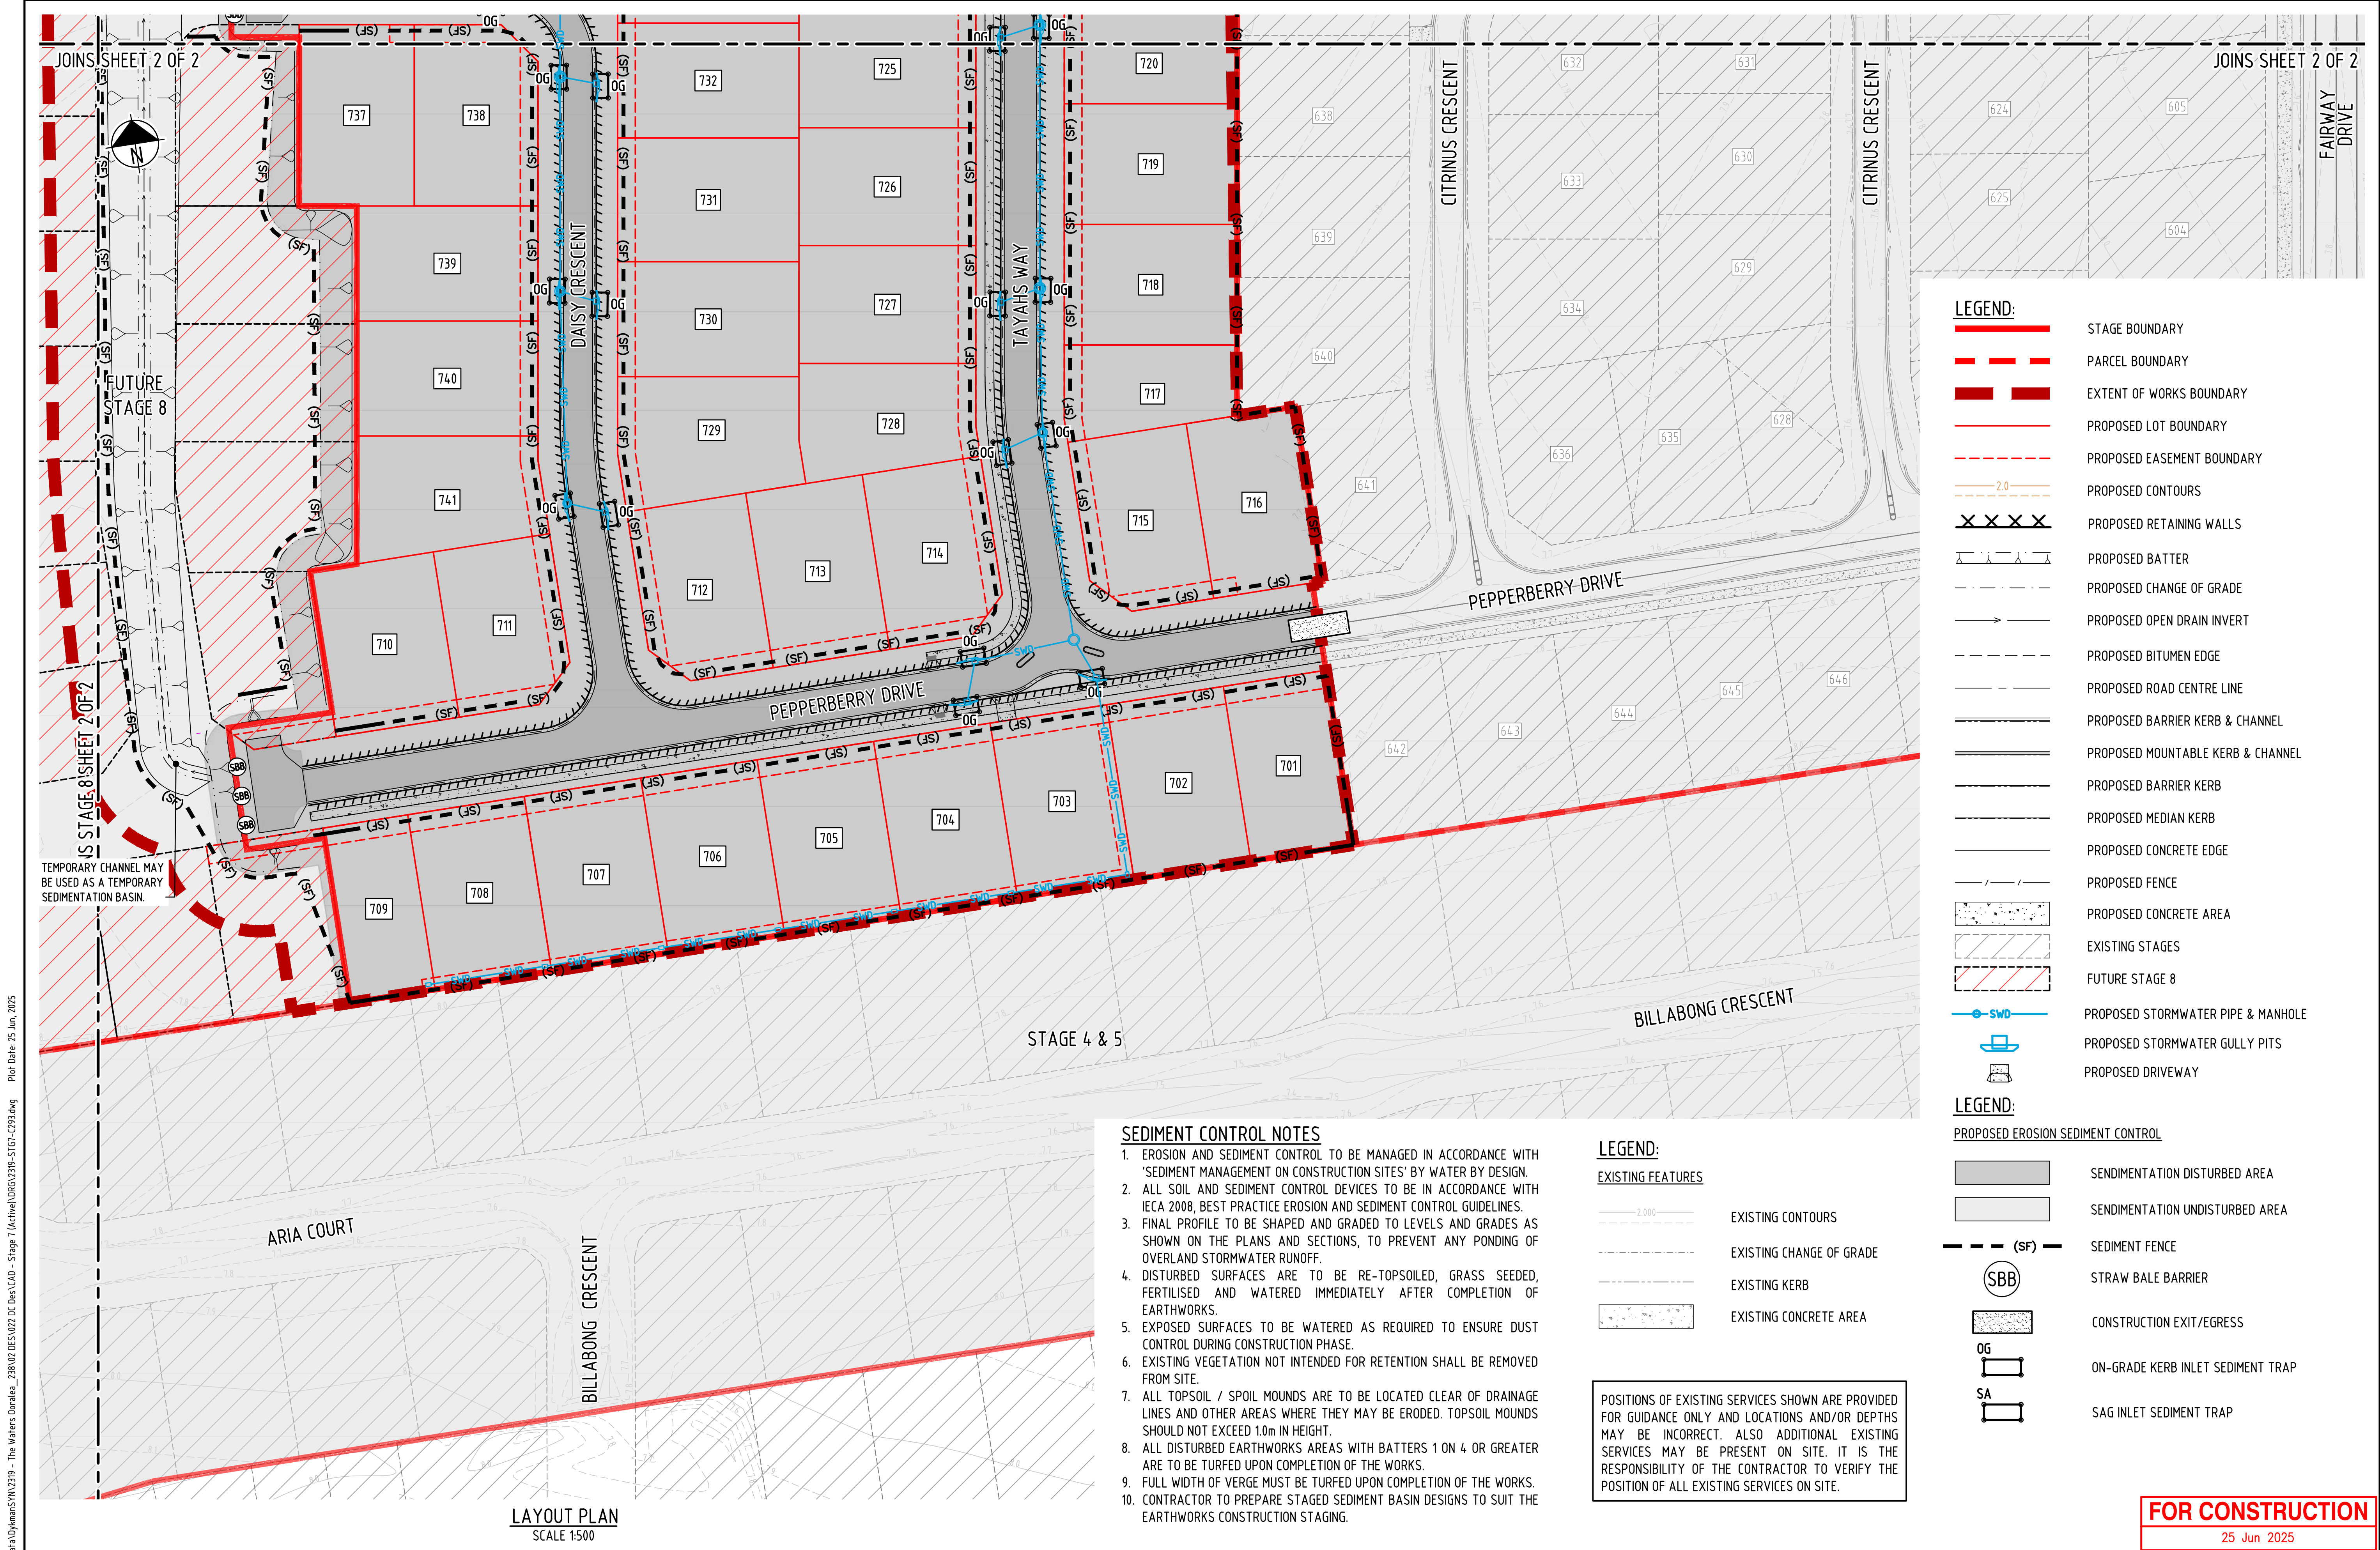

LAYOUT PLAN
SCALE 1:500

SEDIMENT CONTROL NOTES

1. EROSION AND SEDIMENT CONTROL TO BE MANAGED IN ACCORDANCE WITH 'SEDIMENT MANAGEMENT ON CONSTRUCTION SITES' BY WATER BY DESIGN.
2. ALL SOIL AND SEDIMENT CONTROL DEVICES TO BE IN ACCORDANCE WITH IECA 2008, BEST PRACTICE EROSION AND SEDIMENT CONTROL GUIDELINES.
3. FINAL PROFILE TO BE SHAPED AND GRADED TO LEVELS AND GRADES AS SHOWN ON THE PLANS AND SECTIONS, TO PREVENT ANY PONDING OF OVERLAND STORMWATER RUNOFF.
4. DISTURBED SURFACES ARE TO BE RE-TOPSOILED, GRASS SEED, FERTILISED AND WATERED IMMEDIATELY AFTER COMPLETION OF EARTHWORKS.
5. EXPOSED SURFACES TO BE WATERED AS REQUIRED TO ENSURE DUST CONTROL DURING CONSTRUCTION PHASE.
6. EXISTING VEGETATION NOT INTENDED FOR RETENTION SHALL BE REMOVED FROM SITE.
7. ALL TOPSOIL / SPOIL MOUNDS ARE TO BE LOCATED CLEAR OF DRAINAGE LINES AND OTHER AREAS WHERE THEY MAY BE ERODED. TOPSOIL MOUNDS SHOULD NOT EXCEED 1.0m IN HEIGHT.
8. ALL DISTURBED EARTHWORKS AREAS WITH BATTERS 1 ON 4 OR GREATER ARE TO BE TURFED UPON COMPLETION OF THE WORKS.
9. FULL WIDTH OF VERGE MUST BE TURFED UPON COMPLETION OF THE WORKS.
10. CONTRACTOR TO PREPARE STAGED SEDIMENT BASIN DESIGNS TO SUIT THE EARTHWORKS CONSTRUCTION STAGING.

LEGEND:

EXISTING FEATURES

- EXISTING CONTOURS
- EXISTING CHANGE OF GRADE
- EXISTING KERB
- EXISTING CONCRETE AREA

POSITIONS OF EXISTING SERVICES SHOWN ARE PROVIDED FOR GUIDANCE ONLY AND LOCATIONS AND/OR DEPTHS MAY BE INCORRECT. ALSO ADDITIONAL EXISTING SERVICES MAY BE PRESENT ON SITE. IT IS THE RESPONSIBILITY OF THE CONTRACTOR TO VERIFY THE POSITION OF ALL EXISTING SERVICES ON SITE.

LEGEND:

- STAGE BOUNDARY
- PARCEL BOUNDARY
- EXTENT OF WORKS BOUNDARY
- PROPOSED LOT BOUNDARY
- PROPOSED EASEMENT BOUNDARY
- PROPOSED CONTOURS
- PROPOSED RETAINING WALLS
- PROPOSED BATTER
- PROPOSED CHANGE OF GRADE
- PROPOSED OPEN DRAIN INVERT
- PROPOSED BITUMEN EDGE
- PROPOSED ROAD CENTRE LINE
- PROPOSED BARRIER KERB & CHANNEL
- PROPOSED MOUNTABLE KERB & CHANNEL
- PROPOSED BARRIER KERB
- PROPOSED MEDIAN KERB
- PROPOSED CONCRETE EDGE
- PROPOSED FENCE
- PROPOSED CONCRETE AREA
- EXISTING STAGES
- FUTURE STAGE 8
- PROPOSED STORMWATER PIPE & MANHOLE
- PROPOSED STORMWATER GULLY PITS
- PROPOSED DRIVEWAY

LEGEND:

PROPOSED EROSION SEDIMENT CONTROL

- SENDIMENTATION DISTURBED AREA
- SENDIMENTATION UNDISTURBED AREA
- SEDIMENT FENCE (SF)
- STRAW BALE BARRIER (SBB)
- CONSTRUCTION EXIT/EGRESS
- ON-GRADE KERB INLET SEDIMENT TRAP
- SAG INLET SEDIMENT TRAP

FOR CONSTRUCTION
25 Jun 2025

CAD FILENAME: C:\Users\Nara\Documents\2319 - The Waters Ooralea - Stage 7\Active\DRG\2319-STG7-C293.dwg Plot Date: 25 Jun 2025

3	STORMWATER DRAINAGE UPDATED	25.06.25	M.D.	SCALE 1:500 0 5 10 15 20m
2	ISSUE FOR CONSTRUCTION	29.01.25	M.D.	
1	ISSUE FOR CONSTRUCTION	20.01.25	M.D.	
0	ISSUE FOR CONSTRUCTION	25.11.24	M.D.	
A	ISSUE FOR APPROVAL	29.08.24	M.D.	
REV	REVISION DETAILS	DATE	APPR	



APPROVAL	7198
RPEQ SIGNATURE	RPEQ No
DRAWN	DATE
J.A.	A.D.
ISO 9001	CHECKED
SAI GLOBAL	M.D.


OORALEA WATERS STAGE 7
AT OORALEA, BAKERS CREEK
PROPERTY DEVELOPMENT

EROSION AND SEDIMENT CONTROL
LAYOUT PLAN
(SHEET 2 OF 2)


ISSUE	ISSUE FOR CONSTRUCTION
PROJECT No:	2319
DRAWING No:	2319-STG7-C293
REV:	3

XREFS: - X_DC_CIVIL.dwg; X_2319_DC_STG7_EROSION_SEDIMENT_CONTROL_LEGEND_SHEET2.dwg; X_2319_DC_STG7_EROSION_SEDIMENT_CONTROL_LAYOUT_PLAN_MASTER.dwg; X_2319_DC_STG7_DESIGN_CADD.dwg; X_2319_DC_STG7_DESIGN_CONT.dwg; X_2319_DC_STG7_LOTS.dwg; X_2319_DC_STG7_LOTS_EXIST.dwg; X_2319_DC_STG7_LOT_NUMBERS_ANNO_TEXT_500.dwg; X_2319_DC_STG7_VIEWPORT.dwg; X_2319_DC_STG7_CIVIL_WORKS_EXTENTS_500.dwg; X_2319_DC_STG7_STAGE_06_REF_Design_0944-19 - Xref_GDA2020.dwg; X_2319_DC_STG7_DESIGN_ROAD_NAMES.dwg

CAD FILENAME: C:\265\Oralea\Oralea\DWG\2319 - The Waters Oralea - Stage 7 (Active)\DWG\2319-STG7-C301.dwg Plot Date: 25 Jun 2025

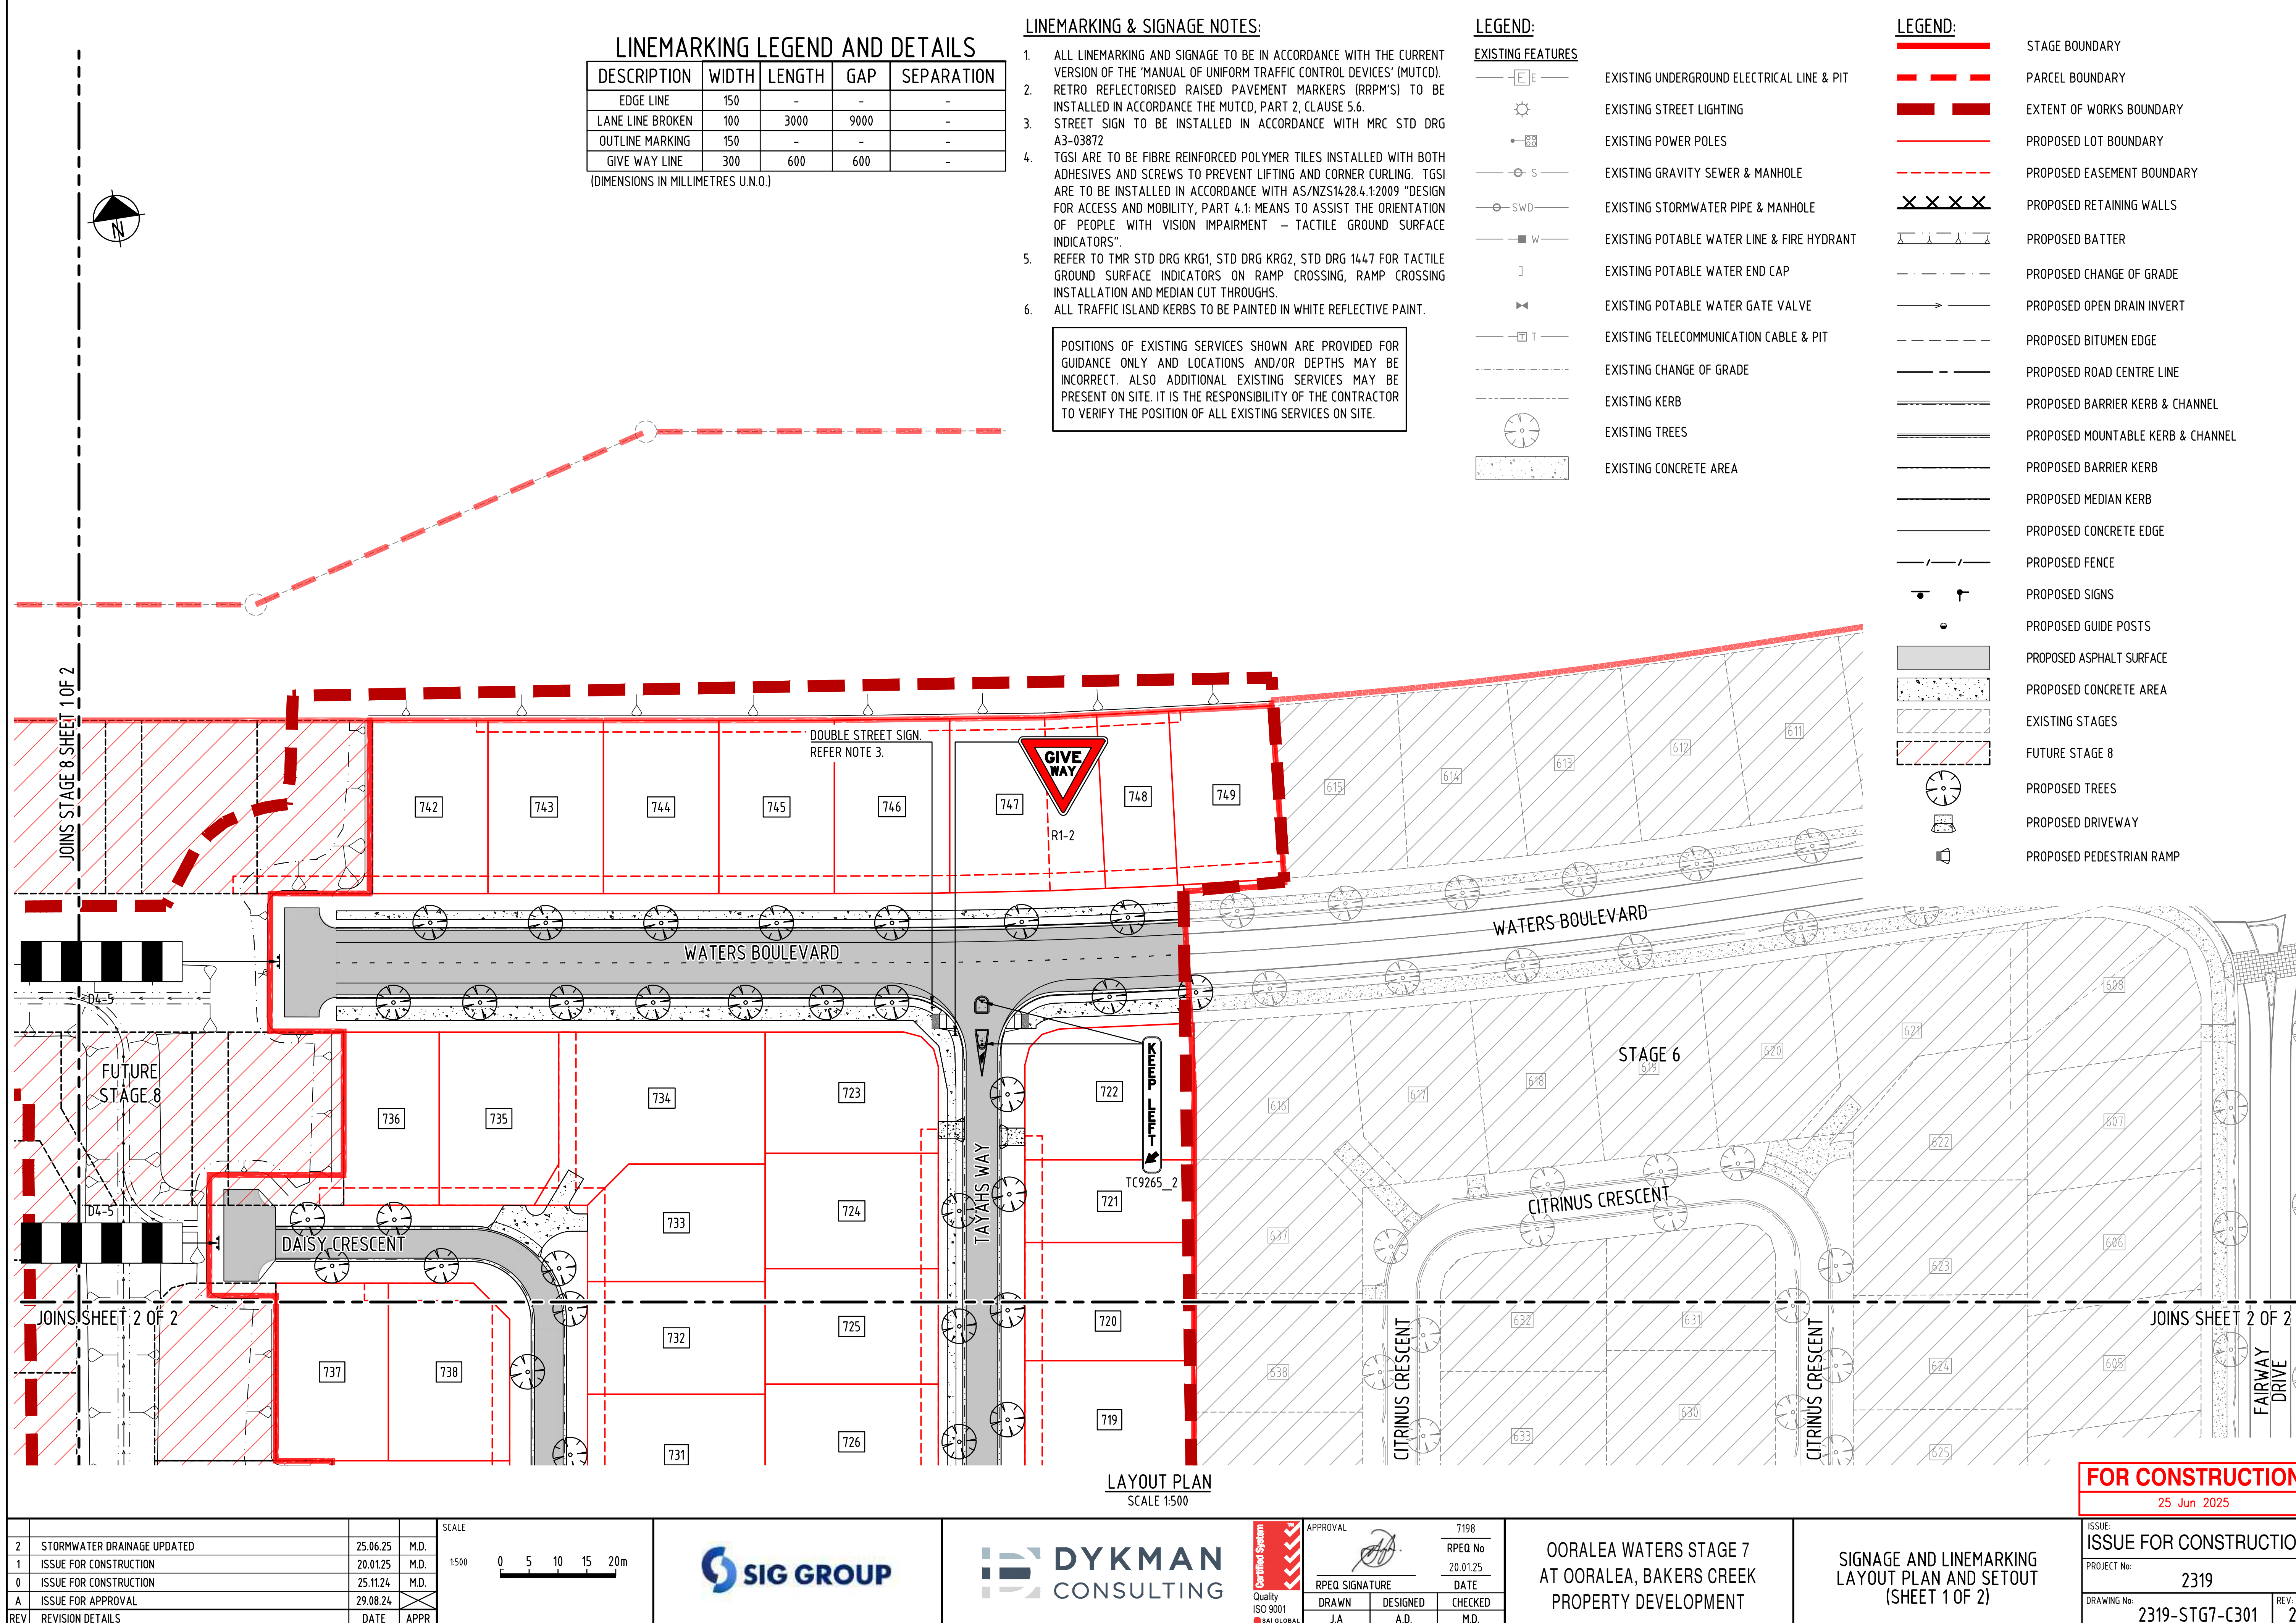

REV	REVISION DETAILS	DATE	APPR
2	STORMWATER DRAINAGE UPDATED	25.06.25	M.D.
1	ISSUE FOR CONSTRUCTION	20.01.25	M.D.
0	ISSUE FOR CONSTRUCTION	25.11.24	M.D.
A	ISSUE FOR APPROVAL	29.08.24	

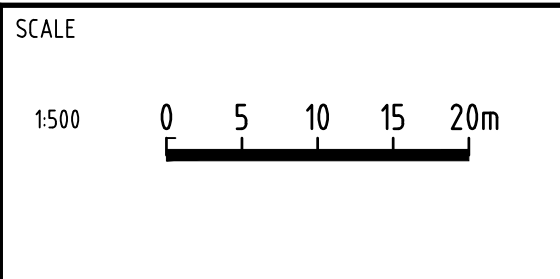

APPROVAL	7198
RPEQ SIGNATURE	RPEQ No
DRAWN	DATE
J.A.	M.D.


OORALEA WATERS STAGE 7
AT OORALEA, BAKERS CREEK
PROPERTY DEVELOPMENT

SIGNAGE AND LINEMARKING
LAYOUT PLAN AND SETOUT
(SHEET 1 OF 2)

FOR CONSTRUCTION
25 Jun 2025

ISSUE	ISSUE FOR CONSTRUCTION
PROJECT No:	2319
DRAWING No:	2319-STG7-C301
REV:	2

XREFS: - X_DC_CIVIL.dwg; X_2319_DC_STG7_SIGNAGE_LINEMARKING_LAYOUT_PLAN_MASTER.dwg; X_2319_DC_STG7_DESIGN_CADD.dwg; X_2319_DC_STG7_LOTS.dwg; X_2319_DC_STG7_LOTS_EXIST_6.dwg; X_2319_DC_STG7_VIEWPORT.dwg; X_2319_DC_STG7_CIVIL_WORKS_EXTENTS_500.dwg; X_2319_DC_STG7_DESIGN_FOOTPATH_HATCH.dwg; X_2319_DC_STG7_DESIGN_PAVEMENT_HATCH_GREY.dwg; X_2319_DC_STG7_DEVELOPMENT_STAGING_MASTER.dwg; X_2319_DC_STG7_LOTS_EXIST_4_8_5.dwg; X_2319_DC_STG7_LOTS_NUMBERS_ANNO_TEXT_500.dwg; X_2319_DC_STG7

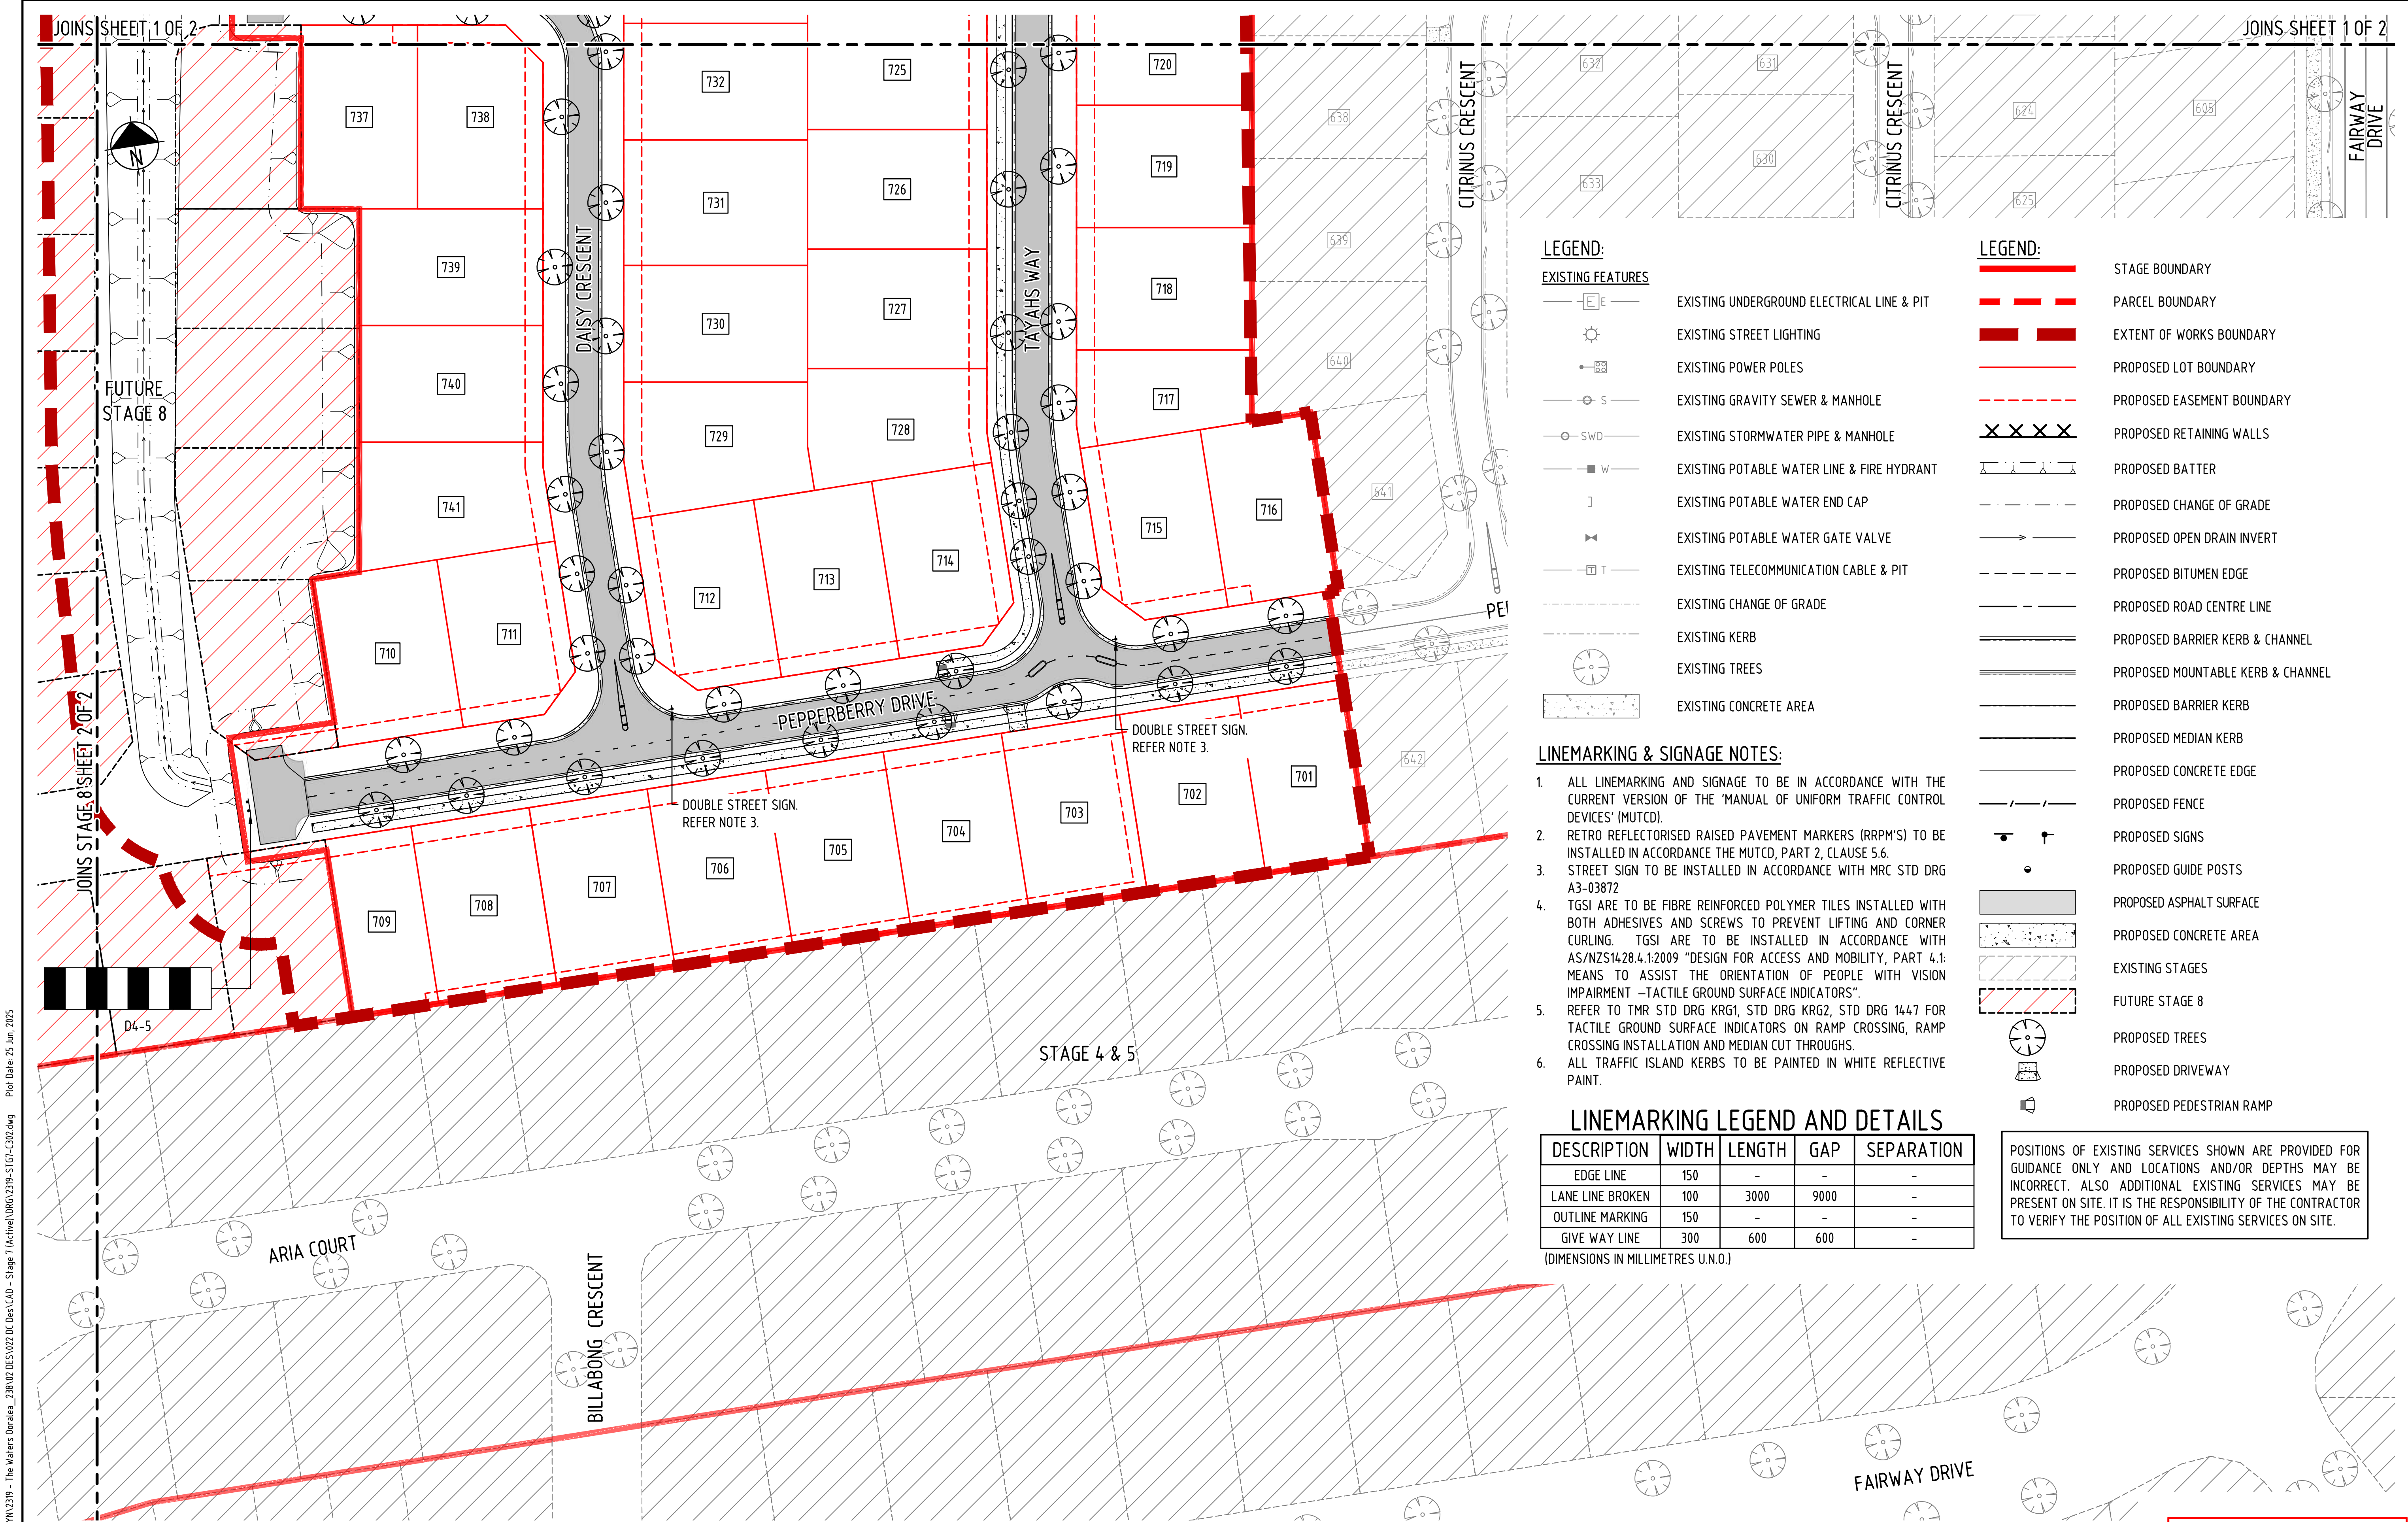

LEGEND:

EXISTING FEATURES

- EXISTING UNDERGROUND ELECTRICAL LINE & PIT
- EXISTING STREET LIGHTING
- EXISTING POWER POLES
- EXISTING GRAVITY SEWER & MANHOLE
- EXISTING STORMWATER PIPE & MANHOLE
- EXISTING POTABLE WATER LINE & FIRE HYDRANT
- EXISTING POTABLE WATER END CAP
- EXISTING POTABLE WATER GATE VALVE
- EXISTING TELECOMMUNICATION CABLE & PIT
- EXISTING CHANGE OF GRADE
- EXISTING KERB
- EXISTING TREES
- EXISTING CONCRETE AREA

LEGEND:

- STAGE BOUNDARY
- PARCEL BOUNDARY
- EXTENT OF WORKS BOUNDARY
- PROPOSED LOT BOUNDARY
- PROPOSED EASEMENT BOUNDARY
- PROPOSED RETAINING WALLS
- PROPOSED BATTER
- PROPOSED CHANGE OF GRADE
- PROPOSED OPEN DRAIN INVERT
- PROPOSED BITUMEN EDGE
- PROPOSED ROAD CENTRE LINE
- PROPOSED BARRIER KERB & CHANNEL
- PROPOSED MOUNTABLE KERB & CHANNEL
- PROPOSED BARRIER KERB
- PROPOSED MEDIAN KERB
- PROPOSED CONCRETE EDGE
- PROPOSED FENCE
- PROPOSED SIGNS
- PROPOSED GUIDE POSTS
- PROPOSED ASPHALT SURFACE
- PROPOSED CONCRETE AREA
- EXISTING STAGES
- FUTURE STAGE 8
- PROPOSED TREES
- PROPOSED DRIVEWAY
- PROPOSED PEDESTRIAN RAMP

LINEMARKING & SIGNAGE NOTES:

- ALL LINEMARKING AND SIGNAGE TO BE IN ACCORDANCE WITH THE CURRENT VERSION OF THE 'MANUAL OF UNIFORM TRAFFIC CONTROL DEVICES' (MUTCD).
- RETRO REFLECTORISED RAISED PAVEMENT MARKERS (RRPM'S) TO BE INSTALLED IN ACCORDANCE THE MUTCD, PART 2, CLAUSE 5.6.
- STREET SIGN TO BE INSTALLED IN ACCORDANCE WITH MRC STD DRG A3-03872
- TGSI ARE TO BE FIBRE REINFORCED POLYMER TILES INSTALLED WITH BOTH ADHESIVES AND SCREWS TO PREVENT LIFTING AND CORNER CURLING. TGSI ARE TO BE INSTALLED IN ACCORDANCE WITH AS/NZS1428.4.1:2009 "DESIGN FOR ACCESS AND MOBILITY, PART 4.1: MEANS TO ASSIST THE ORIENTATION OF PEOPLE WITH VISION IMPAIRMENT –TACTILE GROUND SURFACE INDICATORS".
- REFER TO TMR STD DRG KRG1, STD DRG KRG2, STD DRG 1447 FOR TACTILE GROUND SURFACE INDICATORS ON RAMP CROSSING, RAMP CROSSING INSTALLATION AND MEDIAN CUT THROUGH.
- ALL TRAFFIC ISLAND KERBS TO BE PAINTED IN WHITE REFLECTIVE PAINT.

LINEMARKING LEGEND AND DETAILS

DESCRIPTION	WIDTH	LENGTH	GAP	SEPARATION
EDGE LINE	150	-	-	-
LANE LINE BROKEN	100	3000	9000	-
OUTLINE MARKING	150	-	-	-
GIVE WAY LINE	300	600	600	-


(DIMENSIONS IN MILLIMETRES U.N.O.)

POSITIONS OF EXISTING SERVICES SHOWN ARE PROVIDED FOR GUIDANCE ONLY AND LOCATIONS AND/OR DEPTHS MAY BE INCORRECT. ALSO ADDITIONAL EXISTING SERVICES MAY BE PRESENT ON SITE. IT IS THE RESPONSIBILITY OF THE CONTRACTOR TO VERIFY THE POSITION OF ALL EXISTING SERVICES ON SITE.

LAYOUT PLAN
SCALE 1:500

CAD FILENAME: C:\265\Oralea\Waters\W2319 - The Waters Oralea_238\02 DES\022 DC Des\CAD - Stage 7\Active\DRG\2319-STG7-C302.dwg Plot Date: 25 Jun, 2025

REV	REVISION DETAILS	DATE	APPR
2	STORMWATER DRAINAGE UPDATED	25.06.25	M.D.
1	ISSUE FOR CONSTRUCTION	20.01.25	M.D.
0	ISSUE FOR CONSTRUCTION	25.11.24	M.D.
A	ISSUE FOR APPROVAL	29.08.24	

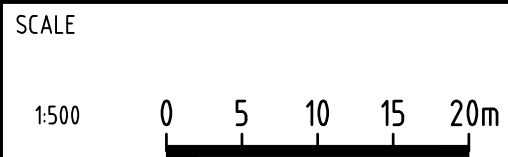

APPROVAL		7198
		RPEQ No
		20.01.25
RPEQ SIGNATURE		DATE
DRAWN	DESIGNED	CHECKED
J.A	A.D.	M.D.






OORALEA WATERS STAGE 7
AT OORALEA, BAKERS CREEK
PROPERTY DEVELOPMENT

SIGNAGE AND LINEMARKING
LAYOUT PLAN AND SETOUT
(SHEET 2 OF 2)


FOR CONSTRUCTION
25 Jun 2025

ISSUE	ISSUE FOR CONSTRUCTION
PROJECT No:	2319
DRAWING No:	2319-STG7-C302
REV:	2

XREFS -> X_DC_CIVIL.dwg; X_2319_DC_STG7_SIGNAGE_LINEMARKING_LAYOUT_PLAN_MASTER.dwg; X_2319_DC_STG7_DESIGN_CADD.dwg; X_2319_DC_STG7_LOTS.dwg; X_2319_DC_STG7_LOTS_EXIST_6.dwg; X_2319_DC_STG7_VIEWPORT.dwg; X_2319_DC_STG7_CIVIL_WORKS_EXTENTS_500.dwg; X_2319_DC_STG7_DESIGN_FOOTPATH_HATCH.dwg; X_2319_DC_STG7_DESIGN_PAVEMENT_HATCH_GREY.dwg; X_2319_DC_STG7_DEVELOPMENT_STAGING_MASTER.dwg; X_2319_DC_STG7_LOTS_EXIST_4_5.dwg; X_2319_DC_STG7_LOTS_NUMBERS_ANNO_TEXT_500.dwg; X_2319_DC_STG7_DESIGN_PAVEMENT_HATCH_WHITE.dwg

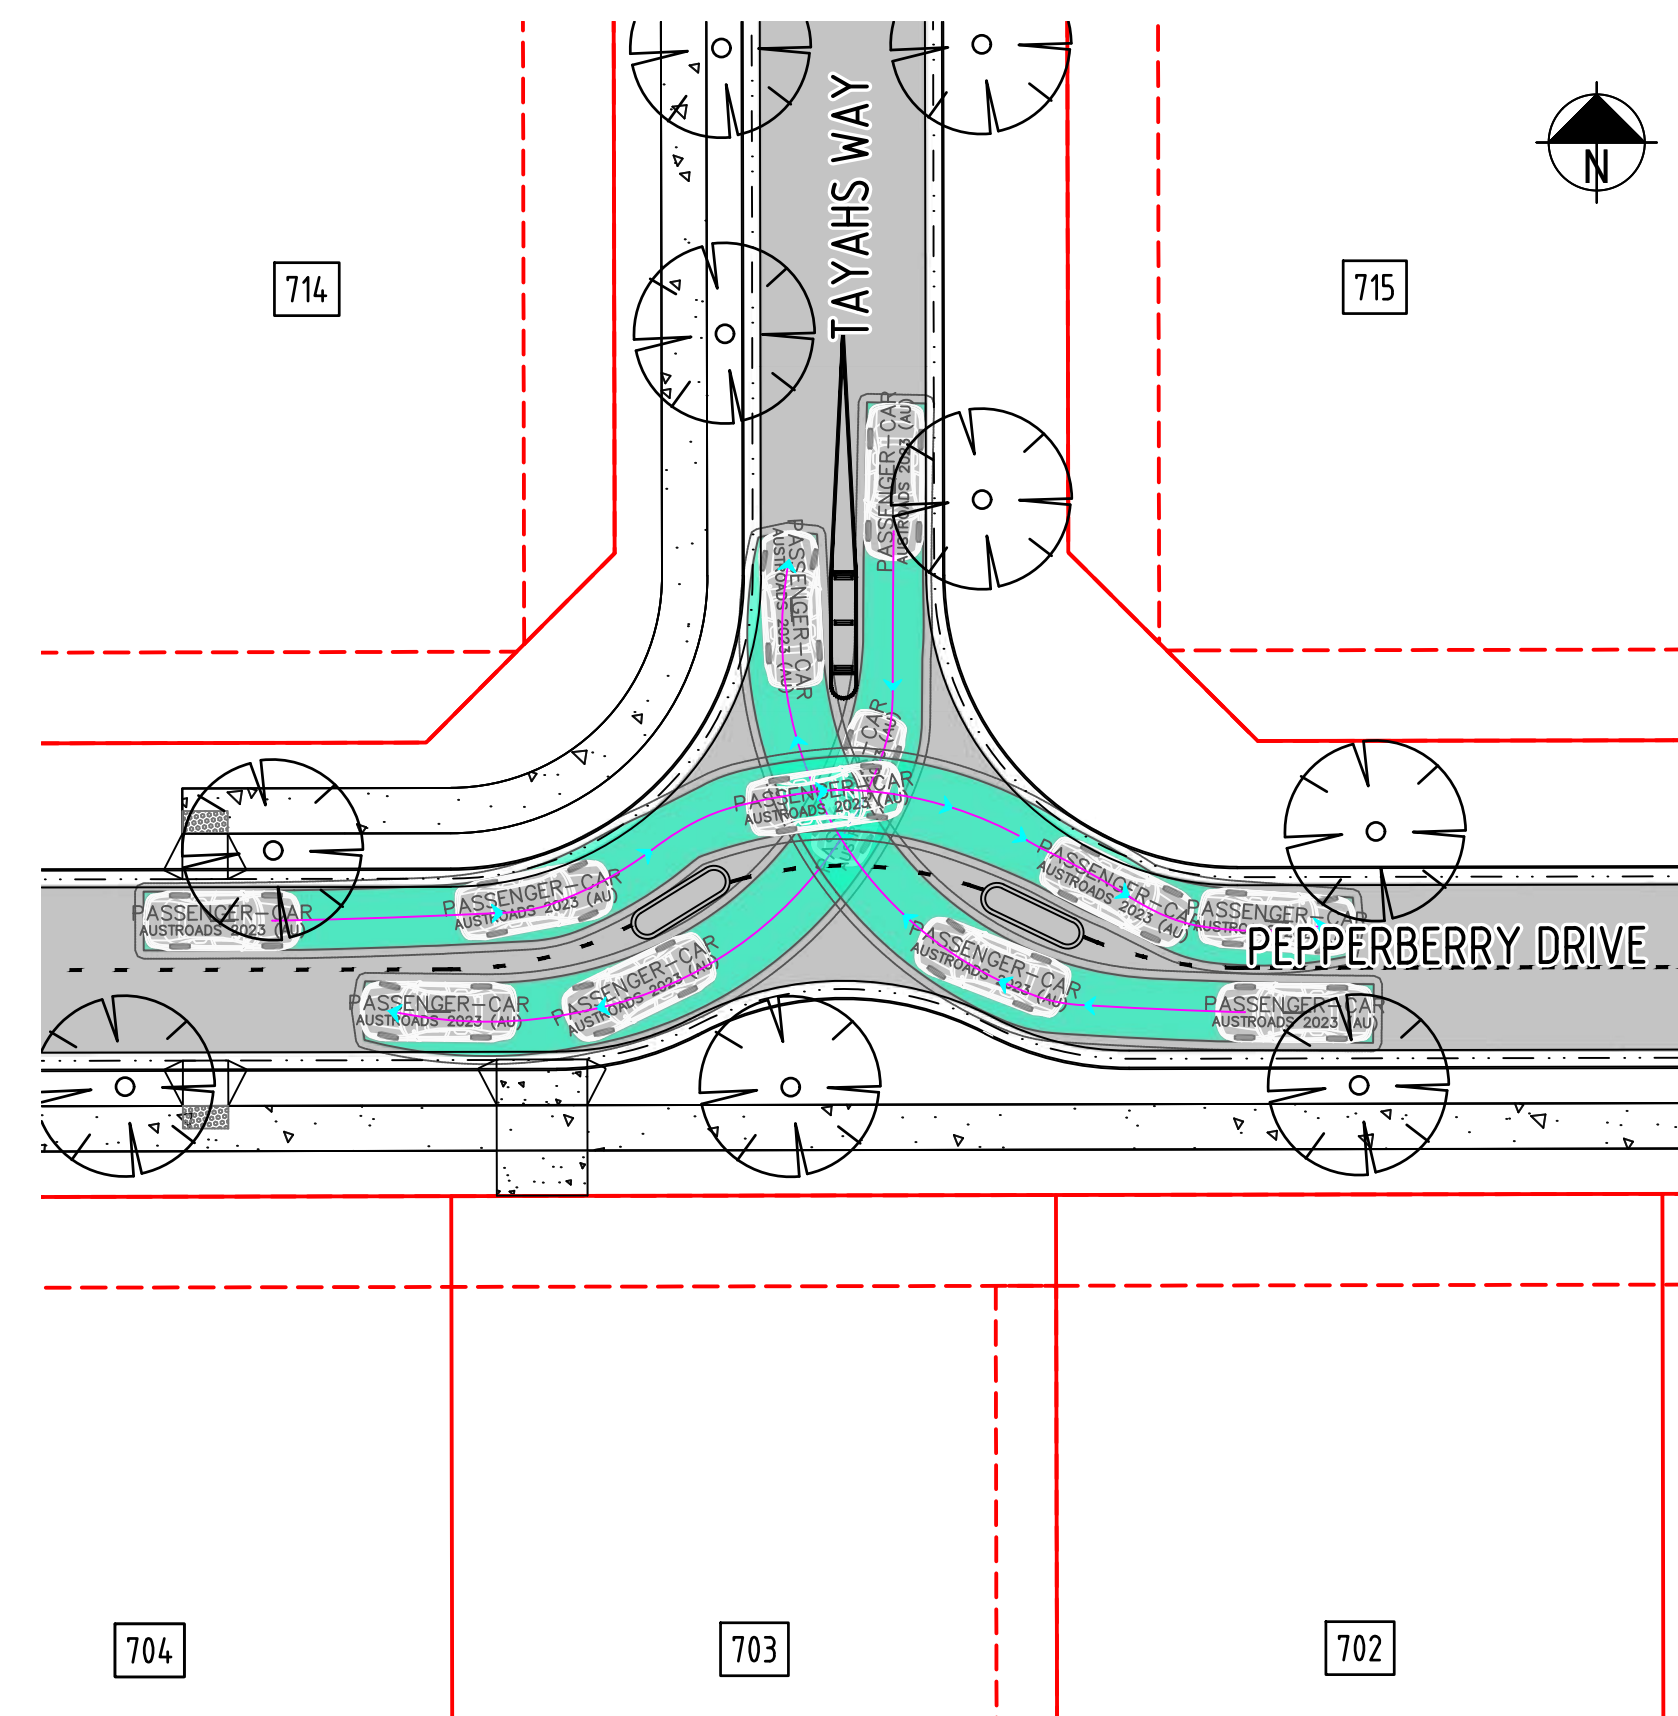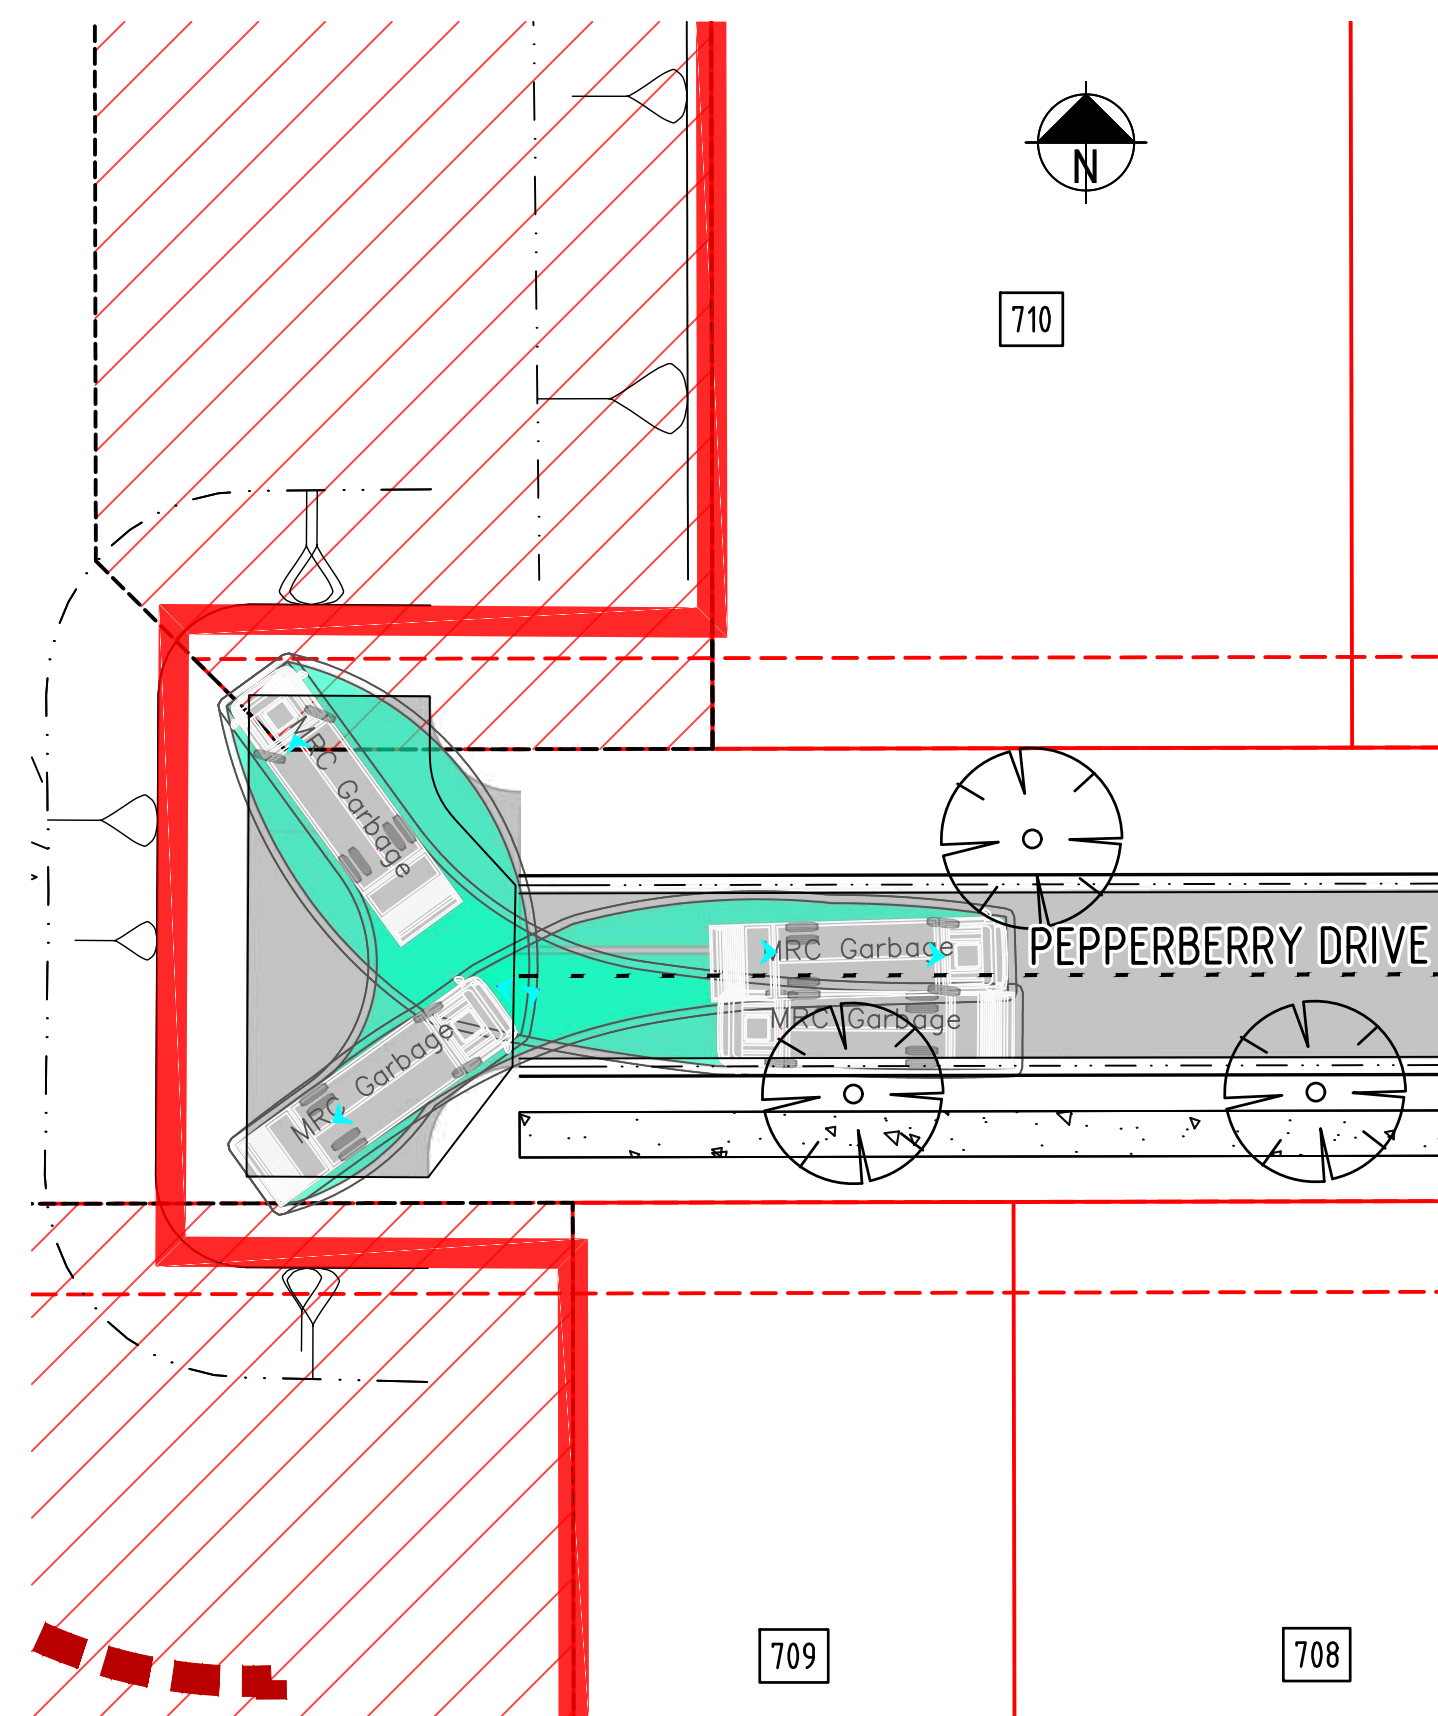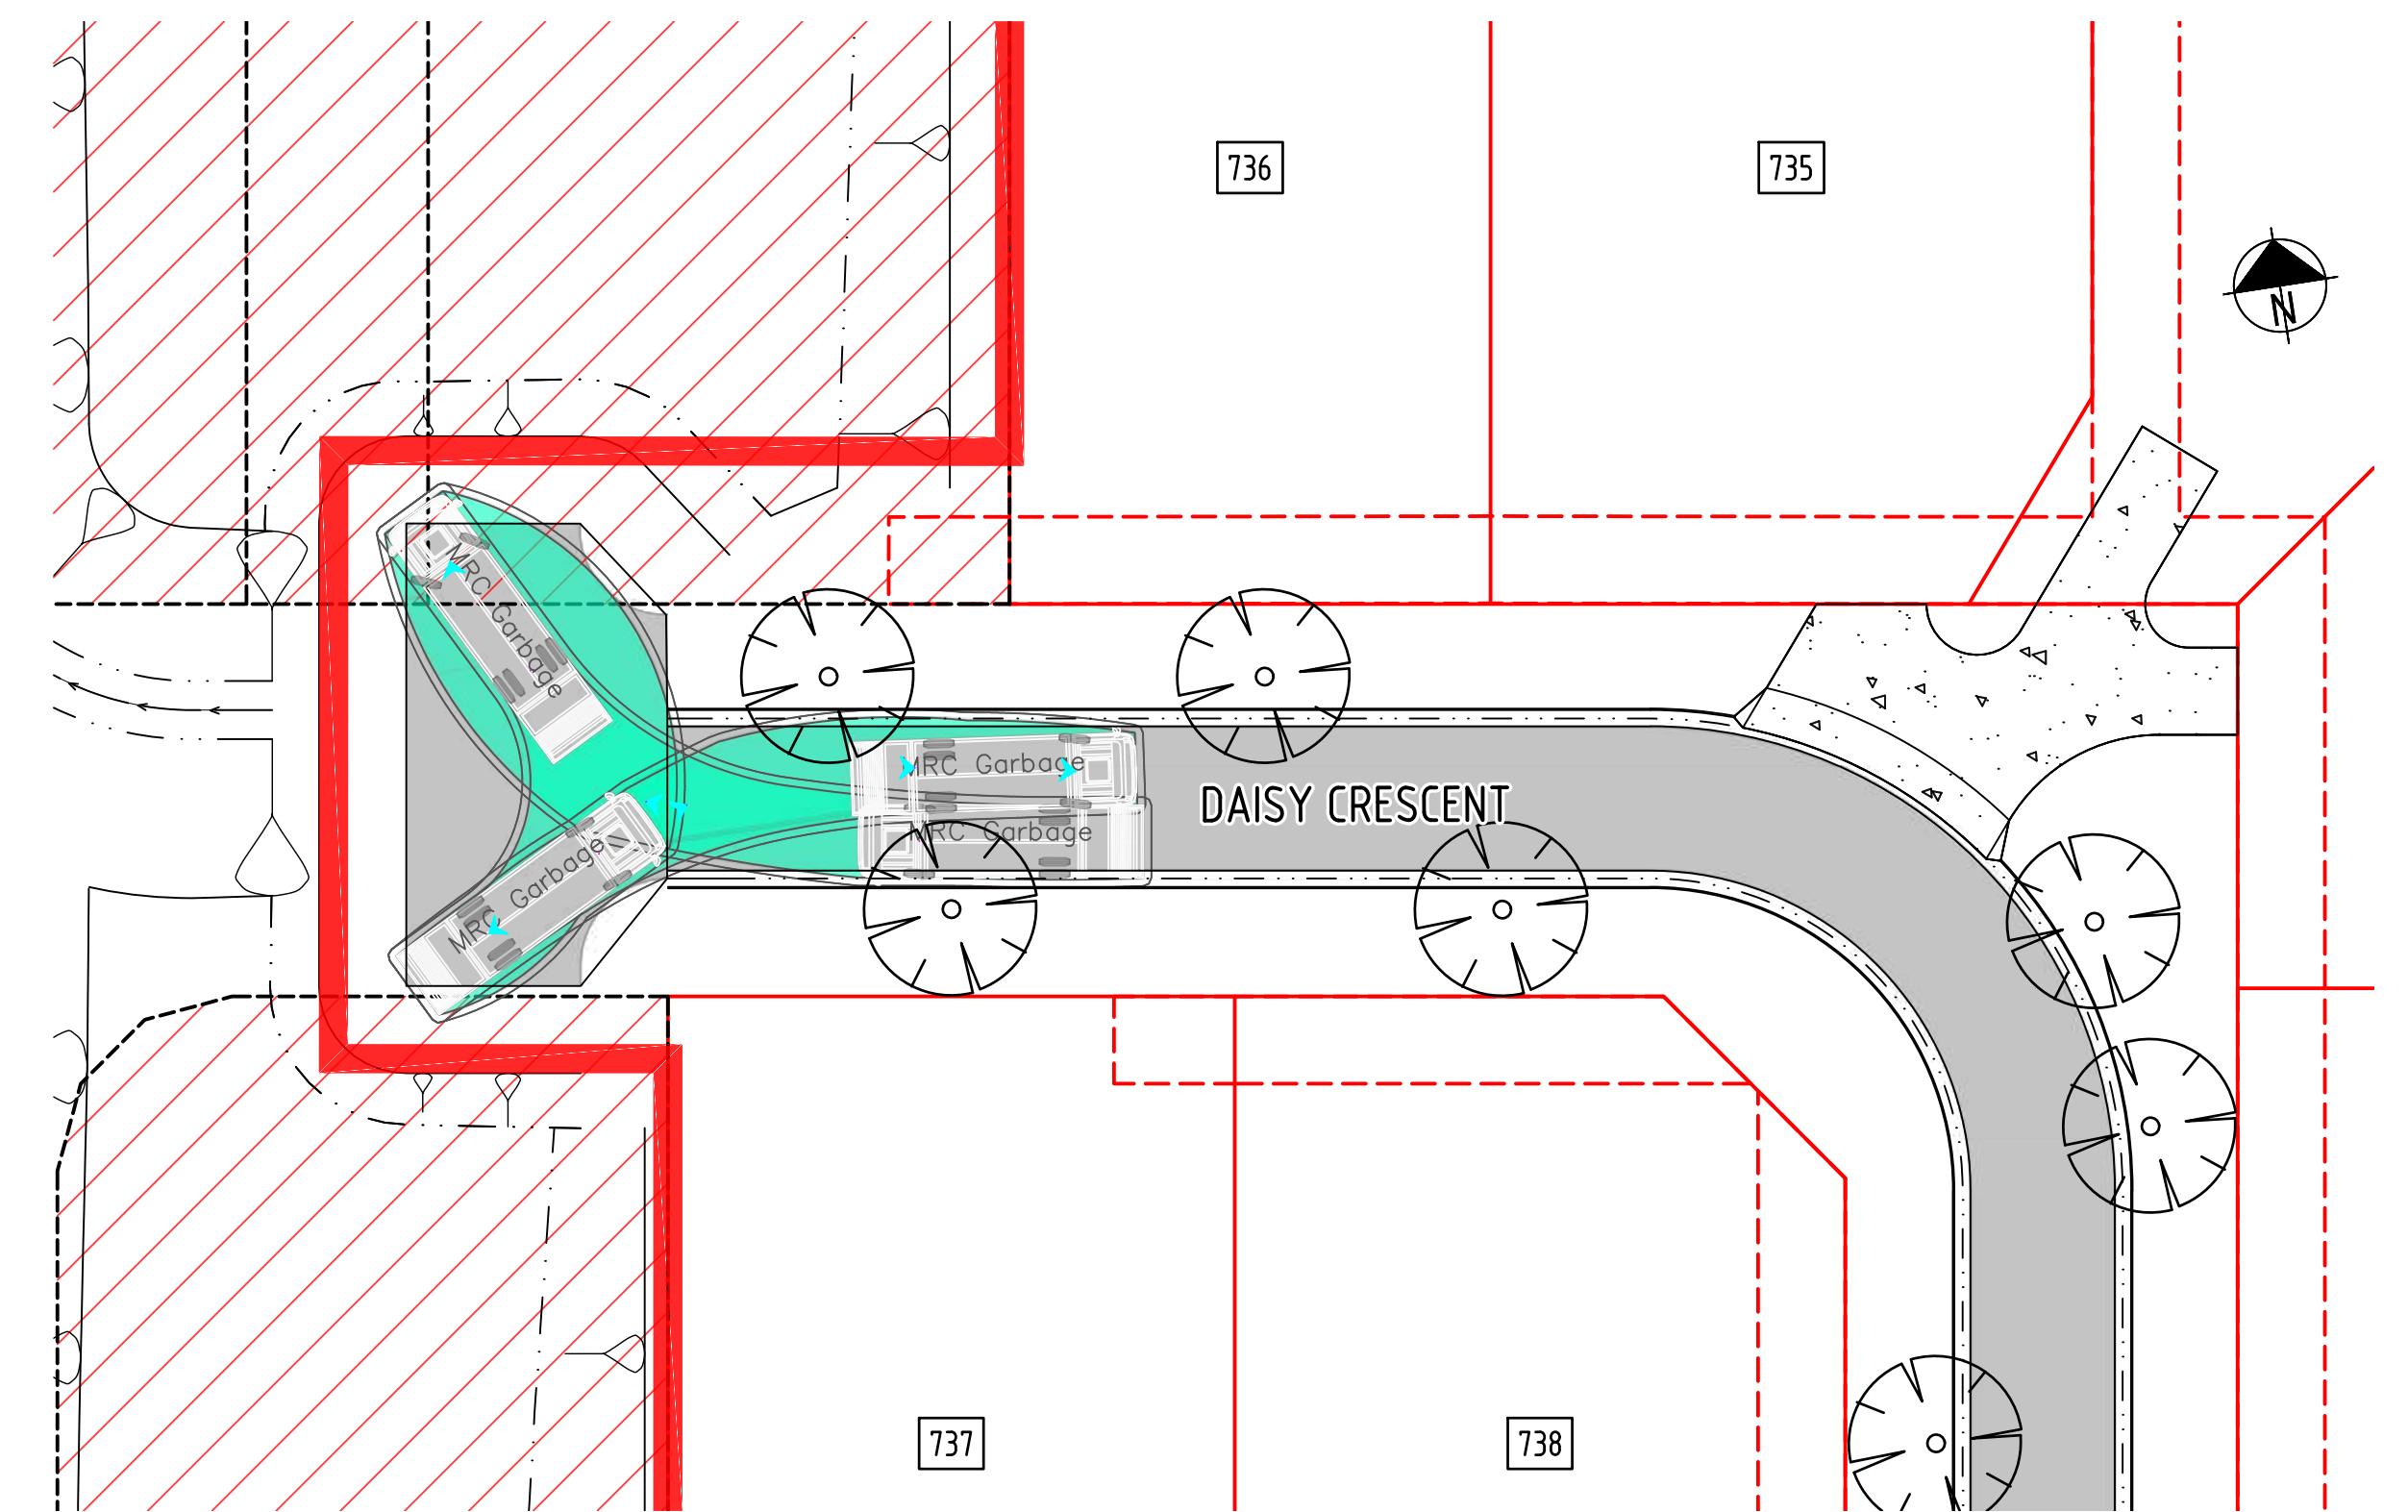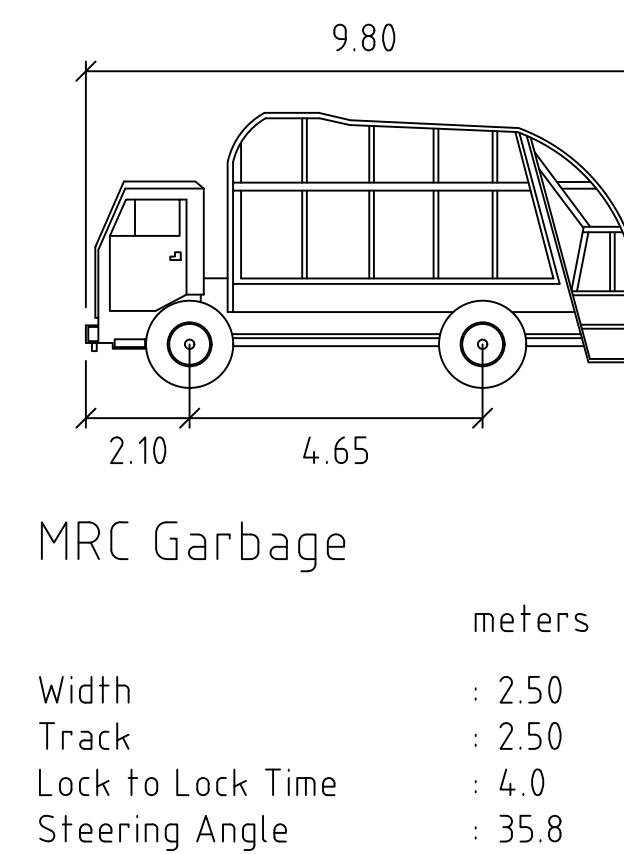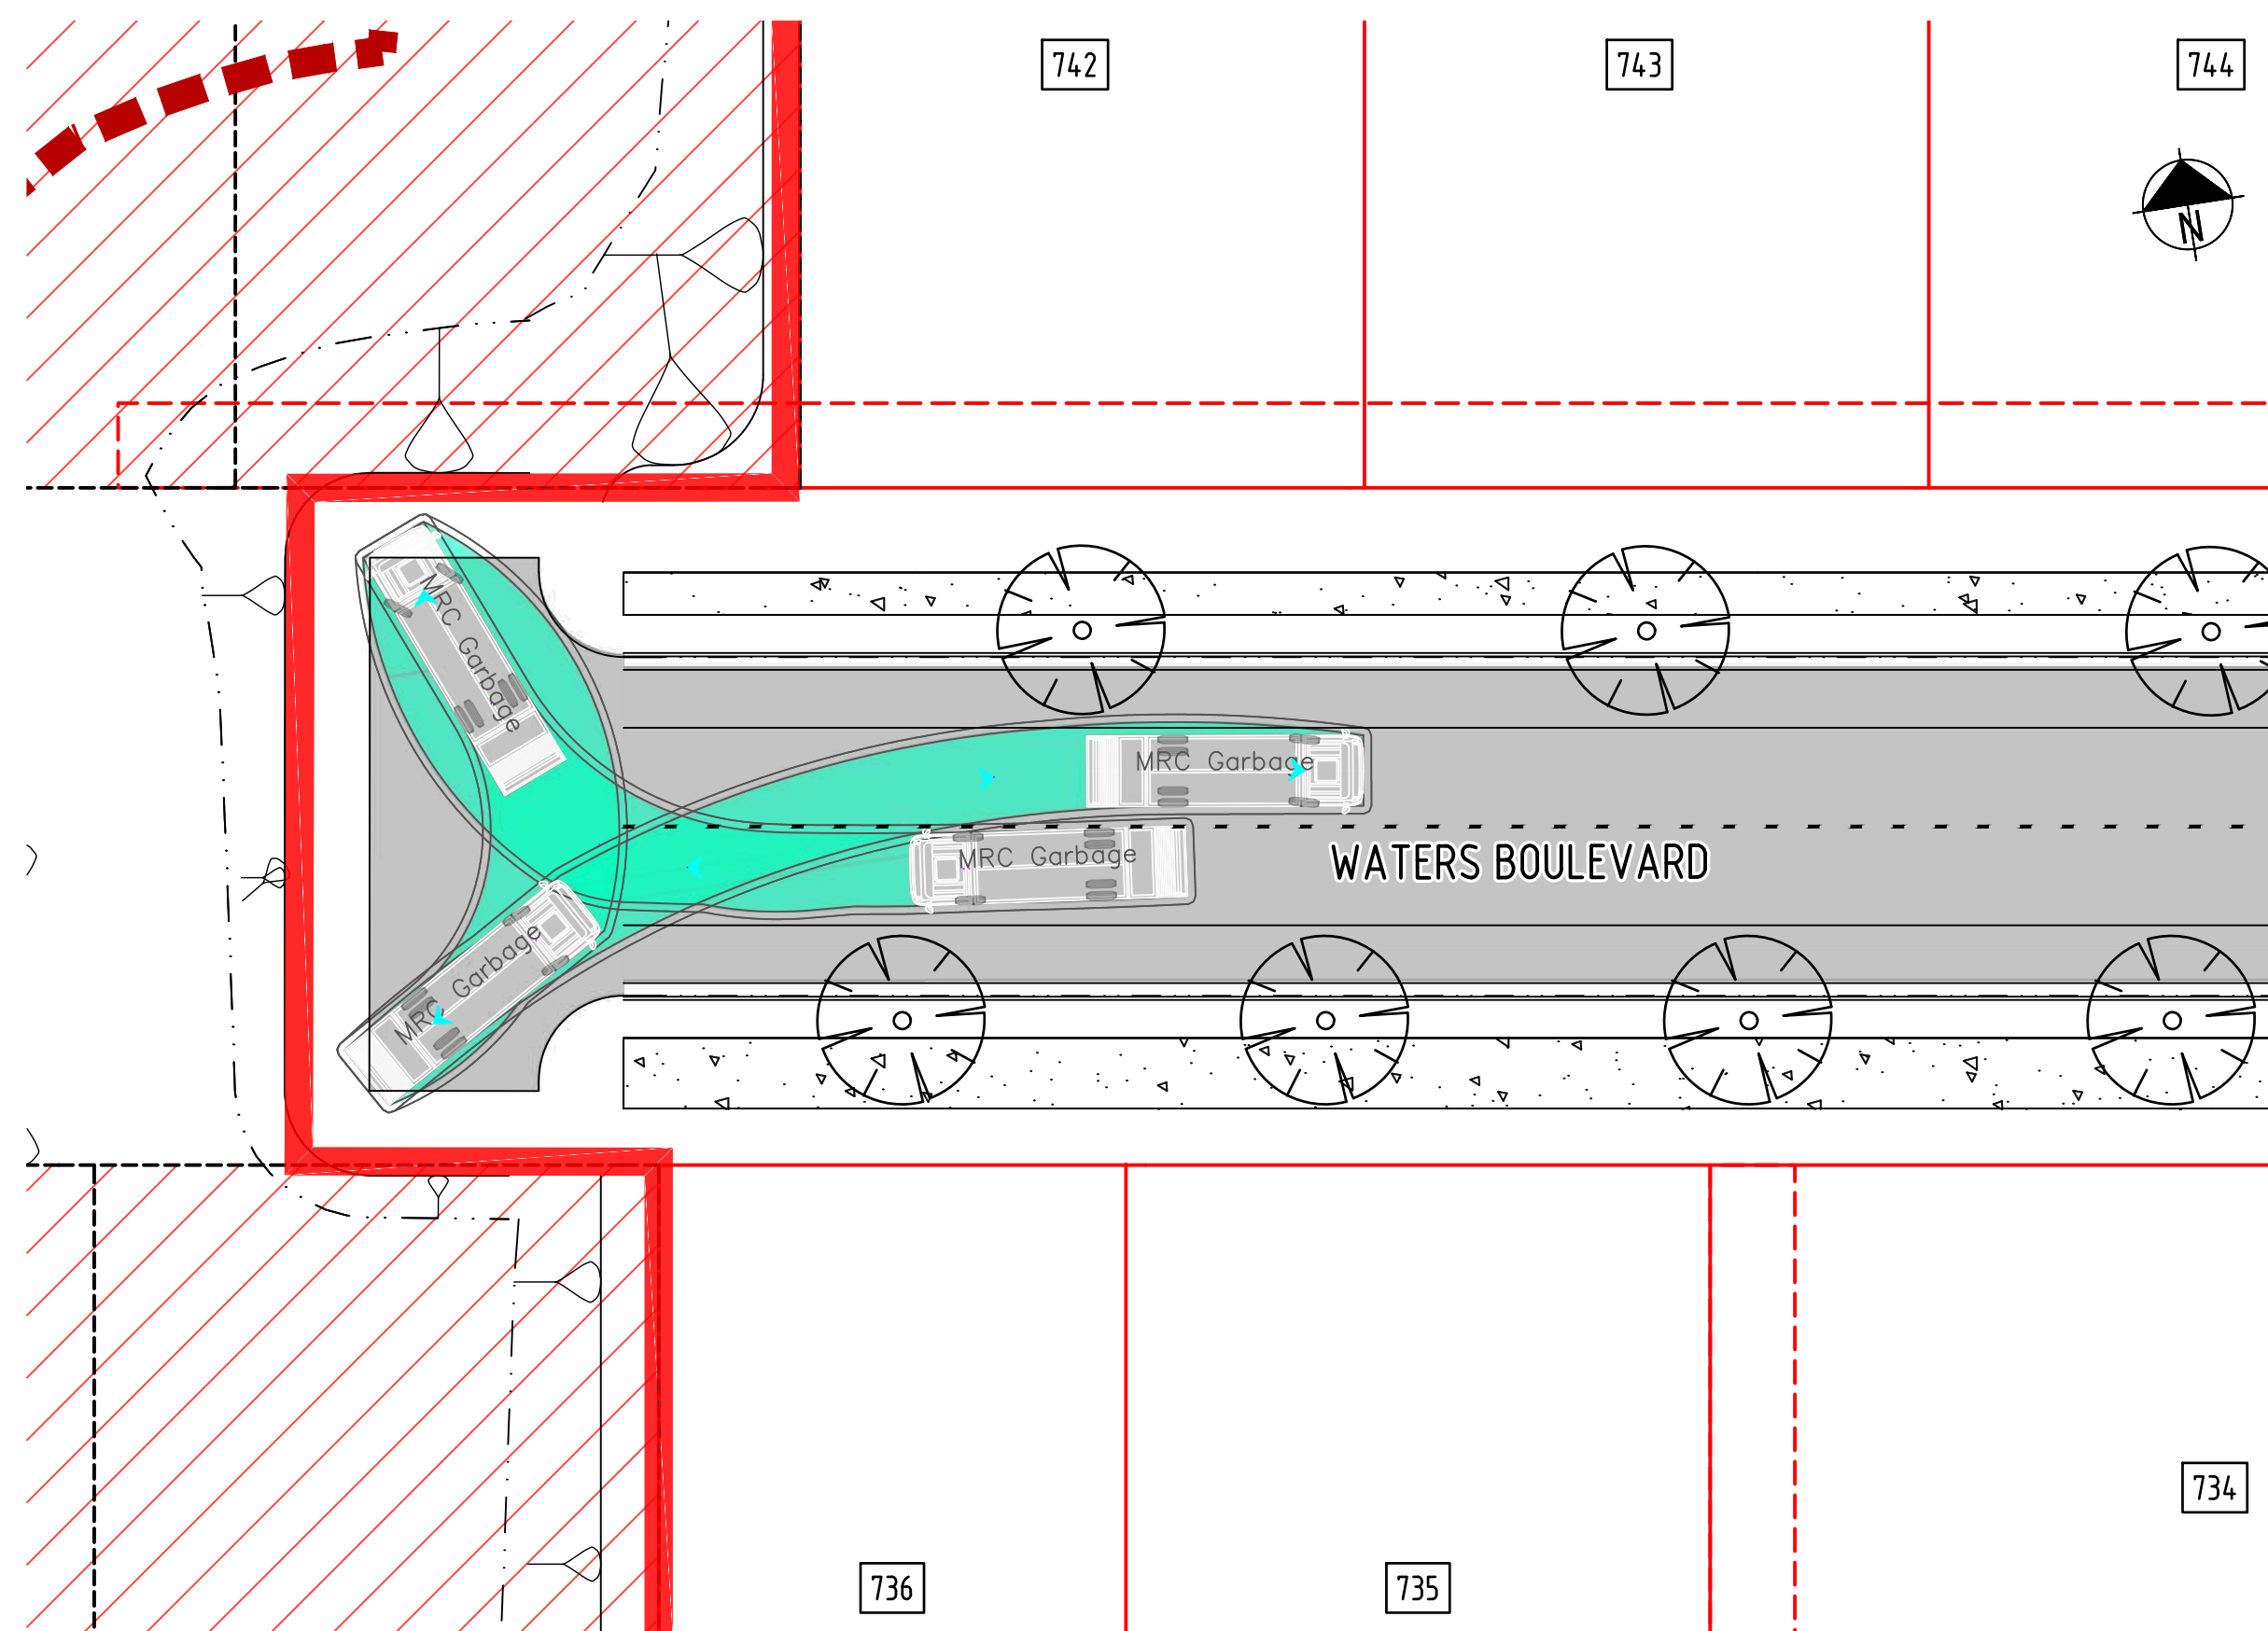

MODIFIED 'T' INTERSECTION, IN BE CONSTRUCTED IN ACCORDANCE WITH AS1742

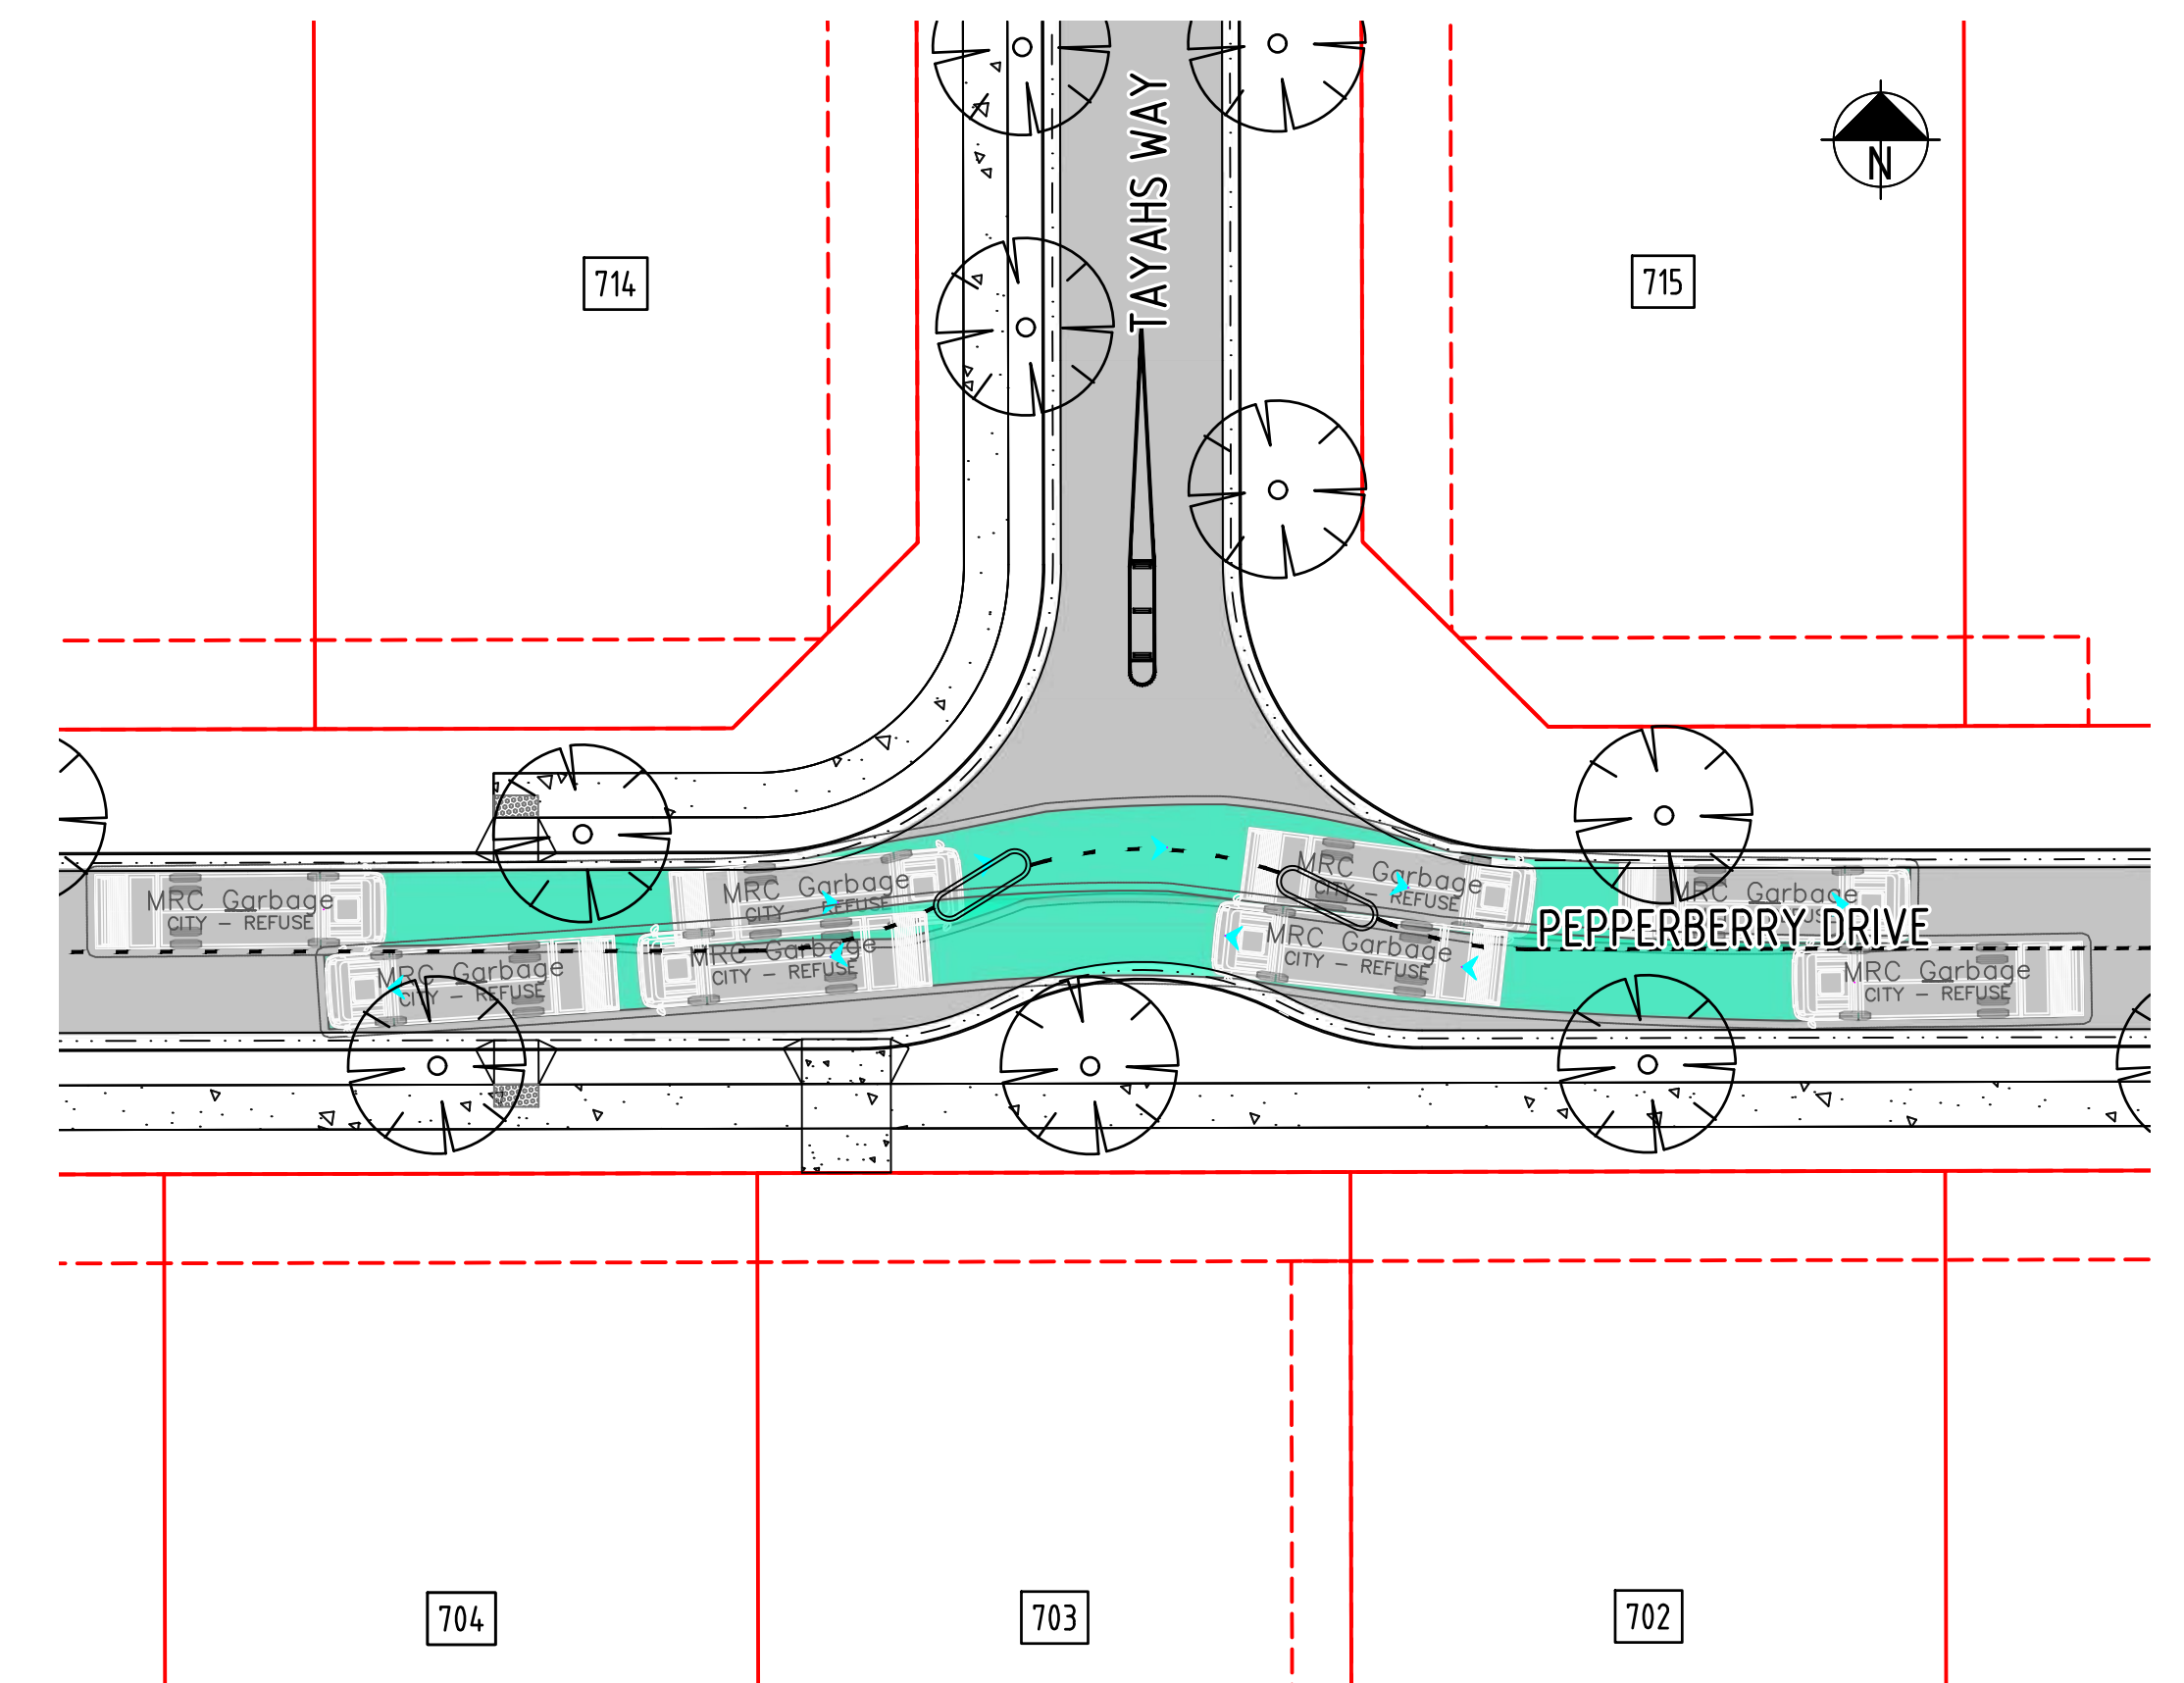

FOR CONSTRUCTION
25 Jun 2025

1	ISSUE FOR CONSTRUCTION	20.01.25	M.D.
0	ISSUE FOR CONSTRUCTION	25.11.24	M.D.
A	ISSUE FOR APPROVAL	29.08.24	
REV	REVISION DETAILS	DATE	APPR




APPROVAL				7198
	RPEQ SIGNATURE			RPEQ No 20.01.25
	DATE			
	DRAWN	DESIGNED	CHECKED	
	T.A.	M.G.	M.D.	

OORALEA WATERS STAGE 7
 AT OORALEA, BAKERS CREEK
 PROPERTY DEVELOPMENT

TURNING MOVEMENTS LAYOUT PLANS

ISSUE:	
ISSUE FOR CONSTRUCTION	
PROJECT No: 2319	
DRAWING No: 2319-STG7-C311	REV: 1

CAD FILENAME: C:\V265\Water\Ooralea\SW\2319 - The Waters Ooralea_238\02 DES\022 DC Des\CAD - Stage 7 (Active)\DRG\2319-STG7-C321.dwg Plot Date: 25 Jun, 2025

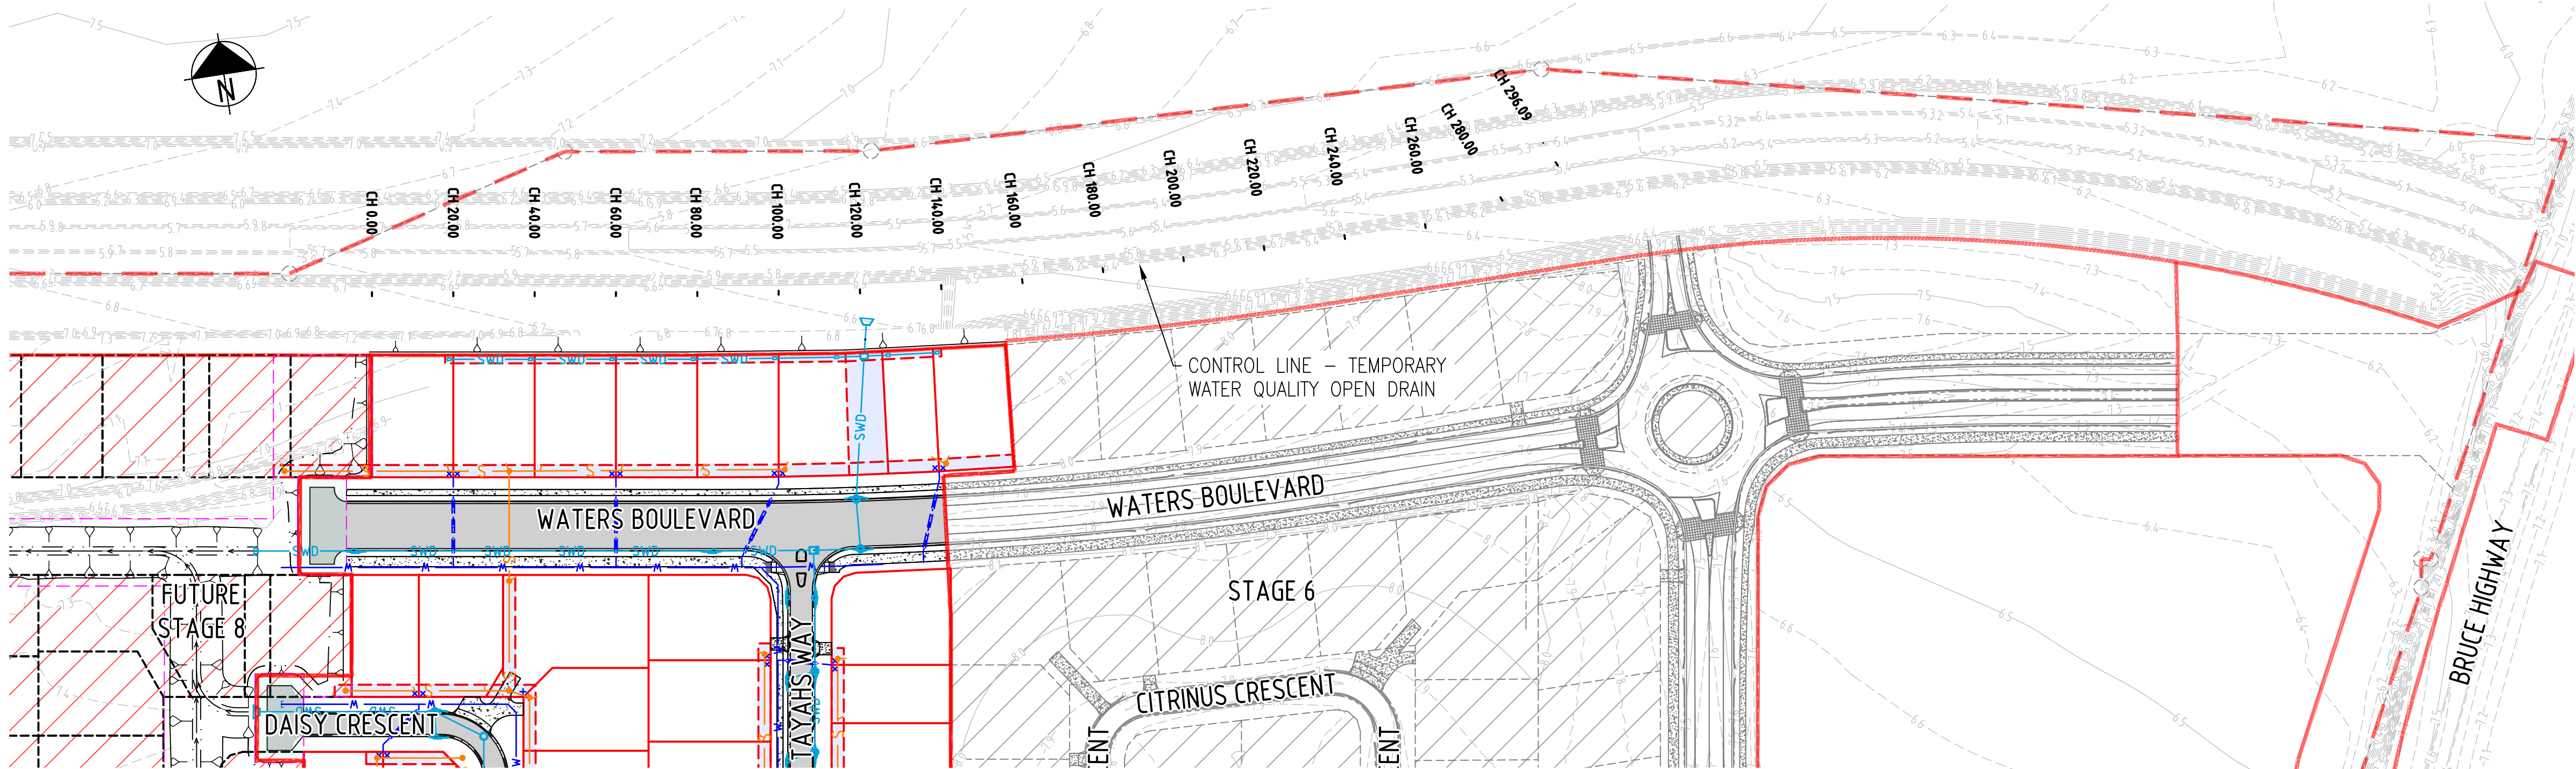

LAYOUT PLAN
SCALE 1:1000

Vertical Geometry Grade (%)
Vertical Grade Length
Vertical Curve Length (m)
Vertical Curve Radius (m)
Horiz Curve Data

DATUM R.L. -2.000


CHAINAGE	DESIGN LEVELS ON ROAD CENTRELIN	EXISTING SURFACE
0.000	5.848	5.849
20.000	5.811	5.873
39.999	5.773	5.877
40.000	5.773	5.877
60.000	5.735	5.893
79.897	5.697	6.050
80.000	5.697	6.051
100.000	5.659	5.885
118.664	5.624	5.927
120.000	5.622	5.937
140.000	5.584	5.995
146.627	5.571	5.950
160.000	5.546	5.870
163.445	5.539	5.858
180.000	5.508	5.863
200.000	5.470	5.749
220.000	5.433	5.712
240.000	5.395	5.607
259.741	5.357	5.605
260.000	5.357	5.605
280.000	5.319	5.594
281.224	5.317	5.589
296.090	5.289	5.290

LONGITUDINAL SECTION CL
HORIZONTAL SCALE 1:1000
VERTICAL SCALE 1:100


CONTROL LINE SETOUT TABLE - WATER QUALITY OPEN DRAIN

PT	CHAINAGE	EASTING	NORTHING	HEIGHT	BEARING	RAD/SPIRAL	A.LENGTH	DEFL.ANGLE
IP 1	0.000	722455.899	7654212.596	5.848	98°50'30.00"			
IP 2	40.000	722495.423	7654206.448	5.773				
IP 3	79.897	722534.851	7654200.345	5.697				
IP 4	118.664	722573.243	7654194.967	5.624				
TC	146.627	722601.060	7654192.112	5.571	95°51'38.54"			
IP 5	155.036	722609.430	7654191.253	5.555		R = -200.000	16.818	4°49'04.70"
CT	163.445	722617.842	7654191.100	5.539	91°02'33.84"			
TC	259.741	722714.123	7654189.347	5.357	91°02'33.84"			
IP 6	270.482	722725.030	7654189.149	5.337		R = -50.000	21.483	24°37'02.78"
CT	281.224	722735.030	7654193.512	5.317	66°25'31.06"			
IP 7	296.090	722748.655	7654199.458		66°25'31.06"			

TOTAL AREA TO 4.4ha FOR STAGE 7
SWALE TO BE 0.25m MINIMUM DEPTH

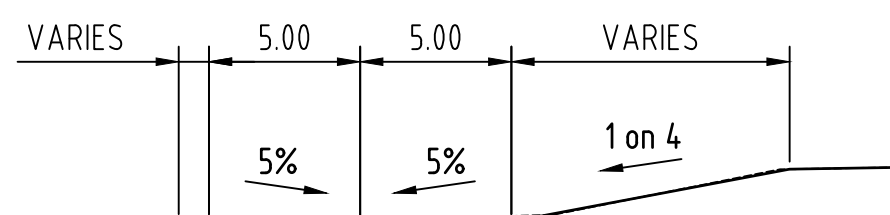

SECTION A (CH 120.000)
SCALE 1:250

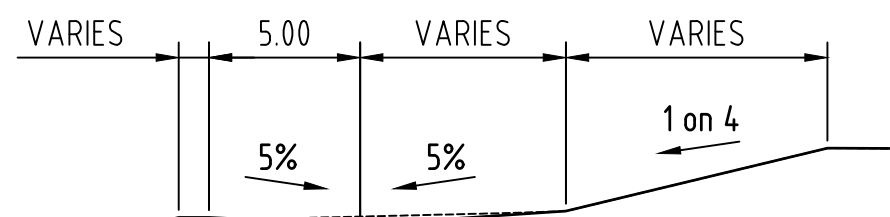

SECTION B (CH 200.000)
SCALE 1:250

LEGEND:

- EXISTING LOT BOUNDARY
- PROPOSED LOT BOUNDARY
- PROPOSED EASEMENT BOUNDARY
- PROPOSED OPEN DRAIN INVERT
- PROPOSED RETAINING WALLS
- PROPOSED ROAD CENTRE LINE
- PROPOSED BARRIER KERB & CHANNEL
- PROPOSED MOUNTABLE KERB & CHANNEL
- PROPOSED MEDIAN KERB
- PROPOSED CONCRETE EDGE
- PROPOSED FENCE
- PROPOSED SIGNS
- PROPOSED STORMWATER PIPE & MANHOLE
- PROPOSED STORMWATER GULLY PITS
- PROPOSED STORMWATER HEADWALL
- PROPOSED POTABLE WATER GATE VALVE
- PROPOSED FIRE HYDRANT
- PROPOSED SUBSOIL DRAIN & FLUSH POINT
- PROPOSED GRAVITY SEWER & MANHOLE
- PROPOSED POTABLE WATER LINE & FIRE HYDRANT
- PROPOSED ASPHALT SURFACE
- PROPOSED CONCRETE AREA
- EXISTING STAGES
- FUTURE STAGE 8
- PROPOSED TREES
- PROPOSED DRIVEWAY LOCATION

GENERAL NOTES:

- ALL WORKS THAT ARE INCLUDED ON THESE ENGINEERING PLANS ARE TO BE CARRIED OUT IN ACCORDANCE WITH THE PROJECT TECHNICAL SPECIFICATION, AND TO THE SATISFACTION OF THE PROJECT SUPERINTENDENT.
- NO WORK ASSOCIATED WITH THESE DRAWINGS IS TO COMMENCE ON SITE UNTIL APPROVAL IS PROVIDED FROM THE LOCAL AUTHORITY, AND THE CONTRACTOR RECEIVES WRITTEN APPROVAL FROM THE SUPERINTENDENT. A PRE-START MEETING MUST BE HELD PRIOR TO COMMENCEMENT OF WORKS.
- IT IS THE RESPONSIBILITY OF THE CONTRACTOR TO CONTACT THE SERVICES AUTHORITIES (INCLUDING BUT NOT LIMITED TO ERGON ENERGY, TELSTRA, NBN AND THE LOCAL AUTHORITY) AND LOCATE EXISTING UNDERGROUND SERVICES PRIOR TO ANY EXCAVATION WORKS COMMENCING ON SITE.
- ANY DAMAGE CAUSED TO EXISTING INFRASTRUCTURE AS A RESULT OF CONSTRUCTION WORKS IS TO BE REPAIRED IMMEDIATELY.

POSITIONS OF EXISTING SERVICES SHOWN ARE PROVIDED FOR GUIDANCE ONLY AND LOCATIONS AND/OR DEPTHS MAY BE INCORRECT. ALSO ADDITIONAL EXISTING SERVICES MAY BE PRESENT ON SITE. IT IS THE RESPONSIBILITY OF THE CONTRACTOR TO VERIFY THE POSITION OF ALL EXISTING SERVICES ON SITE.

FOR CONSTRUCTION
25 Jun 2025

REV	REVISION DETAILS	DATE	APPR
1	ISSUE FOR CONSTRUCTION	20.01.25	M.D.
0	ISSUE FOR CONSTRUCTION	25.11.24	M.D.
A	ISSUE FOR APPROVAL	29.08.24	

SCALE	
1:500	



Certified System Quality ISO 9001 SAI GLOBAL	APPROVAL		7198
			RPEQ No
			20.01.25
	RPEQ SIGNATURE		DATE
	DRAWN	DESIGNED	CHECKED
	T.A.	M.G.	M.D.

OORALEA WATERS STAGE 7
AT OORALEA, BAKERS CREEK
PROPERTY DEVELOPMENT

TEMPORARY WATER QUALITY
OPEN DRAIN LAYOUT AND DETAILS

ISSUE	ISSUE FOR CONSTRUCTION
PROJECT No:	2319
DRAWING No:	2319-STG7-C321
REV:	1

XREFS -- X_DC_CIVIL.dwg; X_2319_DC_STG7_SEWER_RETICULATION_LAYOUT_MASTER.dwg; X_2319_DC_STG7_DESIGN_CADD.dwg; X_2319_DC_STG7_DESIGN_CONT.dwg; X_2319_DC_STG7_LOTS.dwg; X_2319_DC_STG7_LOTS_EXIST.dwg; X_2319_DC_STG7_LOT_NUMBERS_ANNO_TEXT.dwg; X_2319_DC_STG7_VIEWPORT.dwg; X_2319_DC_STG7_CIVIL_WORKS_EXTENTS.dwg; X_2319_DC_STG7_DESIGN_FOOTPATH_HATCH.dwg; X_2319_DC_STG7_STREET_SEWER_RETICULATION_LAYOUT_PLAN_ANNO.dwg; X_2319_DC_STG7_SEWER_RETICULATION.dwg; X_2319_DC_STG7_DESIGN